

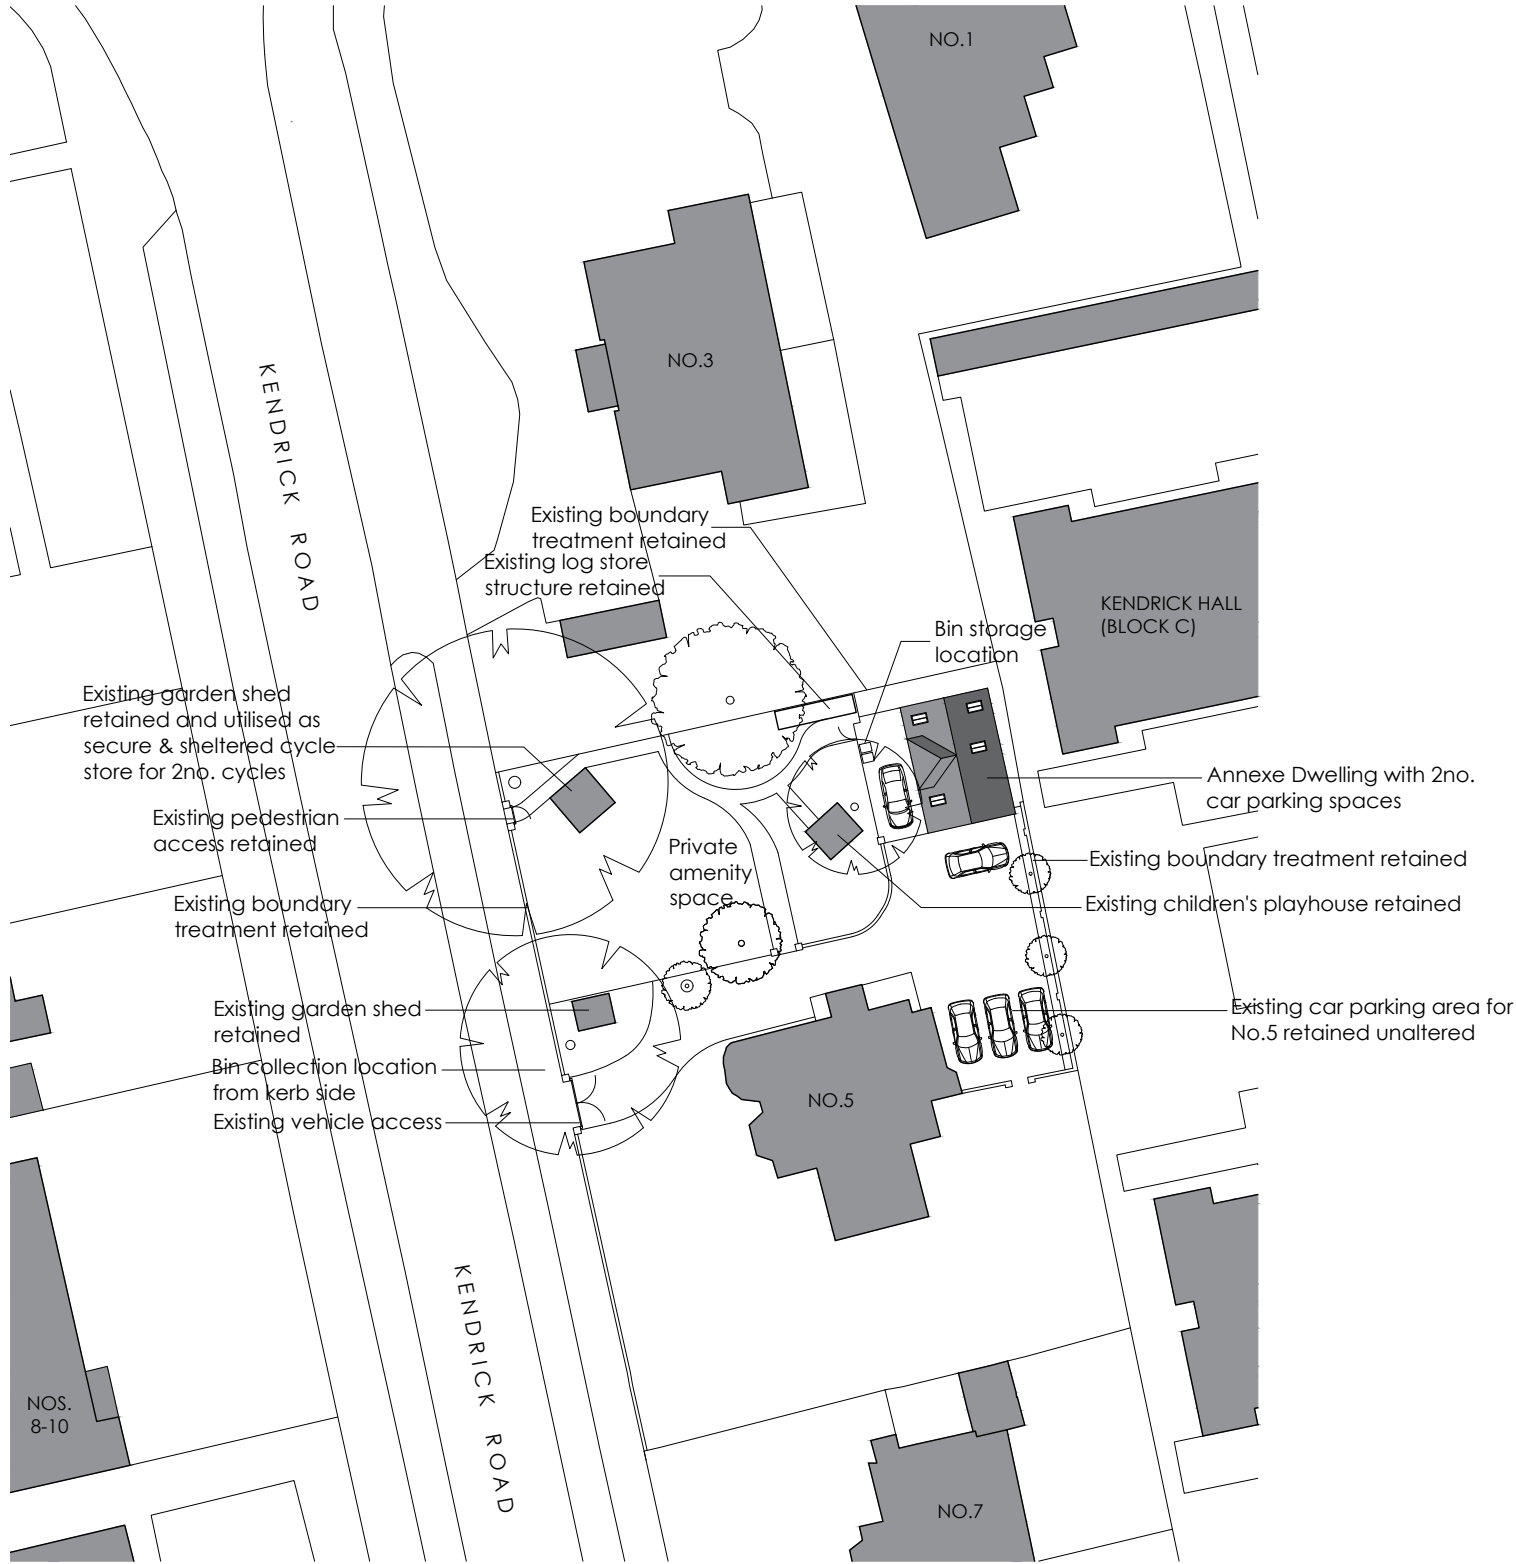


Rev.	Date	Note	Author	Checked
A	07/07/2026	Clarification information added to RBC requirements	CTW	CTW


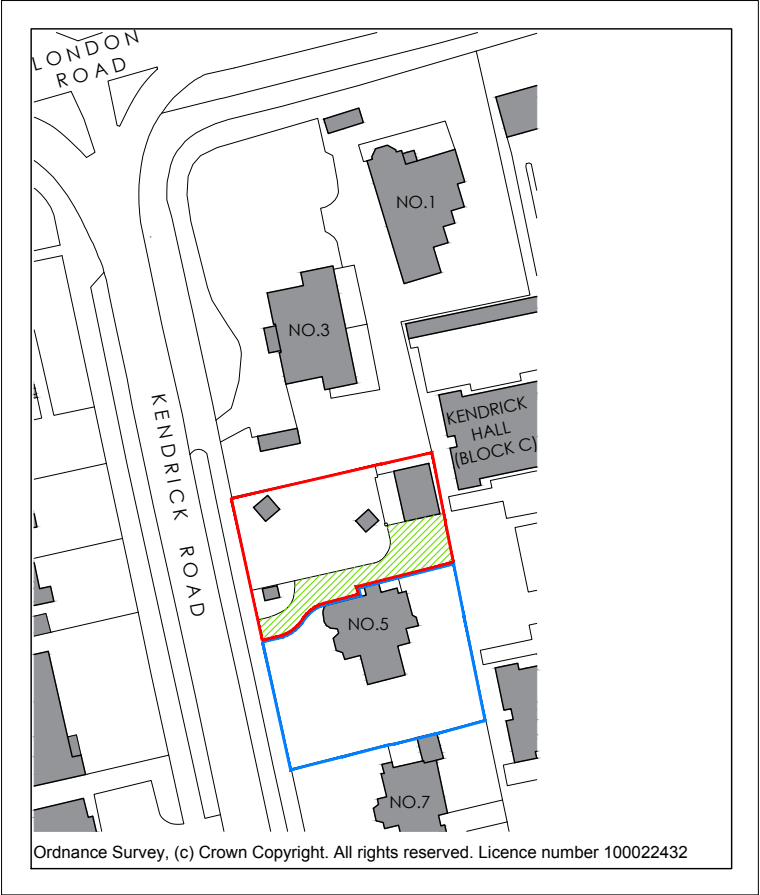


BLOCK / ROOF PLAN 1:500
(no proposed physical alteration works from existing condition)

 

LOCATION PLAN 1:1250

- Red line indicates application site extent
- Blue line indicates additional land within same ownership
- Green hatch highlights shared access driveway

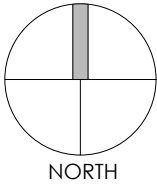 

Project	Annexe Dwelling 5 Kendrick Road Reading RG1 5DU					Drawing	Location & Block / Roof Plans		
						Job-Dwg Number	26003-PL-1		Rev.
Client	Mr & Mrs Turner					WESTON + CO ARCHITECTS Watlington House 44 Watlington Street Reading, RG1 4RJ T. 0118 375 0252 www.weston-co.com			
Status	Planning								
Scale	1/500 & 1/1250		Sheet Size		A3				
Author	CTW	Checked	CTW	Date	02/06/2026				