



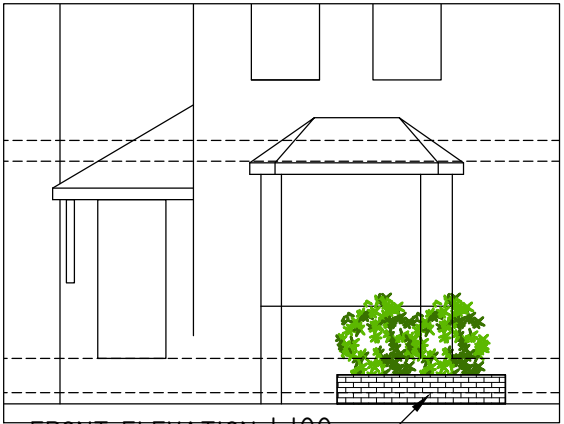

low level brick wall
with mixed native
hedging

Bin storage

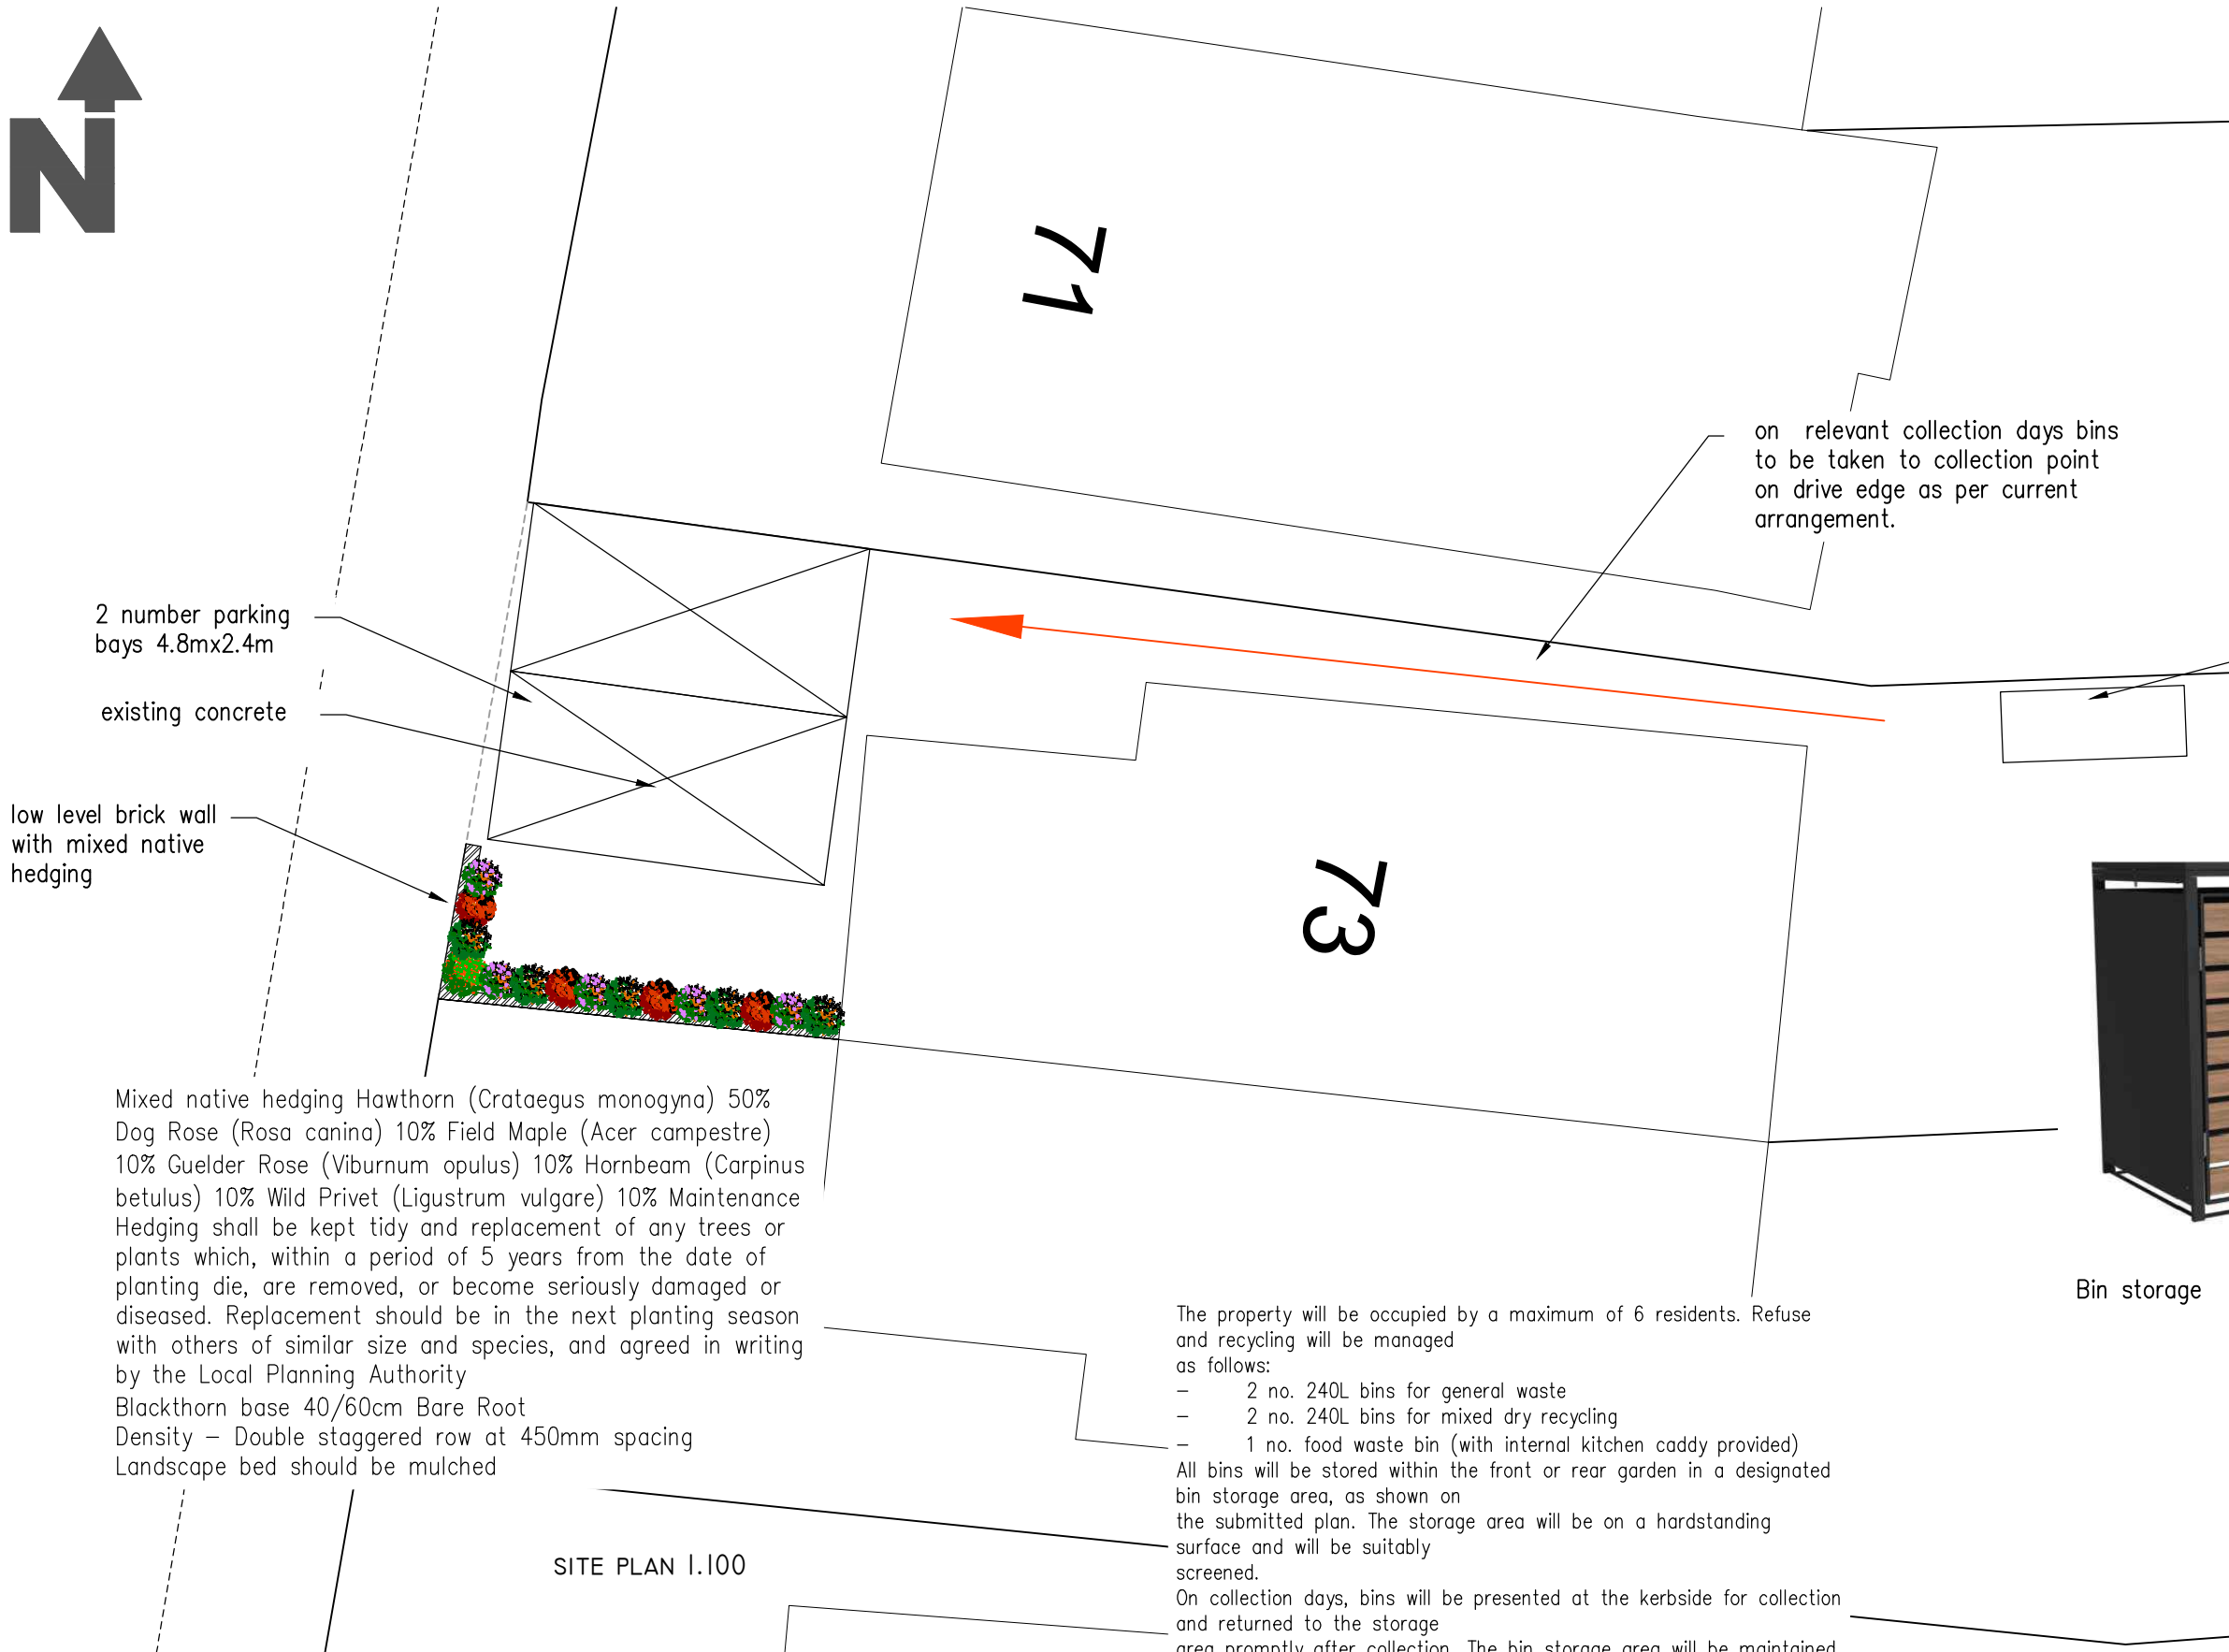

Bin storage


SITE PLAN 1:100

The property will be occupied by a maximum of 6 residents. Refuse and recycling will be managed as follows:

- 2 no. 240L bins for general waste
- 2 no. 240L bins for mixed dry recycling
- 1 no. food waste bin (with internal kitchen caddy provided)

All bins will be stored within the front or rear garden in a designated bin storage area, as shown on the submitted plan. The storage area will be on a hardstanding surface and will be suitably screened.

On collection days, bins will be presented at the kerbside for collection and returned to the storage area promptly after collection. The bin storage area will be maintained in a clean and tidy condition at all times and will not be used for any other purpose.

 

REV.	NOTES	DATE
	 KYLE SEELEY ASSOCIATES	
CLIENT		
MR I CARDOSO		
PROJECT		
73 RUSSELL STREET, READING, RG1 7XG		
DRAWING TITLE		
PROPOSED PLAN		
DRAWN	DATE	SCALE
KRMS	07.07.2026	1:100 @ A3
DRAWING No.	002	REV. A