



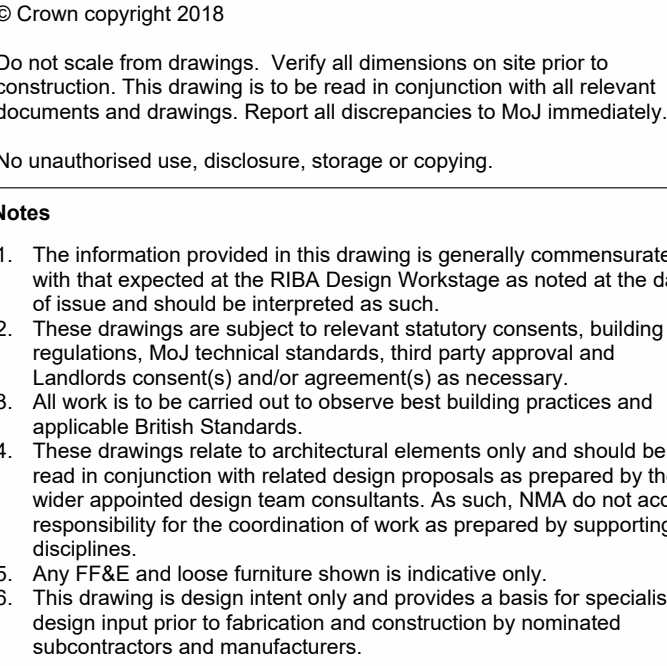


Design intent only

Specialist furniture supplier to confirm all dimensions onsite prior to manufacture. Report any discrepancies to C.A immediately.

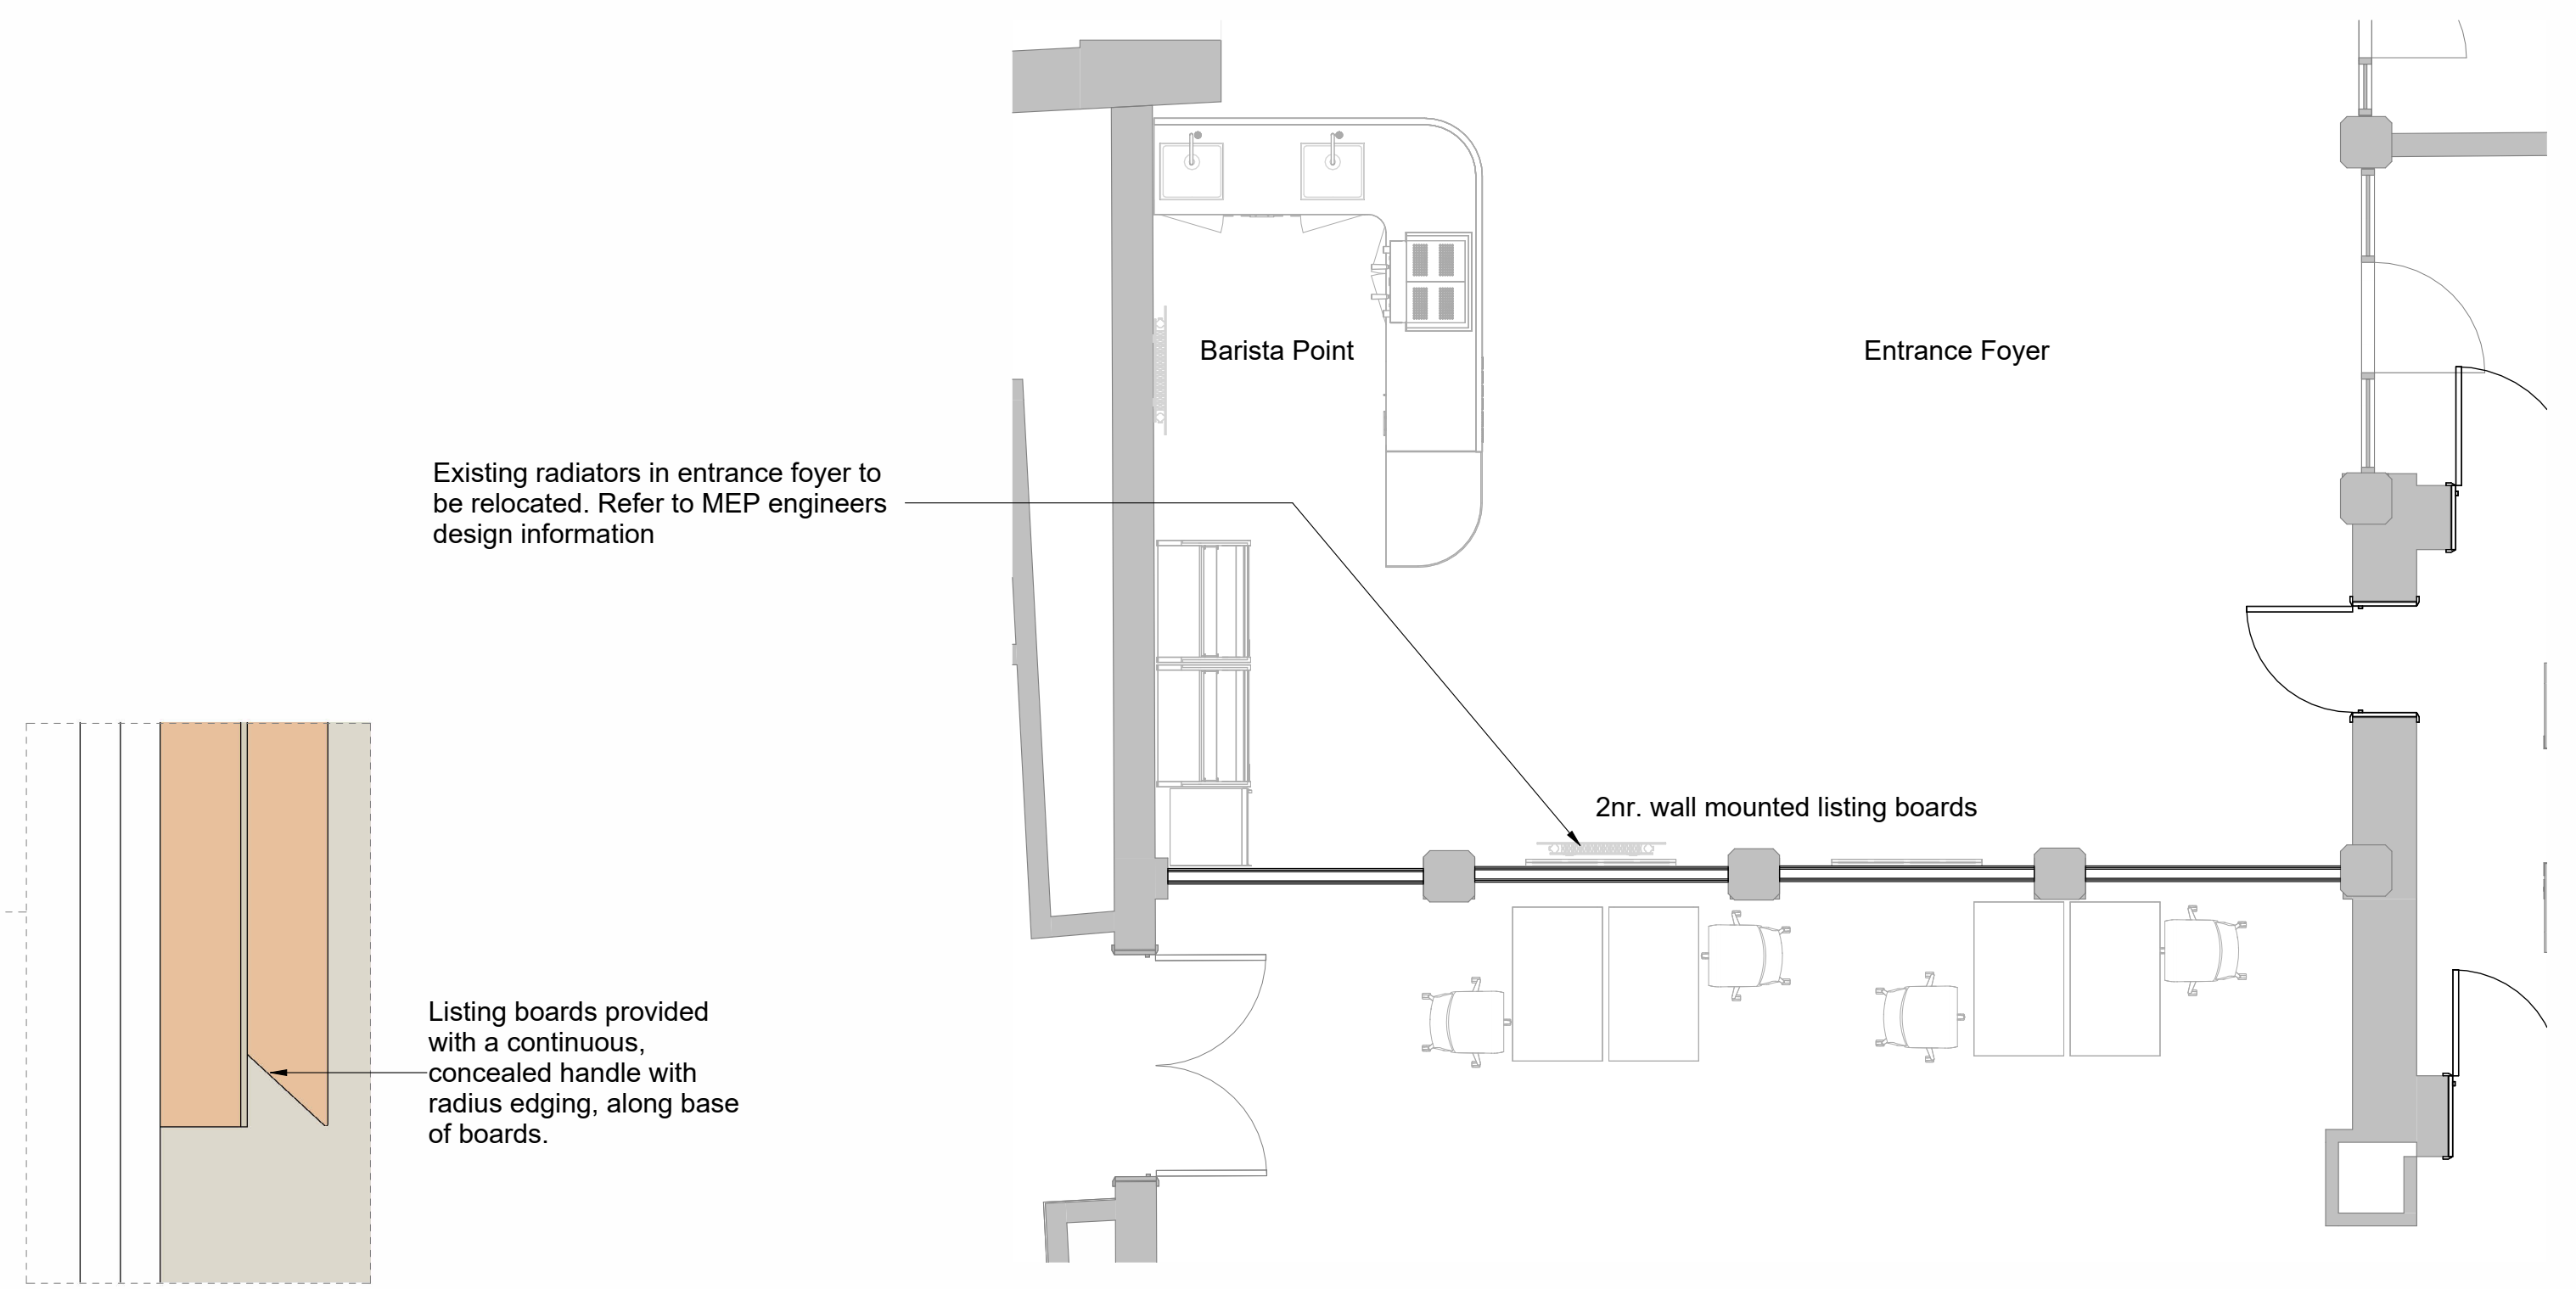

1 Listing Boards - Floor Plan

Furniture Schedule					
Ref.	Description	Group	Count	Uniclass Code	Comments
FFE-115	Barista Point	1	1	N/A	By Specialist Furniture Supplier (J Carey)
FFE-116	Wall mounted listing board	1	2	N/A	By Specialist Furniture Supplier (J Carey)

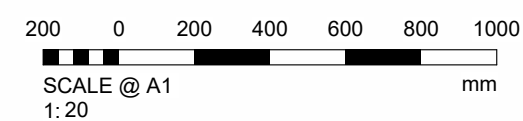

05	2026-07-06	Display screens added
04	2026-06-26	S4 - Elevation Updated for Information
03	2025-12-10	S4 - Updated inline with TAT comments
02	2025-11-14	S4 - Issued for DPP Submission
01	2025-10-29	S3 - Suitable for review & comment.
Rev	Date	Description

Key Plan



Project Status
RIBA Stage 5: Manufacturing and Construction

Client  Ministry of Justice	Project 256379-9573 (Reading Crown Court)
--	---

Ministry of Justice, 102 Petty France, London, SW1H 9AJ

Project Description / Site
Programme View
Custodial Establishment

Project Address
Reading Crown Court,
Old Shire Hall,
The Forbury Reading,
RG1 3EH
England

Building Type	
Crown Court	

Drawing Title
FF&E Drawing
Design Intent Only
Wall Mounted Listing Boards

	Drawn By	KV	Date	2025-09-29
	Checked By	MM	Date	2025-10-01
	Approved By	IG	Date	2025-10-01

Drawing Number
256379-9573-NMA-RCC-00-DR-A-8223

Sheet No.	Scale	Orig. Sheet Size	Rev.
1 of 1	As indicated	@ A1	P05

Data Security Classification	Suitability
OFFICIAL	S4