



PROPOSED WORKS
Ref: LW47
Counterweight Guardrail ~12m total length
1100mm high Custom Design to comply
with BS 13374
RIVERSIDE CAR PARK LEVEL 7

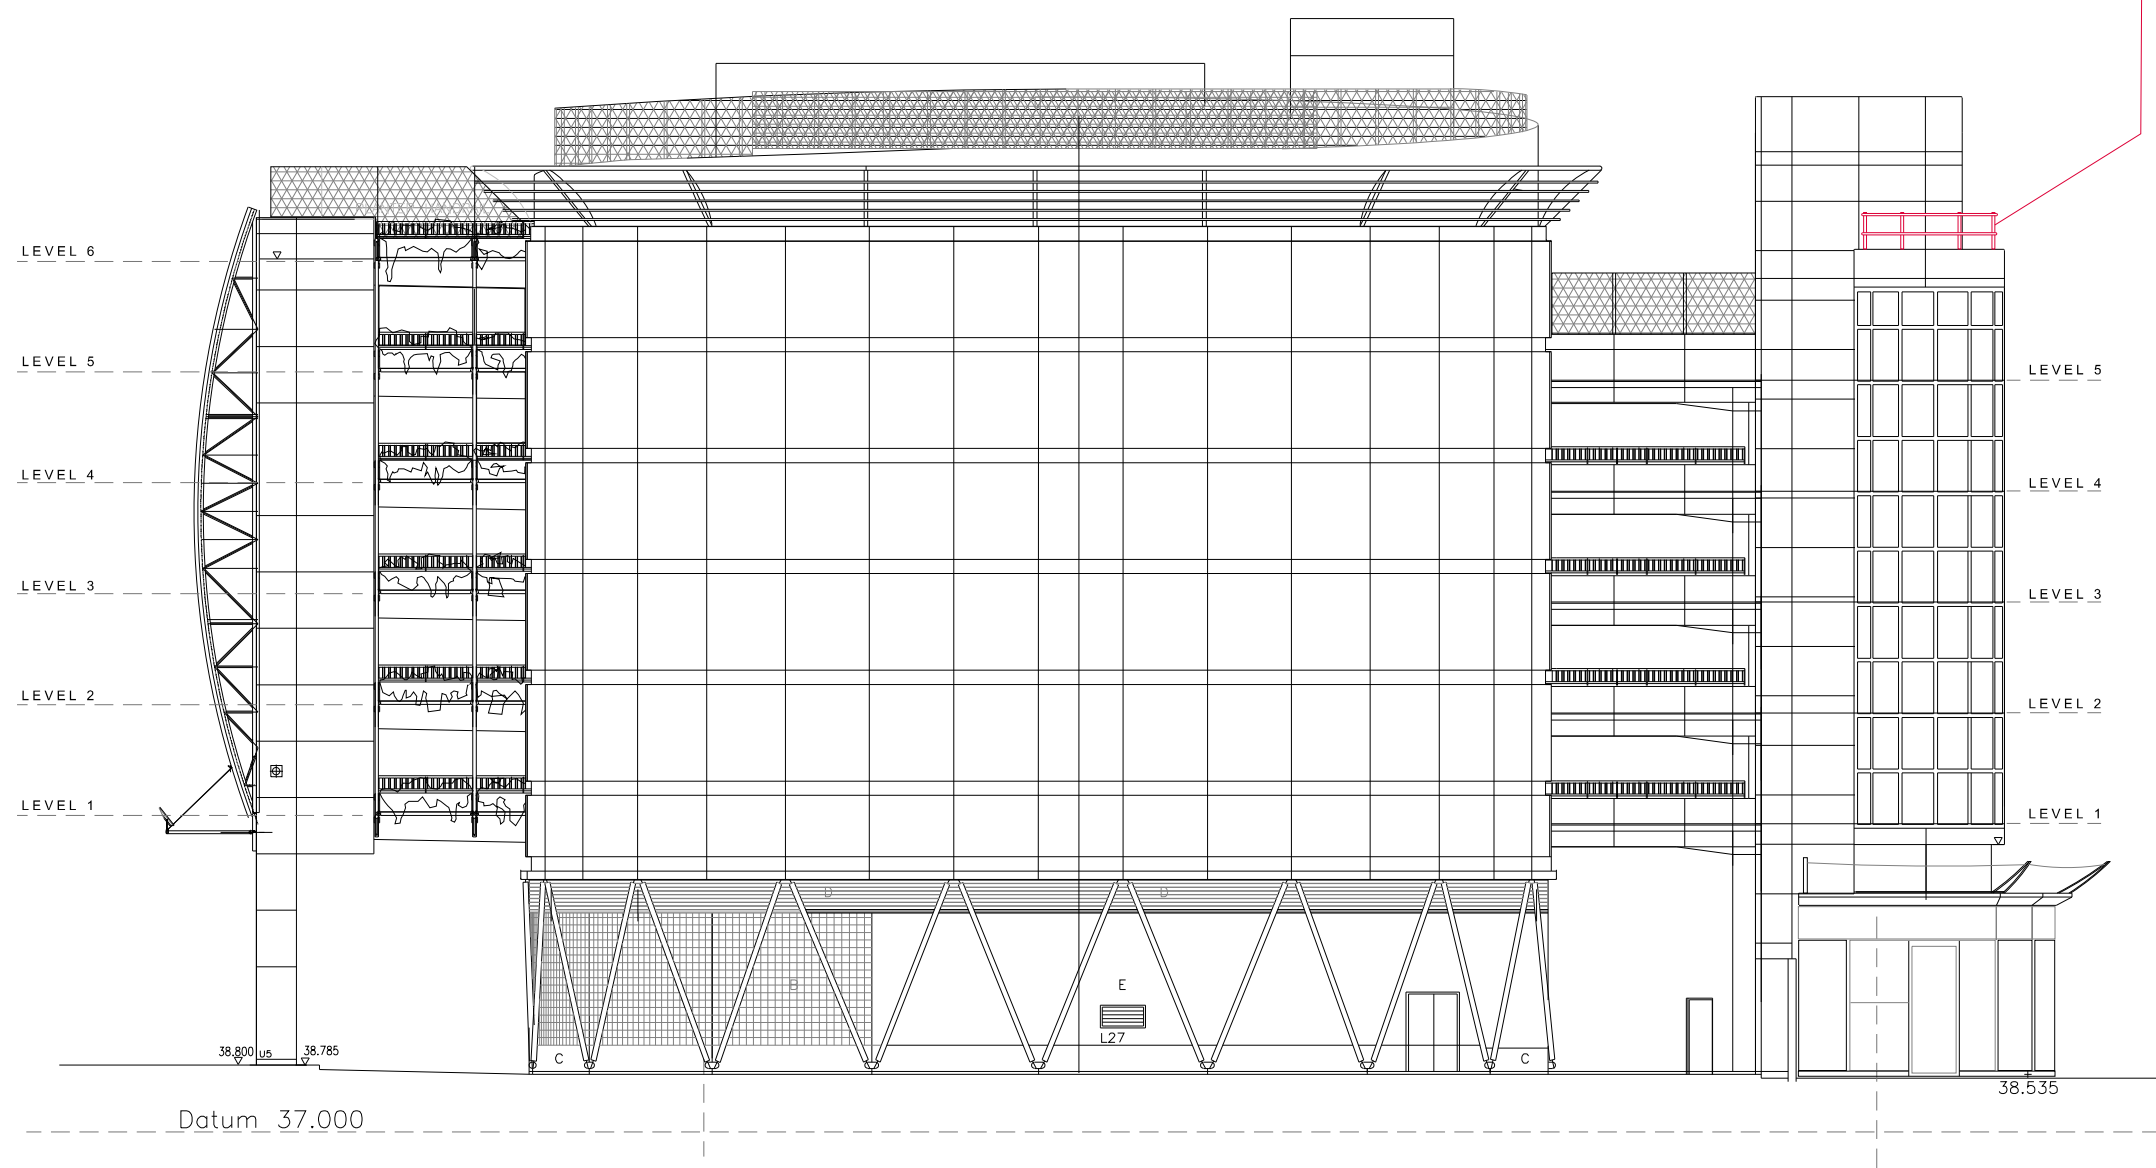


ELEVATION S Riverside Car Park North East Elevation

PROPOSED WORKS
Ref: LW46
Counterweight Guardrail ~36m
1100mm high
CINEMA ROOF (plant areas)

EXISTING RETAINED
Ref: HR016
Handrail .
CINEMA ROOF (plant area)

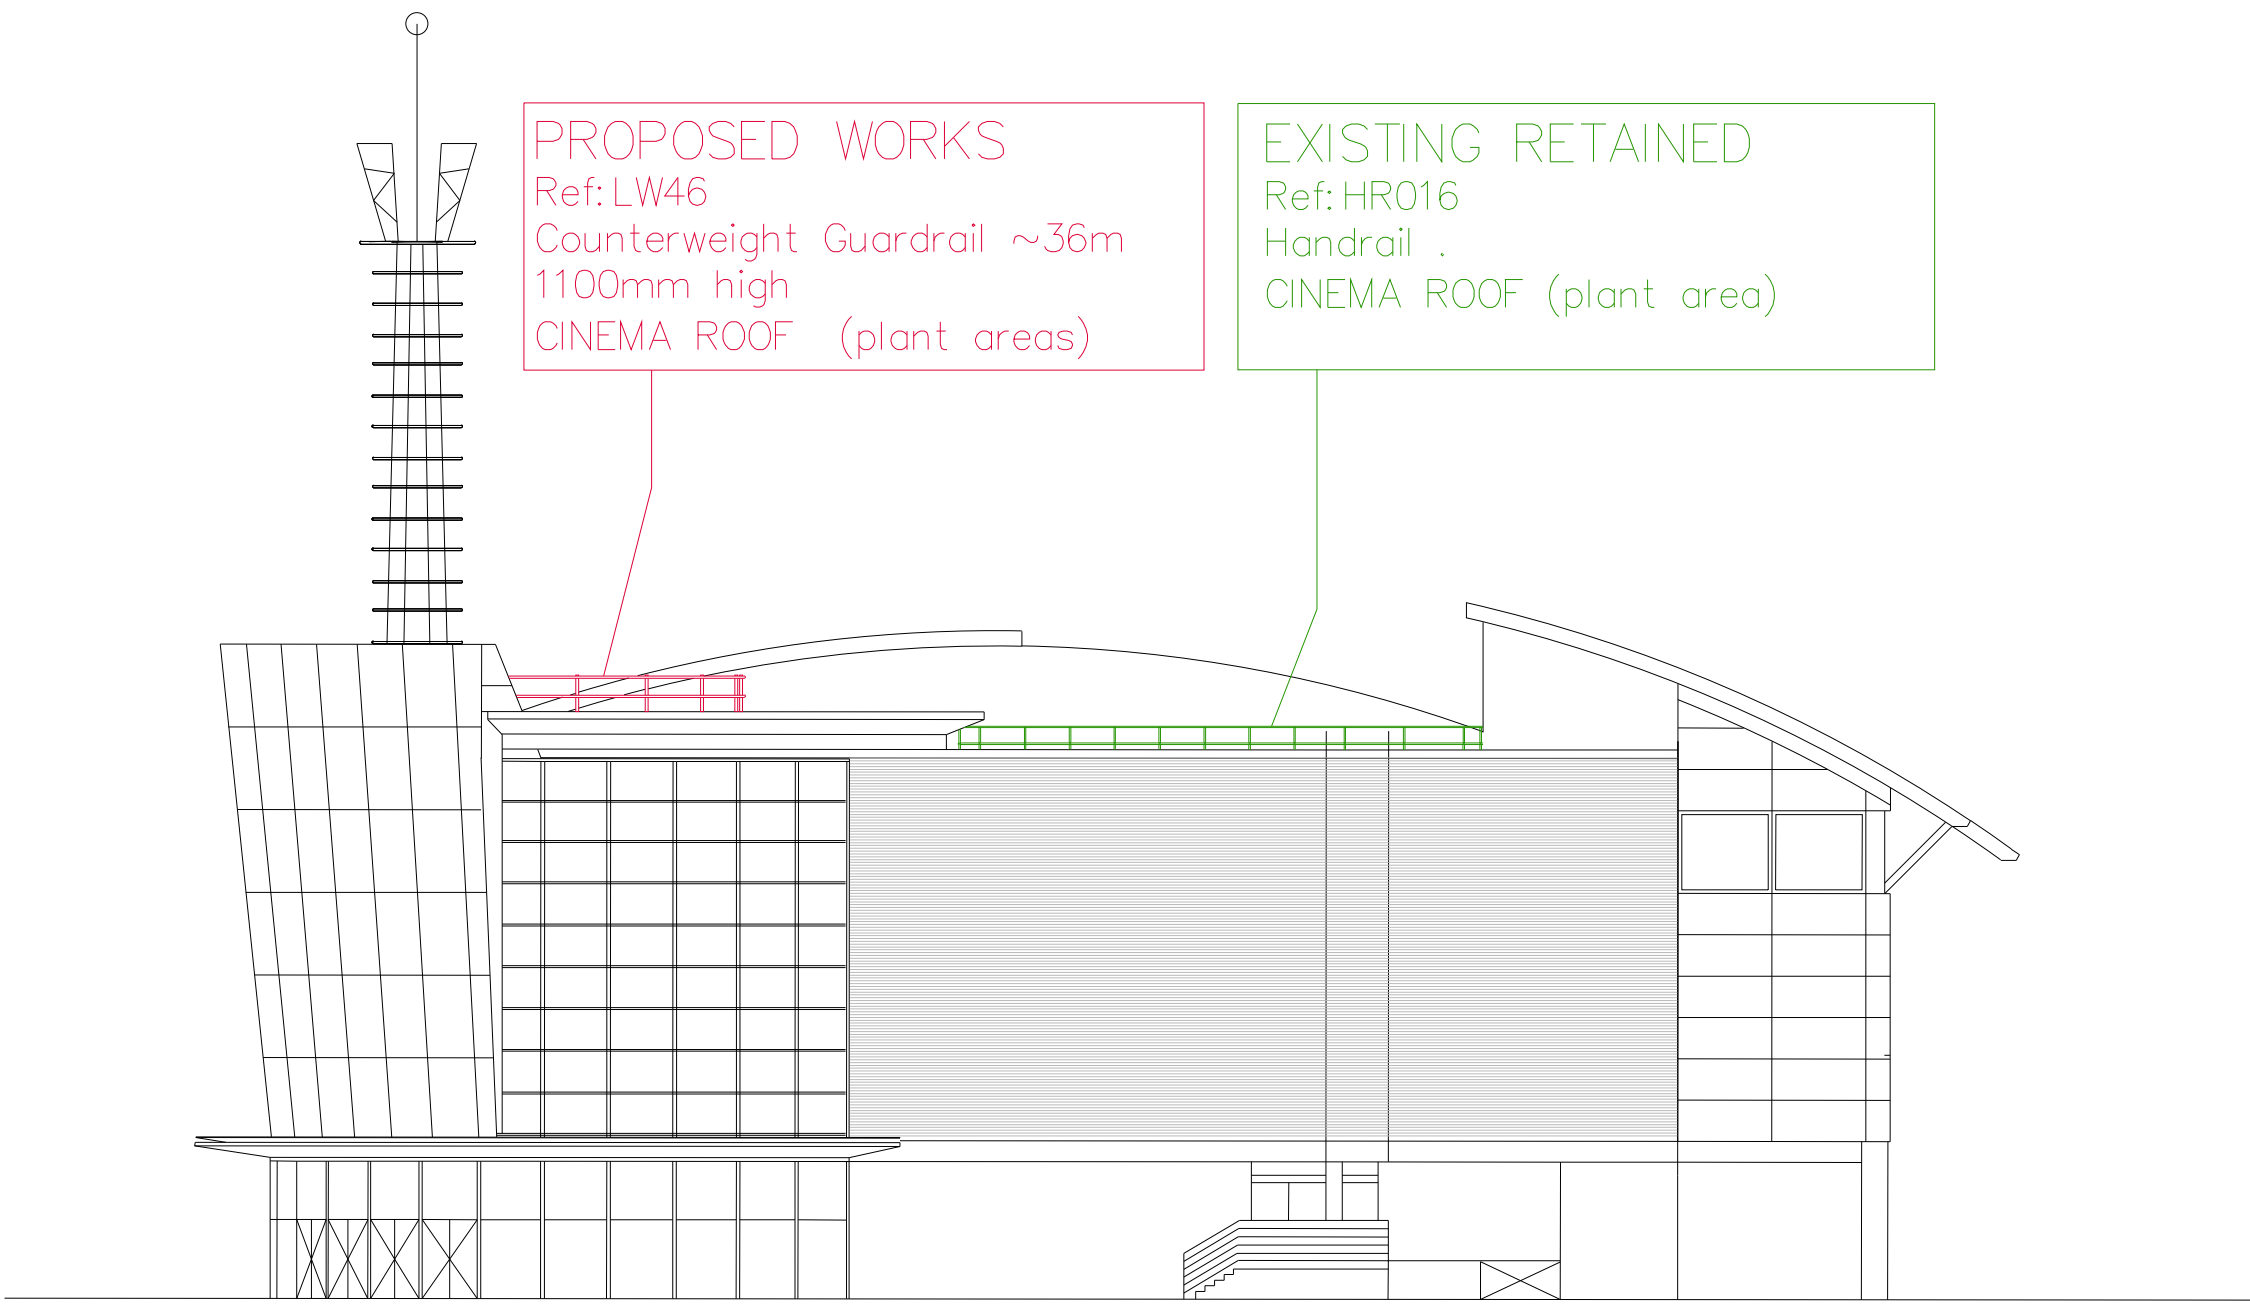


ELEVATION T Cinema South West Elevation

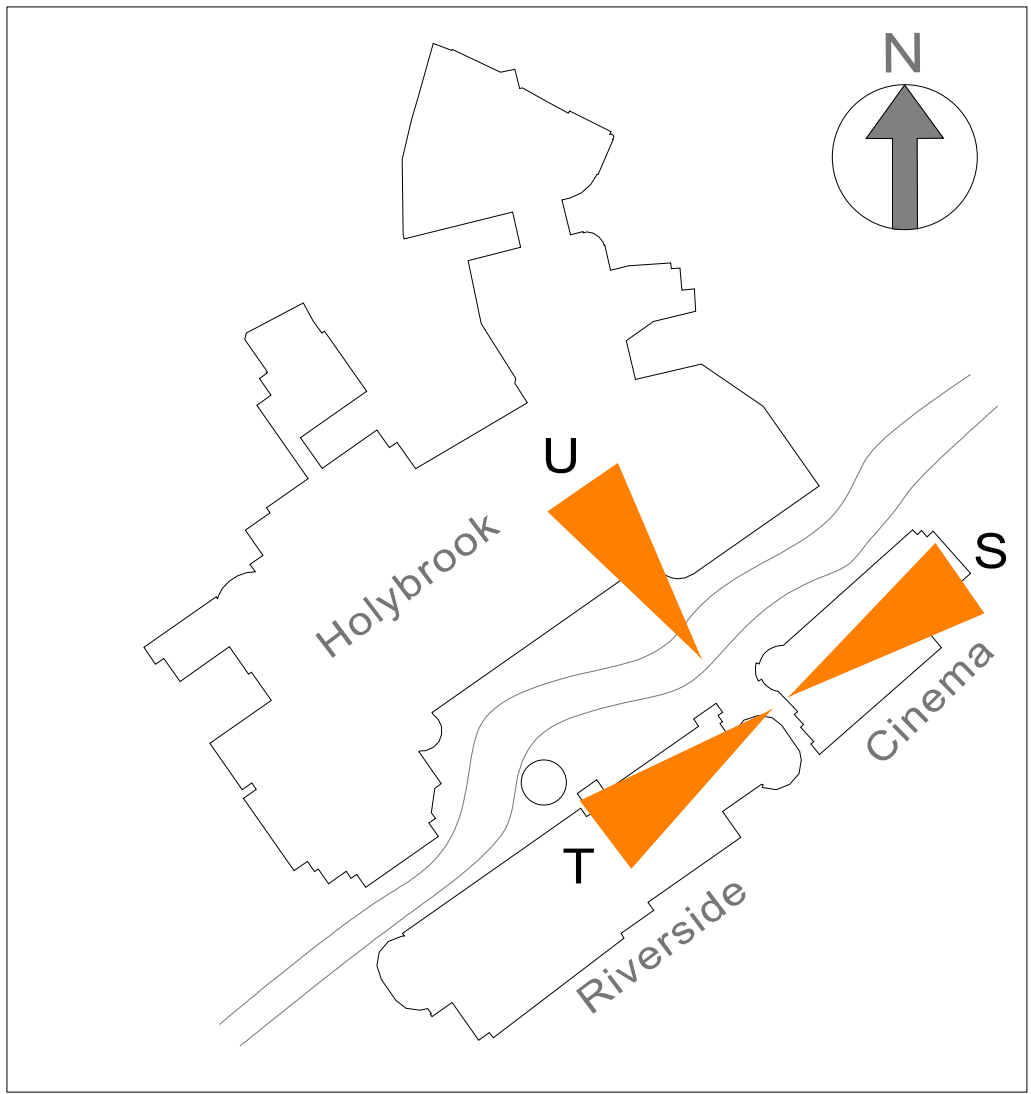

KEY PLAN ELEVATION VIEW POINT

PROPOSED WORKS
Ref: LW46
Counterweight Guardrail ~36m
1100mm high
CINEMA ROOF (plant areas)

PROPOSED WORKS
Ref: LW47
Counterweight Guardrail ~12m total length
1100mm high Custom Design to comply
with BS 13374
RIVERSIDE CAR PARK LEVEL 7

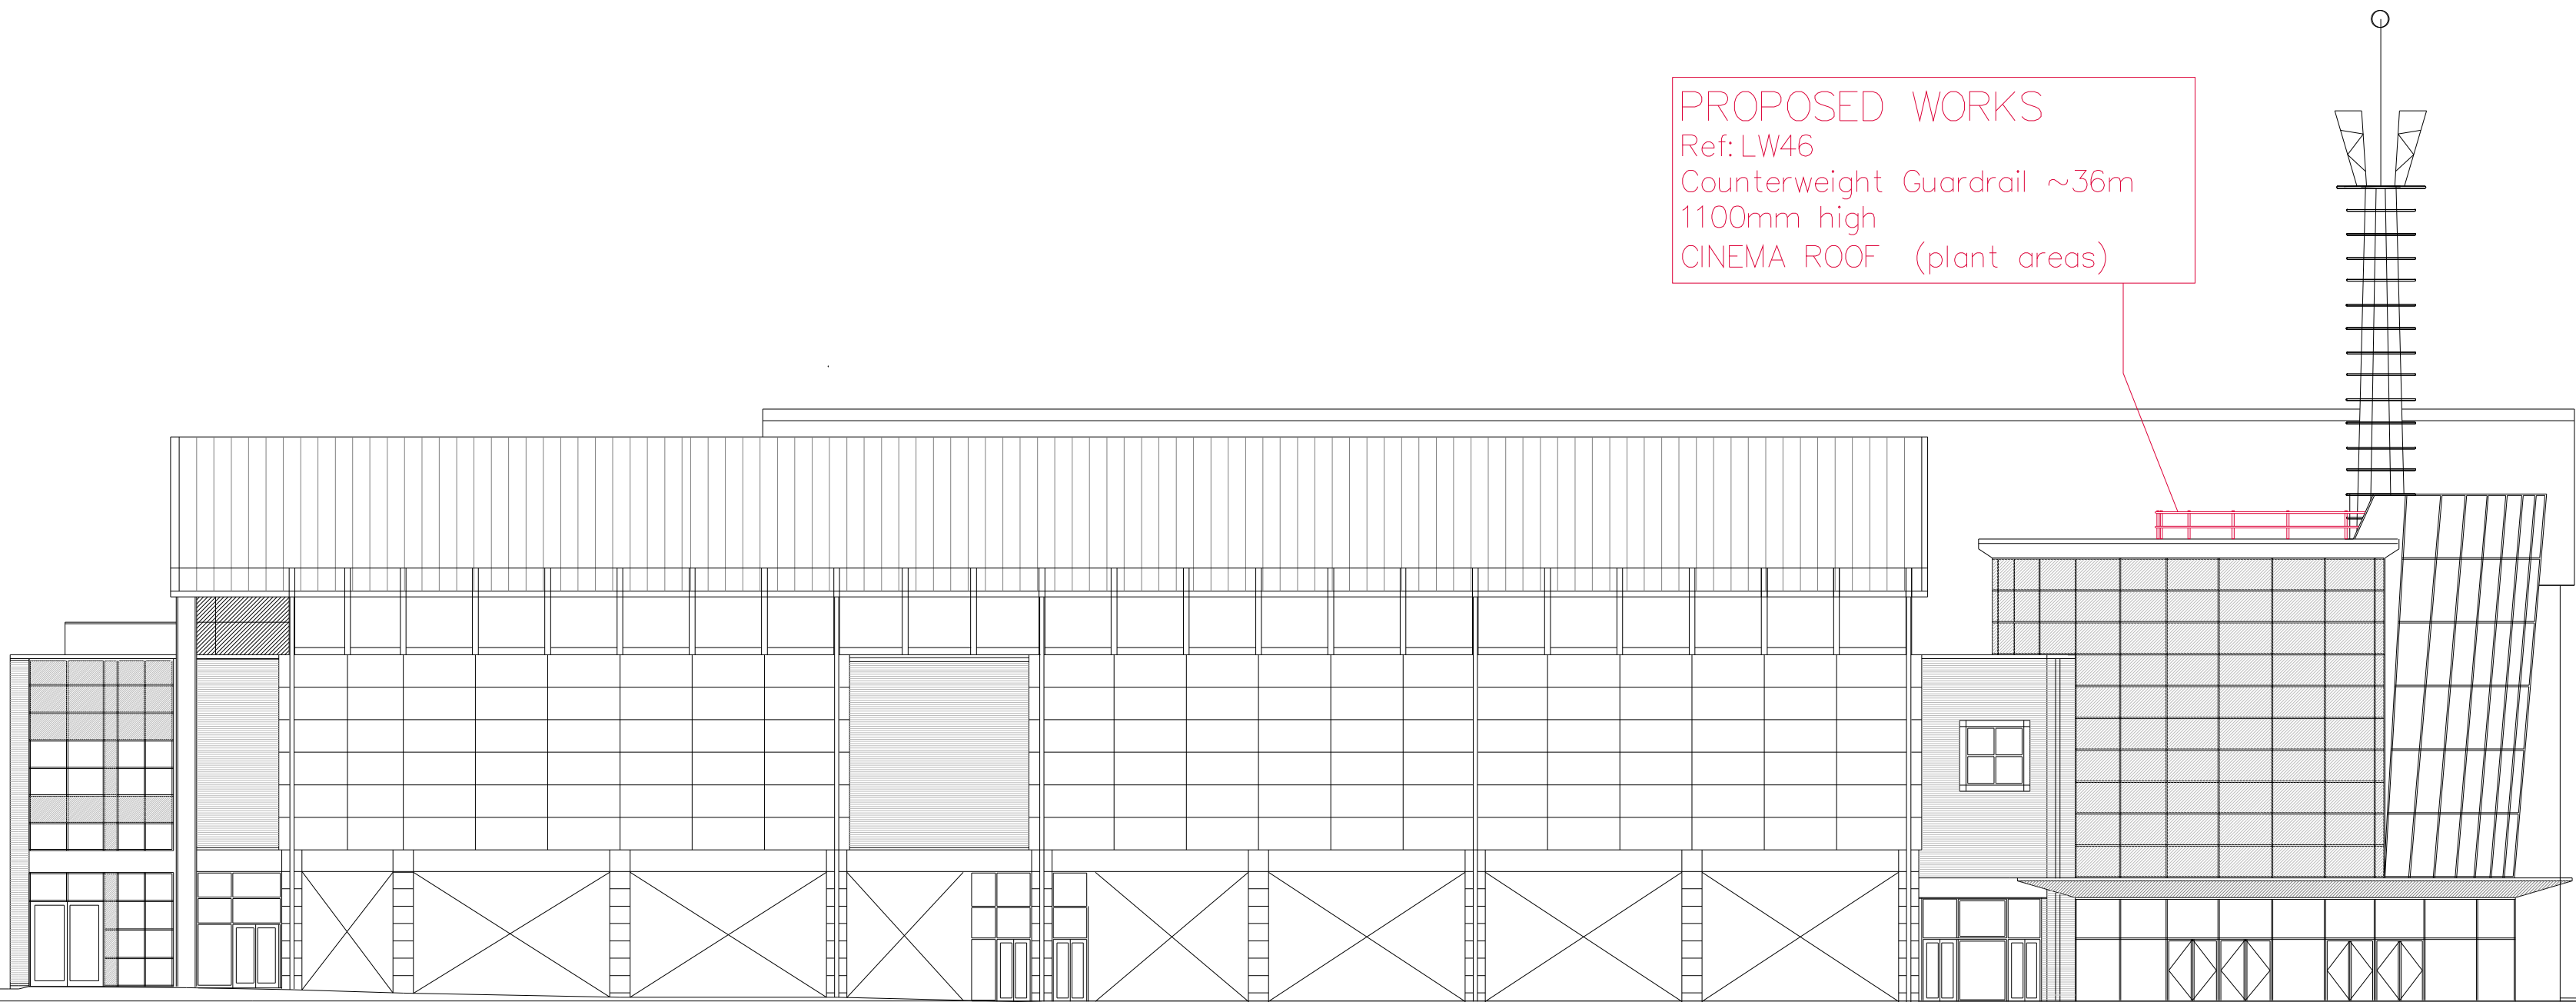

ELEVATION U

Cinema Building and Riverside Car Park North West Elevation

PROPOSED ELEVATIONS

THE ORACLE SHOPPING CENTRE
EDGE PROTECTION WORKS 1:200 @ A1

NOTES

EXISTING SAFETY WIRE SYSTEMS
ARE LOCATED OUT OF PUBLIC VIEW
BEHIND THE LEVEL OF THE ADJACENT
PARAPET.

PROPOSED HANDRAILS WILL HAVE
GALVANISED METAL FINISH (RAL 9006)
THE WEIGHTS ON EACH UPSTAND WILL
BE BLACK RUBBER – ANY
REDUNDANT EQUIPMENT WILL BE
REMOVED FROM THE ROOF AREA

EXISTING SAFETY WIRES WILL BE
REMOVED FROM ALL DE-COMMISSIONED
LATCHWAY SYSTEMS

Rev B Finishes Comments and safety wire removal
note added 13.07.26 pj.
Rev A Revised to include PC's comments 16.03.26 pj.

Rev	Description	Date	By	Chk'd
 <i>Real value in a changing world</i>		4 Longwalk Stockley Park Uxbridge Middlesex UB11 1FE T +44 (0)20 8759 4141 F +44 (0)20 8897 4731 www.joneslanglasalle.com		
Client Hammerson UK Properties Ltd.		Scale 1:200 @ A1 Detail		
Project The Oracle Shopping Centre Reading		Date 23.01.26		
Description EDGE PROTECTION ELEVATION PROPOSED		By P J	Checked	
		Job Oracle SC. Edge Protection		
		Drg OSC.EP.PRO.57.B	rev	

THIS DRAWING IS PROTECTED BY COPYRIGHT. IT MAY NOT BE REPRODUCED IN ANY FORM OR BY ANY
MEANS FOR ANY PURPOSE, WITHOUT GAINING PRIOR WRITTEN PERMISSION FROM JONES LANG LASALLE