



West Elevation

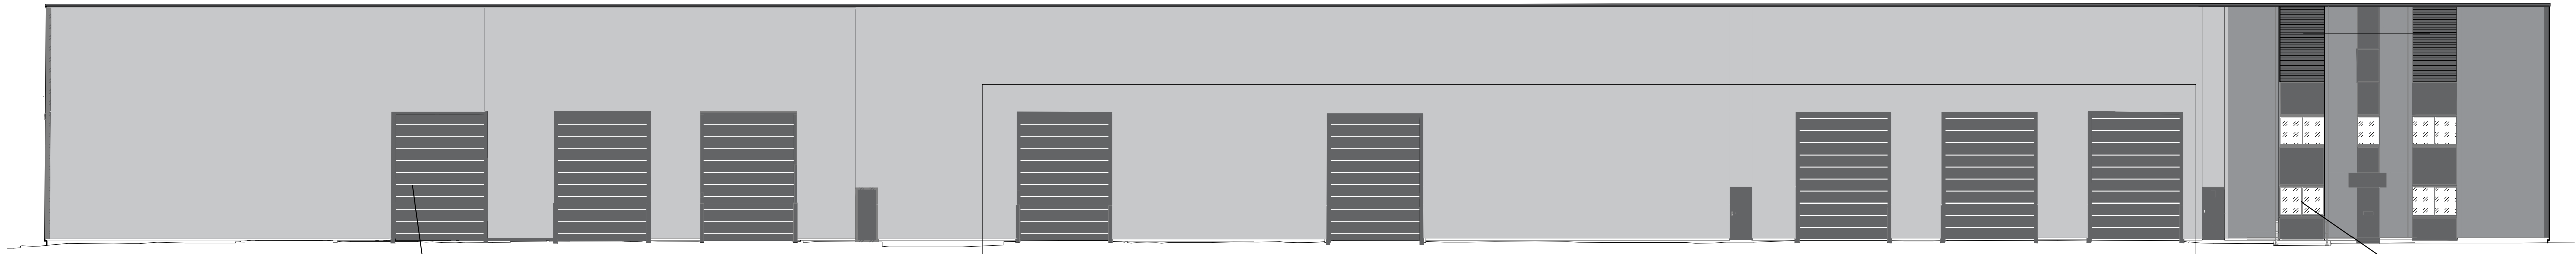

Move existing goods door one structural bay.


South Elevation

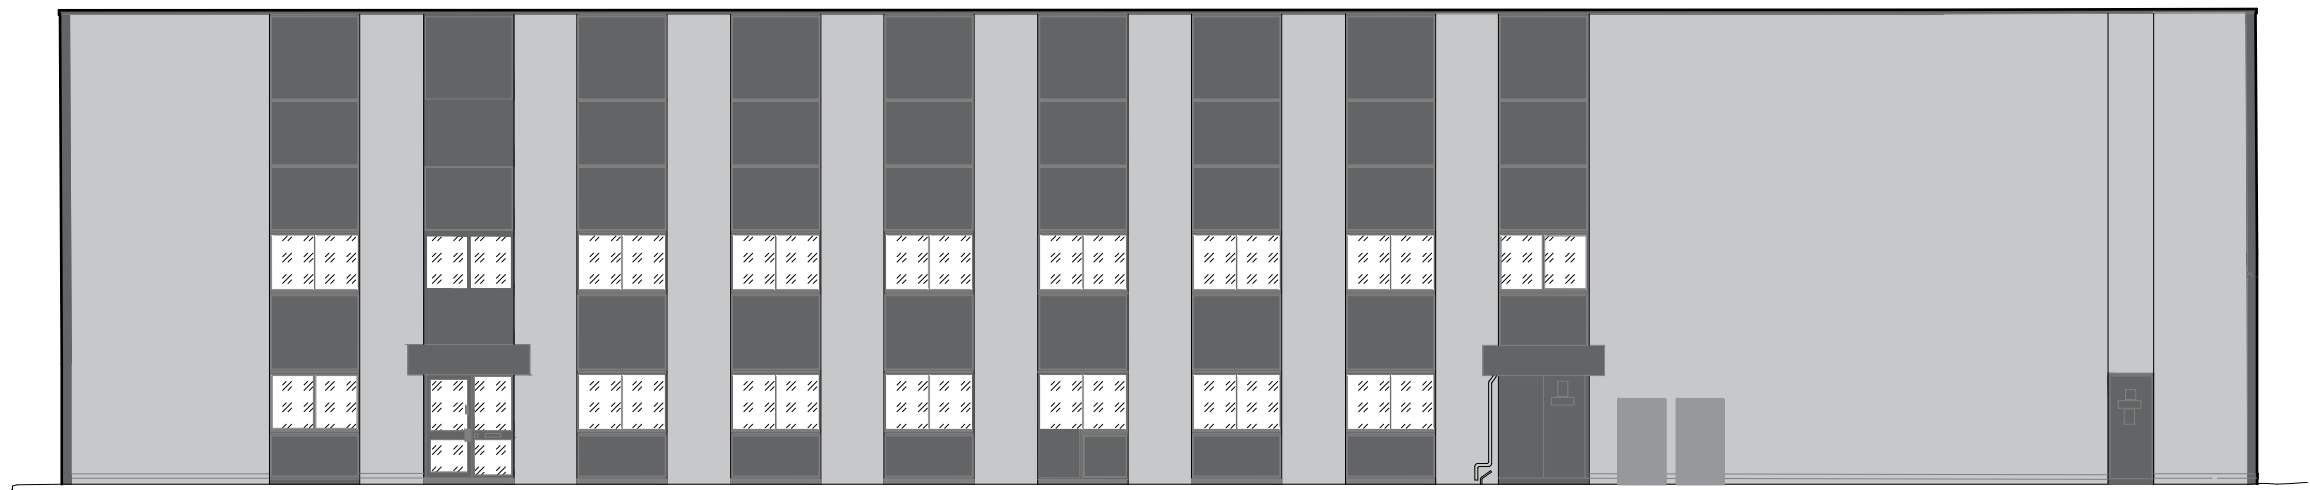


Goods doors to be blocked with Armco externally.

New double glazed windows to replace doorset.

East Elevation

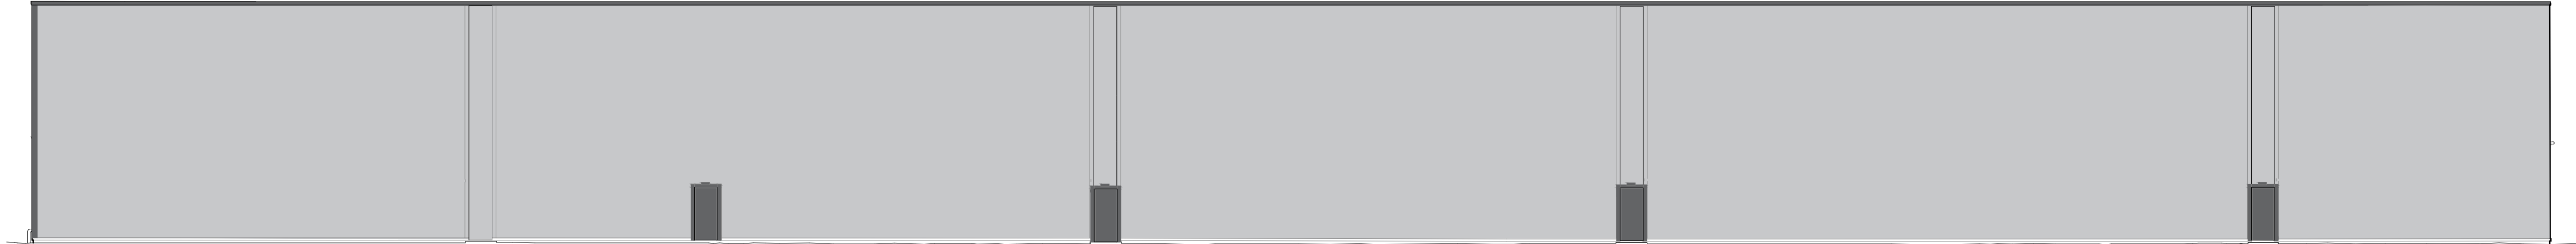

North Elevation

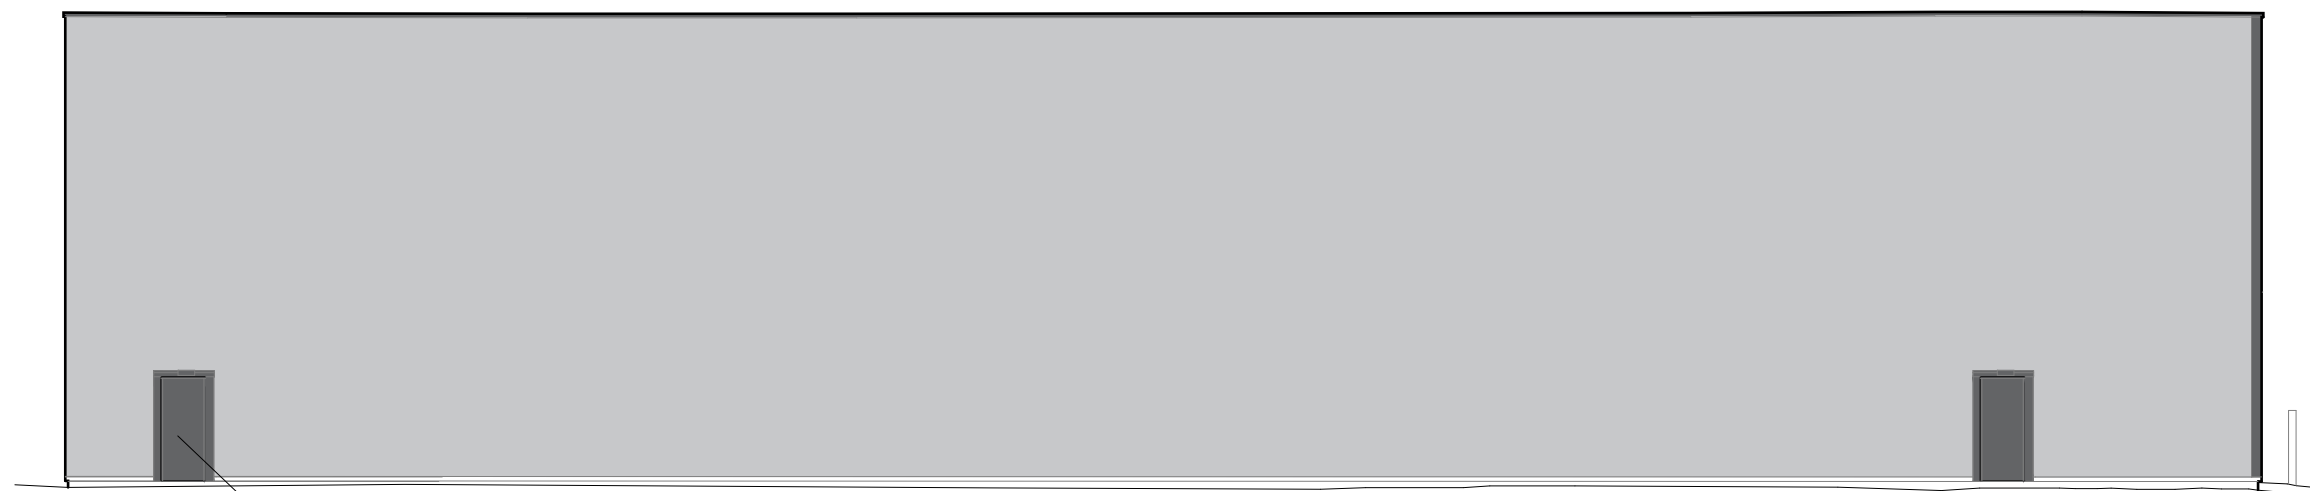

New pedestrian door.

Window & Sprandel Panel Specification:

Weather performance	-
UK exposure category	Top: To BS 6375-1, 2000 Pa; Side: To BS 6375-1, 2400 Pa.
Air permeability	Top: To BS 6375-1, Class 2, 300 Pa; To BS 6375-1, Class 2, 600 Pa
Watertightness	Top: To BS 6375-1, Class 7A, 300 Pa; Side: To BS 6375-1, Class 8A, 450 Pa
Resistance to wind load	Top: To BS 6375-1, Class B5, 2000 Pa; Side: To BS 6375-1, Class AE, 2400 Pa

Note:

- New window and personel doors to BS 6375-1 and BS7412.
- Double glazing units to BS EN 1279. Whole window U values to 1.6W/m2K.
- Light grey paint to cladding Anthracite paint to trims to existing cladding & goods doors. New cladding light grey with Anthracite trims. New window frames & panels in Anthracite.

0.0M

50M

NOTES

1. No dimensions are to be scaled from this drawing.

2. Contractors must verify all figured dimensions on site before commencing any work or making any shop drawings.

3. This drawing is the sole copyright of Savills and no part may be reproduced without the written consent of the above.

4. Site Location Plans are prepared from the Ordnance Survey Map with the sanction of the Controller of H.M. Stationery Office. Crown Copyright Reserved.

Rev	Description	By	Date
Drawing Status			
CONSTRUCTION			
			
ARCHITECTURE & BUILDING CONSULTANCY Savills (UK) Limited Wytham Court, 11 West Way, Botley, Oxford OX2 0QL Telephone: + 44 (0)1865 269000 Fax: + 44 (0)1865 269001 www.savills.co.uk			
Client - UBS Triton			
Project - Unit 6, Worton Grange			
Drawing Title - Proposed Elevations			
Scale 1:150@ A1	Date Feb 26	Drawn HD	Checked MT
Drawing Number 011	Rev.	Project Number N/A	