

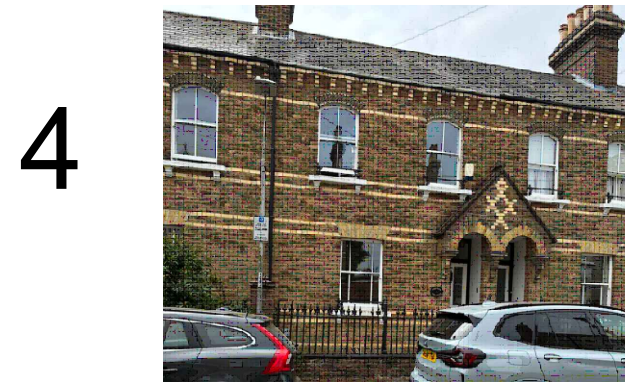
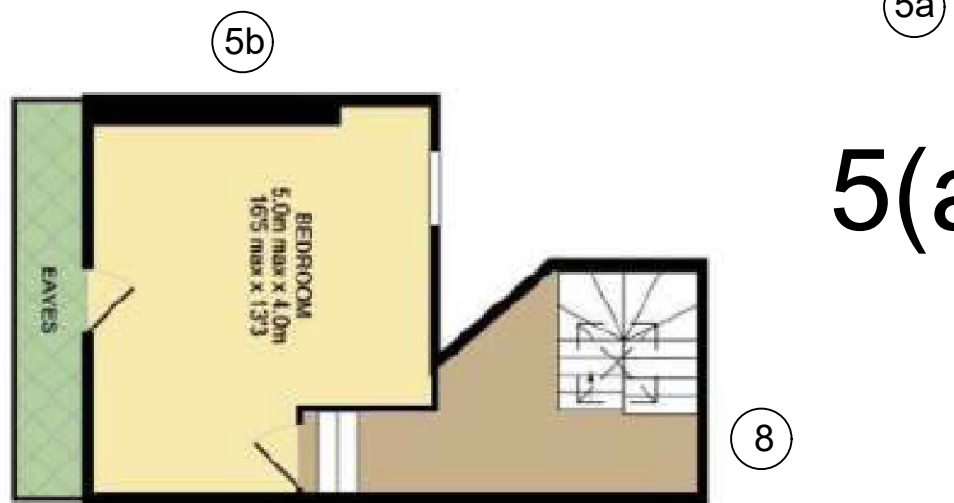
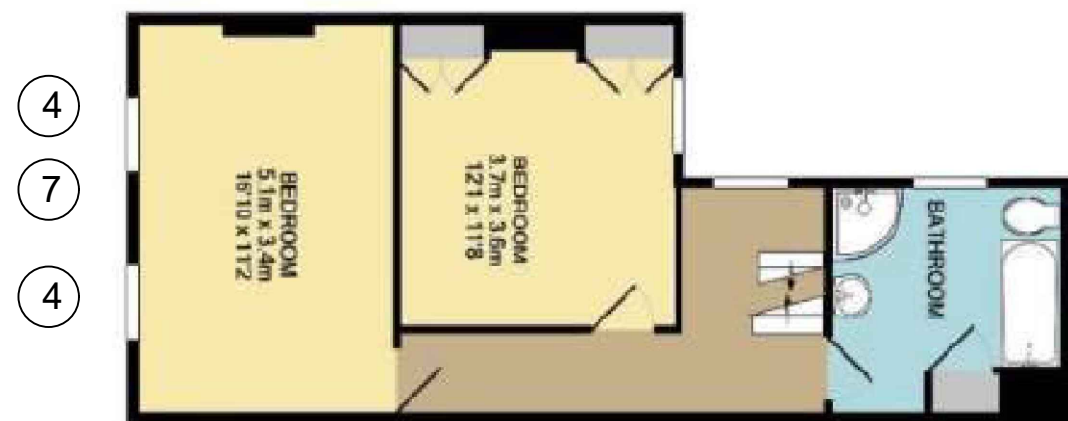






YEAR 2020

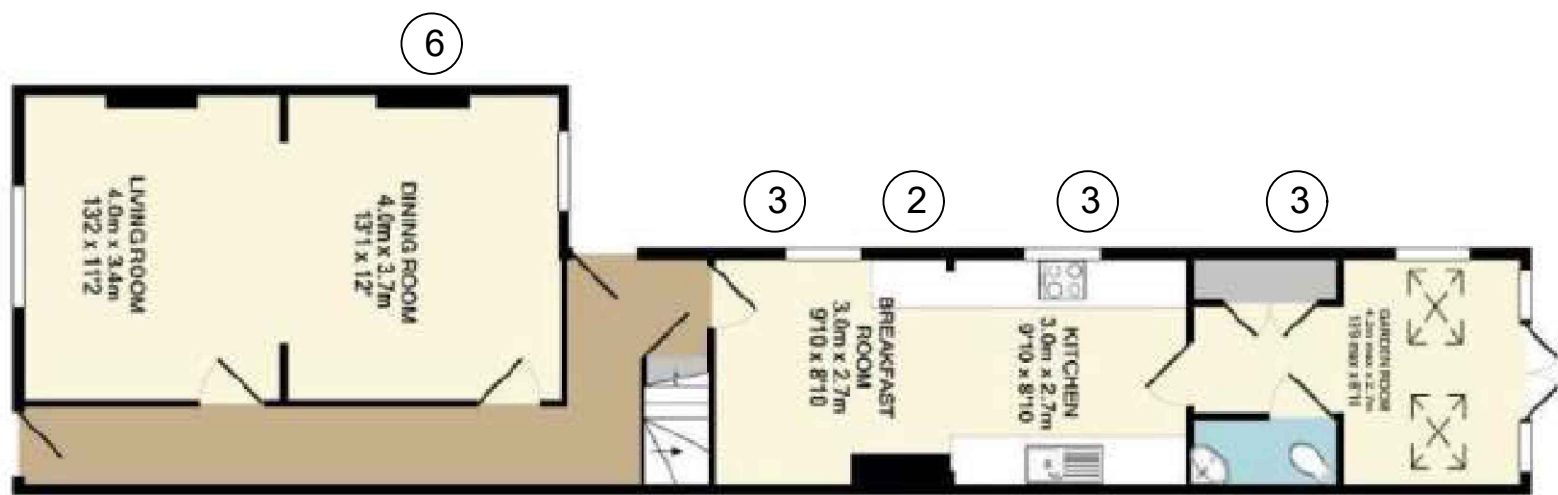

YEAR 2026

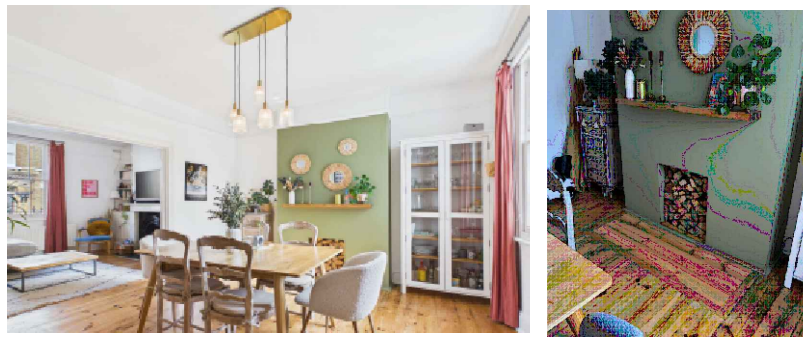

ESTATE AGENTS SALES PLAN 2026

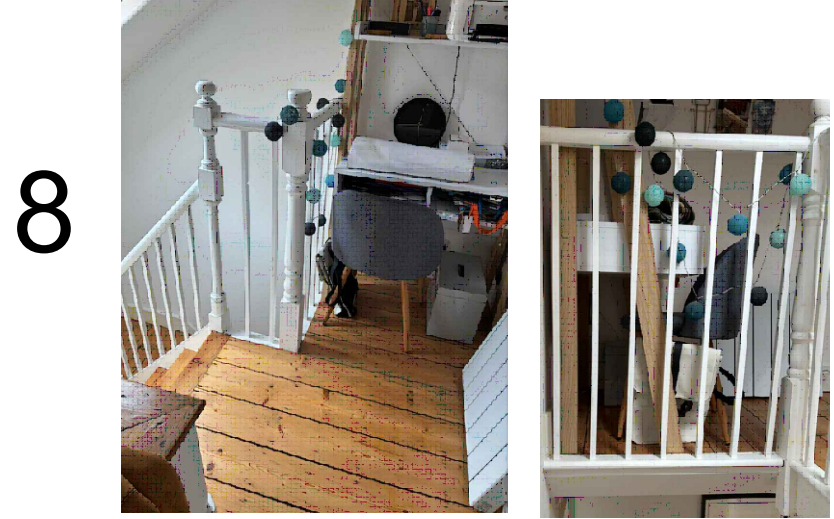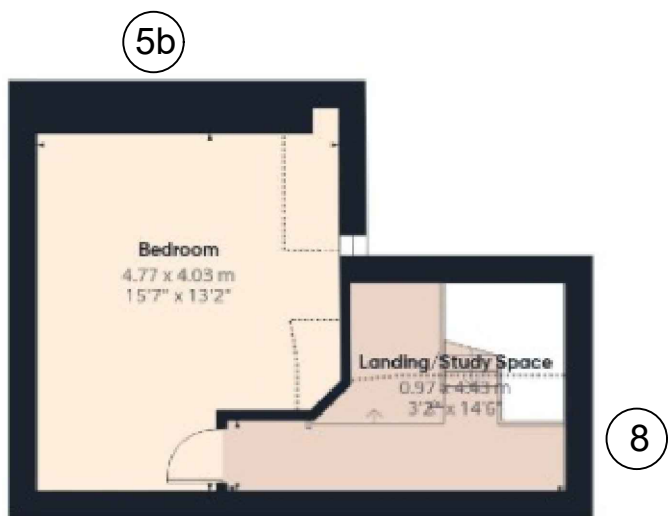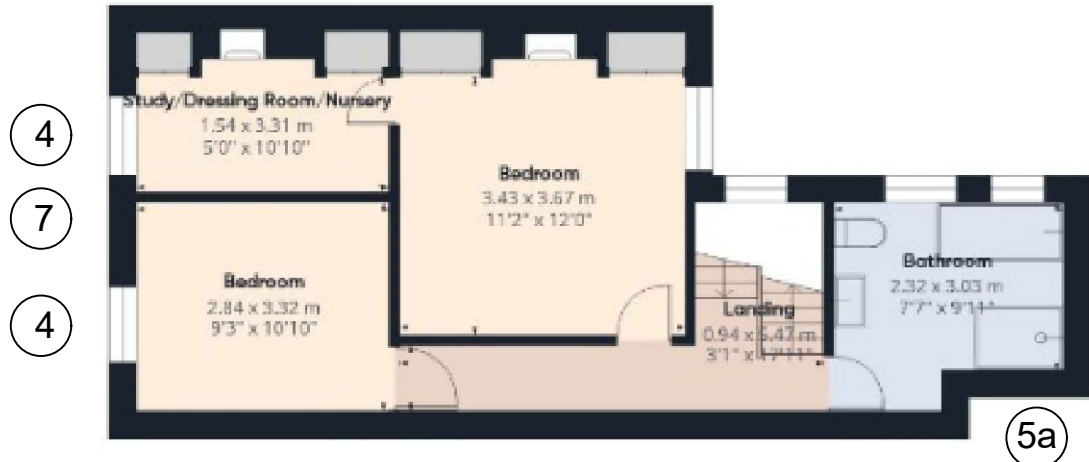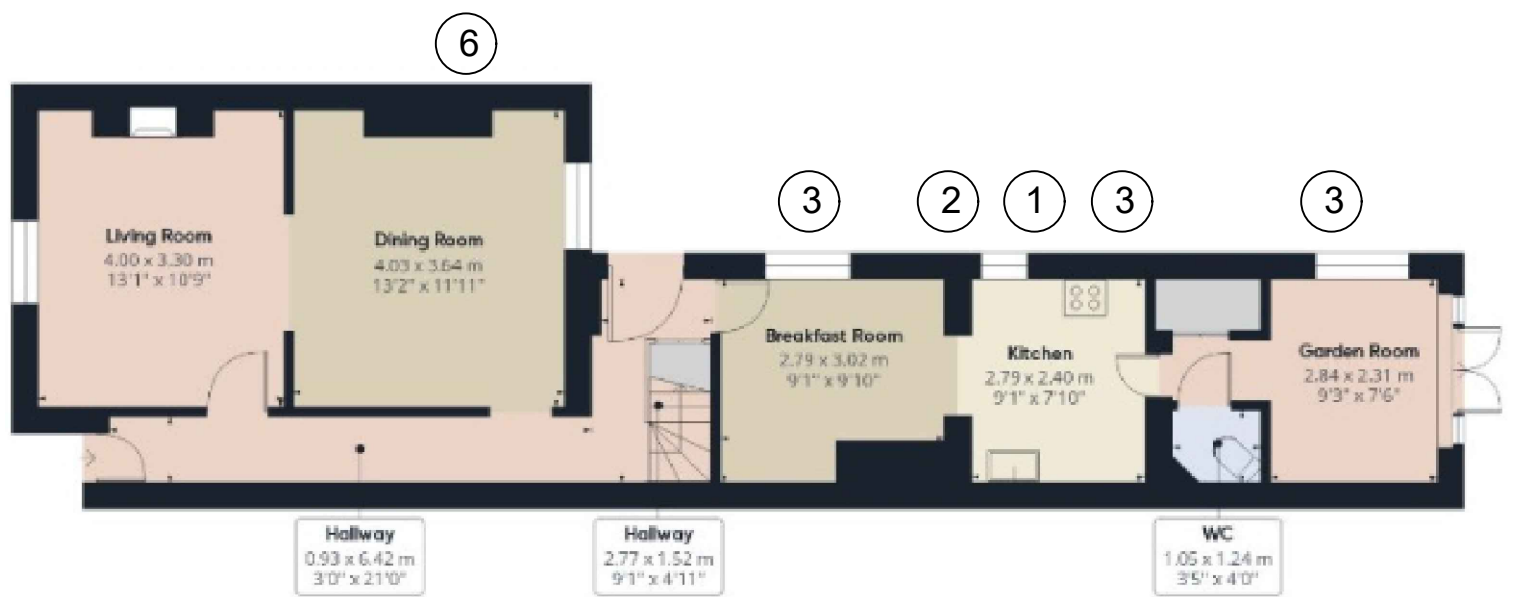

- Retrospective Changes
1. install velux rooflight
 2. Removal floor mounted boiler install wall mounted
 3. Replace kitchen area floor tiles
 4. Repair 2 number front bedroom sash windows
 5. Removal 2 number fire places (a) bathroom (b) loft room
 6. Removal gas fire and surround Dining Room
 7. install stud partition to create dressing/nursery
 8. Alteration loft landing balustrade to create study recess

REV	DATE	NOTES	BY
RETROSPECTIVE APPLICATION			
—David Tingle— Building Design			
17 Woodland Drive, Tilehurst, Reading Berkshire, RG30 4RT. T: 0118.9419311 M: 07711902344			
Copyright © David Tingle Building Design (2003)			
MR N .JITTA & MS C.BISIAUX 14 THE MOUNT READING RG1 5HL			
RETROSPECTIVE APPLICATION VARIOUS CHANGES SINCE 2020 FLOOR PLAN AND ALTEATIONS NUMBER 1 TO 8			
Scale: NTS Date: July 2026			
Dwg No: 14TM.MP101 Rev: -			