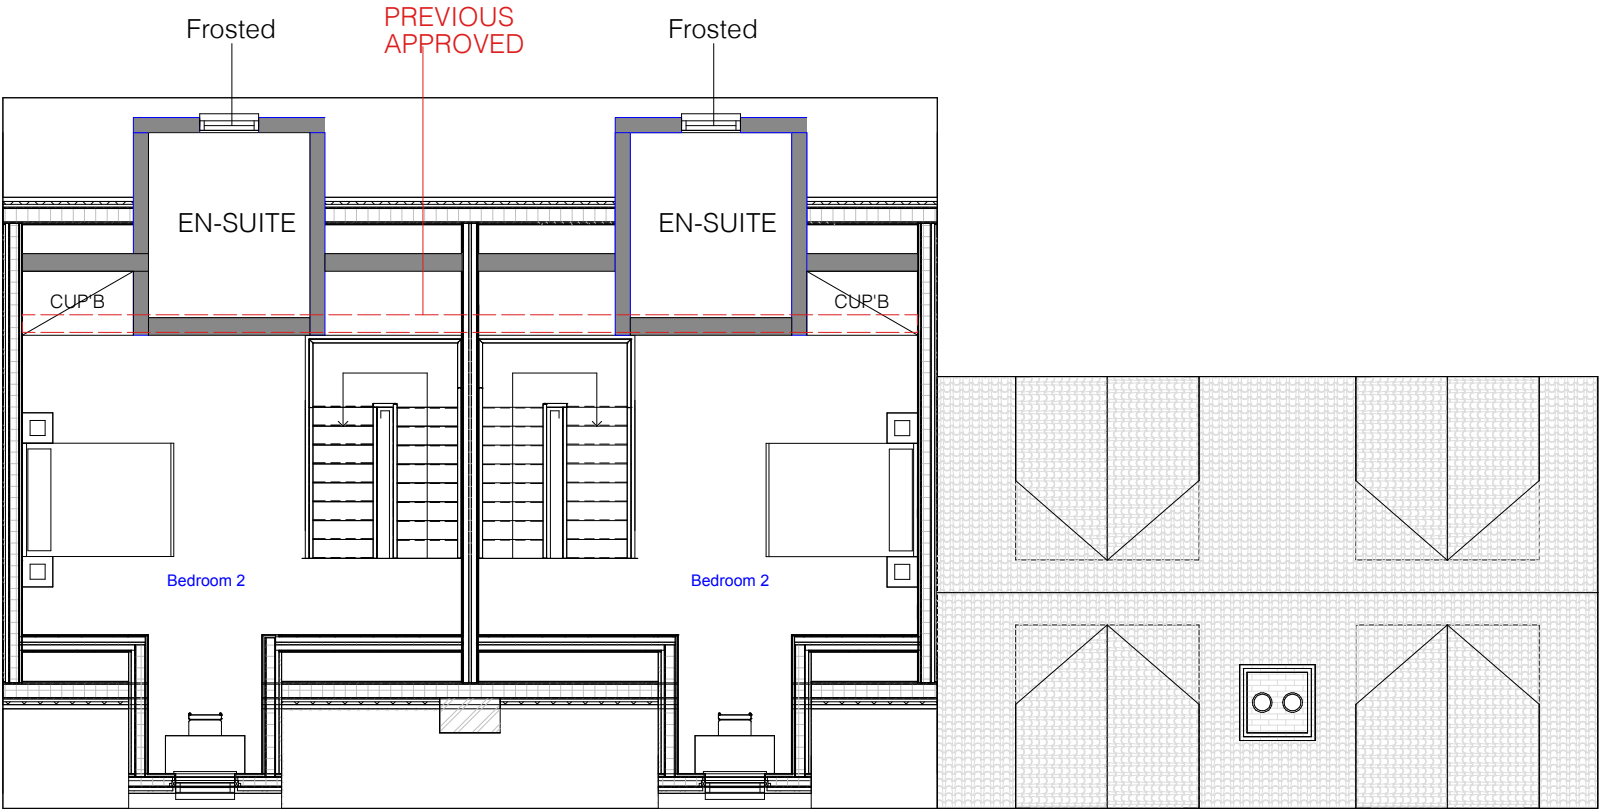


REV	Decription	Date
F	EXTERNAL DORMER WINDOWS TO REAR ELEVATION	19/07/2026

code	suitable description
status	purpose of issue

PROPERTY FOUNDATIONS GROUP
Investments and Developments

Project
85 PELL STREET

TITLE
**PROPOSED
second floor plan**

CLIENT
JOHN RIVERS

Drawn by Author	Checked by Checker	Date 01/05/20
Scale (@A1) 1:50 (@A3) 1:100	Project Number AAIMS_12	

DRAWING NUMBER PD102	Rev F
--------------------------------	----------