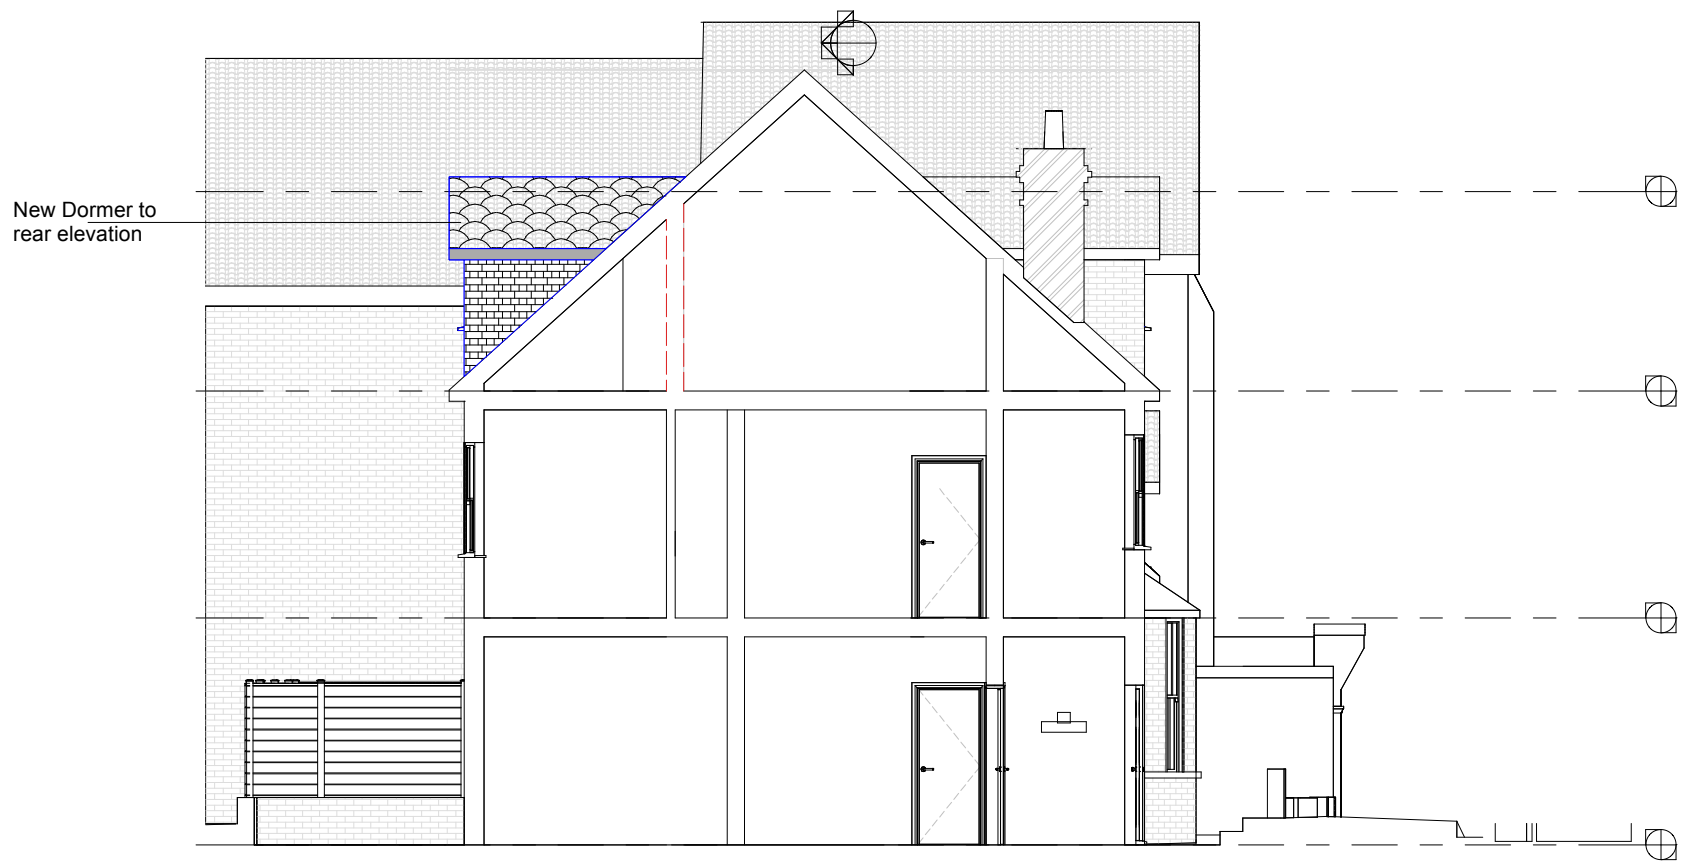
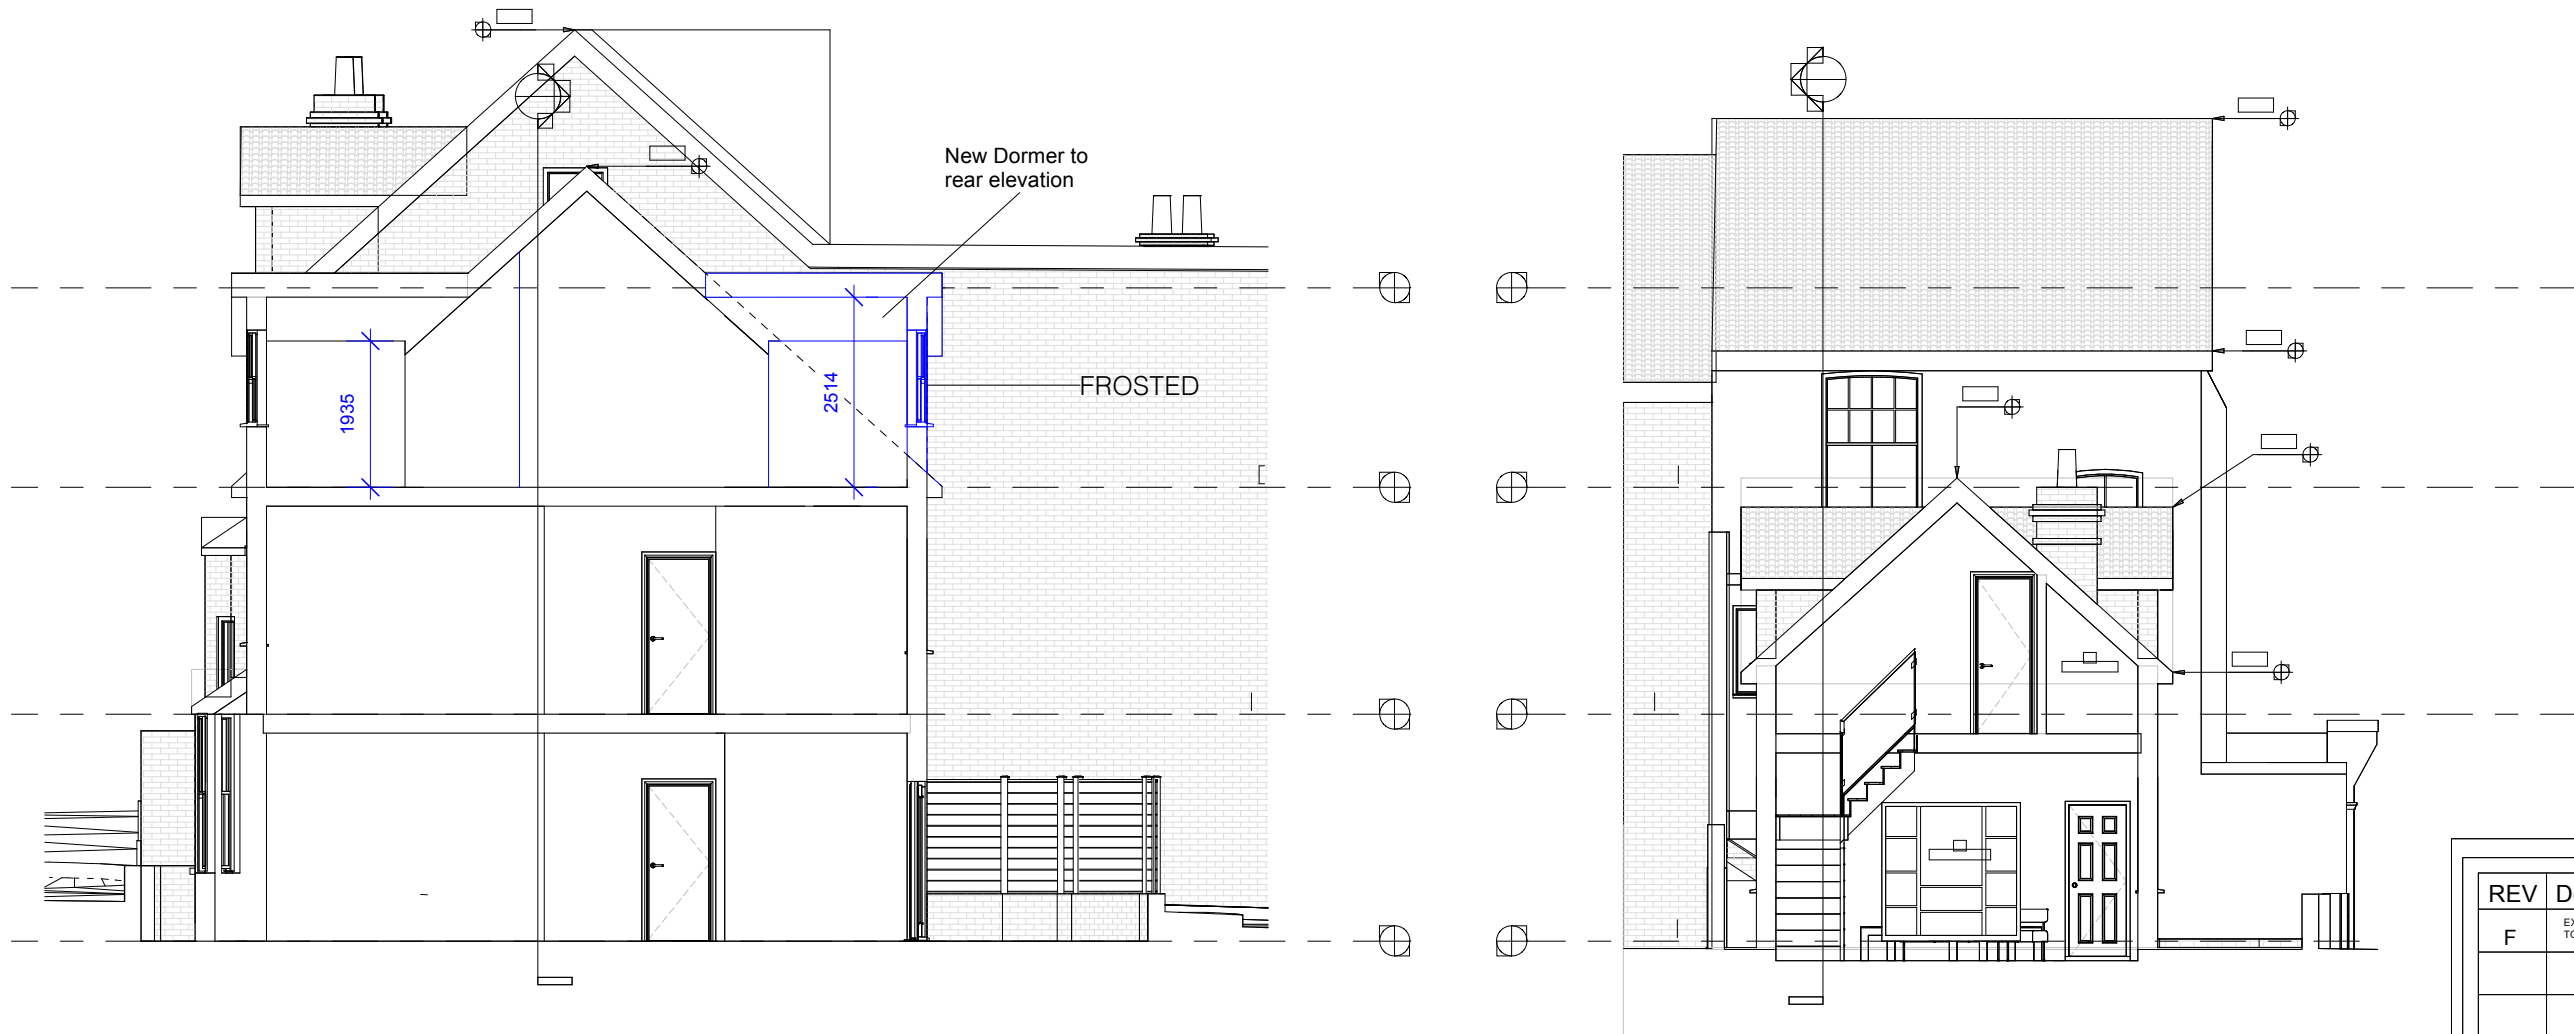


REV	Decription	Date
F	EXTERNAL DORMER WINDOWS TO REAR ELEVATION	06/08/2025

code	suitable description
status	purpose of issue

PROPERTY FOUNDATIONS GROUP	
Investments and Developments	
Project	
85 PELL STREET	
TITLE	
PROPOSED SECTION SHEET 2	
CLIENT	
JOHN RIVERS	
Drawn by Author	Checked by Checker
Scale (@A1) 1:50 (@A3) 1:100	Project Number AAIMS_12
DRAWING NUMBER	
PD152	
Rev F	