


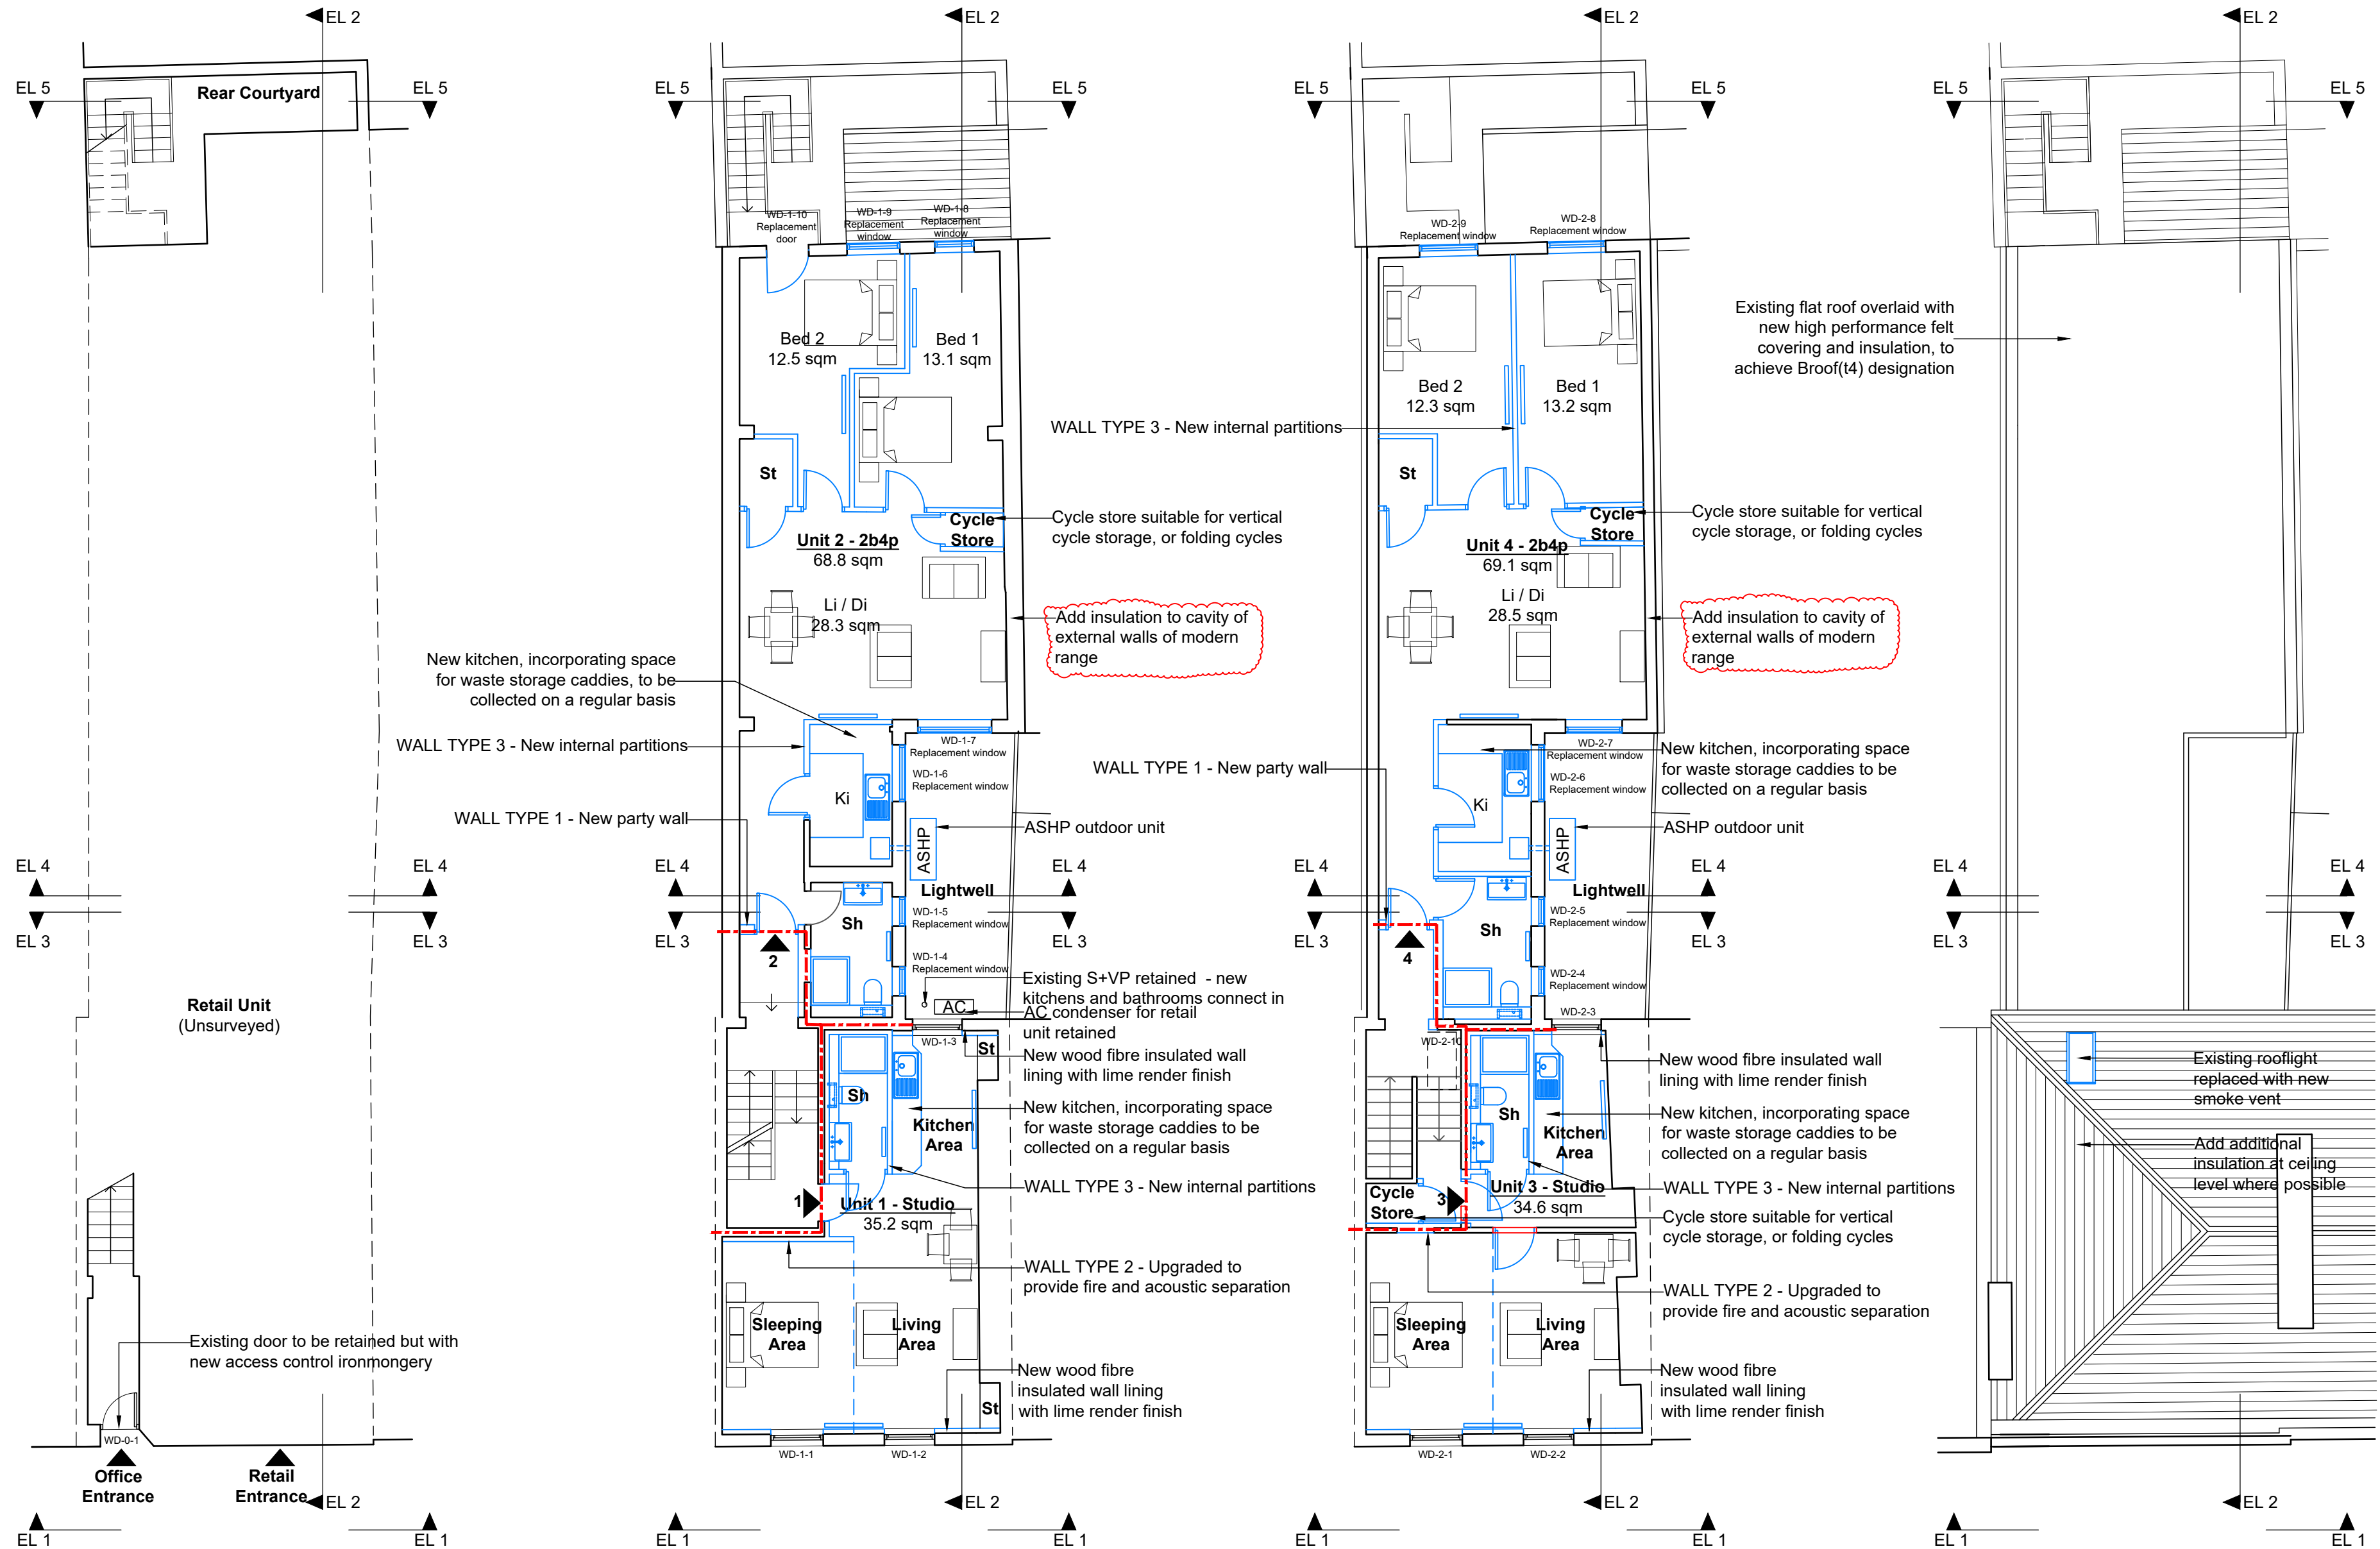

NOTES

- 1 - To be read in conjunction with Listed Building Outline Scope of Works
- 2 - Each studio and apartment to benefit from the installation of domestic fire suppression system to BS4548:2015 or other agreed fire-engineered solution, to mitigate for inner rooms.

LEGEND

- New / replacement elements
- Separating walls



0 1 2 5m

B	Annotation updated	20.07.26
	Cycle storage added	
A	Annotation updated	19.06.26
Rev	Note	By Date
Scale:	1:100	Size: @A2
Date:	02.02.26	Status: Planning
Drawn:	IMA	Checked: -
Job No:	1129	Dwg/Rev: 07 Rev B
Title:	Proposed Floor Plans	

Project: 154 Friar Street
Reading
RG1 1HE

Client: DML



DHA ARCHITECTS

DHA Architects
The Old Barns, 85 Camden St
Birmingham B1 3DD
Tel: 0121 200 2638
e-mail: design@dhaa.co.uk
www.dhaa.co.uk