




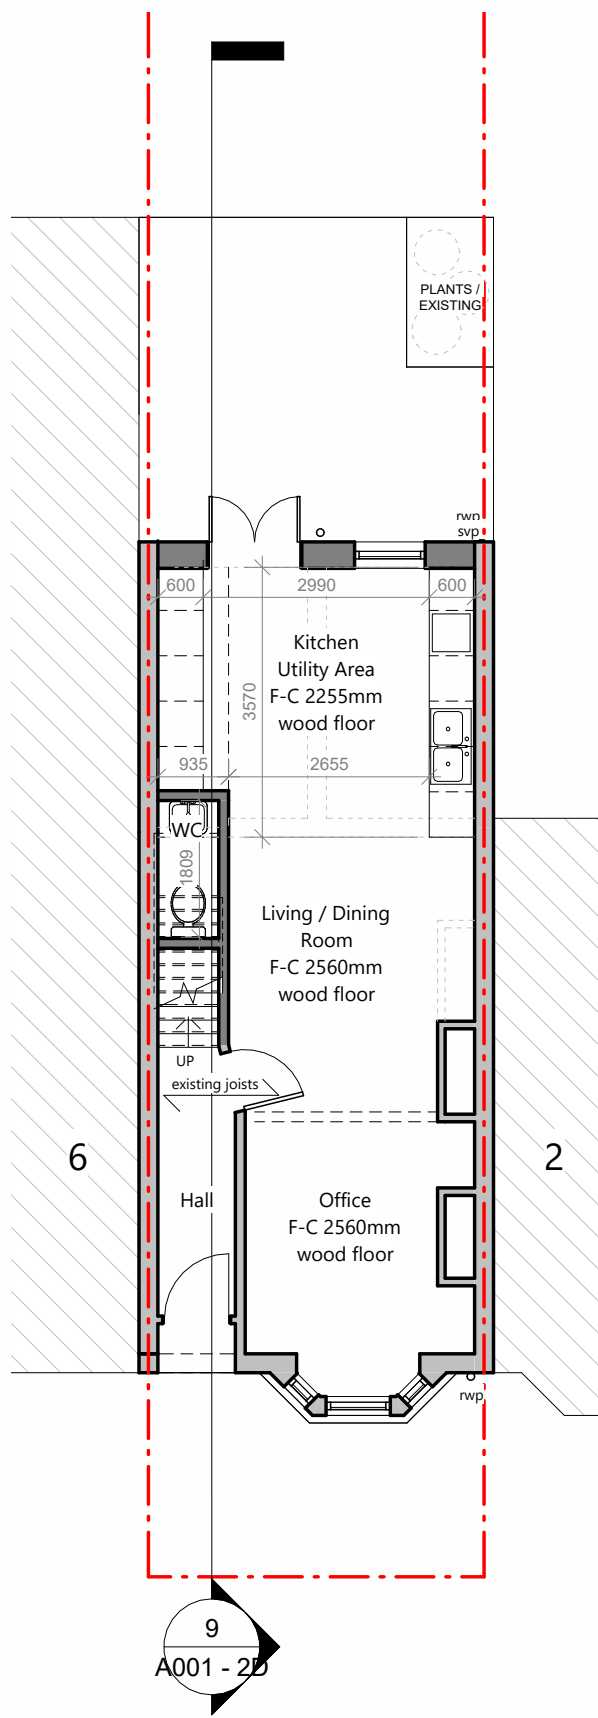


1 Proposed Ground Floor
1 : 100

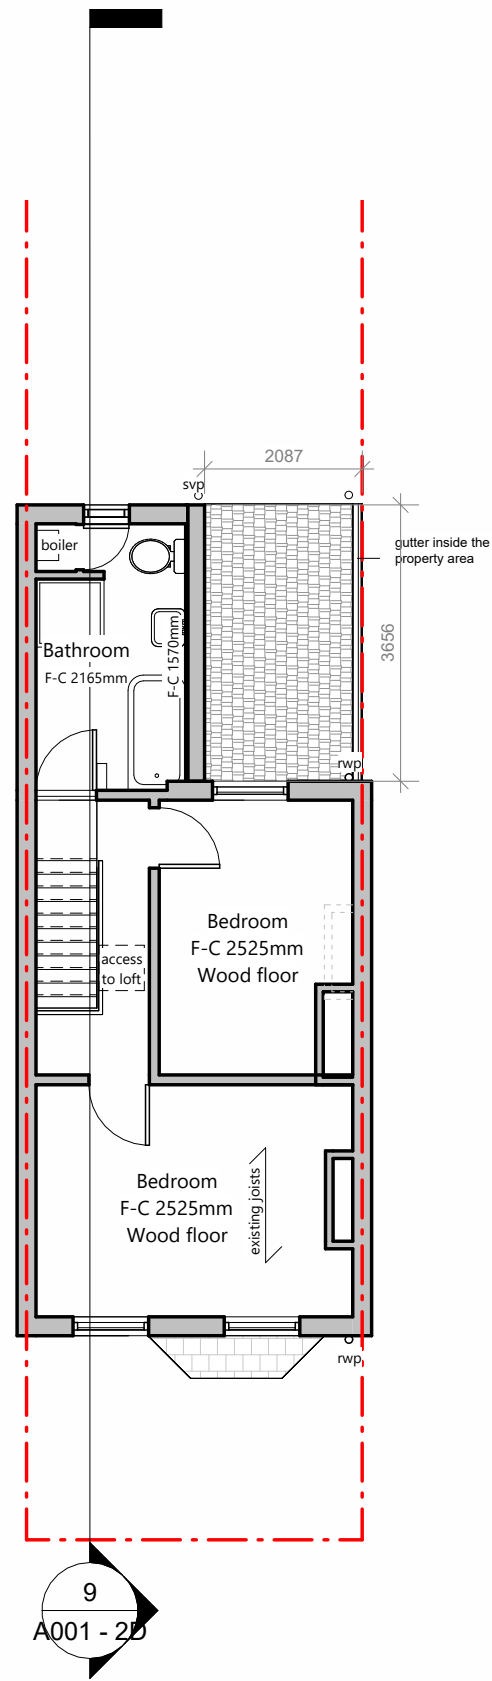

2 Proposed First Floor
1 : 100

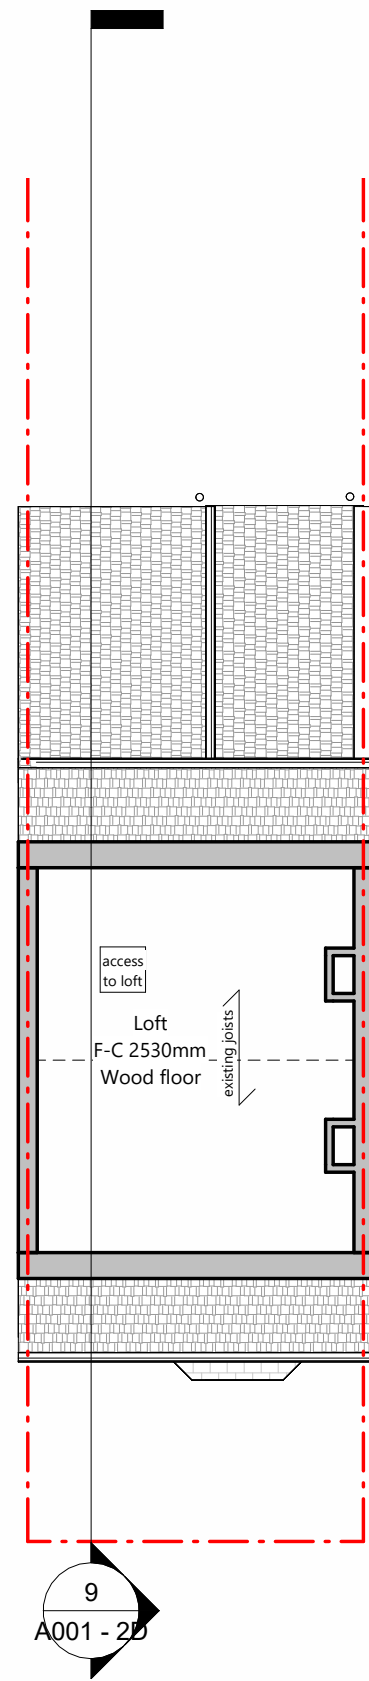


3 Proposed Loft
1 : 100

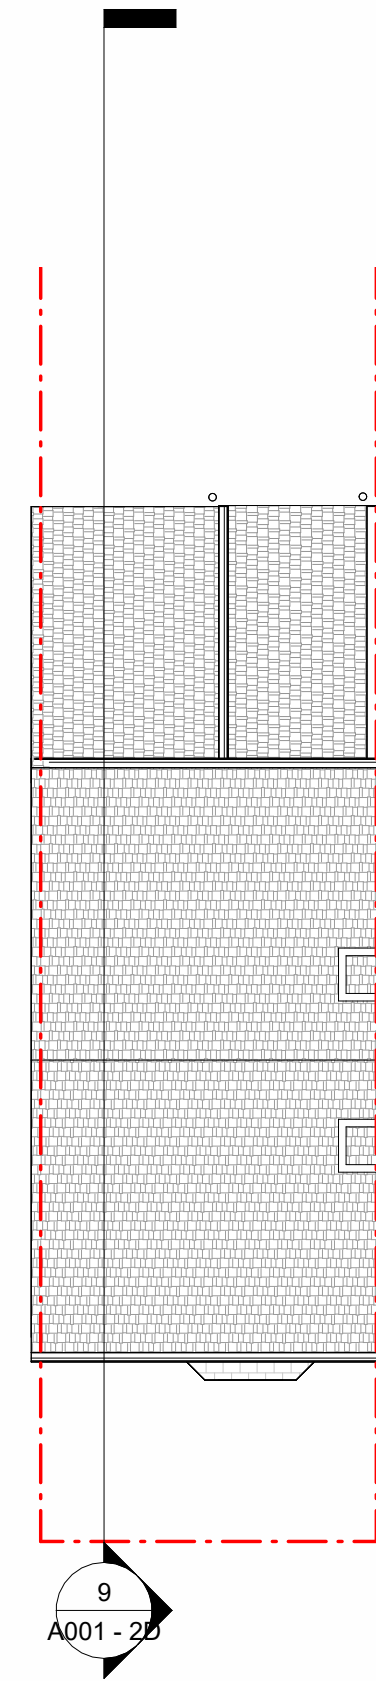


4 Proposed Roof
1 : 100




5 PR Front Elevation
1 : 100

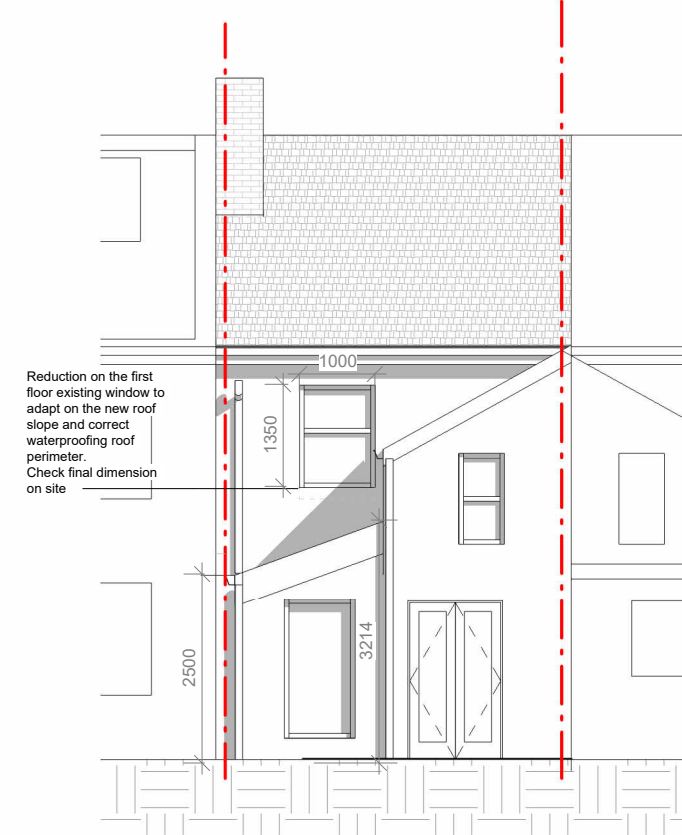


6 PR Rear Elevation
1 : 100

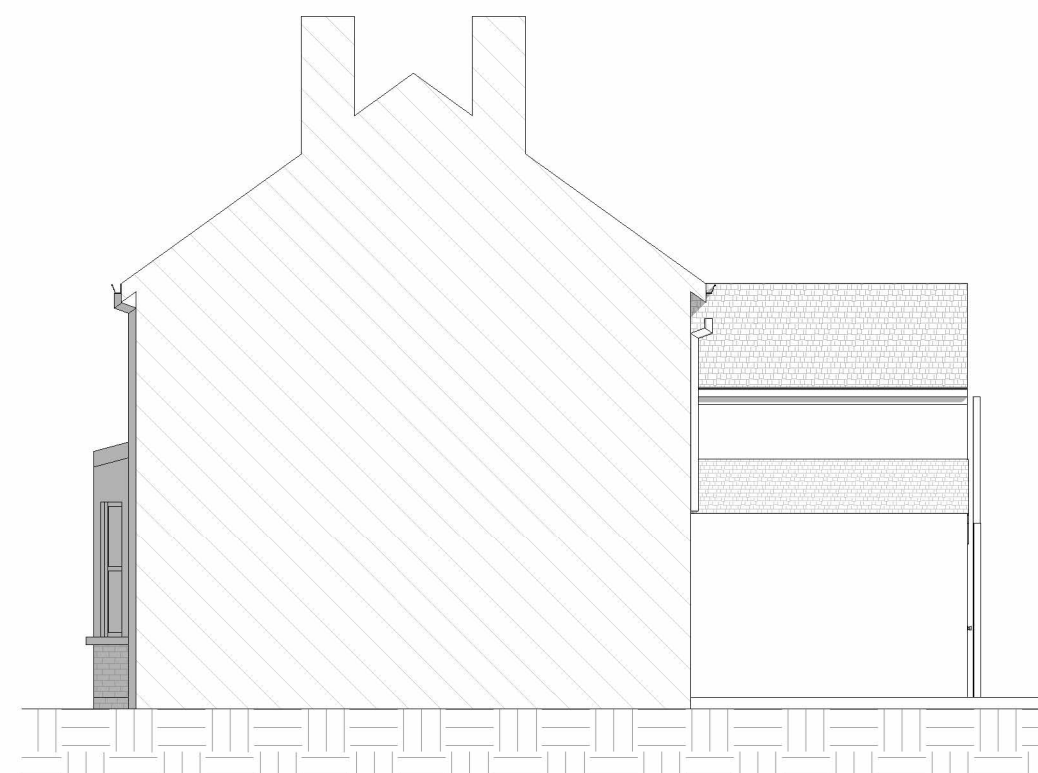


7 PR Side Elevation (From no.2)
1 : 100

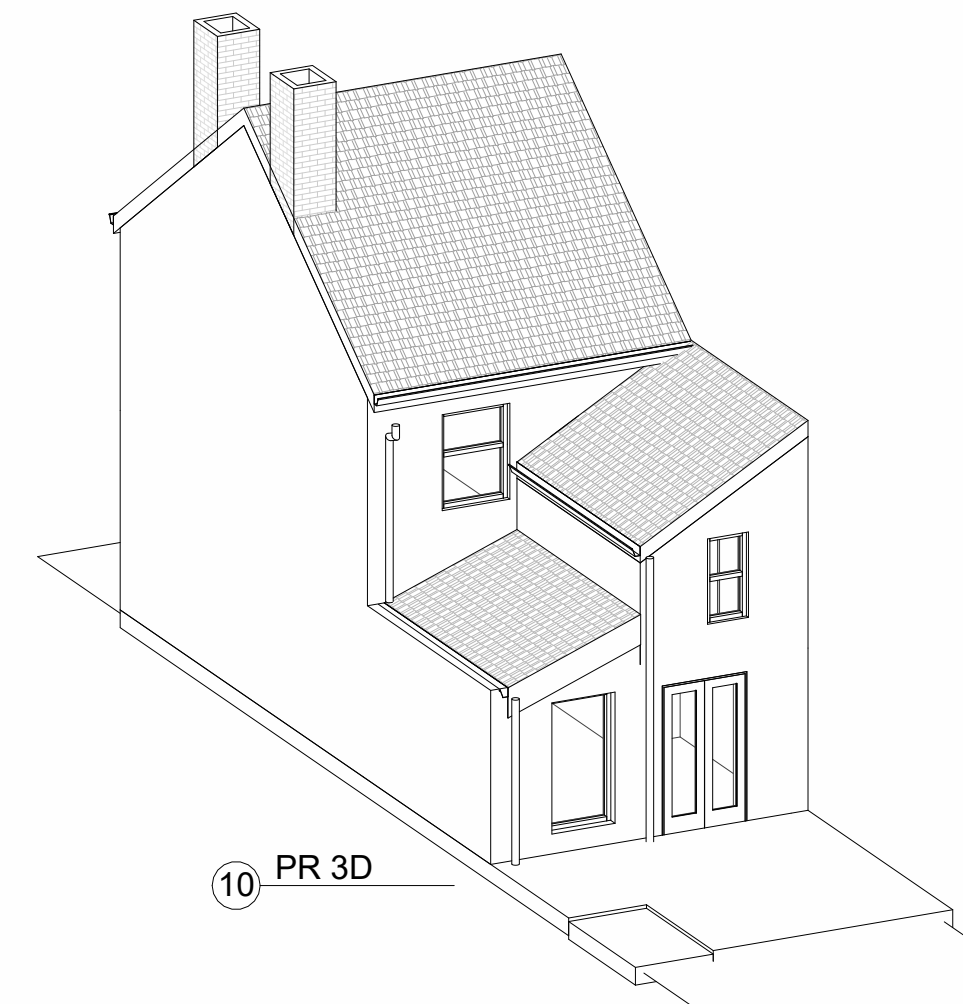


10 PR 3D

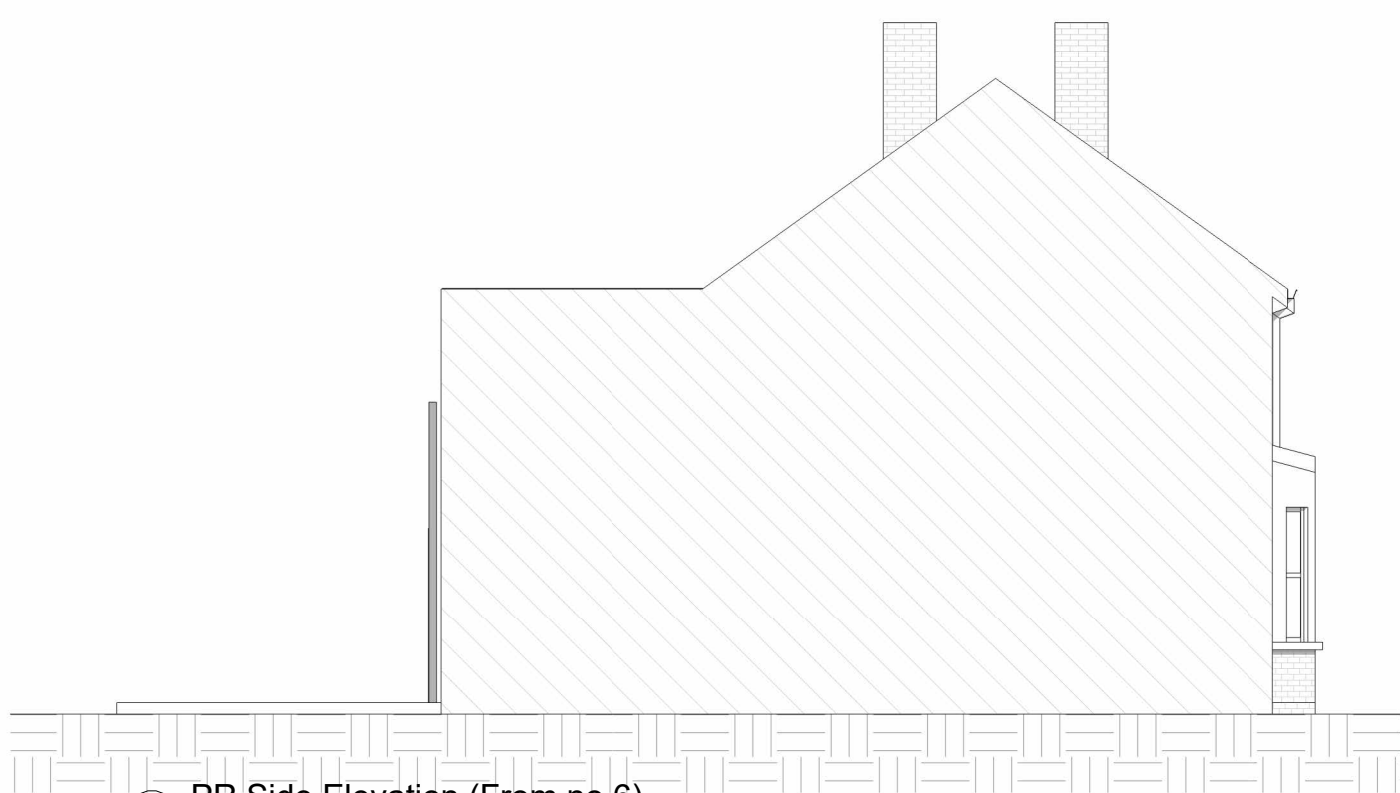

8 PR Side Elevation (From no.6)
1 : 100

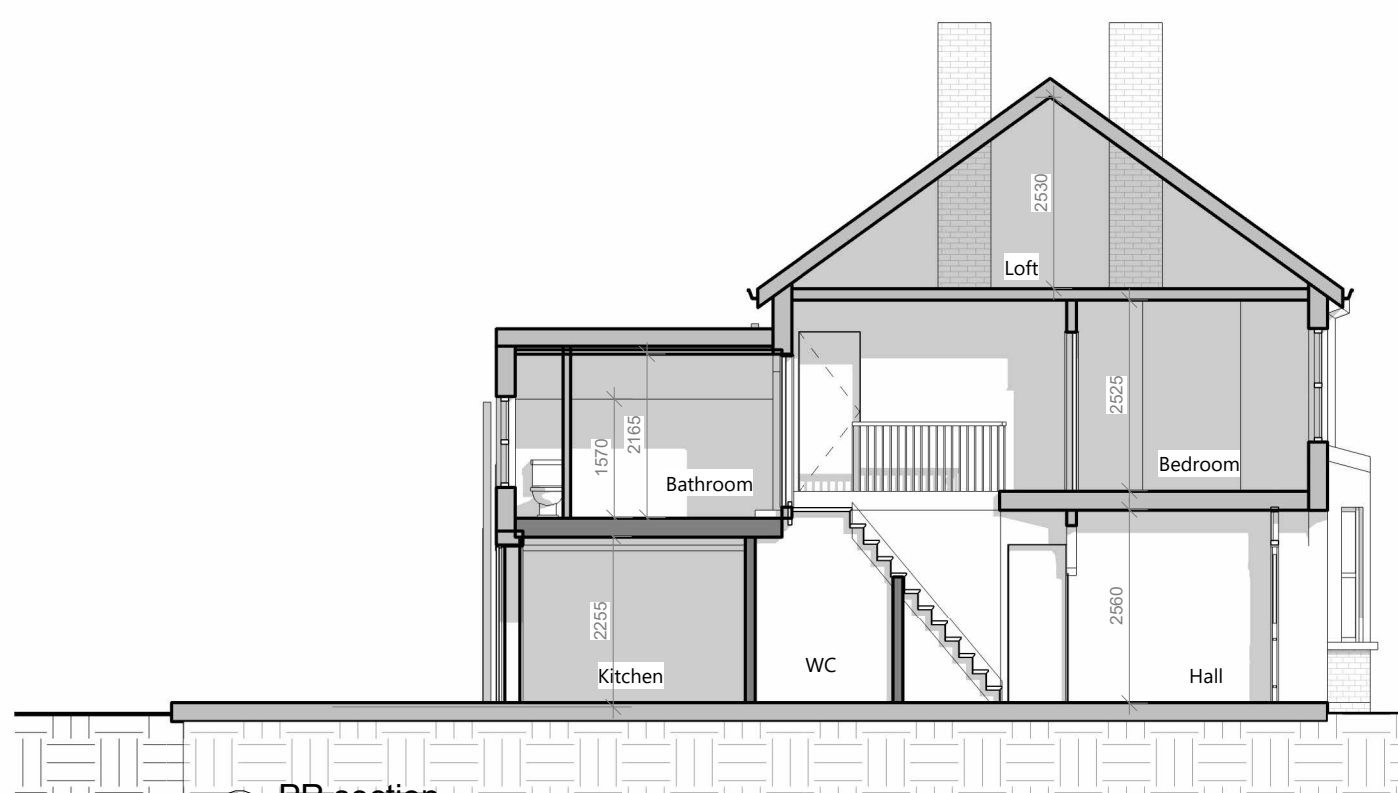

9 PR section
1 : 100

 

VISUAL SCALE 1:100

PROJECT Side Return Extension, Internal Reconfigurations		
ADDRESS 4 Hatherley Road, Reading RG1 5QA		
CLIENT NAME S. Chantziara		
PROJECT STATUS Project Status		
SHEET N. A001 - 2D	DRAWING TITLE Proposed Drawings	
DESIGNED BY Goplans	DRAWN BY GMB	CHECKED BY Goplans
DATE 06/10/2026	SCALE As Indicated @ A1	
..... Demolished existing Item above cut Headheight of 1.8m (estimated) Roof lights All dimensions to be cross-checked on site prior to completing drawings for a party wall process, ordering and/or structural purposes		
		
goplans.co.uk 020 3633 0928		