




LOCATION PLAN
SCALE 1:1250@A3

Supplied by Streetwise Maps Ltd
www.streetwise.net
Licence No: 100047474

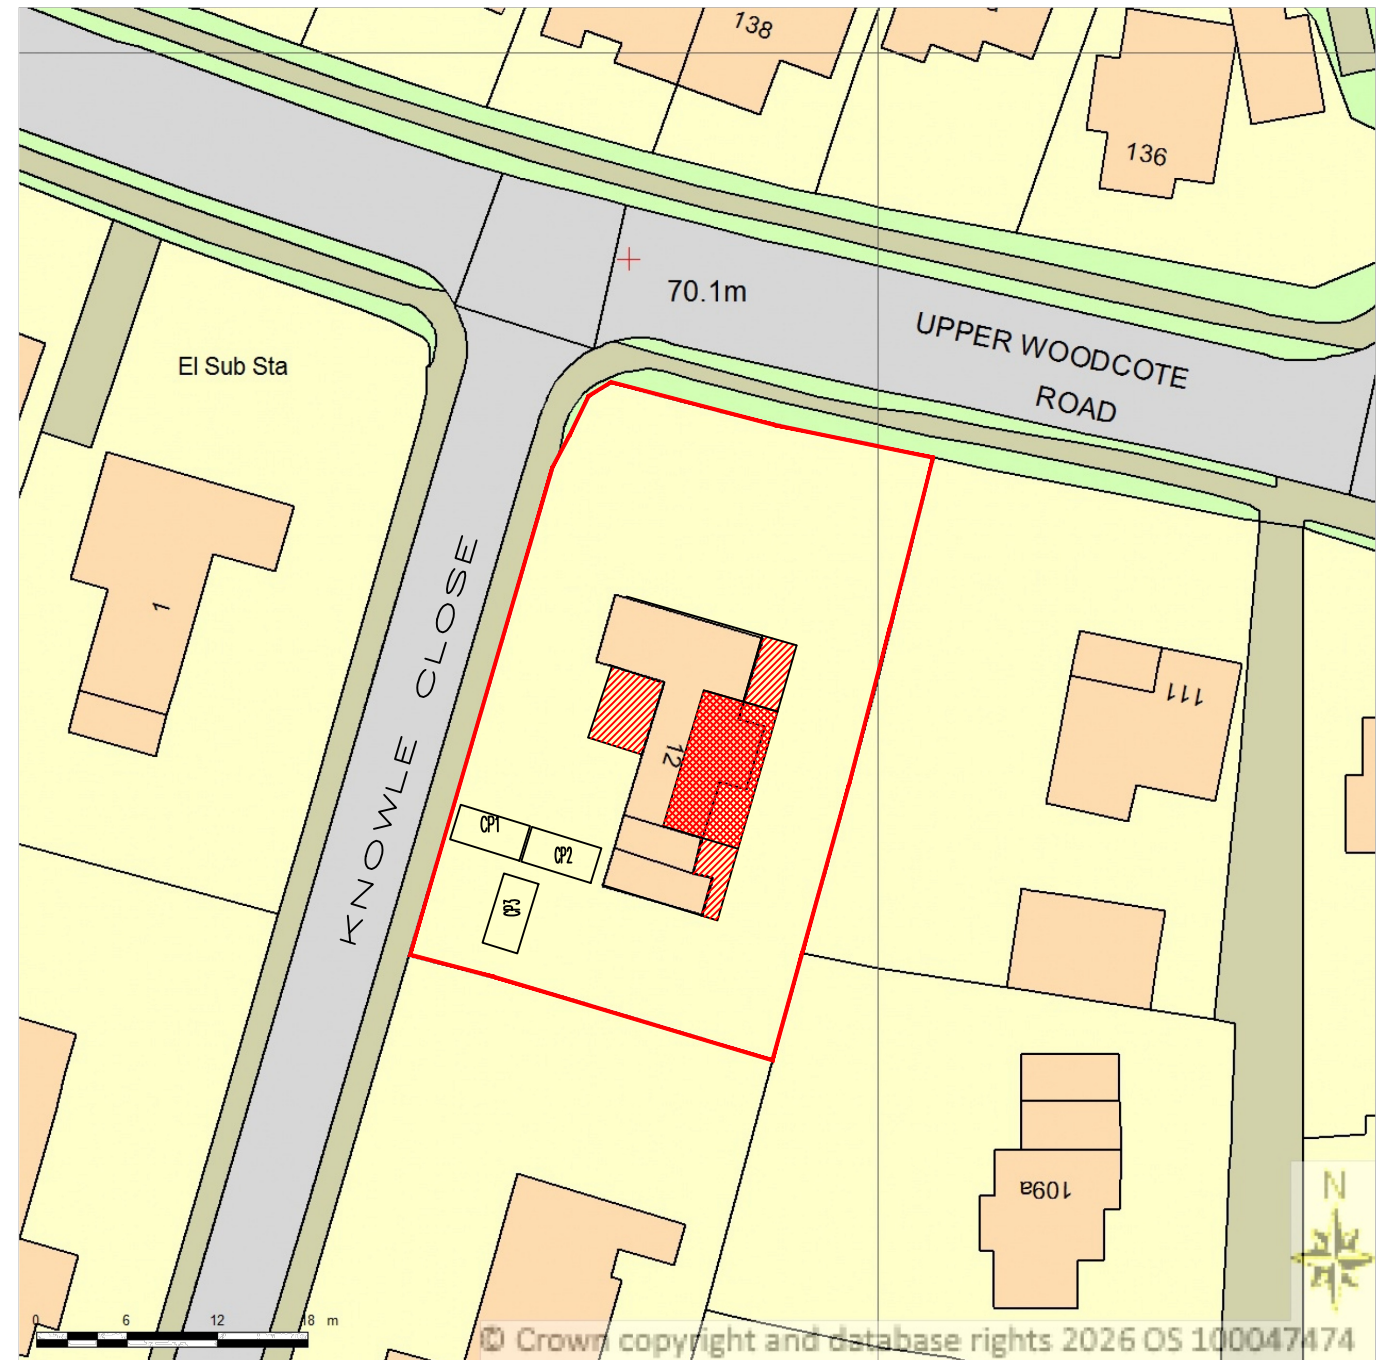

Supplied by Streetwise Maps Ltd
www.streetwise.net
Licence No: 100047474




BLOCK PLAN
SCALE 1:500@A3


	PROJECT:	12 Knowle Close Caversham	DRAWN BY:	P.S.	DRAWING TITLE:		ArchDezine Limited archdeziner7@gmail.com
	PROPOSED REAR/SIDE/FRONT EXTENSIONS		DATE:	21/07/2026	LOCATION AND BLOCK PLAN		
			SCALE:	AS SHOWN@A3	DRAWING NUMBER:	KC-01	
			FILENAME:	25058			


PROPOSED REAR/SIDE/FRONT EXTENSIONS

12 Knowle Close
Caversham


KC-01

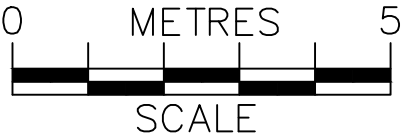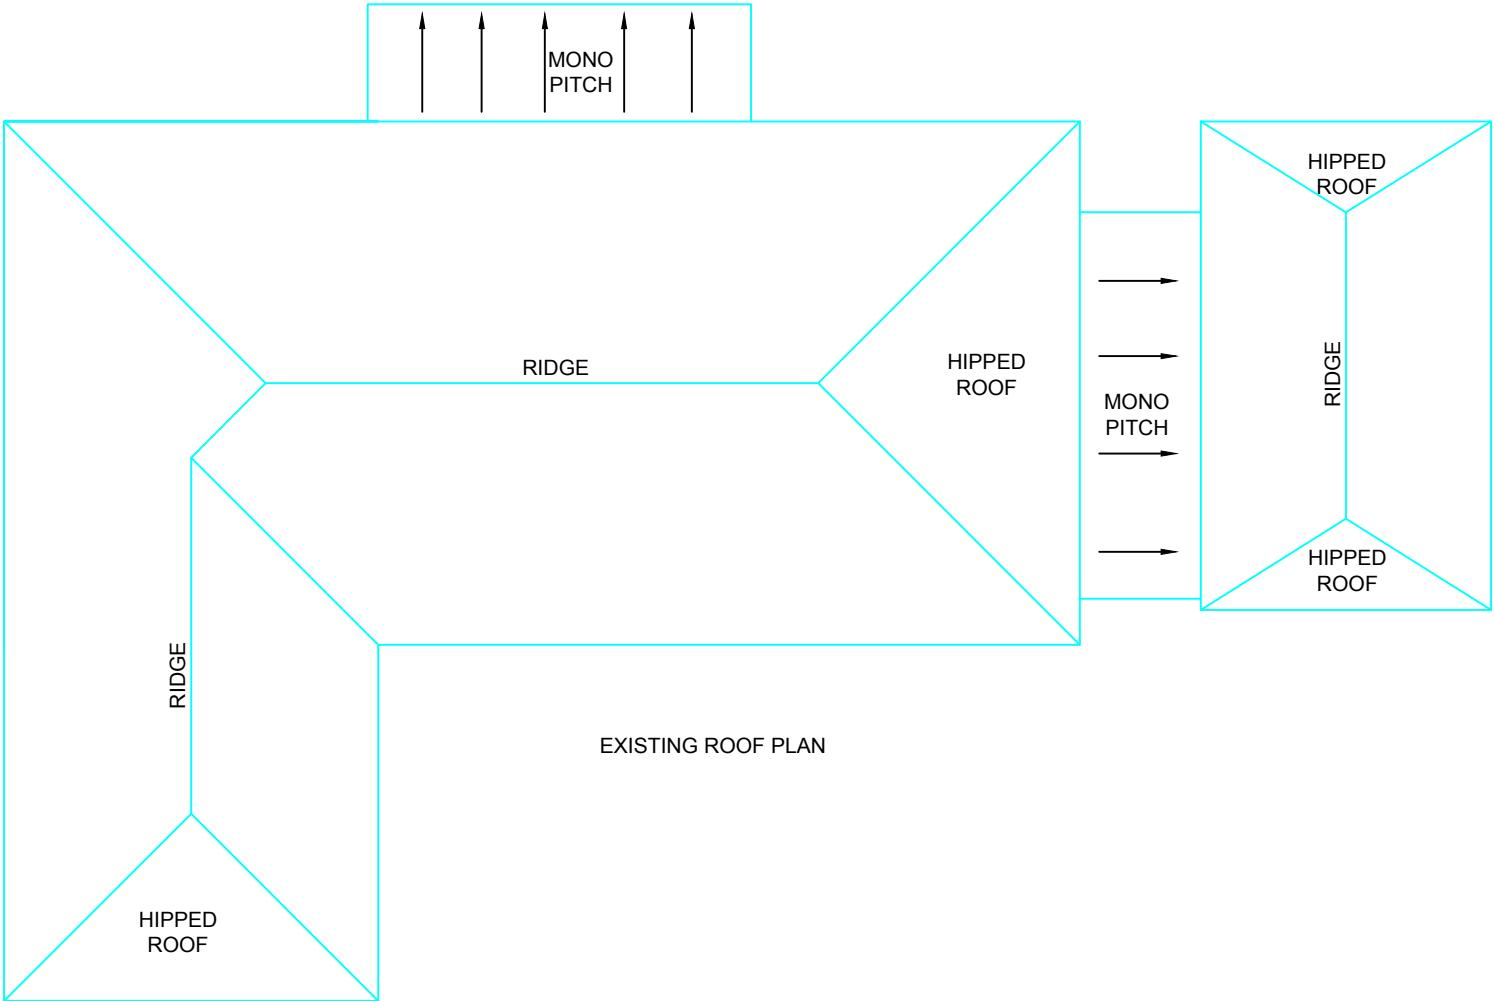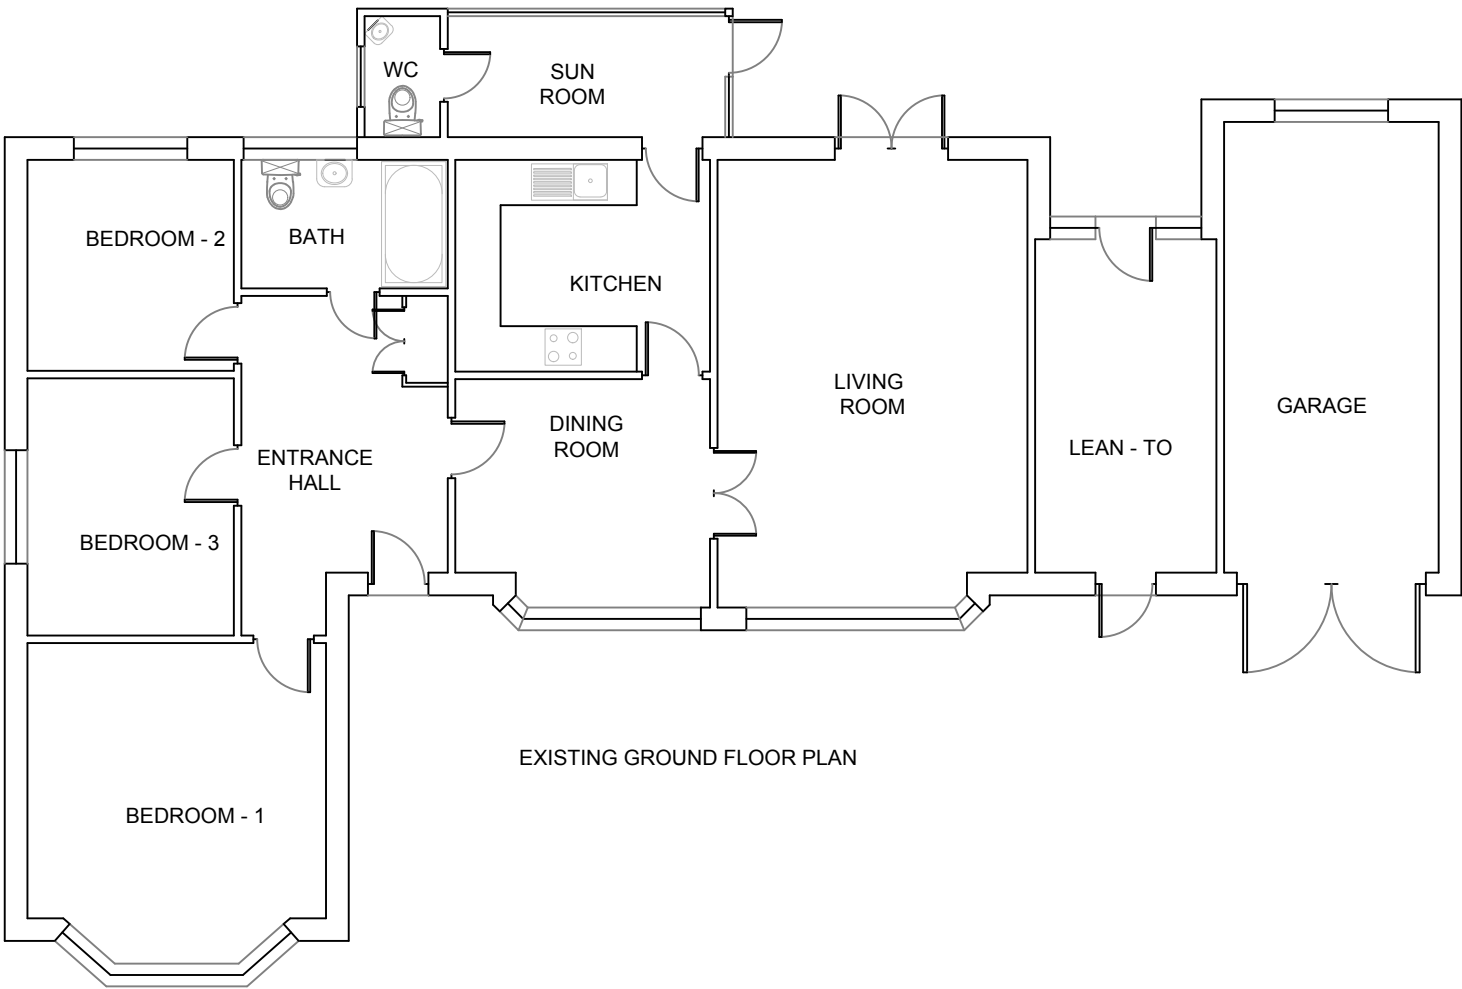

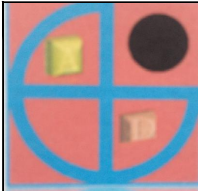
	PROJECT:	12 Knowle Close Caversham	DRAWN BY:	P.S.	DRAWING TITLE:		 archdeziner7@gmail.com
	PROPOSED REAR/SIDE/FRONT EXTENSIONS		DATE:	21/07/2026	EXISTING PLANS		
			SCALE:	1:100@A3	DRAWING NUMBER: KC-02		
			FILENAME:	25058			

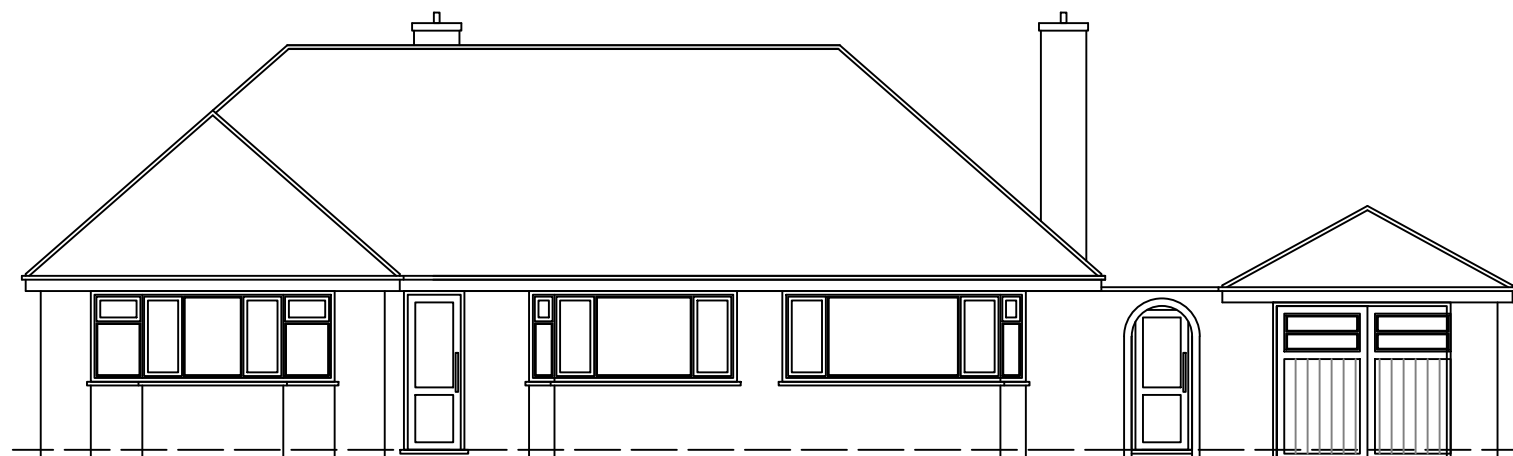


EXISTING FRONT ELEVATION

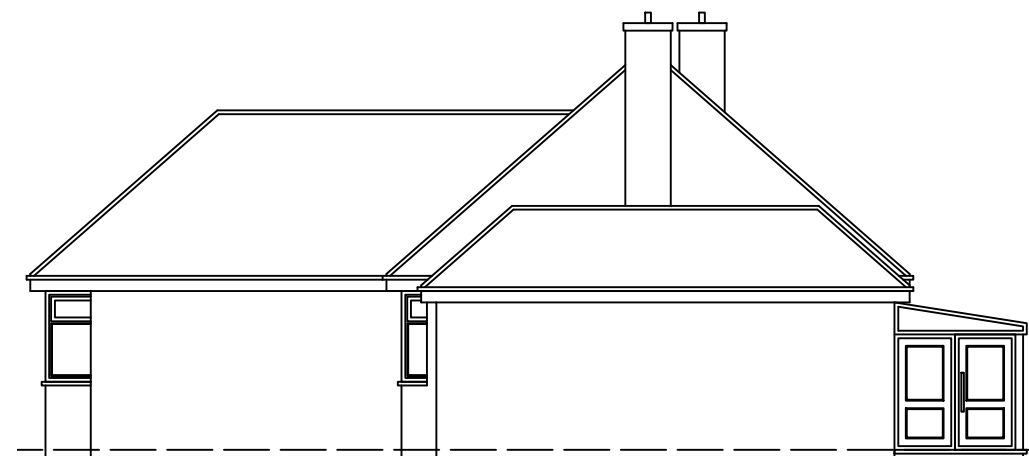


EXISTING SIDE-1 ELEVATION

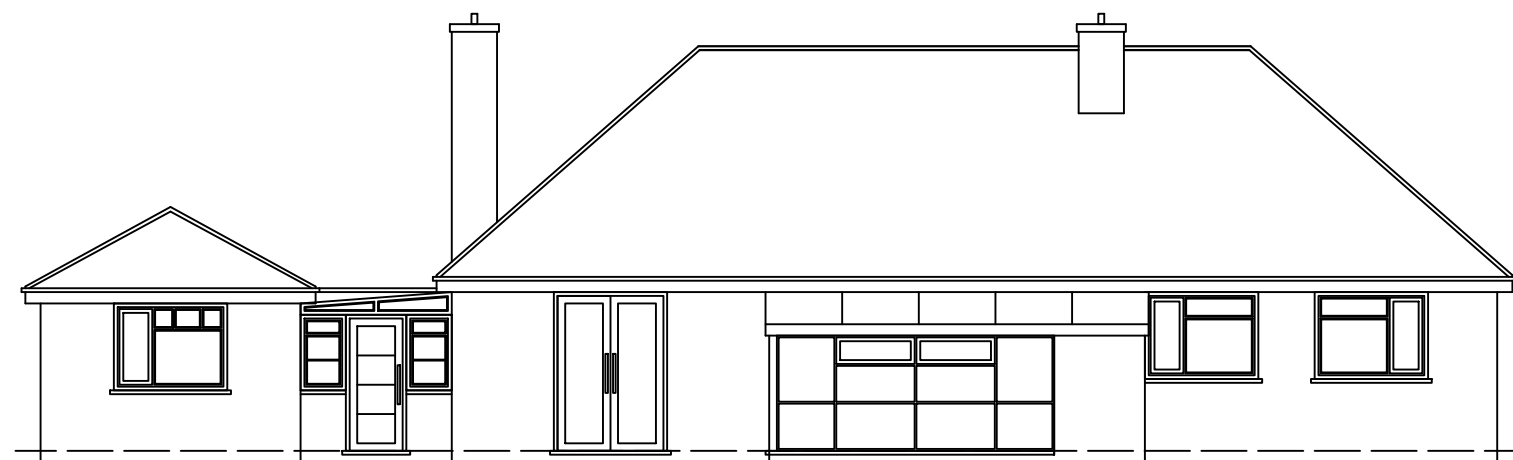




EXISTING REAR ELEVATION

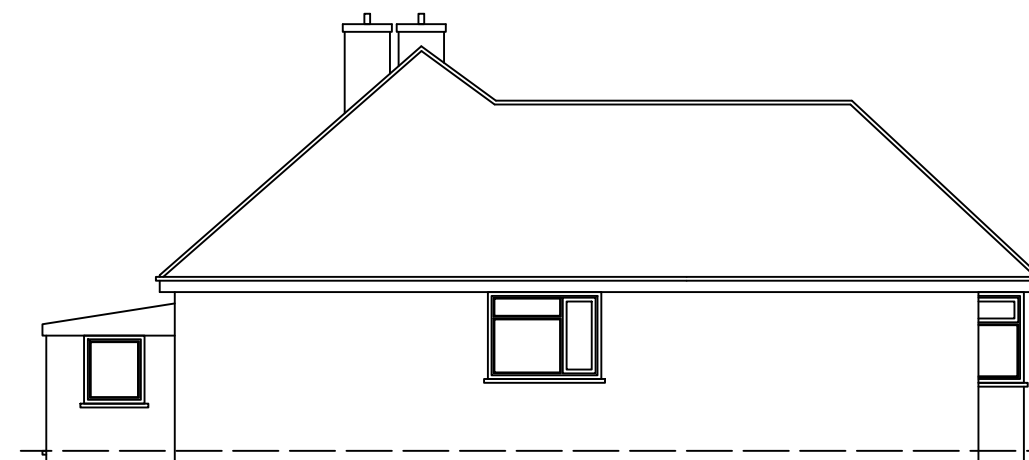


EXISTING SIDE-2 ELEVATION

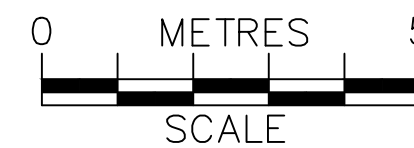

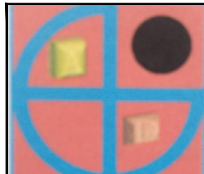
	PROJECT:	12 Knowle Close Caversham	DRAWN BY:	P.S.	DRAWING TITLE:		 archdeziner7@gmail.com
	PROPOSED REAR/SIDE/FRONT EXTENSIONS		DATE:	21/07/2026	EXISTING ELEVATIONS		
			SCALE:	1:100@A3	DRAWING NUMBER:		
			FILENAME:	25058	KC-03		

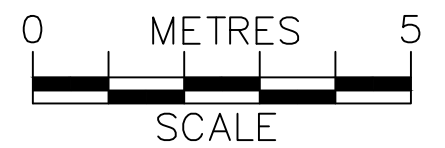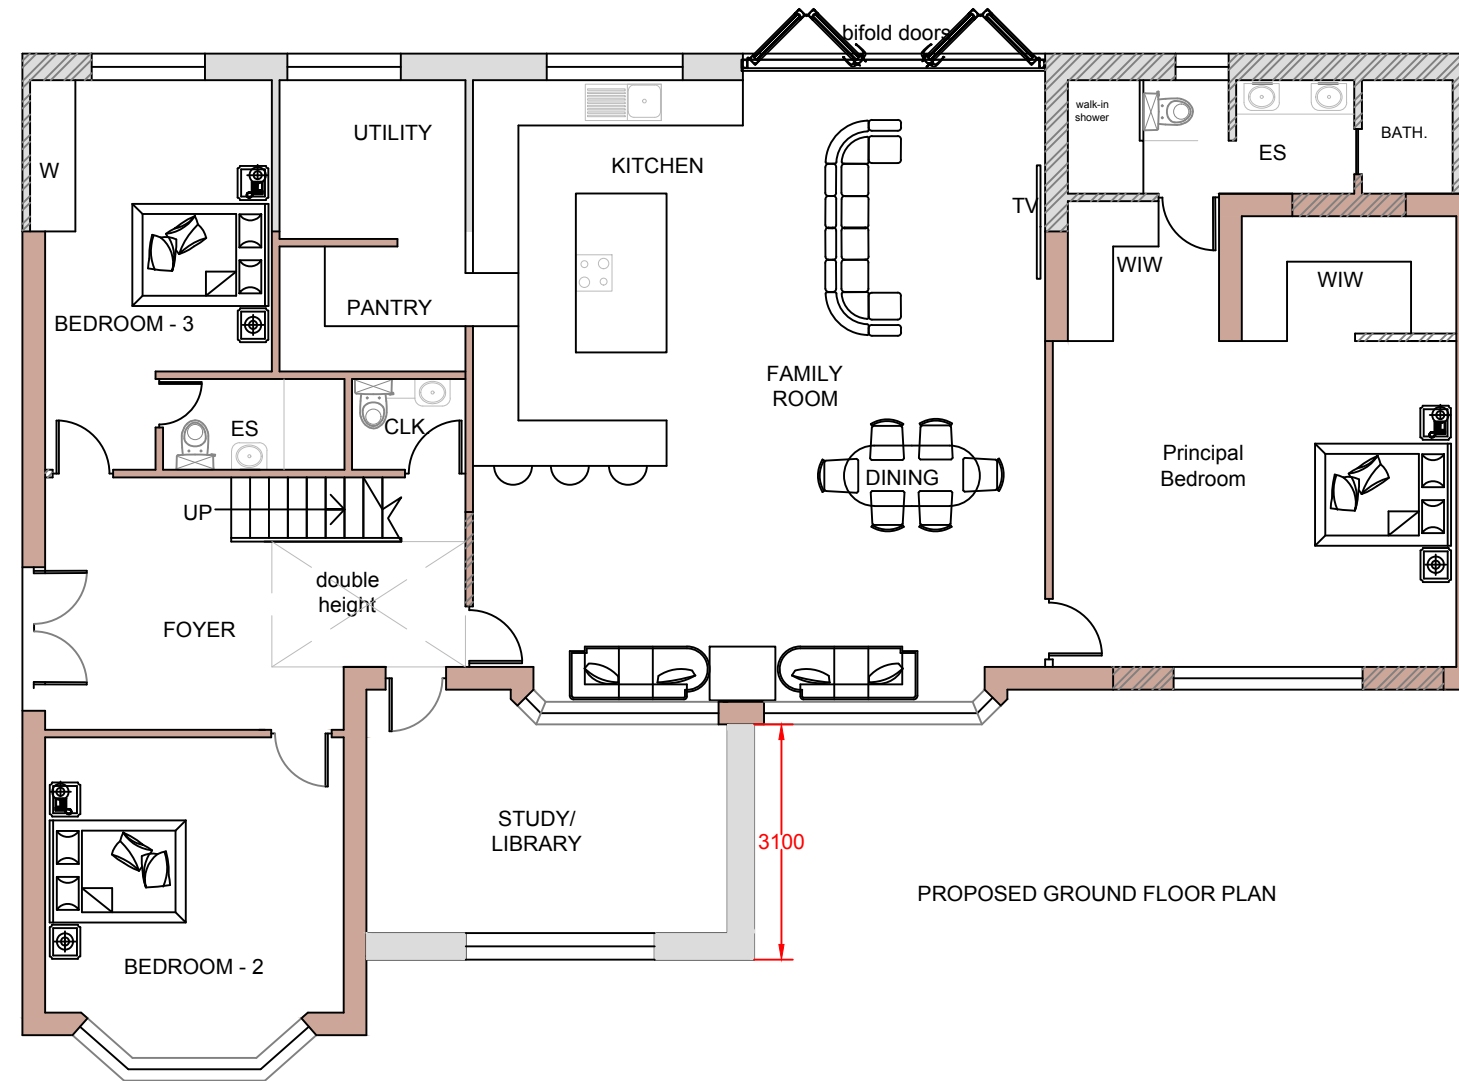


	PROJECT:	12 Knowle Close Caversham	DRAWN BY:	P.S.	DRAWING TITLE:		ArchDezine Limited archdeziner7@gmail.com
	PROPOSED REAR/SIDE/FRONT EXTENSIONS		DATE:	21/07/2026	PROPOSED GF PLAN		
			SCALE:	1:100@A3			
			FILENAME:	25058	DRAWING NUMBER:	KC-04	

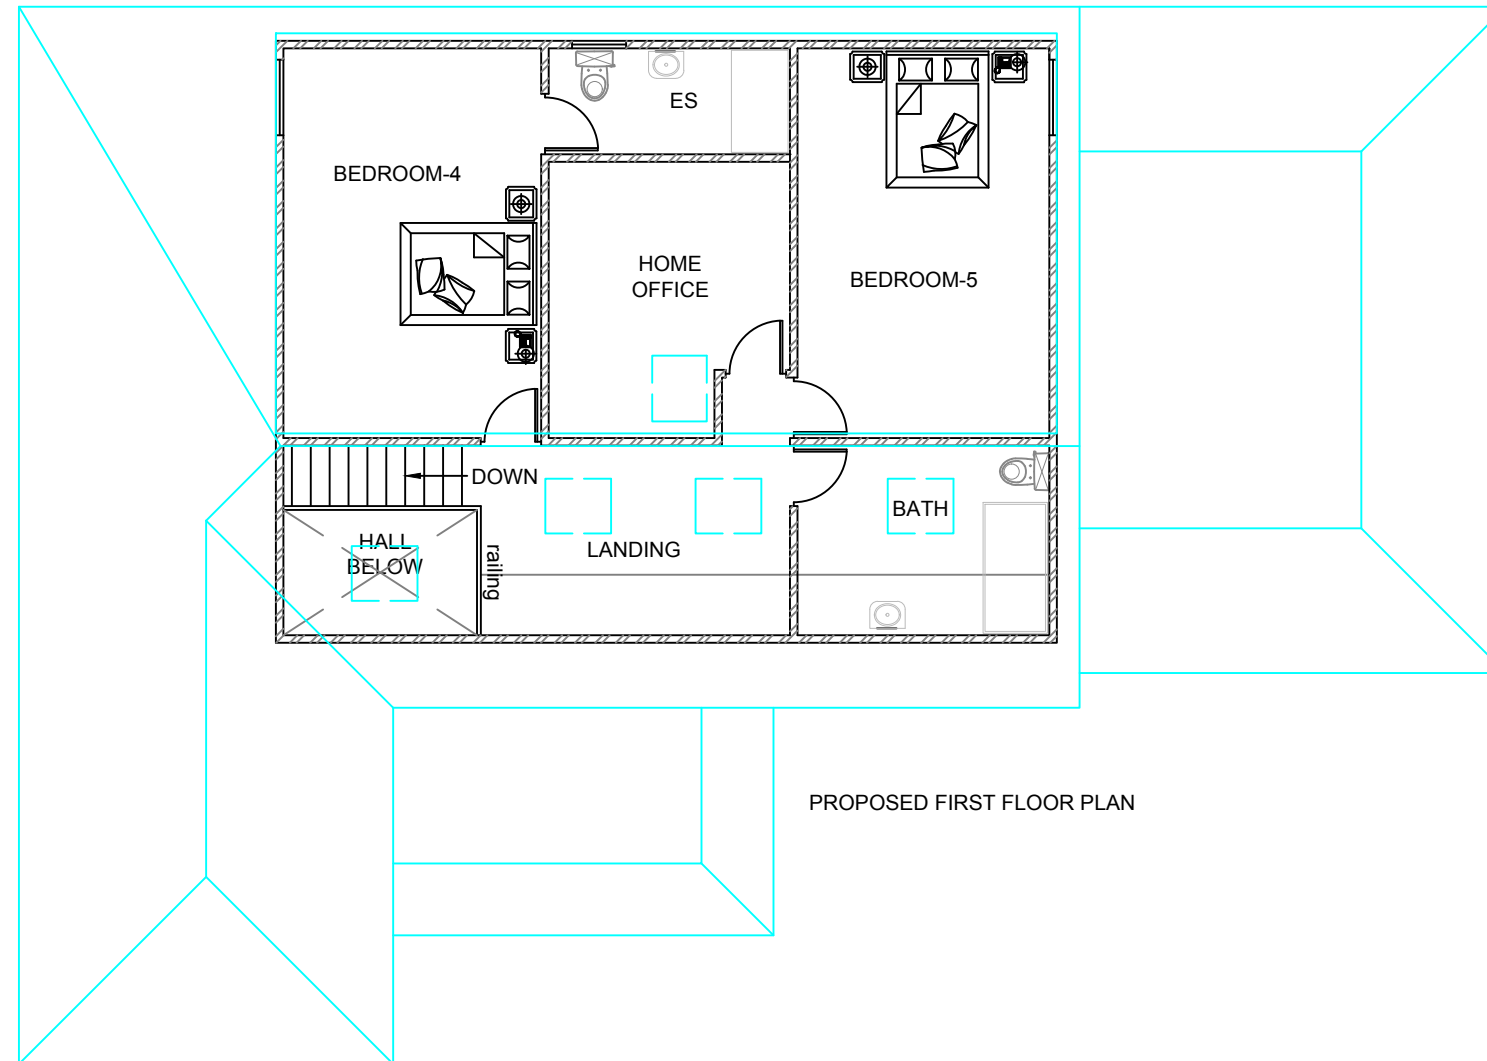

PROPOSED FIRST FLOOR PLAN

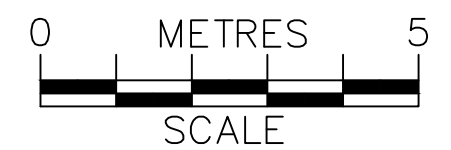


	PROJECT:	12 Knowle Close Caversham	DRAWN BY:	P.S.	DRAWING TITLE:		ArchDezine Limited archdeziner7@gmail.com
	PROPOSED REAR/SIDE/FRONT EXTENSIONS		DATE:	21/07/2026	PROPOSED FF PLANS		
			SCALE:	1:100@A3			
			FILENAME:	25058	DRAWING NUMBER:	KC-05	

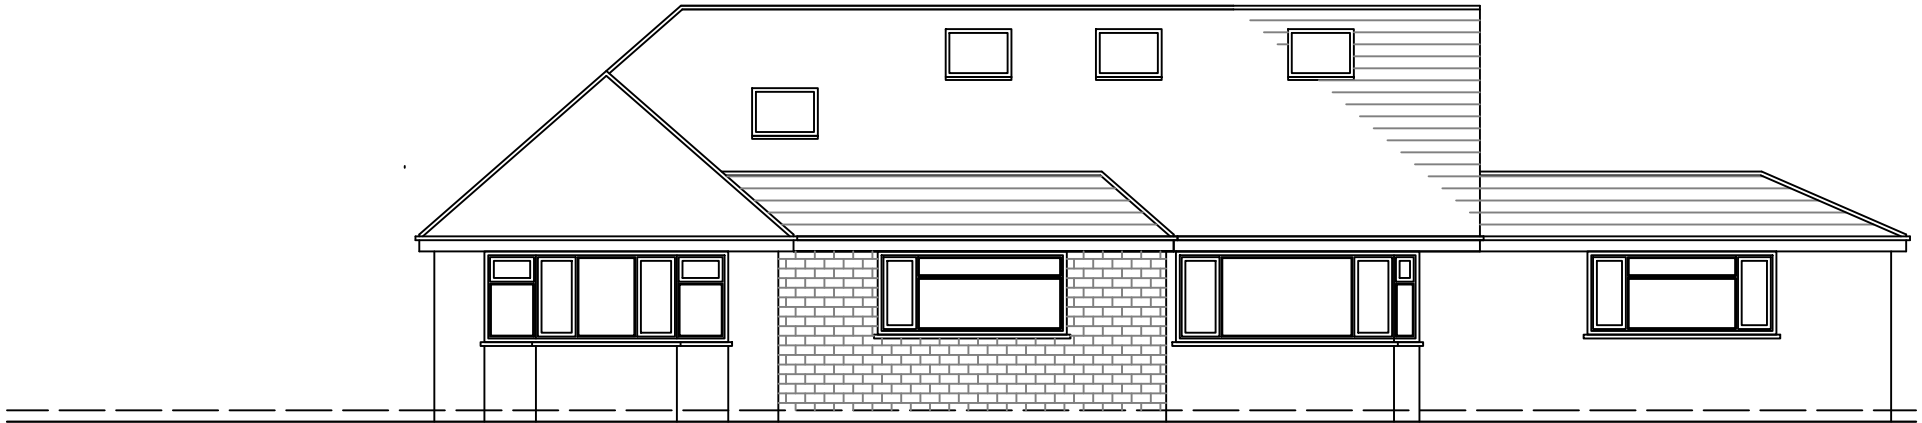


PROPOSED FRONT ELEVATION




PROPOSED SIDE-1 ELEVATION

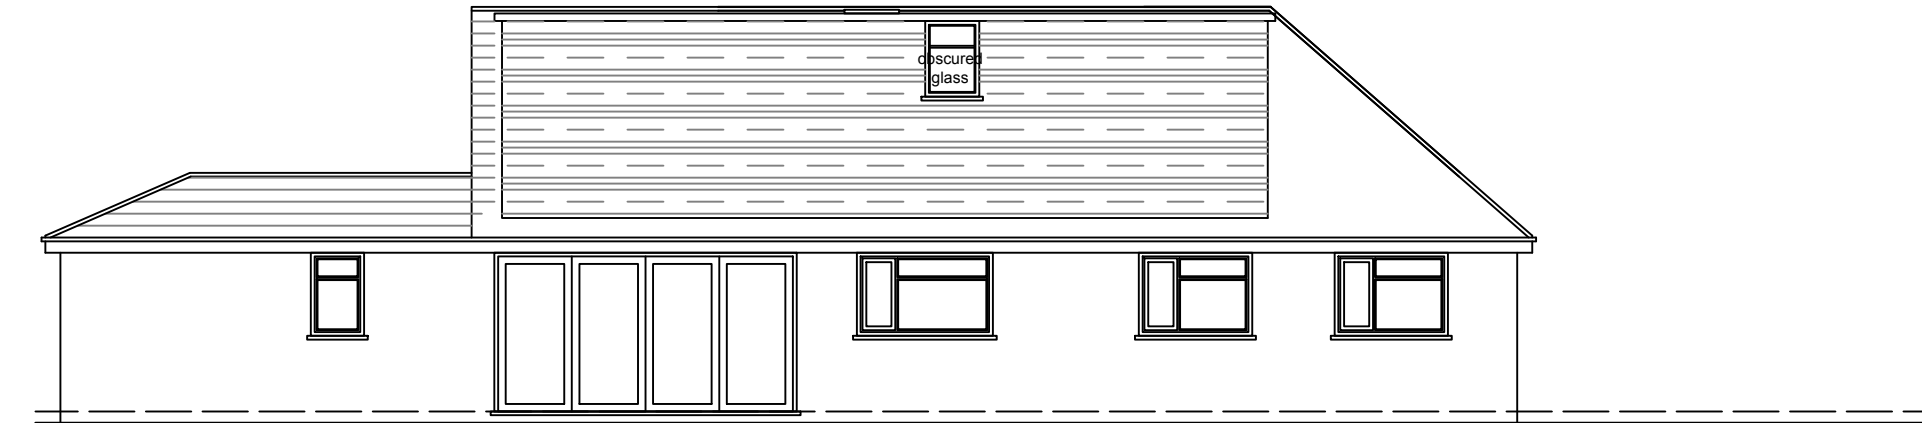


PROPOSED REAR ELEVATION

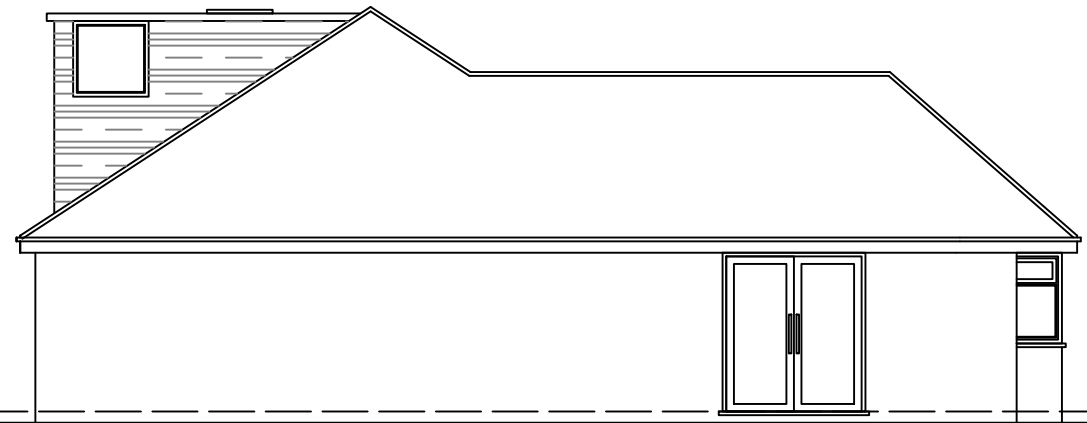

PROPOSED SIDE-2 ELEVATION

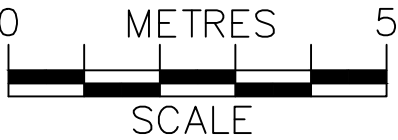

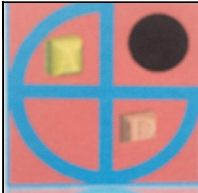	PROJECT:	12 Knowle Close Caversham	DRAWN BY:	P.S.	DRAWING TITLE:		 archdeziner7@gmail.com
	PROPOSED REAR/SIDE/FRONT EXTENSIONS		DATE:	21/07/2026	PROPOSED ELEVATIONS		
			SCALE:	1:100@A3			
			FILENAME:	25058	DRAWING NUMBER:	KC-06	