



1 FRONT ELEVATION - EXISTING

Scale 1 : 50



2 FRONT ELEVATION - PROPOSED



Scale 1 : 50

New wall to be set back 25mm from existing brick piers




3 FRONT ELEVATION - PROPOSED

Scale 1 : 25

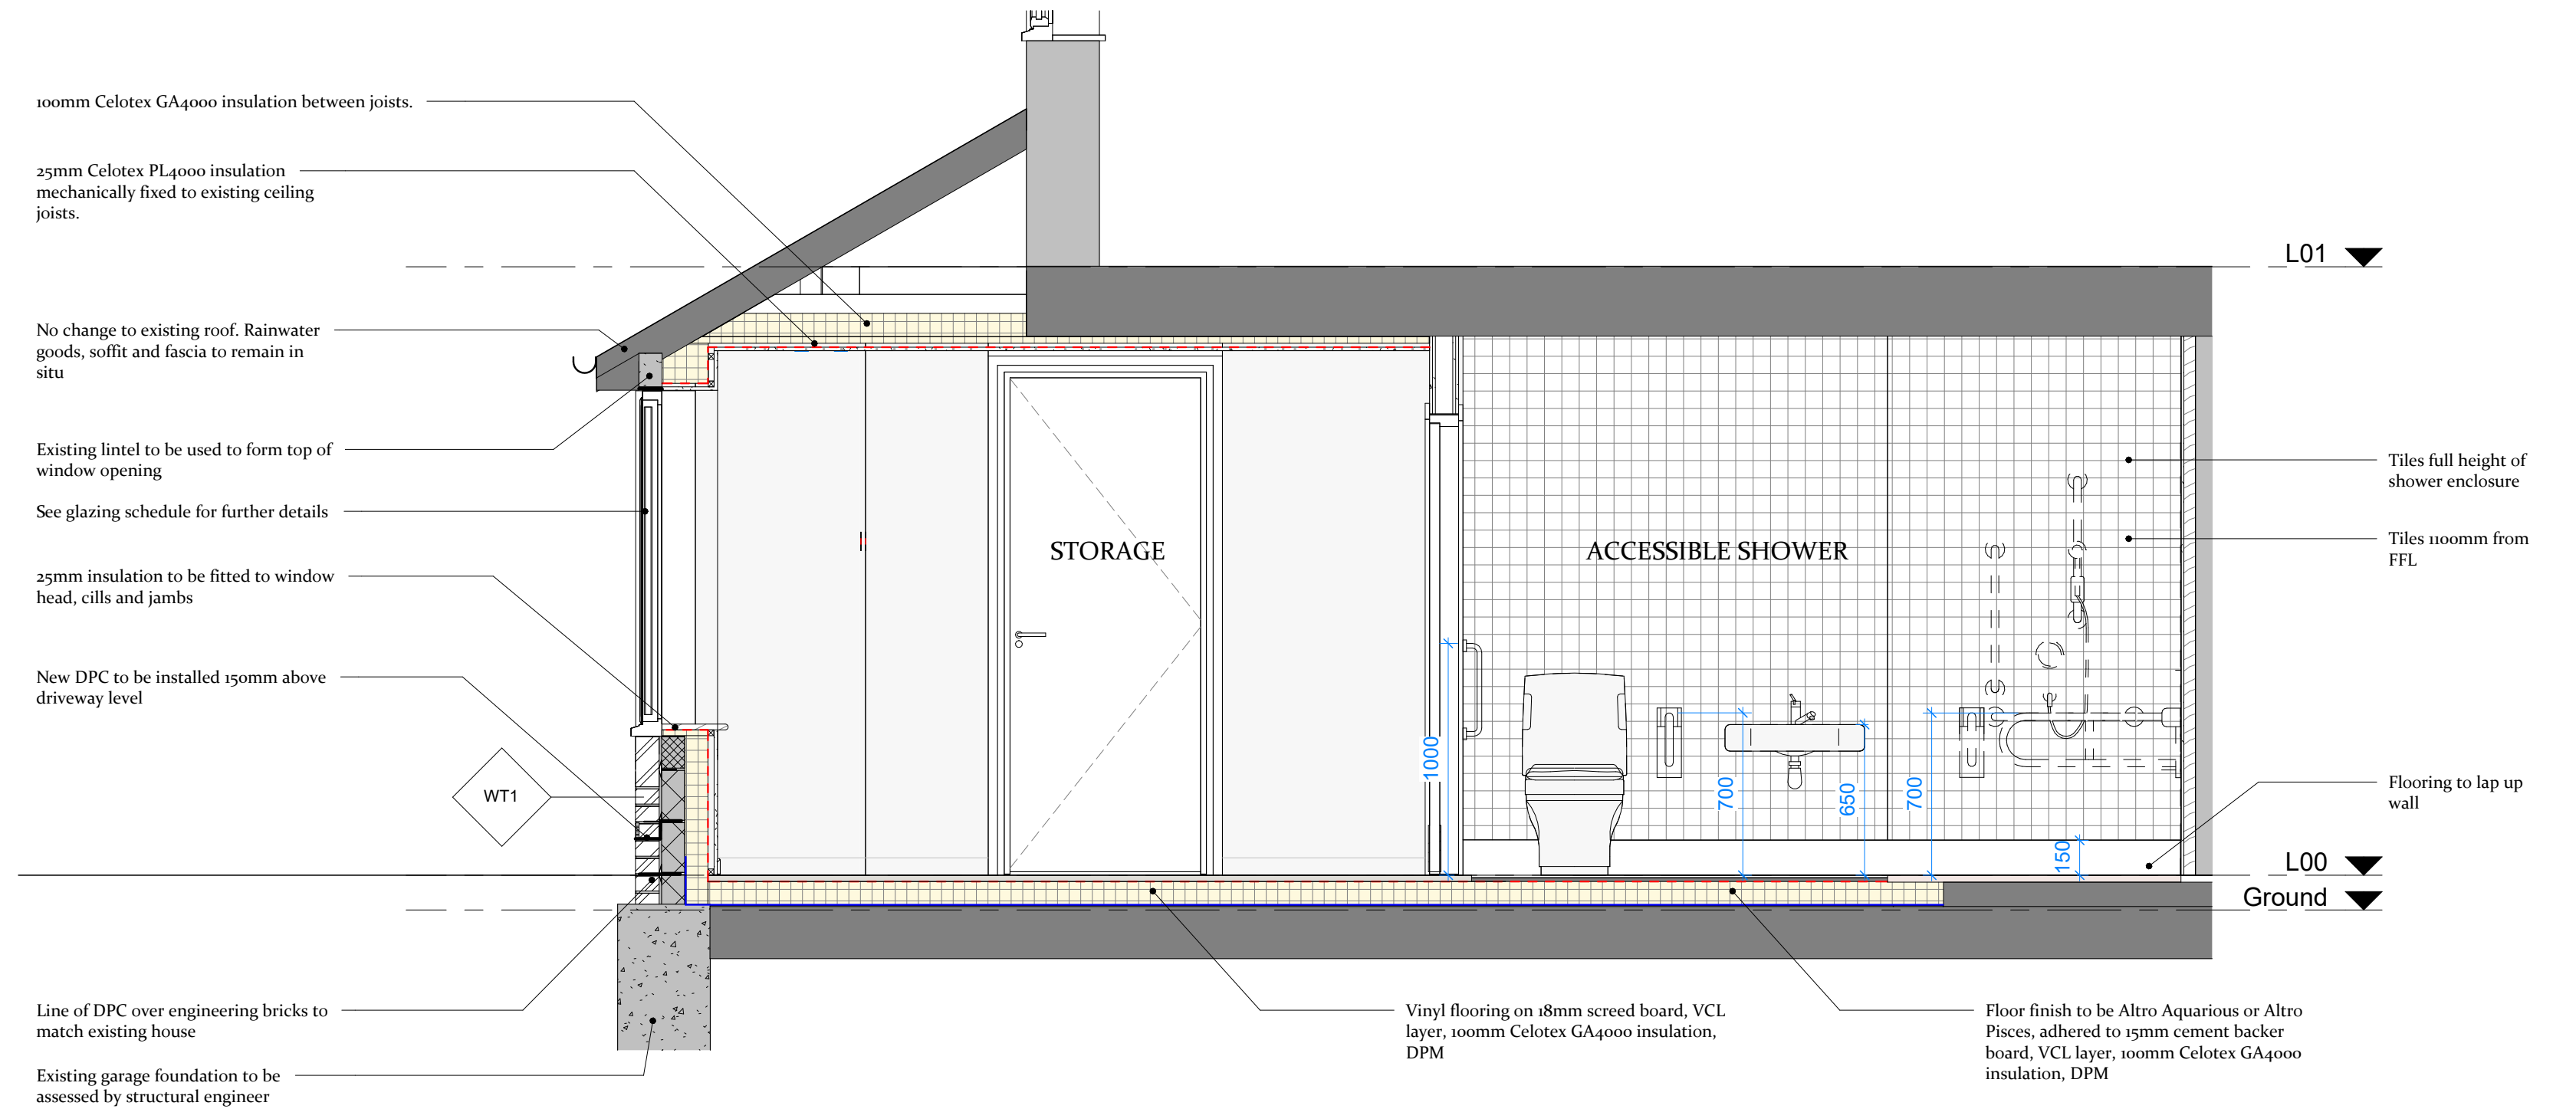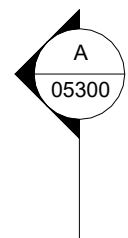


A SECTION AA

Scale 1 : 25

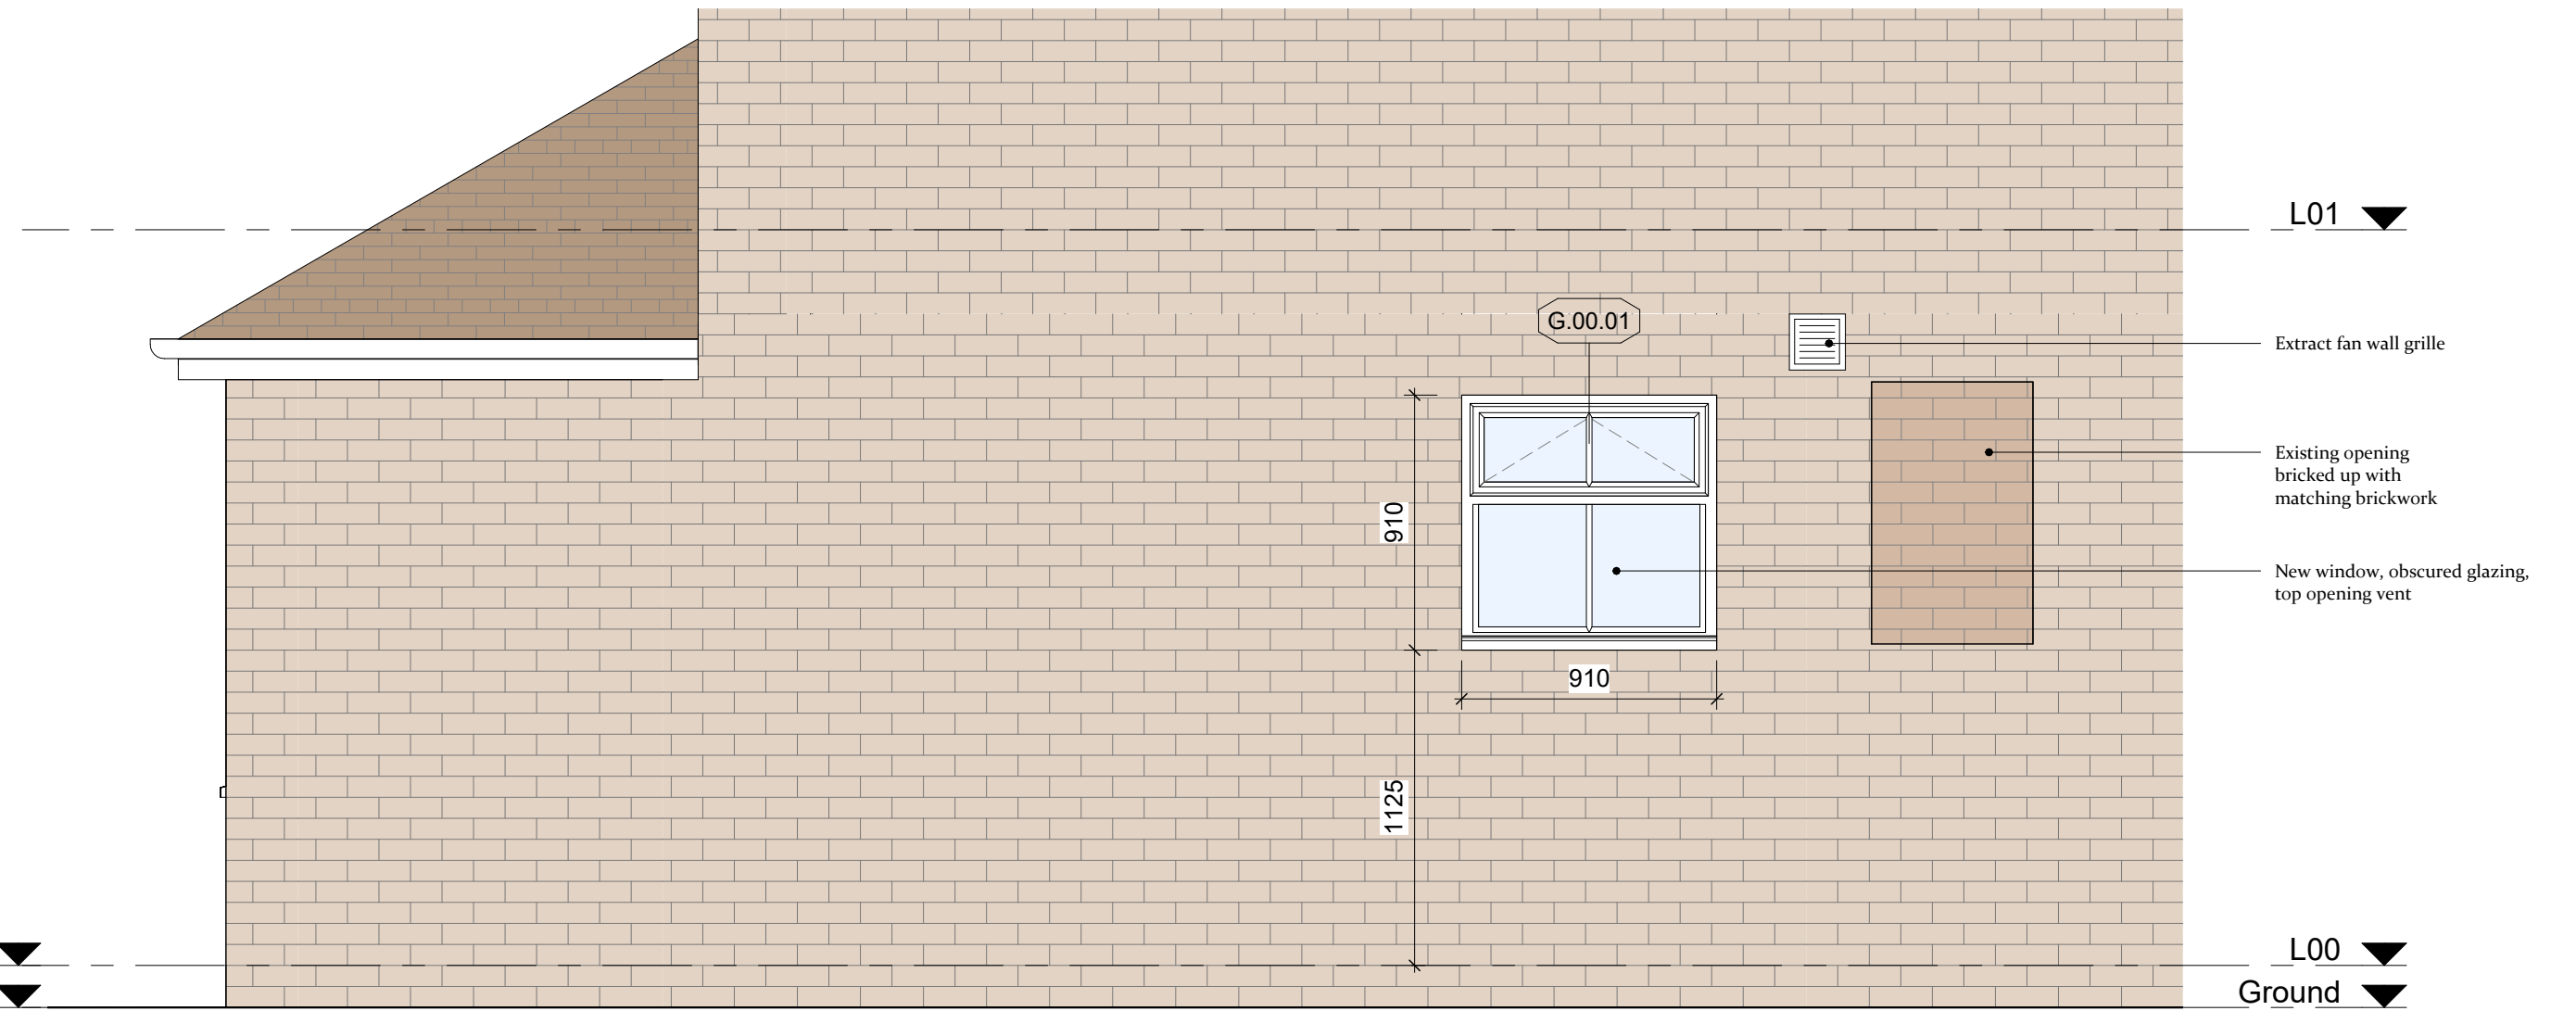

5 SIDE ELEVATION - PROPOSED

Scale 1 : 25

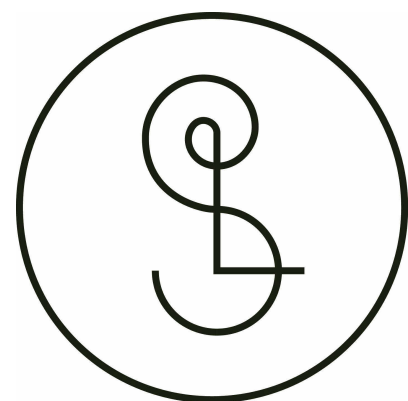

STUDIO LOLLY
ARCHITECTS
www.studiololly.co.uk

General Notes:

1. Do not scale from this drawing.
2. All dimensions are in millimetres unless otherwise stated.
3. All existing dimensions and conditions to be checked on site and the architect informed of any errors, omissions, or discrepancies.
4. Drawings should always be printed out in colour.
5. This drawing is to be read in conjunction with all other relevant drawings, reports, and specifications.
6. The Architect retains copyright of this drawing. It may not be copied, altered or reproduced in any way without their written authority.

Drawing Key:

North:



Scale:

0 0.25m 1m

Issue:

Rev. Date Description

A	04/03/26	FOR CLIENT COMMENT
B	13/04/26	FOR CLIENT SIGN-OFF
C	14/04/26	FOR CLIENT SIGN-OFF
D	16/04/26	FOR TENDER

Project:

8 Barrington Way

Reading

RG1 6EG

Client:

Mrs S Mahmood

Stage:

04

Drawing No:

05300

Drawing Title:

ELEVATIONS & SECTION

Drawing Information:

Scale
As indicated @ A1

Drawn BS

Checked LS

Drawing Reference:

25173-STL-04-DR-A-05300

Status

Approved LS

Date

16/04/26