


PROPOSED SITE PLAN



KNOWLE CLOSE

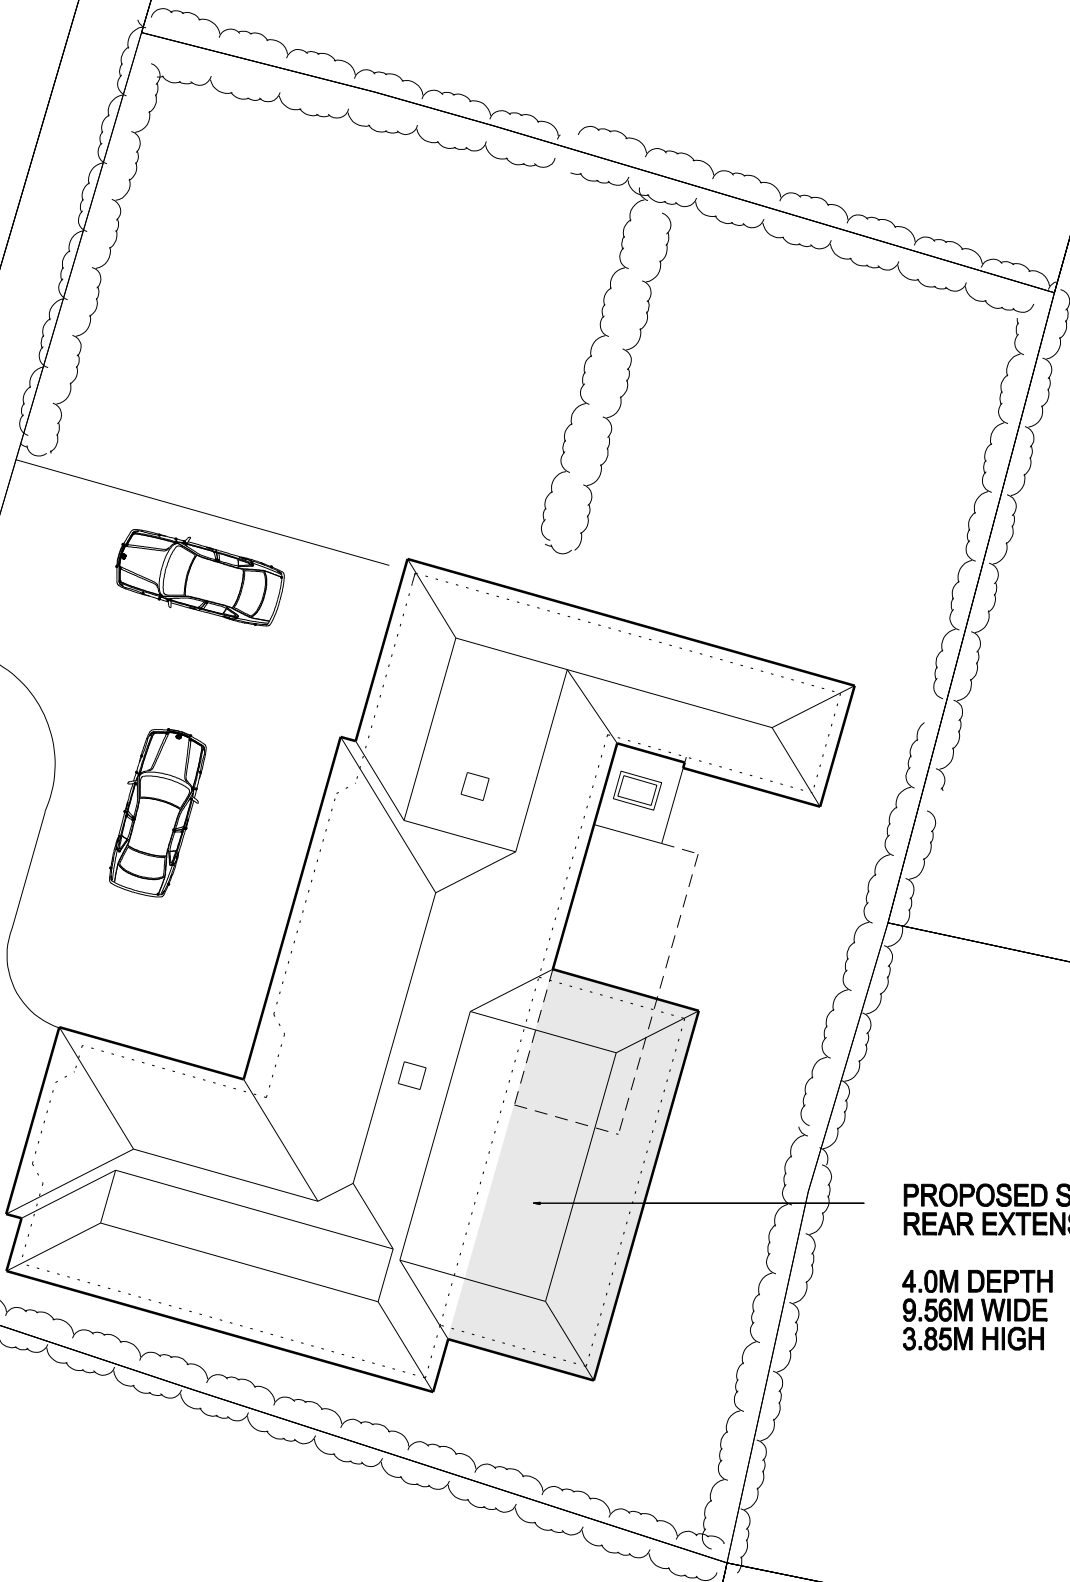

PROPOSED SINGLE STOREY
REAR EXTENSION

4.0M DEPTH
9.56M WIDE
3.85M HIGH

Rev	Date	Revision

Title: PROPOSED SITE PLAN
Project: 11 KNOWLE CLOSE
CAVERSHAM
RG4 7LH

Client: MR & MRS COUSINS
1 POND END ROAD
SONNING COMMON
RG4 9SA

AKT Planning+Architecture
Chartered Town Planners and Architects
Kingswood Berrick Salome Wallingford
Oxfordshire OX10 6JQ T.01865 891497
www.archkingtech.co.uk

Date	Scale	Drawing No.	Revision
JULY 26	1:200@A3	J1202/CLD310	