


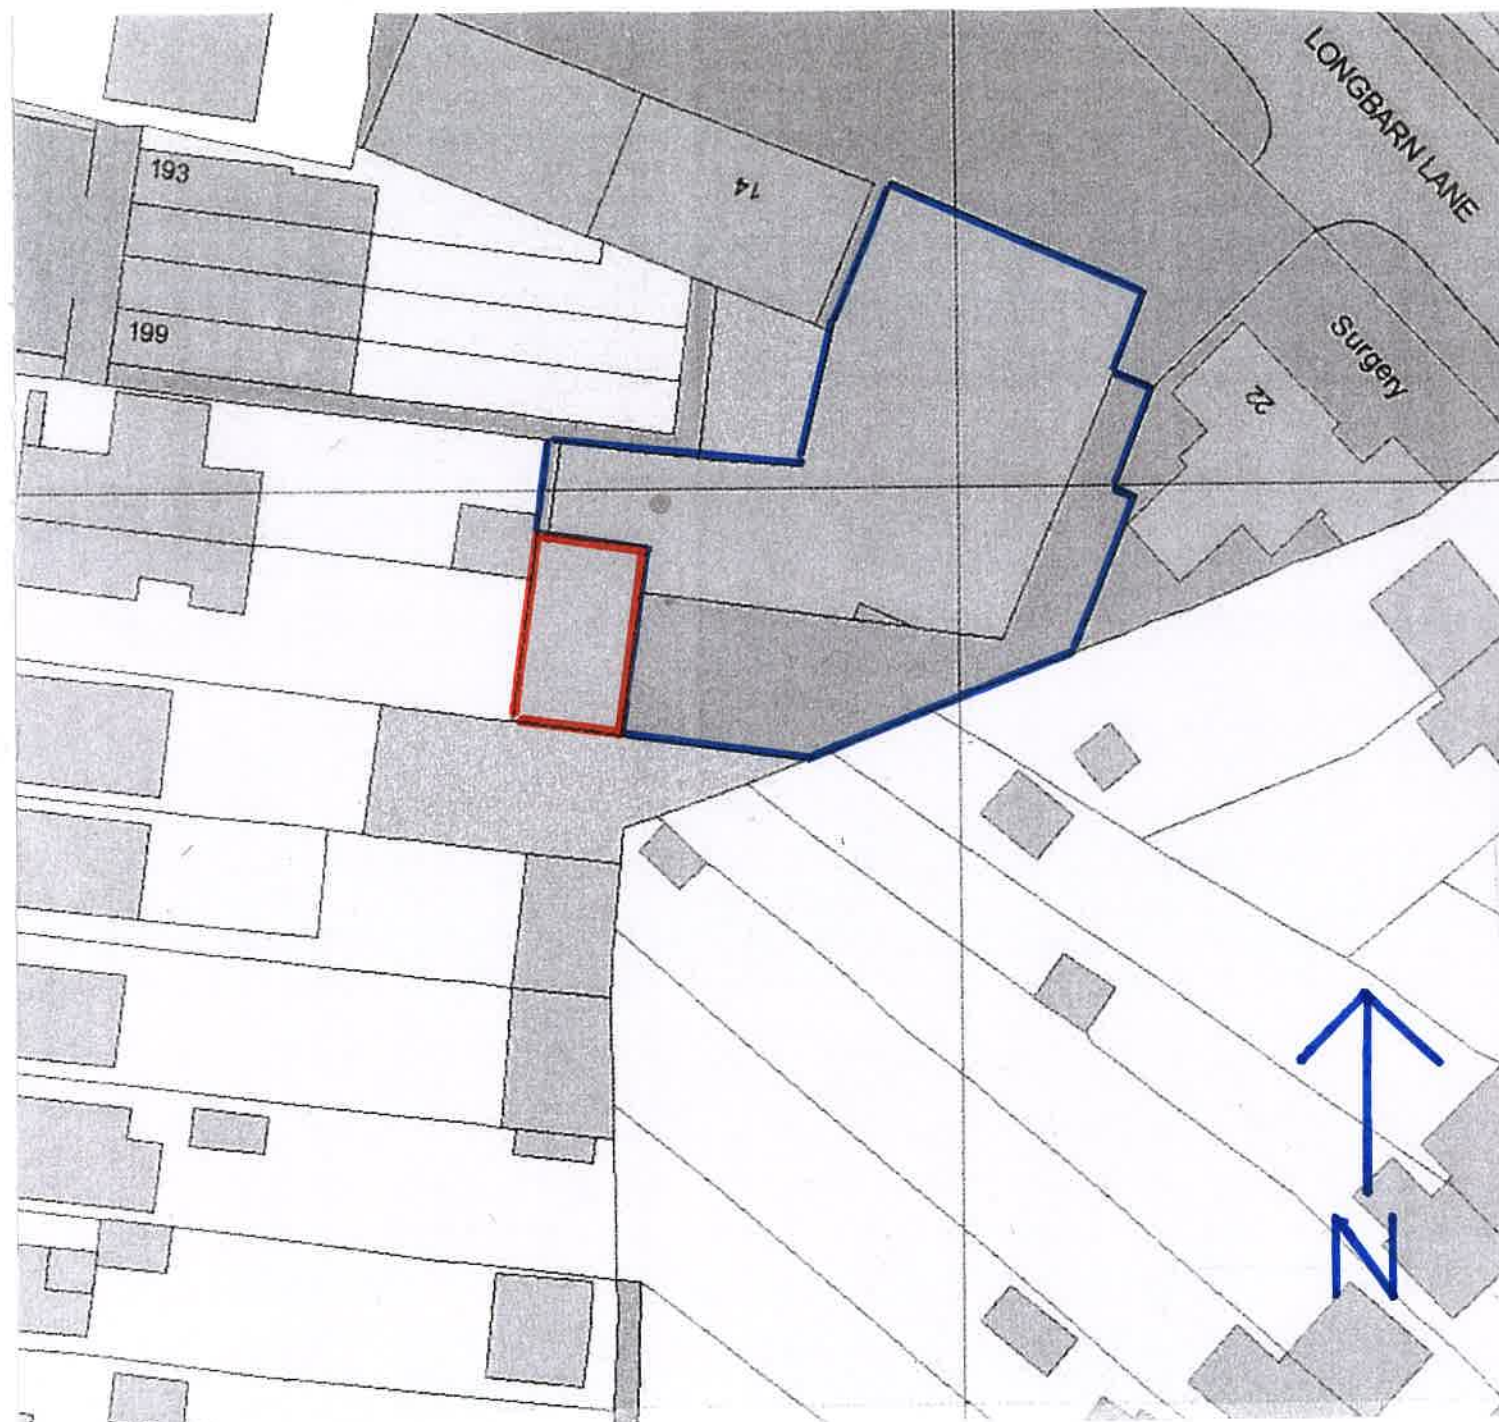


SITE PLAN
SCALE= 1:500



SCALE BAR

SITE LOCATION PLAN
AREA 2 HA
SCALE: 1:1250 on A4
CENTRE COORDINATES: 471899 , 171304

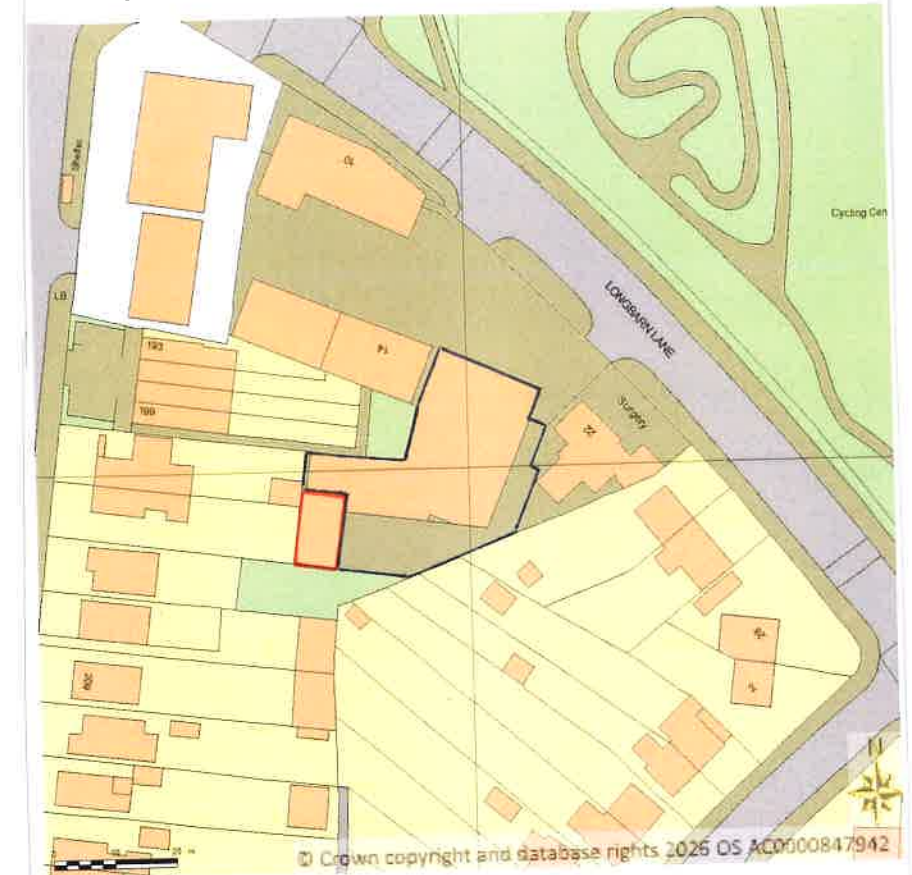

Supplied by Streetwise Maps Ltd
www.streetwise.net
Licence No: AC0000847942
09:45:09 21/07/2026

LOCATION PLAN
SCALE= 1:1250



SCALE BAR

K A ARCHITECTURAL DRAWING SERVICES 141 LANGLEY ROAD, SLOUGH SL3 7DZ TEL/FAX 01753 541 824, MOBILE 07939213221			
Job	16-20 Long Barn Lane, Reading Canopy		Date Revisions
Client	Mr Ahmad Noori		
Drawing	Site and Location Plan		
Date	July 2026	Scale	As Shown
Dep. No.	2181/1		