

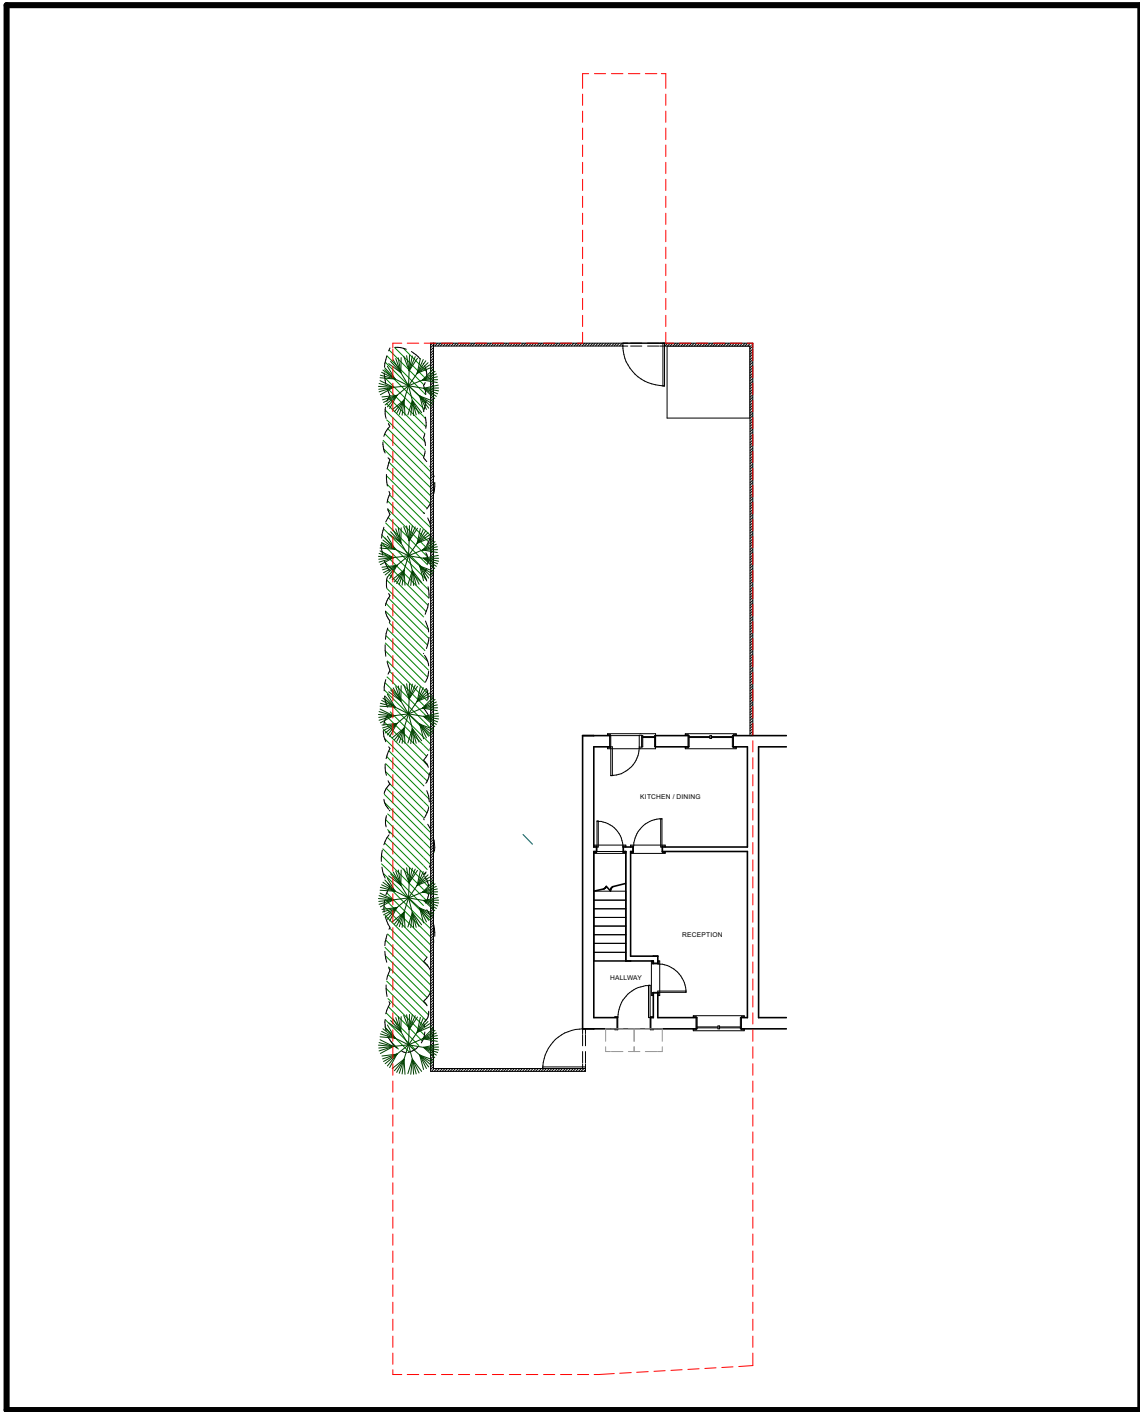


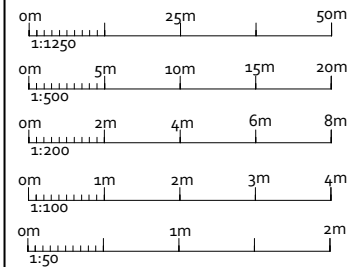

EXISTING SITE PLAN (1:200)

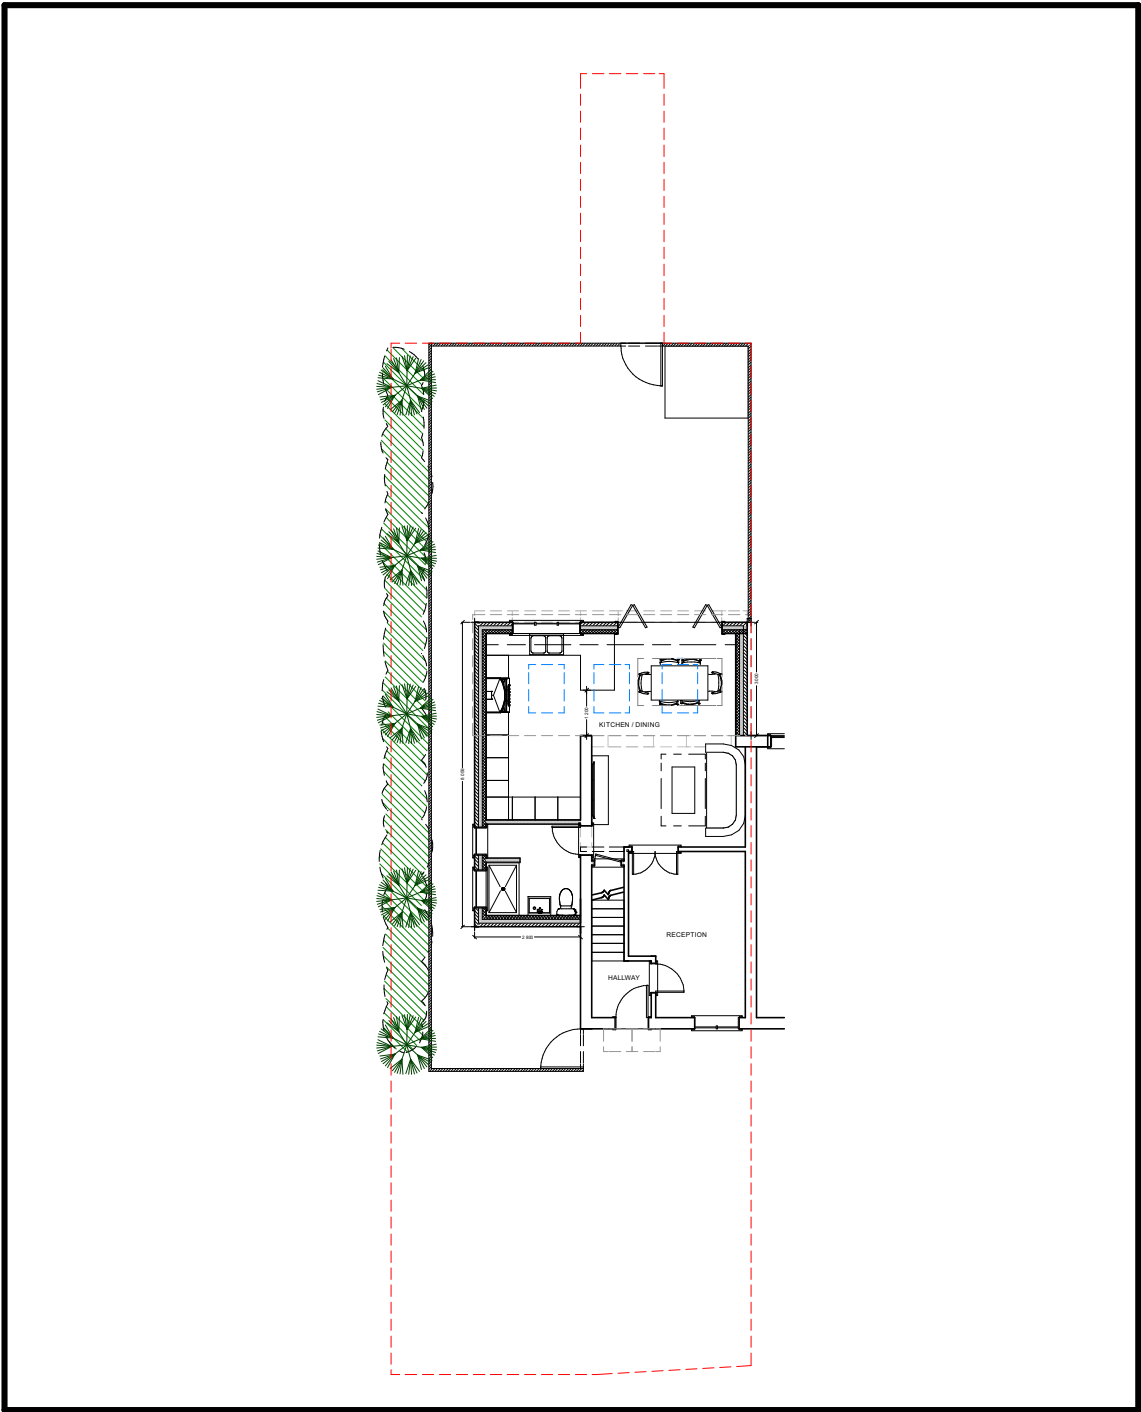

PROPOSED SITE PLAN (1:200)

AMENDMENTS	DATE:	REV.
------------	-------	------

Dimensions, area and levels where given are only approximate and subject to site survey. All dimensions are to be checked onsite. Figured dimensions only are to be taken from this drawings. This drawing is to be read in conjunction with all relevant consultants and /or specialists drawings / documents and any discrepancy or variations are to be notified to the designer before the affects works commences. This drawing is the intellectual property of OPS Chartered Surveyors and must not be copied, reproduced, modified or distributed without the author's consent.

OPS Chartered Surveyors

17 Garvin Avenue | Beaconsfield | Bucks | HP91RD
info@ops-surveyors.co.uk
www.ops-surveyors.co.uk
Tel: 07881457903




ADDRESS:
8 The Willows, Reading, RG4 8BD


CLIENT:
Ms Vic Lee

DRAWING:
PLANNING
PROPOSAL: Double storey side and single storey rear extensions.


DRAWING NUMBER:	2026-8TW-PL-1
DRAWN: SC	@ISO A3 (297 x 420)
SCALE: AS SHOWN	REV. 1.0
DATE: 28/07/2026	SHEET: # 1 / 6

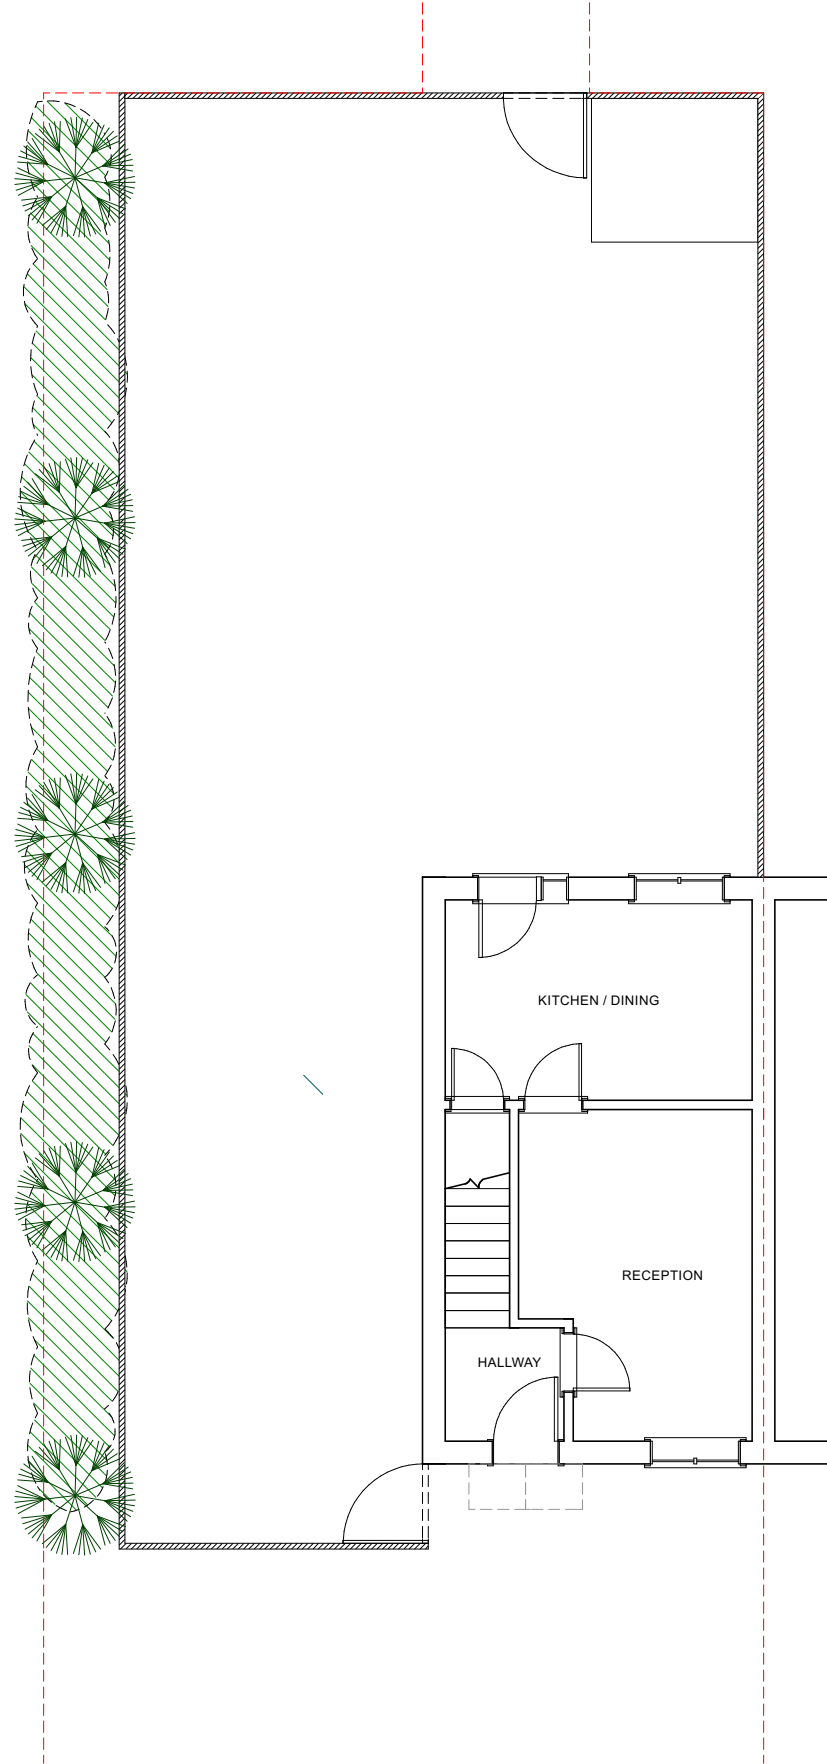

EXISTING G/F (1:100)

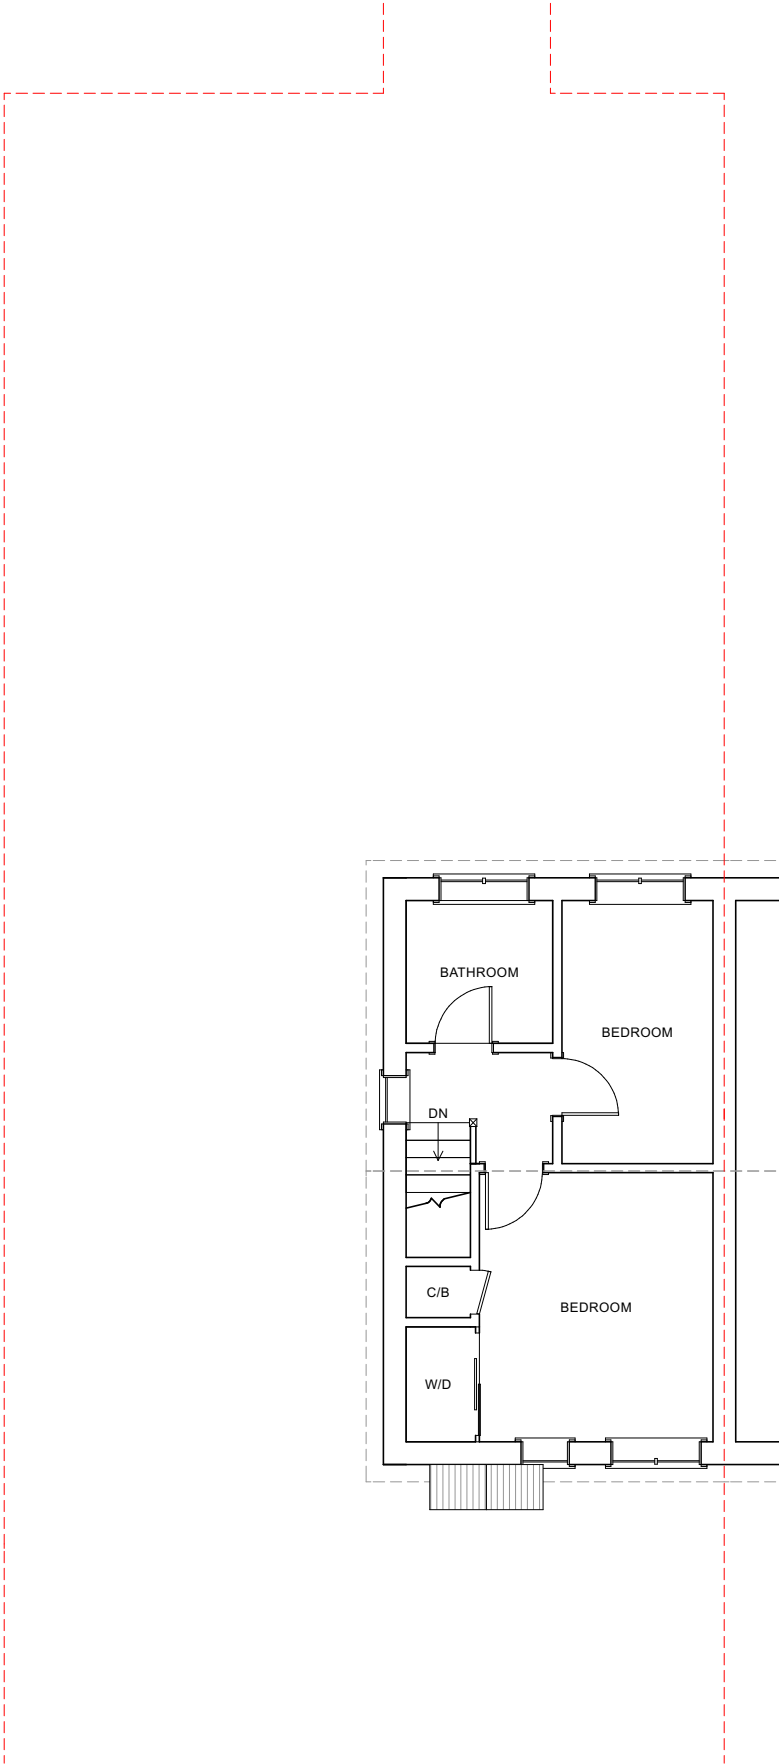

EXISTING G/F (1:100)

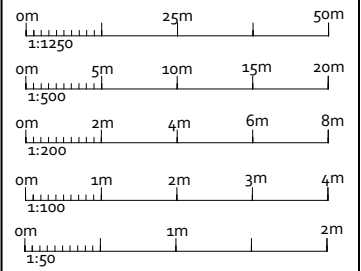

AMENDMENTS	DATE:	REV.
------------	-------	------

Dimensions, area and levels where given are only approximate and subject to site survey. All dimensions are to be checked onsite. Figured dimensions only are to be taken from this drawings. This drawing is to be read in conjunction with all relevant consultants and /or specialists drawings / documents and any discrepancy or variations are to be notified to the designer before the affects works commences. This drawing is the intellectual property of OPS Chartered Surveyors and must not be copied, reproduced, modified or distributed without the author's consent.



17 Garvin Avenue | Beaconsfield | Bucks | HP91RD
info@ops-surveyors.co.uk
www.ops-surveyors.co.uk
Tel: 07881457903




ADDRESS:
8 The Willows, Reading, RG4 8BD


CLIENT:
Ms Vic Lee

DRAWING:
PLANNING
PROPOSAL: Double storey side and single storey rear extensions.

DRAWING NUMBER:	2026-8TW-PL-2	
DRAWN: SC	@ISO A3 (297 x 420)	
SCALE: AS SHOWN	REV.	1.0
DATE: 28/07/2026	SHEET: # 2 / 6	

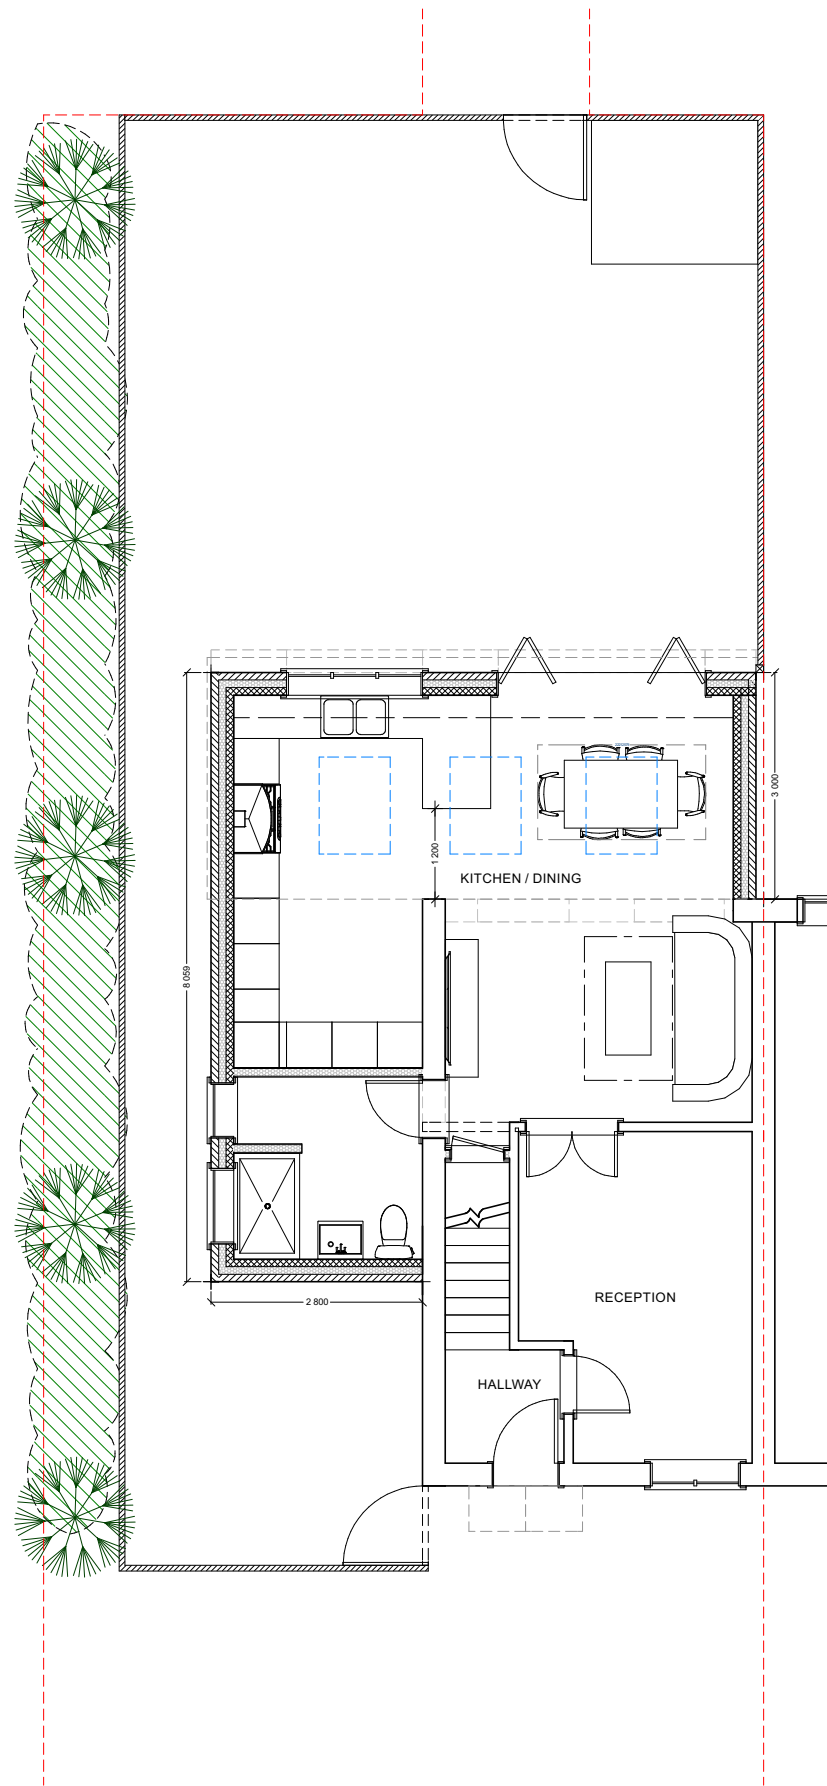

PROPOSED G/F (1:100)

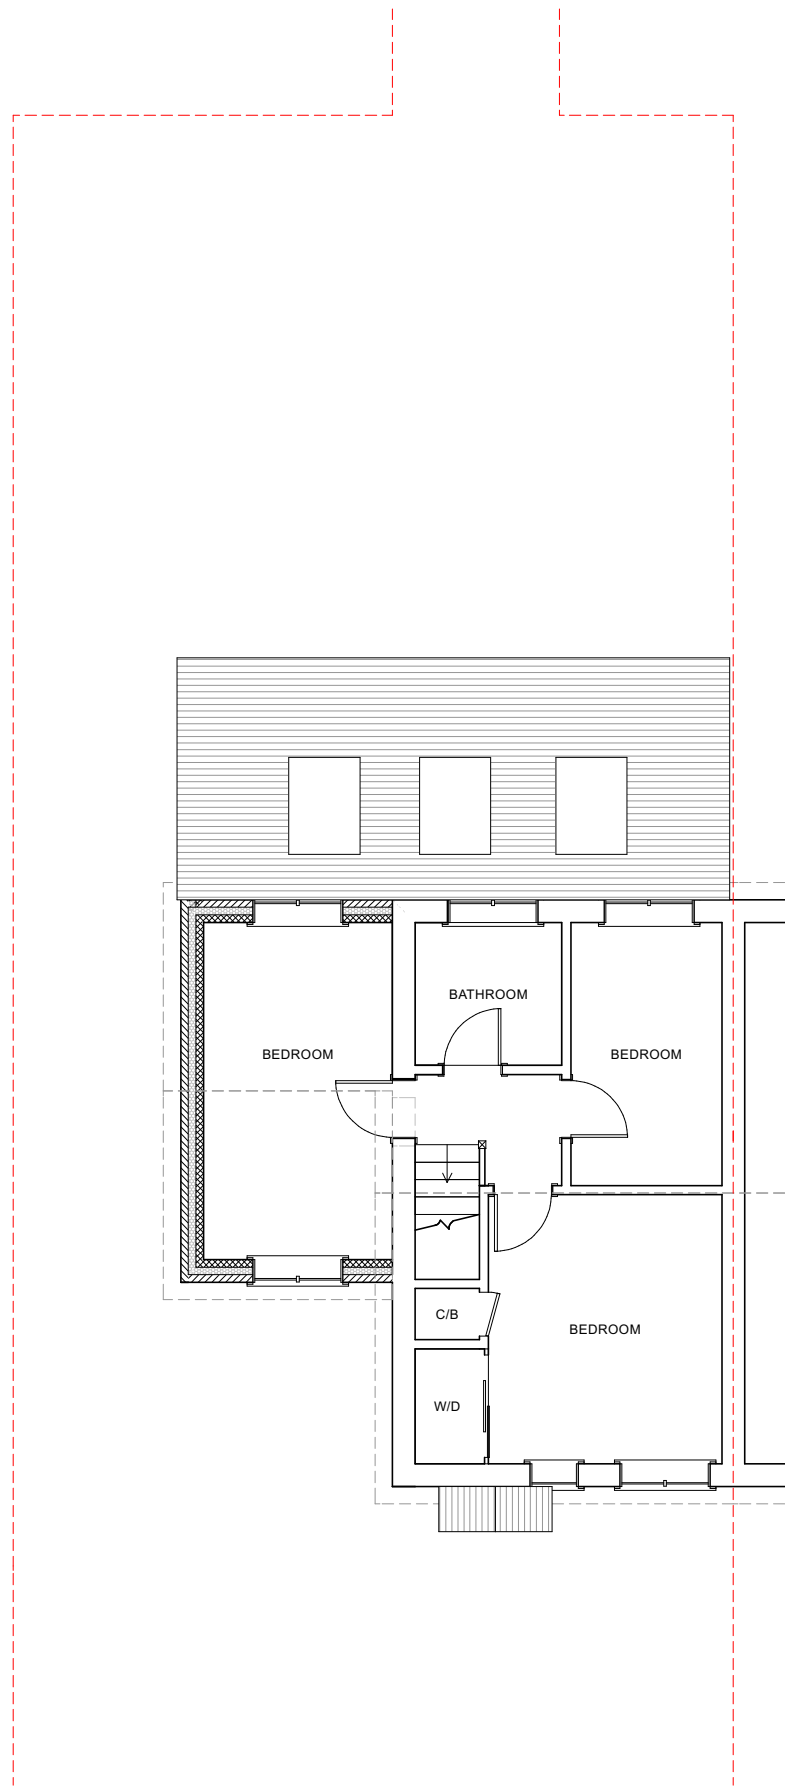

PROPOSED 1/F (1:100)

0m1:125025m50m

0m1:5005m10m15m20m

0m1:2002m4m6m8m


0m1:1001m2m3m4m

0m1:501m2m

AMENDMENTS	DATE:	REV.																
Dimensions, area and levels where given are only approximate and subject to site survey. All dimensions are to be checked onsite. Figured dimensions only are to be taken from this drawings. This drawing is to be read in conjunction with all relevant consultants and /or specialists drawings / documents and any discrepancy or variations are to be notified to the designer before the affects works commences. This drawing is the intellectual property of OPS Chartered Surveyors and must not be copied, reproduced, modified or distributed without the author's consent.																		
OPS Chartered Surveyors 17 Garvin Avenue Beaconsfield Bucks HP91RD info@ops-surveyors.co.uk www.ops-surveyors.co.uk Tel: 07881457903  RICS Regulated by RICS  FAPS registered  LABC Partner Authority Scheme ADDRESS: 8 The Willows, Reading, RG4 8BD CLIENT: Ms Vic Lee DRAWING: PLANNING PROPOSAL: Double storey side and single storey rear extensions. <table><tr><td colspan="2">DRAWING NUMBER:</td><td colspan="2">2026-8TW-PL-3</td></tr><tr><td colspan="2">DRAWN: SC</td><td colspan="2">@ISO A3 (297 x 420)</td></tr><tr><td>SCALE: AS SHOWN</td><td>REV.</td><td colspan="2">1.0</td></tr><tr><td>DATE: 28/07/2026</td><td colspan="3">SHEET:# 3 / 6</td></tr></table>			DRAWING NUMBER:		2026-8TW-PL-3		DRAWN: SC		@ISO A3 (297 x 420)		SCALE: AS SHOWN	REV.	1.0		DATE: 28/07/2026	SHEET:# 3 / 6		
DRAWING NUMBER:		2026-8TW-PL-3																
DRAWN: SC		@ISO A3 (297 x 420)																
SCALE: AS SHOWN	REV.	1.0																
DATE: 28/07/2026	SHEET:# 3 / 6																	




EXISTING FRONT (1:100)

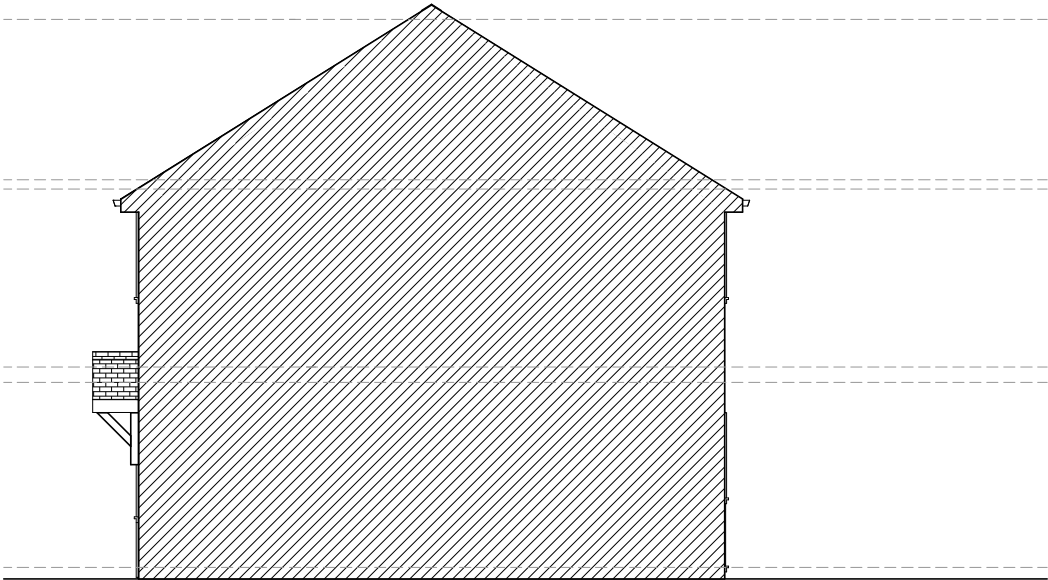


EXISTING SIDE (1:100)



EXISTING REAR (1:100)

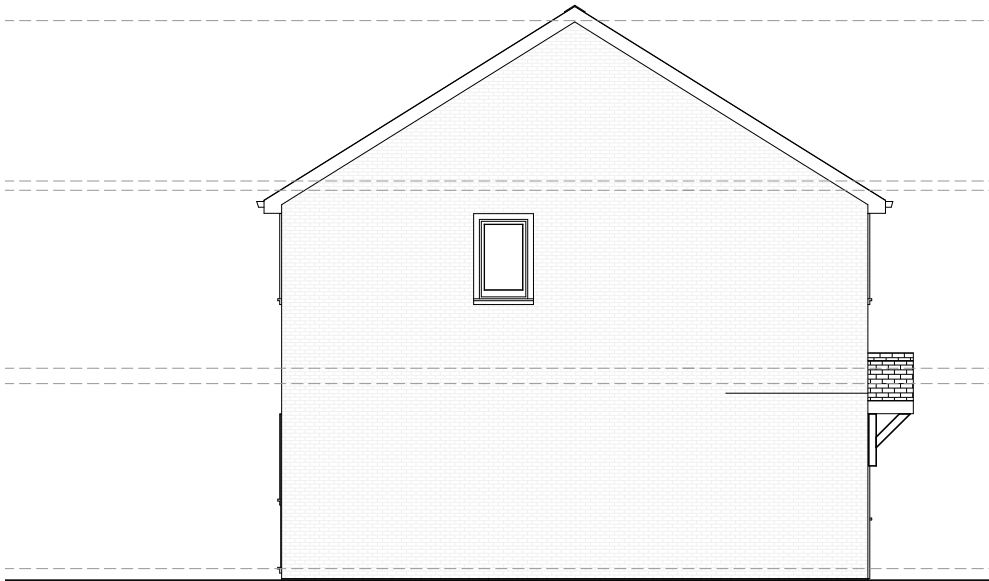

EXISTING SIDE (1:100)

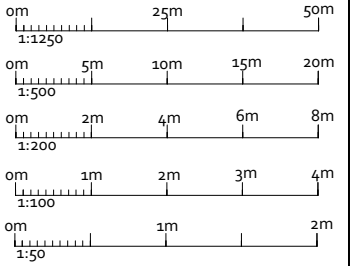

AMENDMENTS	DATE:	REV.
------------	-------	------

Dimensions, area and levels where given are only approximate and subject to site survey. All dimensions are to be checked onsite. Figured dimensions only are to be taken from this drawings. This drawing is to be read in conjunction with all relevant consultants and /or specialists drawings / documents and any discrepancy or variations are to be notified to the designer before the affects works commences. This drawing is the intellectual property of OPS Chartered Surveyors and must not be copied, reproduced, modified or distributed without the author's consent.

OPS Chartered Surveyors

17 Garvin Avenue | Beaconsfield | Bucks | HP91RD
info@ops-surveyors.co.uk
www.ops-surveyors.co.uk
Tel: 07881457903



ADDRESS:
8 The Willows, Reading, RG4 8BD


CLIENT:
Ms Vic Lee

DRAWING:
PLANNING
PROPOSAL: Double storey side and single storey rear extensions.

DRAWING NUMBER:	2026-8TW-PL-4
DRAWN: SC	@ISO A3 (297 x 420)
SCALE: AS SHOWN	REV. 1.0
DATE: 28/07/2026	SHEET: # 4 / 6




PROPOSED FRONT (1:100)

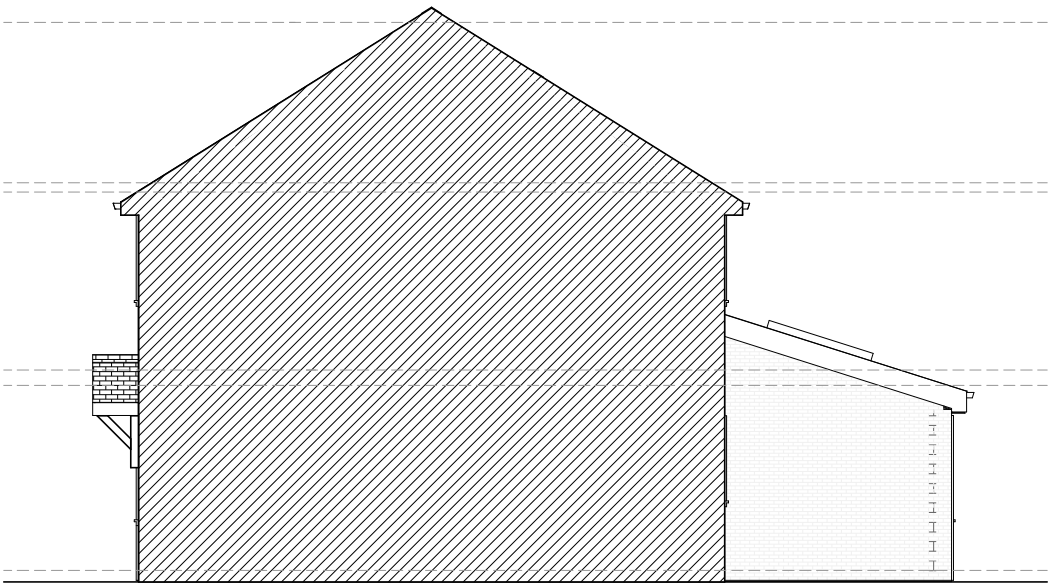


PROPOSED SIDE (1:100)



PROPOSED REAR (1:100)

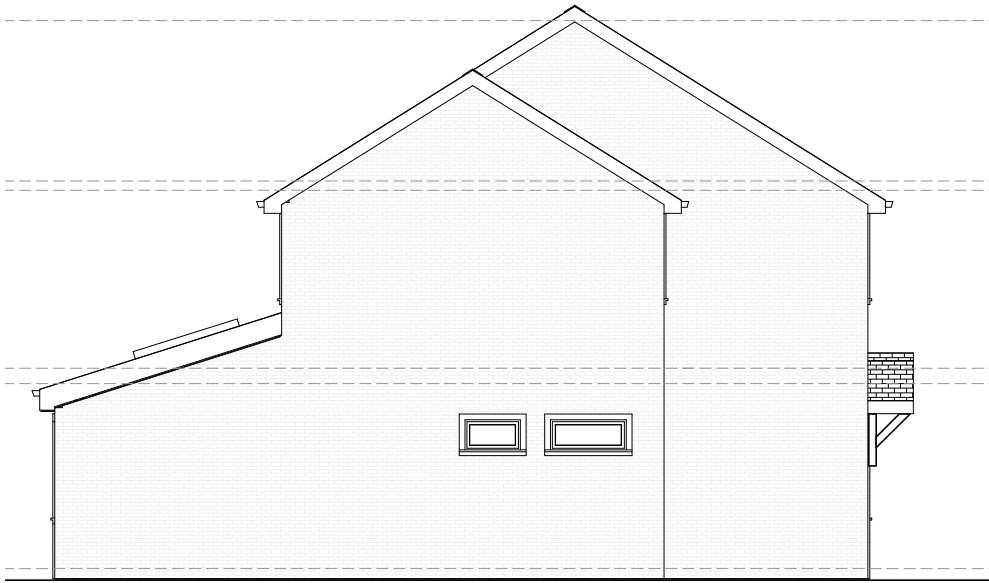

PROPOSED SIDE (1:100)

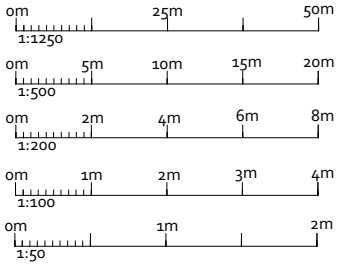

AMENDMENTS	DATE:	REV.
------------	-------	------

Dimensions, area and levels where given are only approximate and subject to site survey. All dimensions are to be checked onsite. Figured dimensions only are to be taken from this drawings. This drawing is to be read in conjunction with all relevant consultants and for specialists drawings / documents and any discrepancy or variations are to be notified to the designer before the affects works commences. This drawing is the intellectual property of OPS Chartered Surveyors and must not be copied, reproduced, modified or distributed without the author's consent.

OPS Chartered Surveyors

17 Garvin Avenue | Beaconsfield | Bucks | HP91RD
info@ops-surveyors.co.uk
www.ops-surveyors.co.uk
Tel: 07881457903




ADDRESS:
8 The Willows, Reading, RG4 8BD


CLIENT:
Ms Vic Lee

DRAWING:
PLANNING
PROPOSAL: Double storey side and single storey rear extensions.


DRAWING NUMBER:	2026-8TW-PL-5
DRAWN:	SC
SCALE:	AS SHOWN
DATE:	28/07/2026
REV.	1.0
SHEET:	# 5 / 6

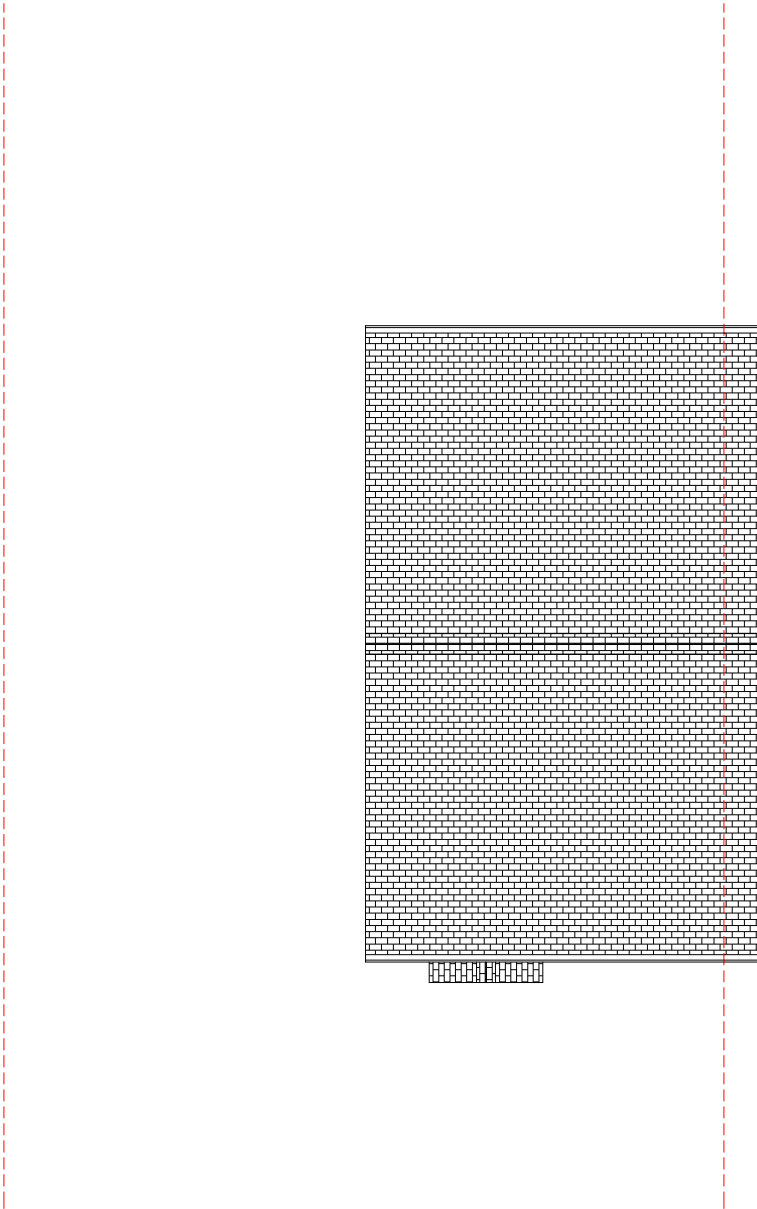

EXISTING ROOF PLAN (1:100)

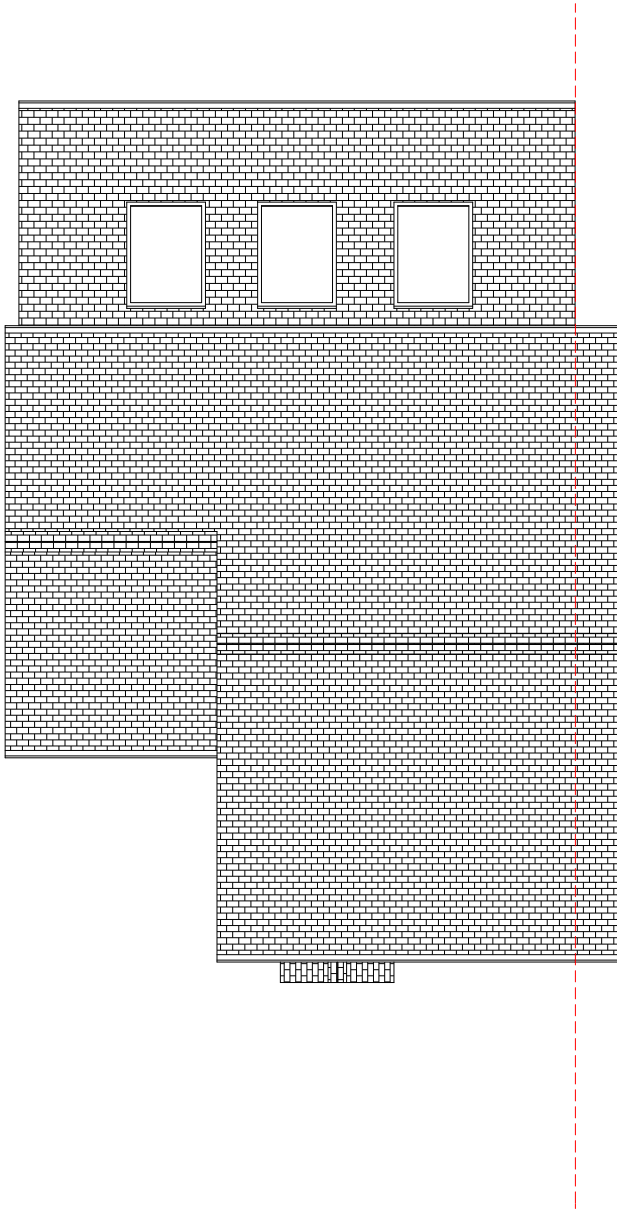

PROPOSED ROOF PLAN (1:100)

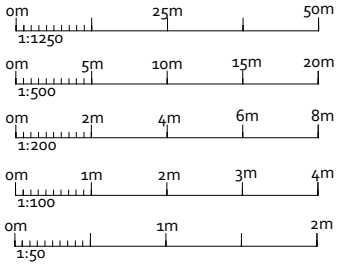

AMENDMENTS	DATE:	REV.
------------	-------	------

Dimensions, area and levels where given are only approximate and subject to site survey. All dimensions are to be checked onsite. Figured dimensions only are to be taken from this drawings. This drawing is to be read in conjunction with all relevant consultants and /or specialists drawings / documents and any discrepancy or variations are to be notified to the designer before the affects works commences.This drawing is the intellectual property of OPS Chartered Surveyors and must not be copied, reproduced, modified or distributed without the author's consent.



17 Garvin Avenue | Beaconsfield | Bucks | HP91RD
info@ops-surveyors.co.uk
www.ops-surveyors.co.uk
Tel: 07881457903



ADDRESS:
8 The Willows, Reading, RG4 8BD

CLIENT:
Ms Vic Lee

DRAWING:
PLANNING
PROPOSAL: Double storey side and single storey rear extensions.

DRAWING NUMBER:	2026-8TW-PL-6		
DRAWN: SC	@ISO A3 (297 x 420)		
SCALE: AS SHOWN	REV.	1.0	
DATE: 28/07/2026	SHEET:# 6 / 6		