

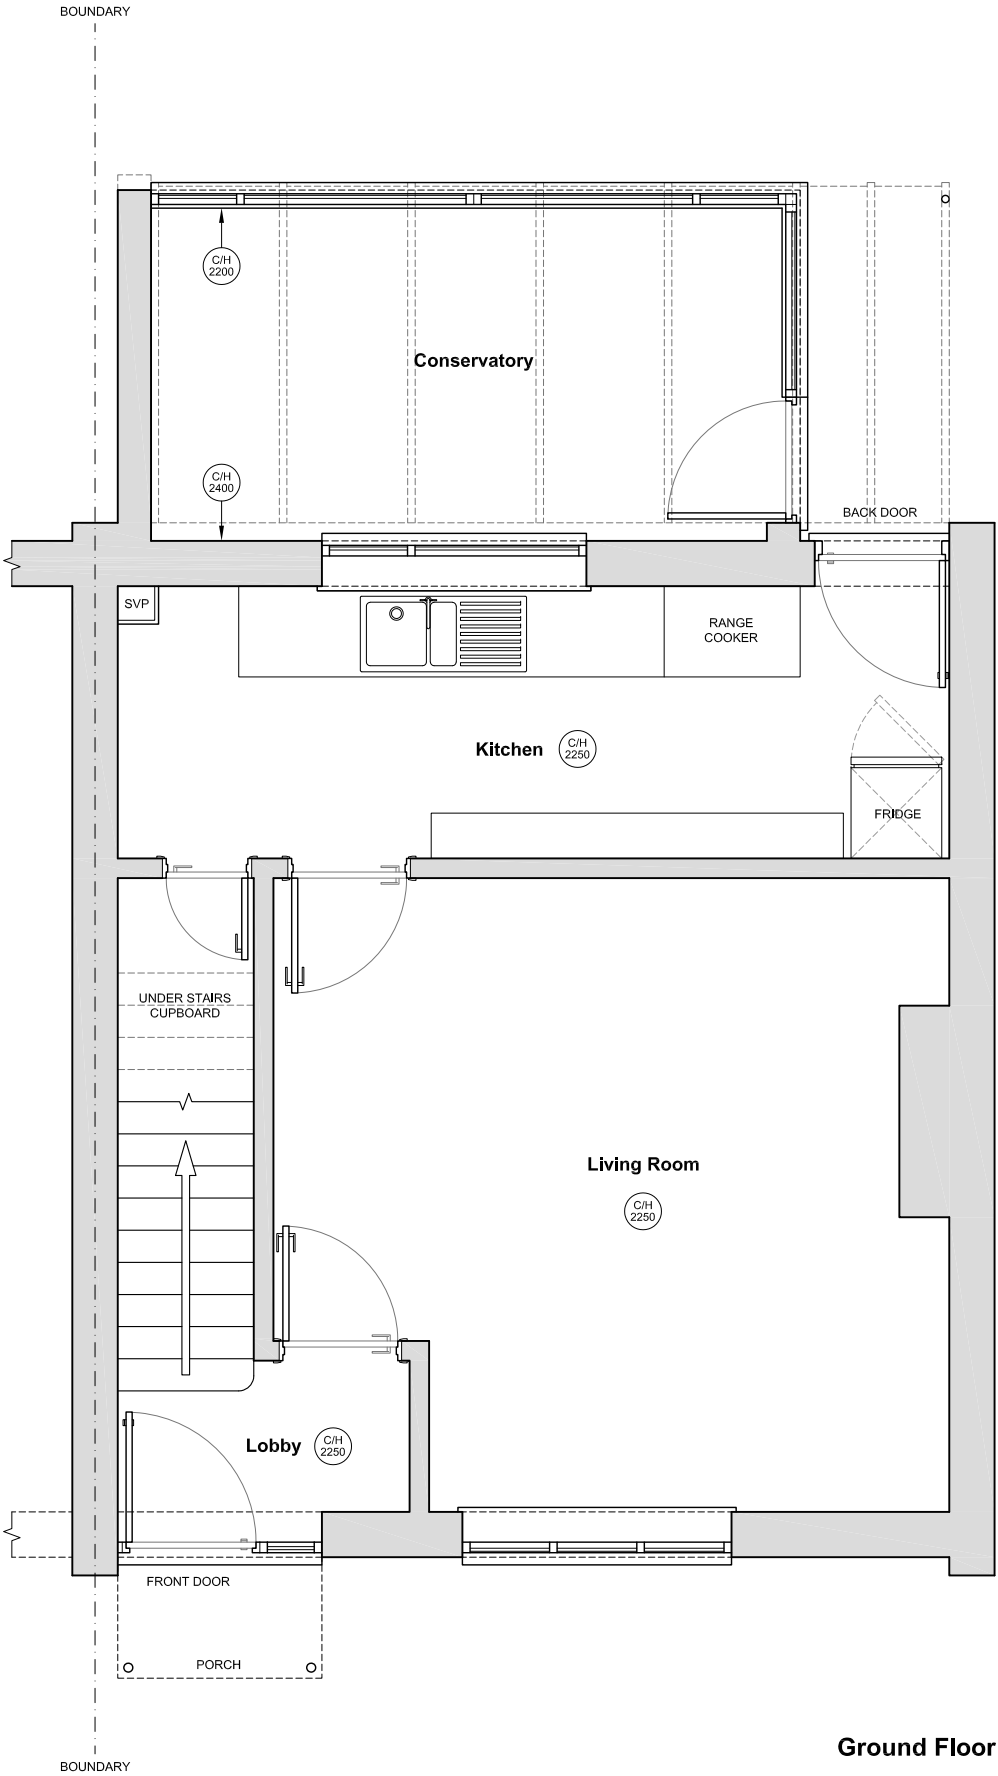


EXISTING Floor Plans (1:50@A3)

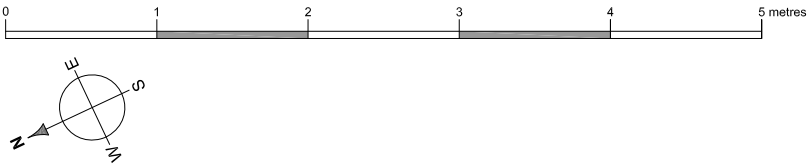

Ground Floor

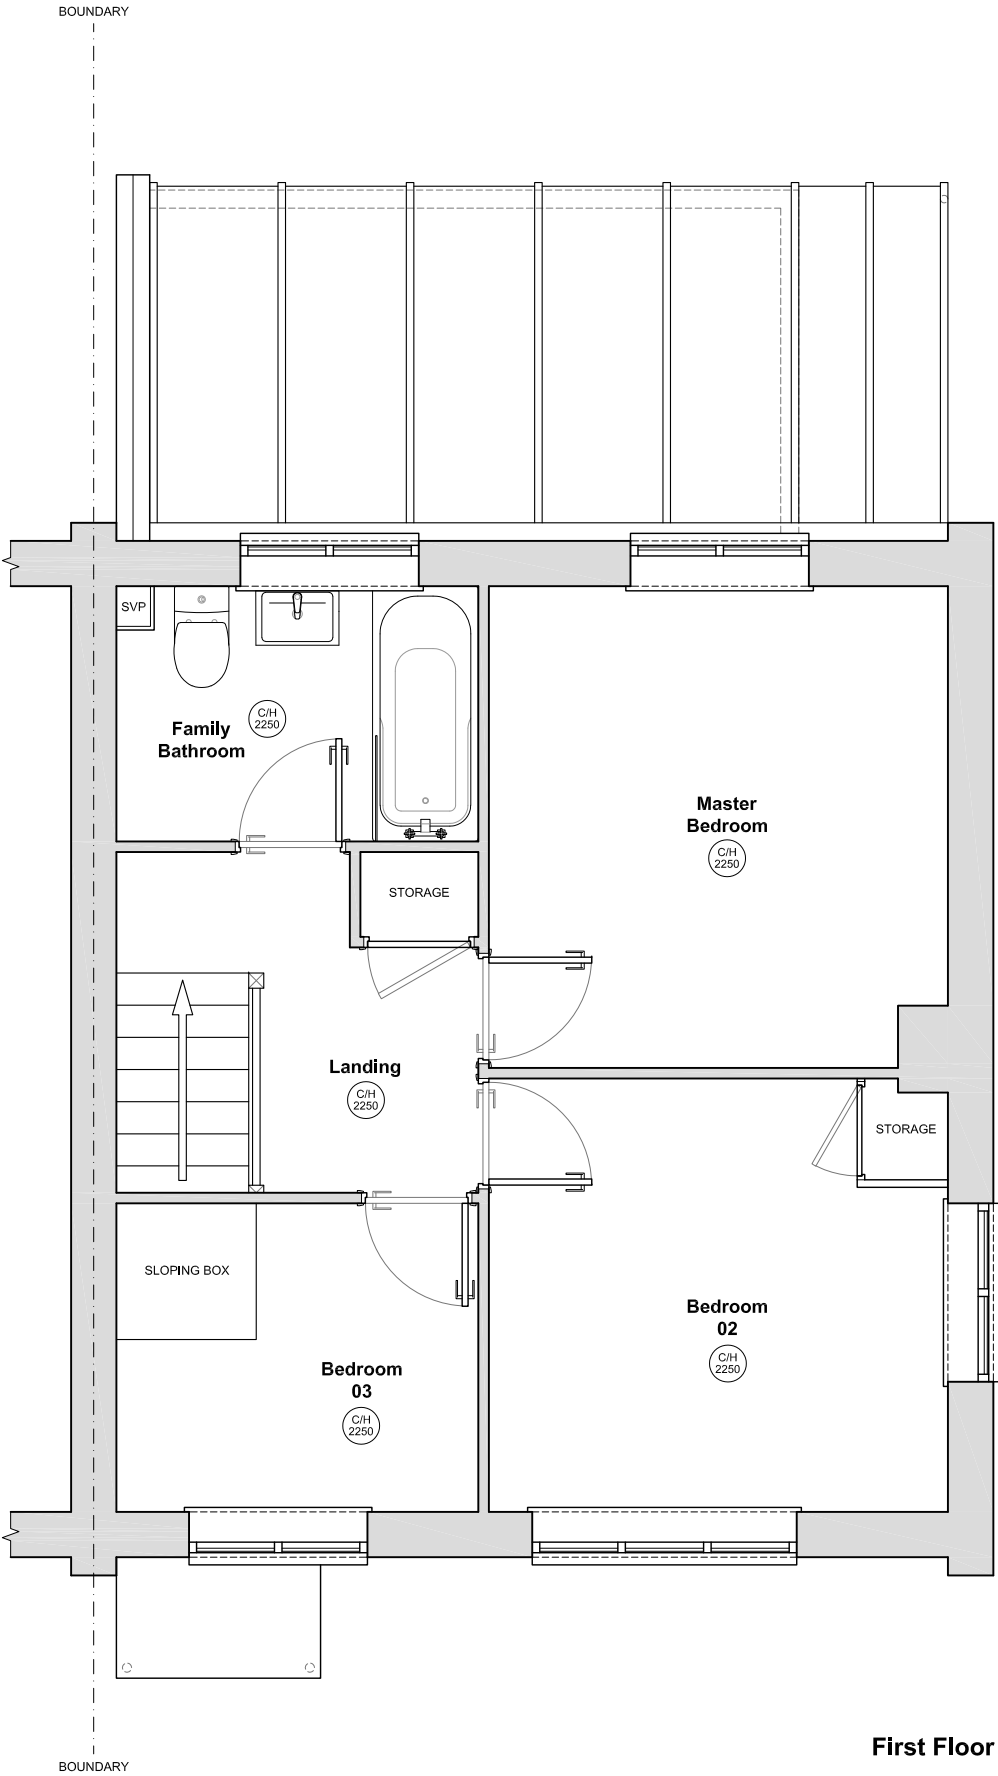

First Floor

COPYRIGHT
copyright © this drawing may not be copied (in whole or in part), retained or disclosed without the prior written consent of the planning office limited
SCALE
dimensions should be scaled with care, contractors must verify all dimensions before starting work, any discrepancies are to be reported to the planning office limited

✦ Revisions:		
✦	drawing created	11.07.26
A	amends to client feedback	13.07.26
B	amends to client feedback	16.07.26



✦ **Site Address:**
27 Newbery Close
Tilehurst, Reading,
Berkshire, RG31 6JN

✦ **Client:**
Mr & Mrs Dawson

✦ **Project Title:**
Single Storey Rear
Extension Proposals

✦ **Drawing Title:**
Existing Floor Plans

✦ **Drawing Scale:**
1:50@A3

✦ **Issue Date:**
16.07.26

✦ **Drawn by:**
BRC

✦ **Revision:**
B

✦ **Drawing Number:**
TPO000-01-01B

✦ **Drawing Issue Status:**
P L A N N I N G

TPO Design + (The Planning Office Limited)
25 Peppard Road, Sonning Common, RG4055
T: 07747 561483
E: enquiries@tpodesign.co.uk
W: www.tpodesign.co.uk

