


✦ Revisions:		
★	drawing created	11.07.26
A	amends to client feedback	13.07.26
B	amends to client feedback	16.07.26

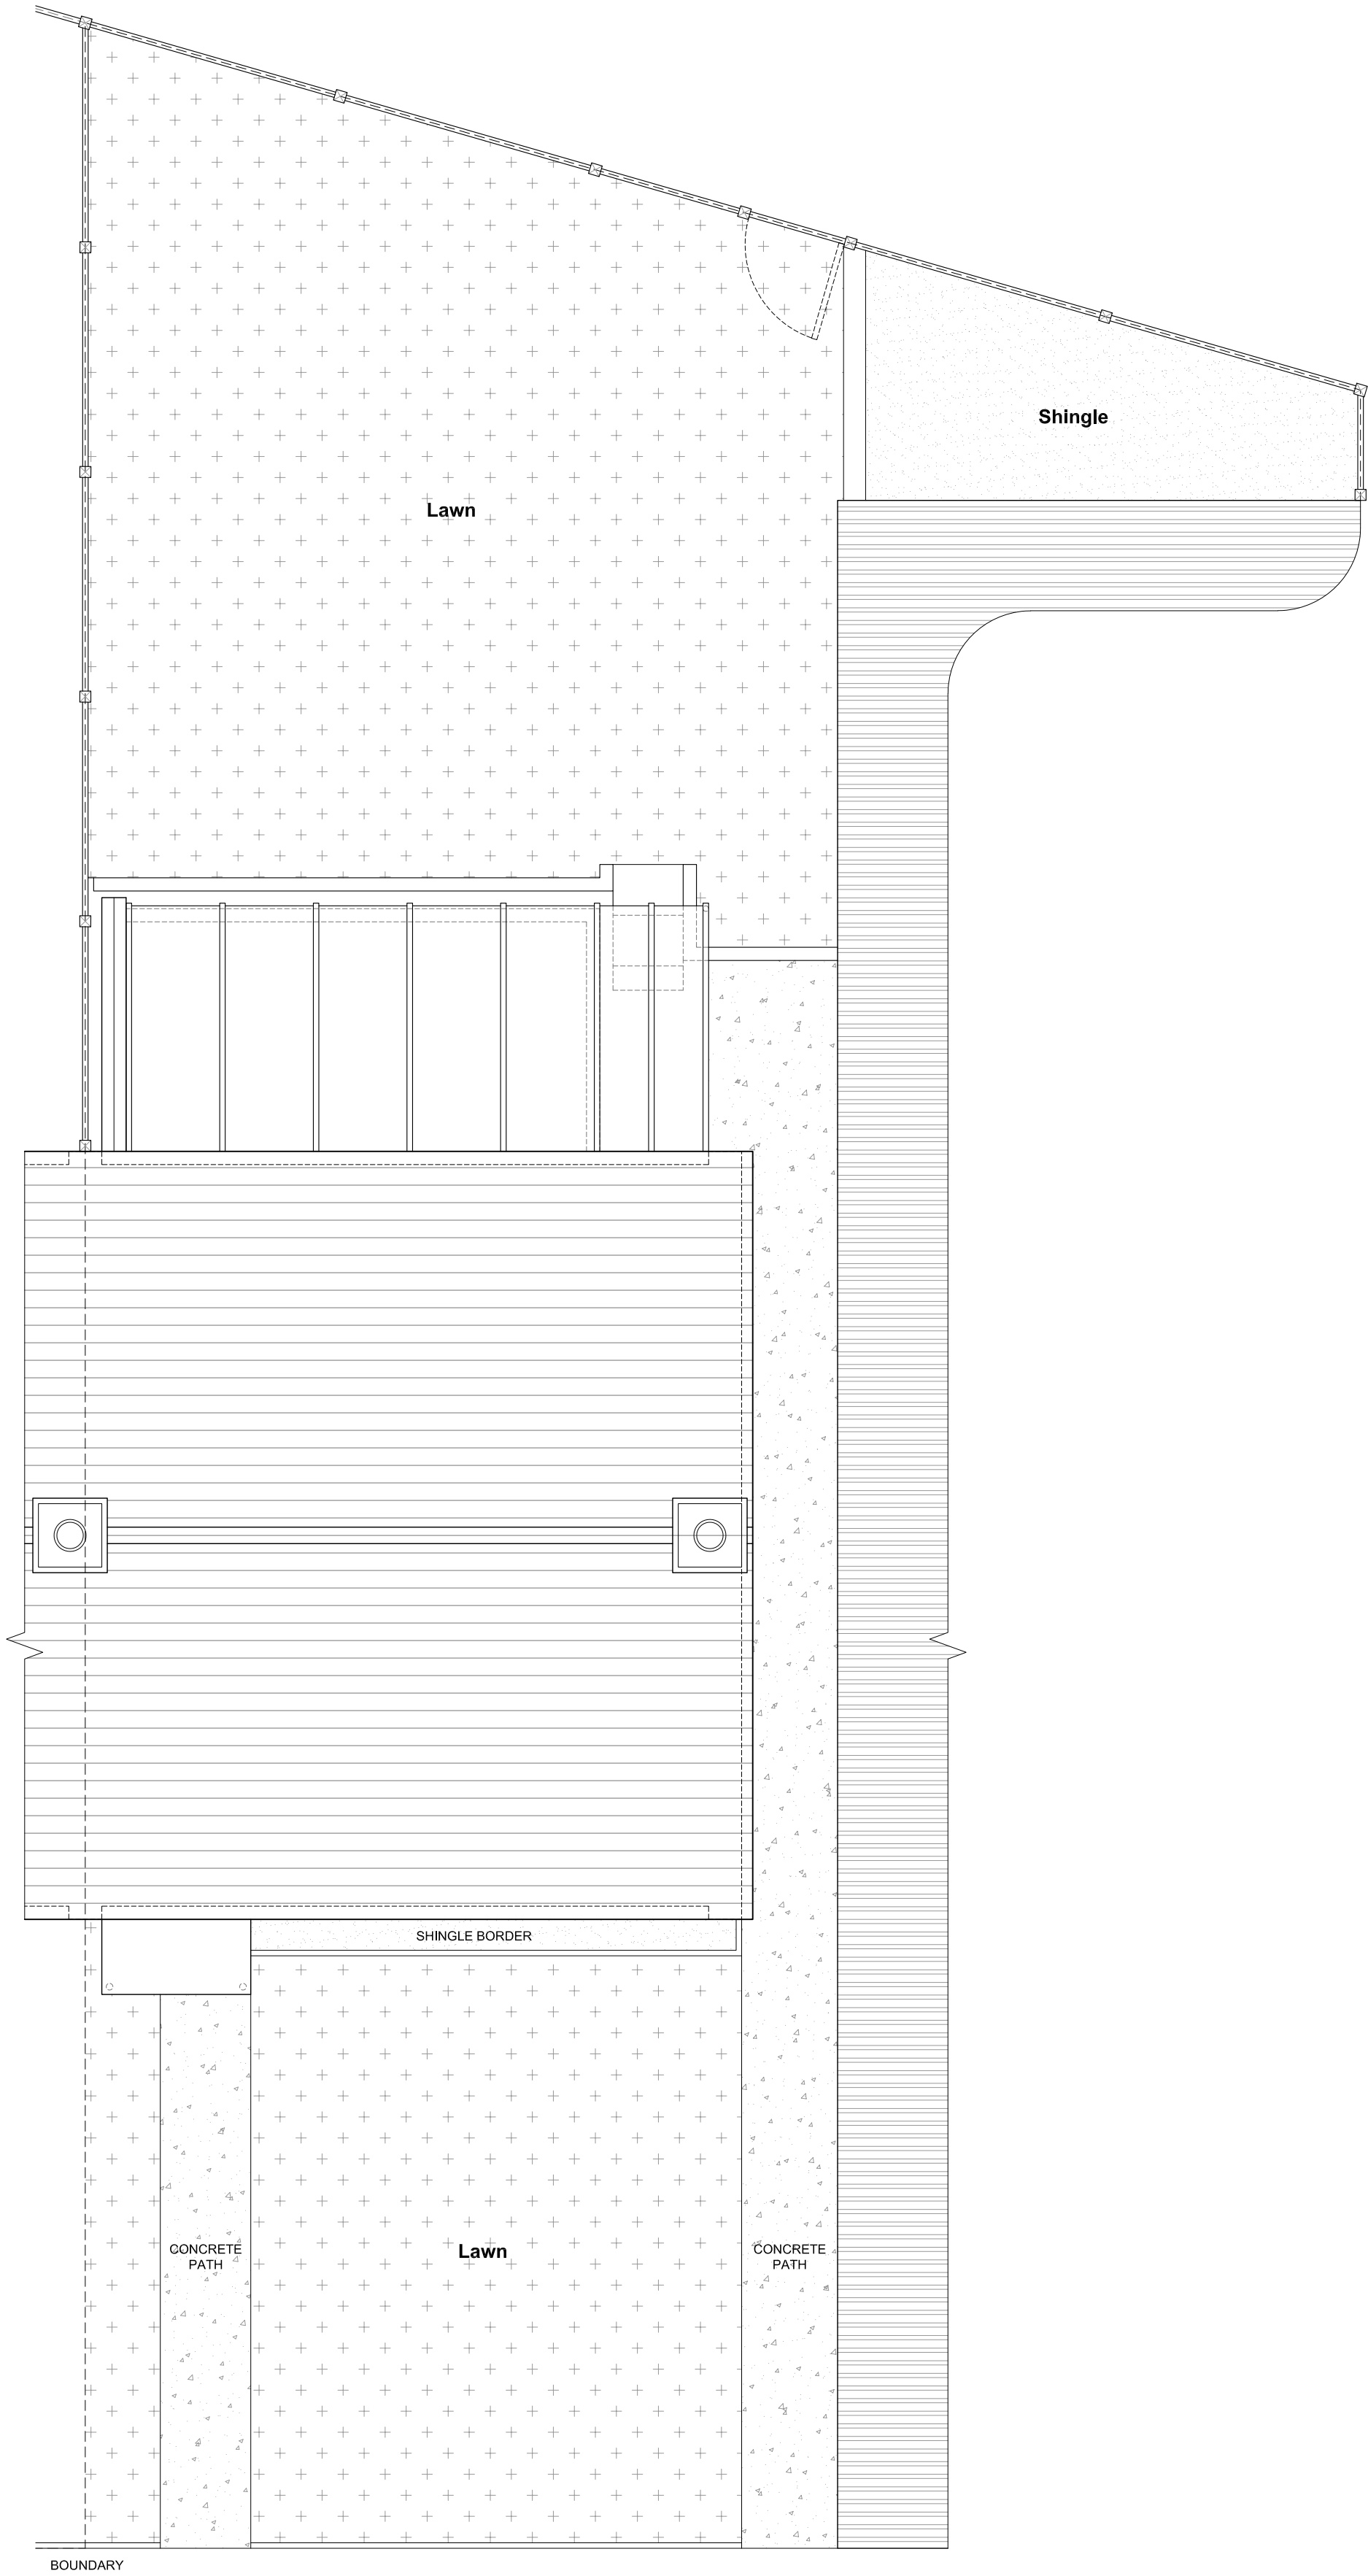

✦ **Site Address:**
27 Newbery Close
Tilehurst, Reading,
Berkshire, RG31 6JN

✦ **Client:**
Mr & Mrs Dawson

✦ **Project Title:**
Single Storey Rear
Extension Proposals

✦ **Drawing Title:**
Existing Site Plan

✦ Drawing Scale: 1:50@A2	✦ Issue Date: 16.07.26
✦ Drawn by: BRC	✦ Revision: B

✦ **Drawing Number:**
TPO000-01-02B

✦ **Drawing Issue Status:**
P L A N N I N G

TPO Design + (The Planning Office Limited)
25 Peppard Road, Sonning Common, RG409SS
T: 07747 561463
E: enquiries@tpodesign.co.uk
W: www.tpodesign.co.uk