


| ✦ Revisions: |                           |          |
|--------------|---------------------------|----------|
| ★            | drawing created           | 11.07.26 |
| A            | amends to client feedback | 13.07.26 |
| B            | amends to client feedback | 16.07.26 |

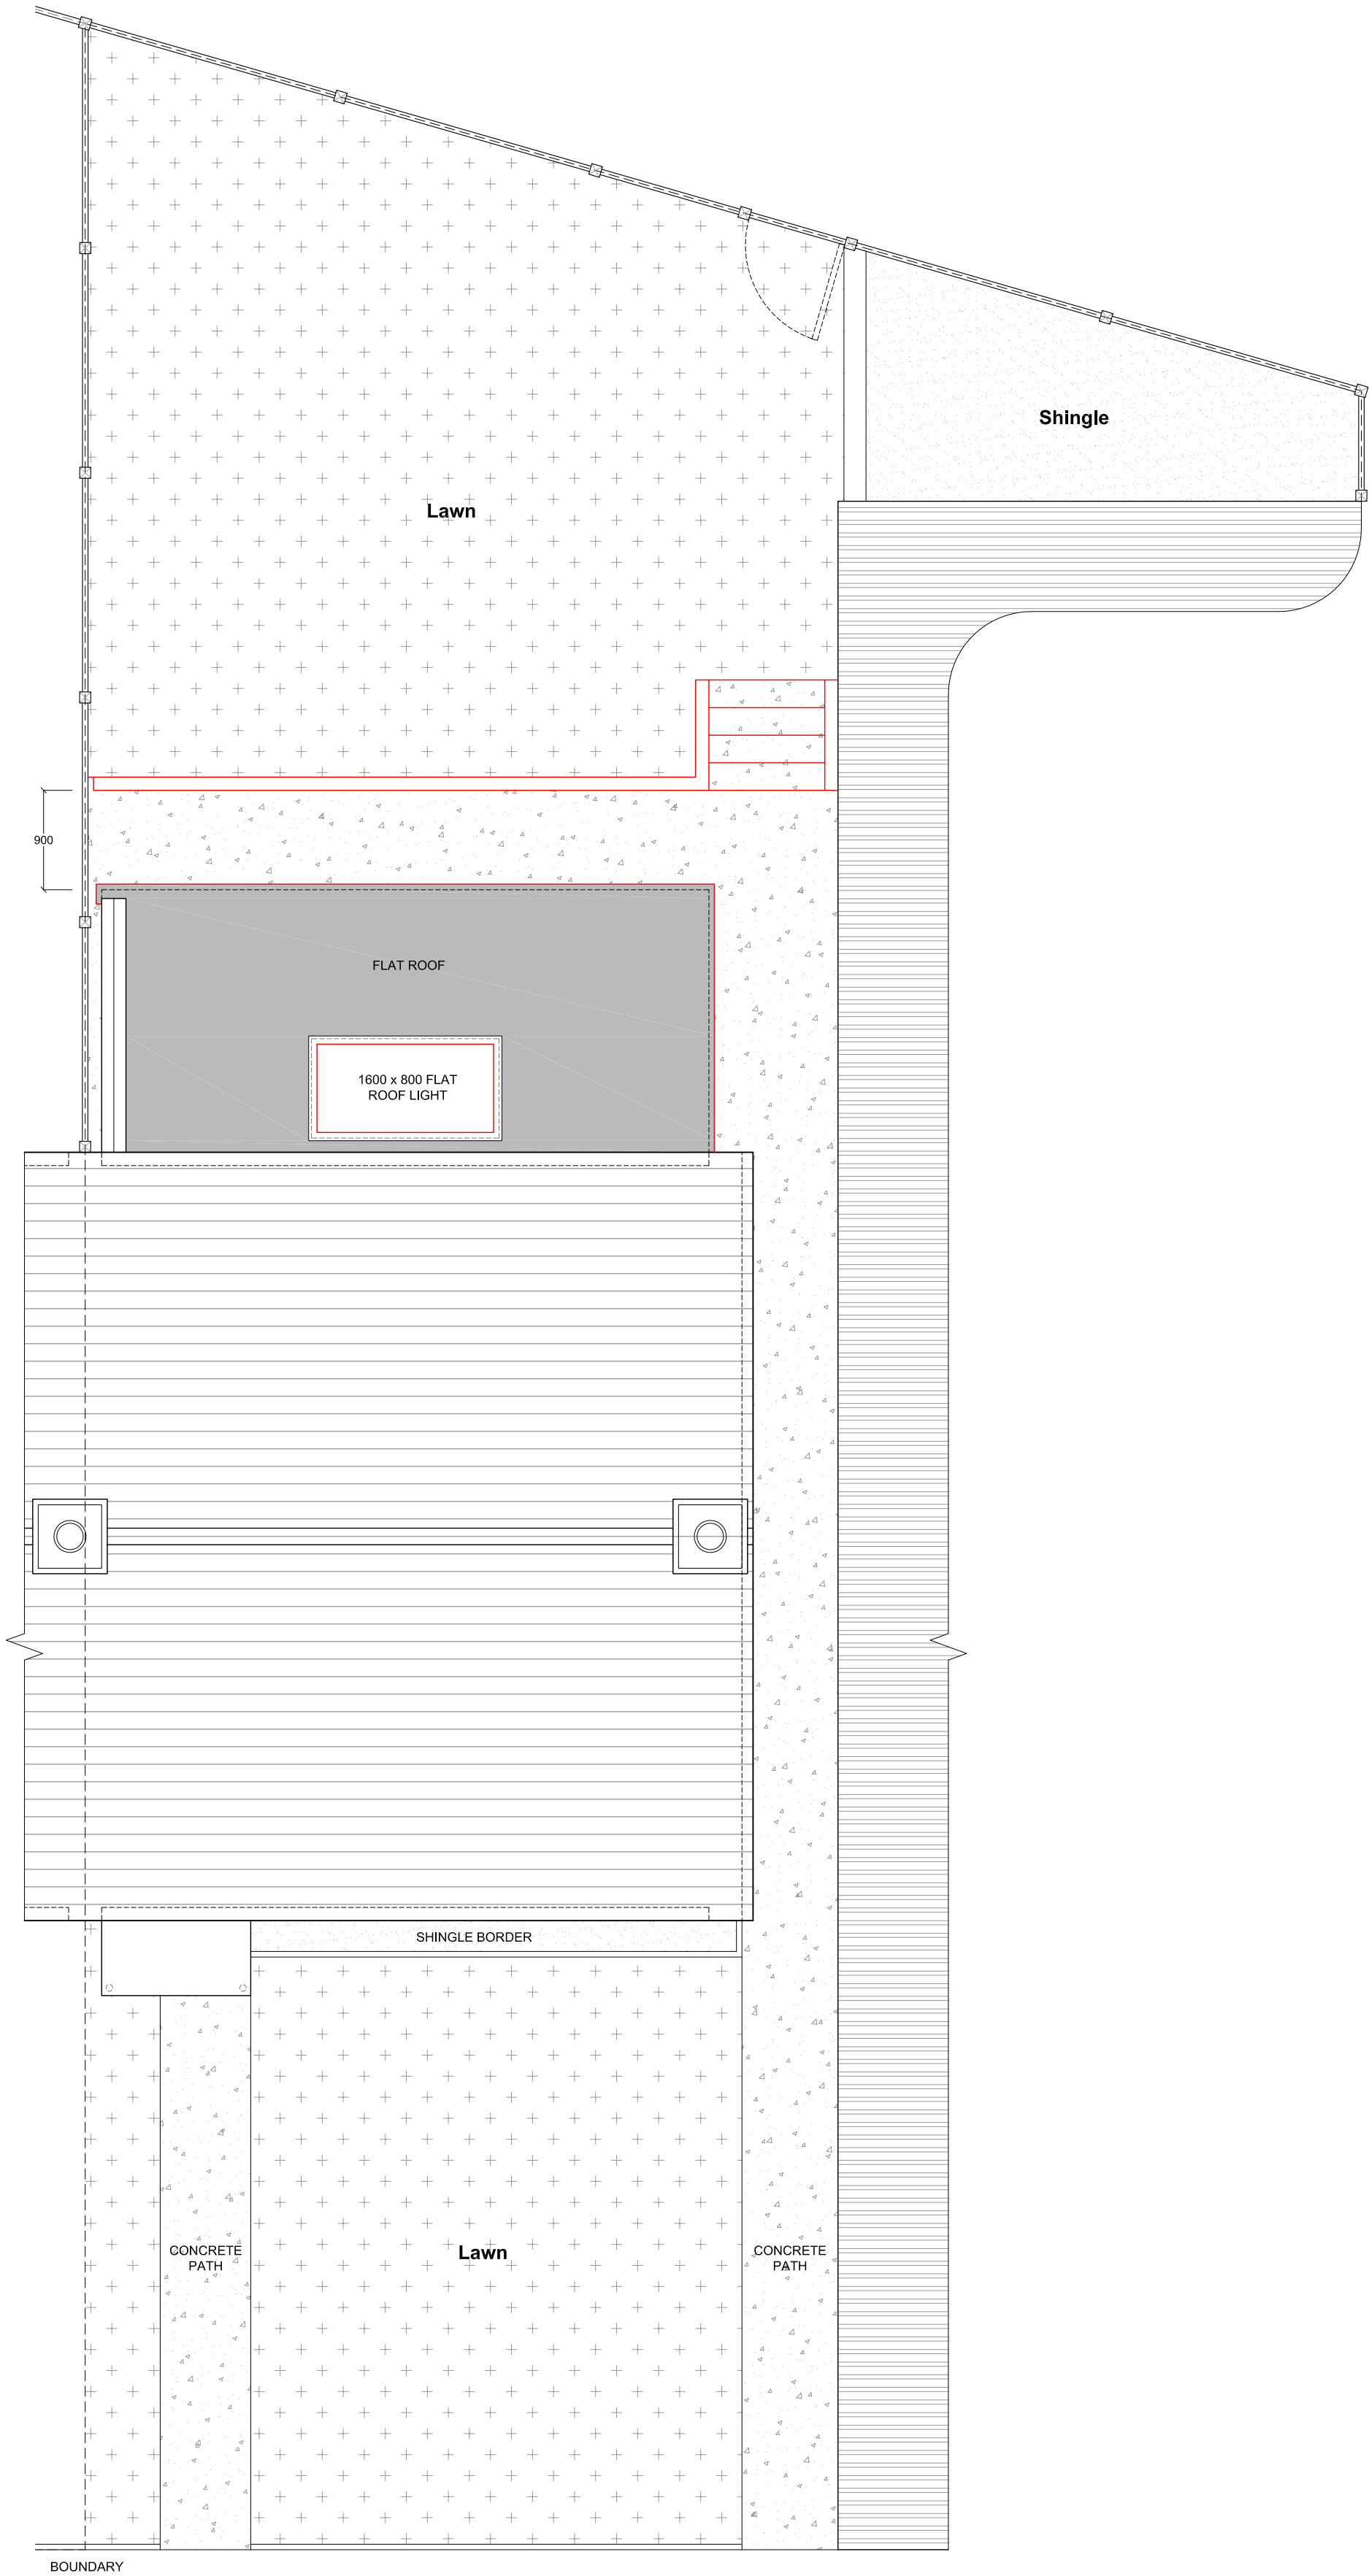

✦ **Site Address:**  
27 Newbery Close  
Tilehurst, Reading,  
Berkshire, RG31 6JN

✦ **Client:**  
Mr & Mrs Dawson

✦ **Project Title:**  
Single Storey Rear  
Extension Proposals

✦ **Drawing Title:**  
Proposed Site Plan

|                                    |                                  |
|------------------------------------|----------------------------------|
| ✦ <b>Drawing Scale:</b><br>1:50@A2 | ✦ <b>Issue Date:</b><br>16.07.26 |
| ✦ <b>Drawn by:</b><br>BRC          | ✦ <b>Revision:</b><br>B          |

✦ **Drawing Number:**  
TPO000-01-05B

✦ **Drawing Issue Status:**  
**P L A N N I N G**

TPO Design + (The Planning Office Limited)  
25 Peppard Road, Sonning Common, RG40 9SS  
T: 07747 561463  
E: enquiries@tpodesign.co.uk  
W: www.tpodesign.co.uk