


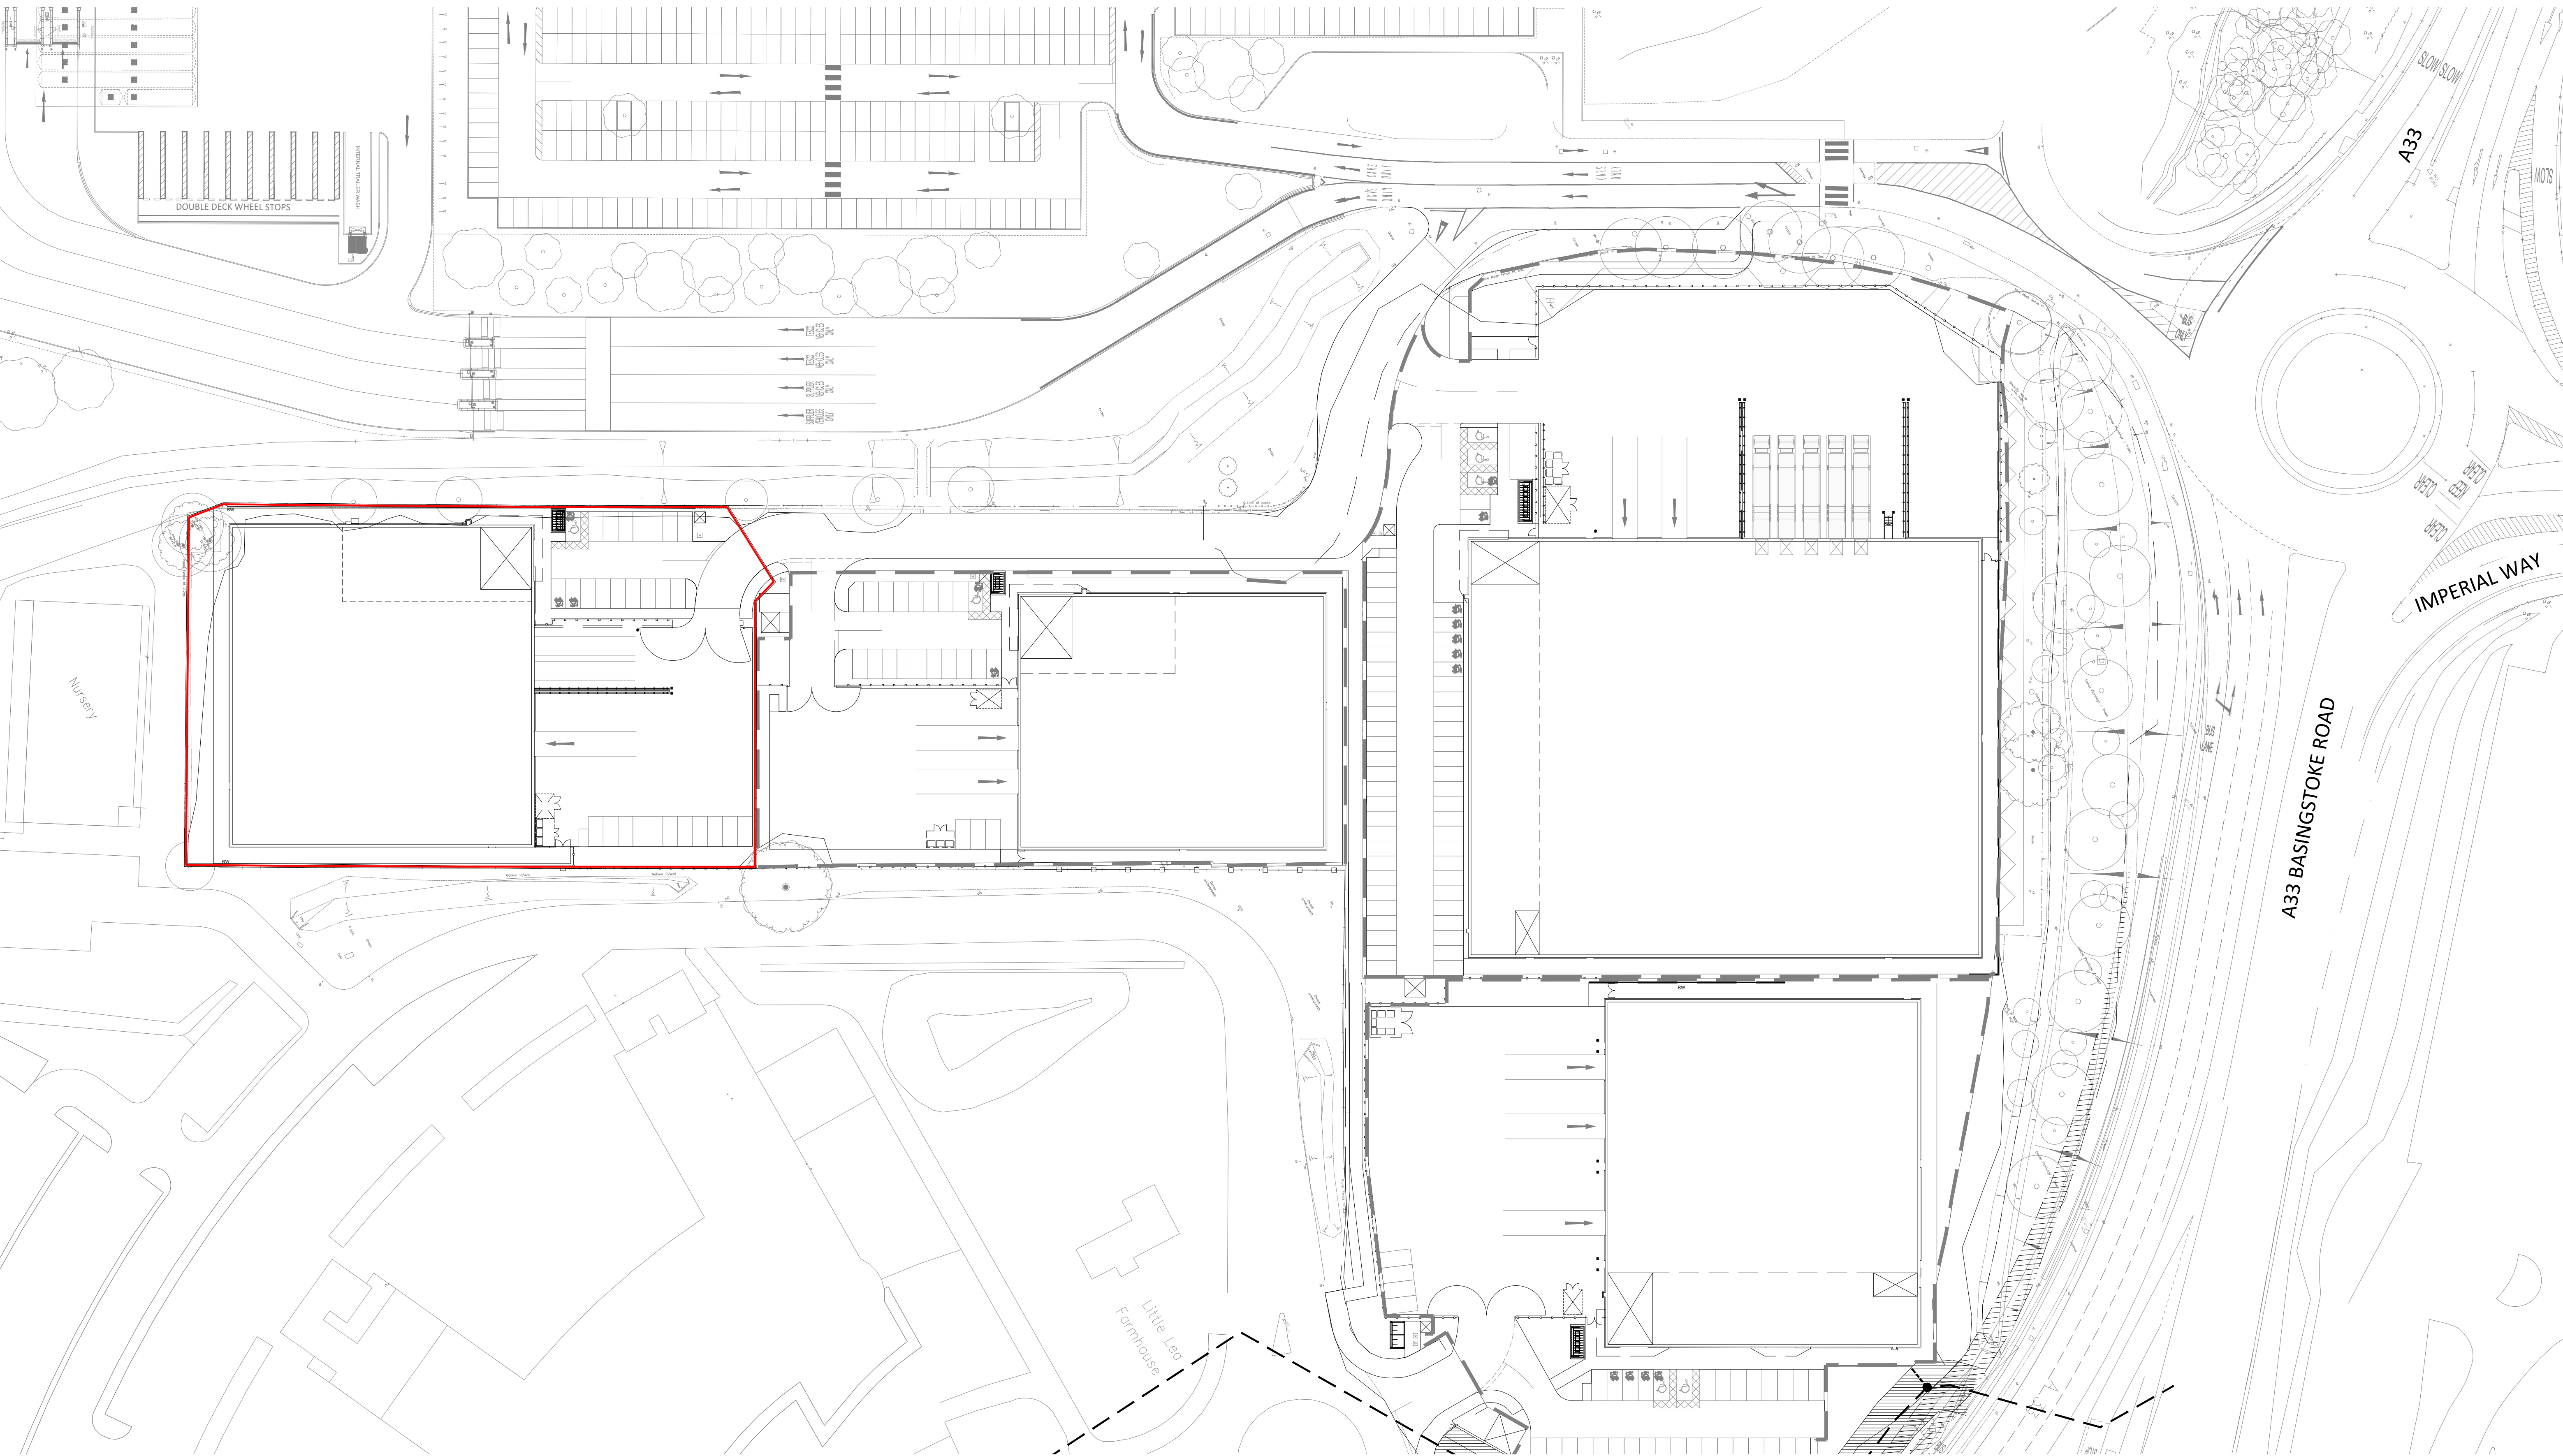

SITE PLAN - EXISTING
1:500

Do not scale this drawing
ashton smith to be notified of discrepancies in figured dimensions
Contractors must check all dimensions from site
This drawing is copyright and is for use on this site only
This drawing is to be used solely for information as entitled
For other information refer to the latest revision of any cross referenced drawing



LOCATION PLAN

Scale Bar & North Arrow

0 10 20 30 40m

SCALE 1:500



NOTES					