

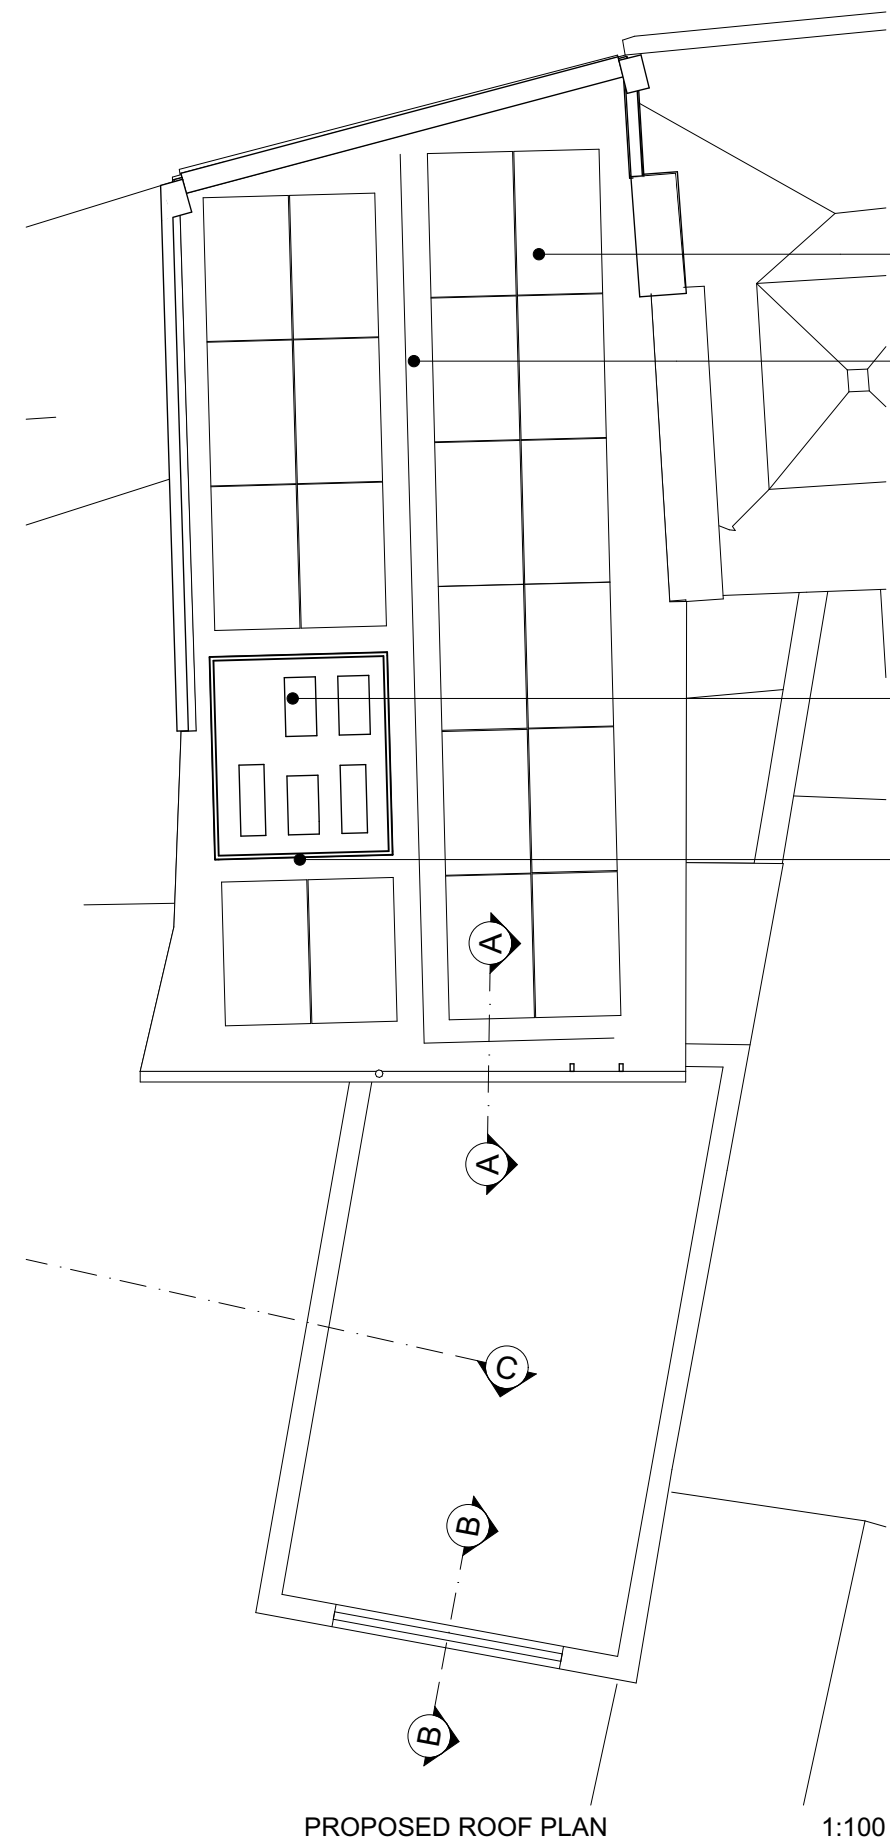
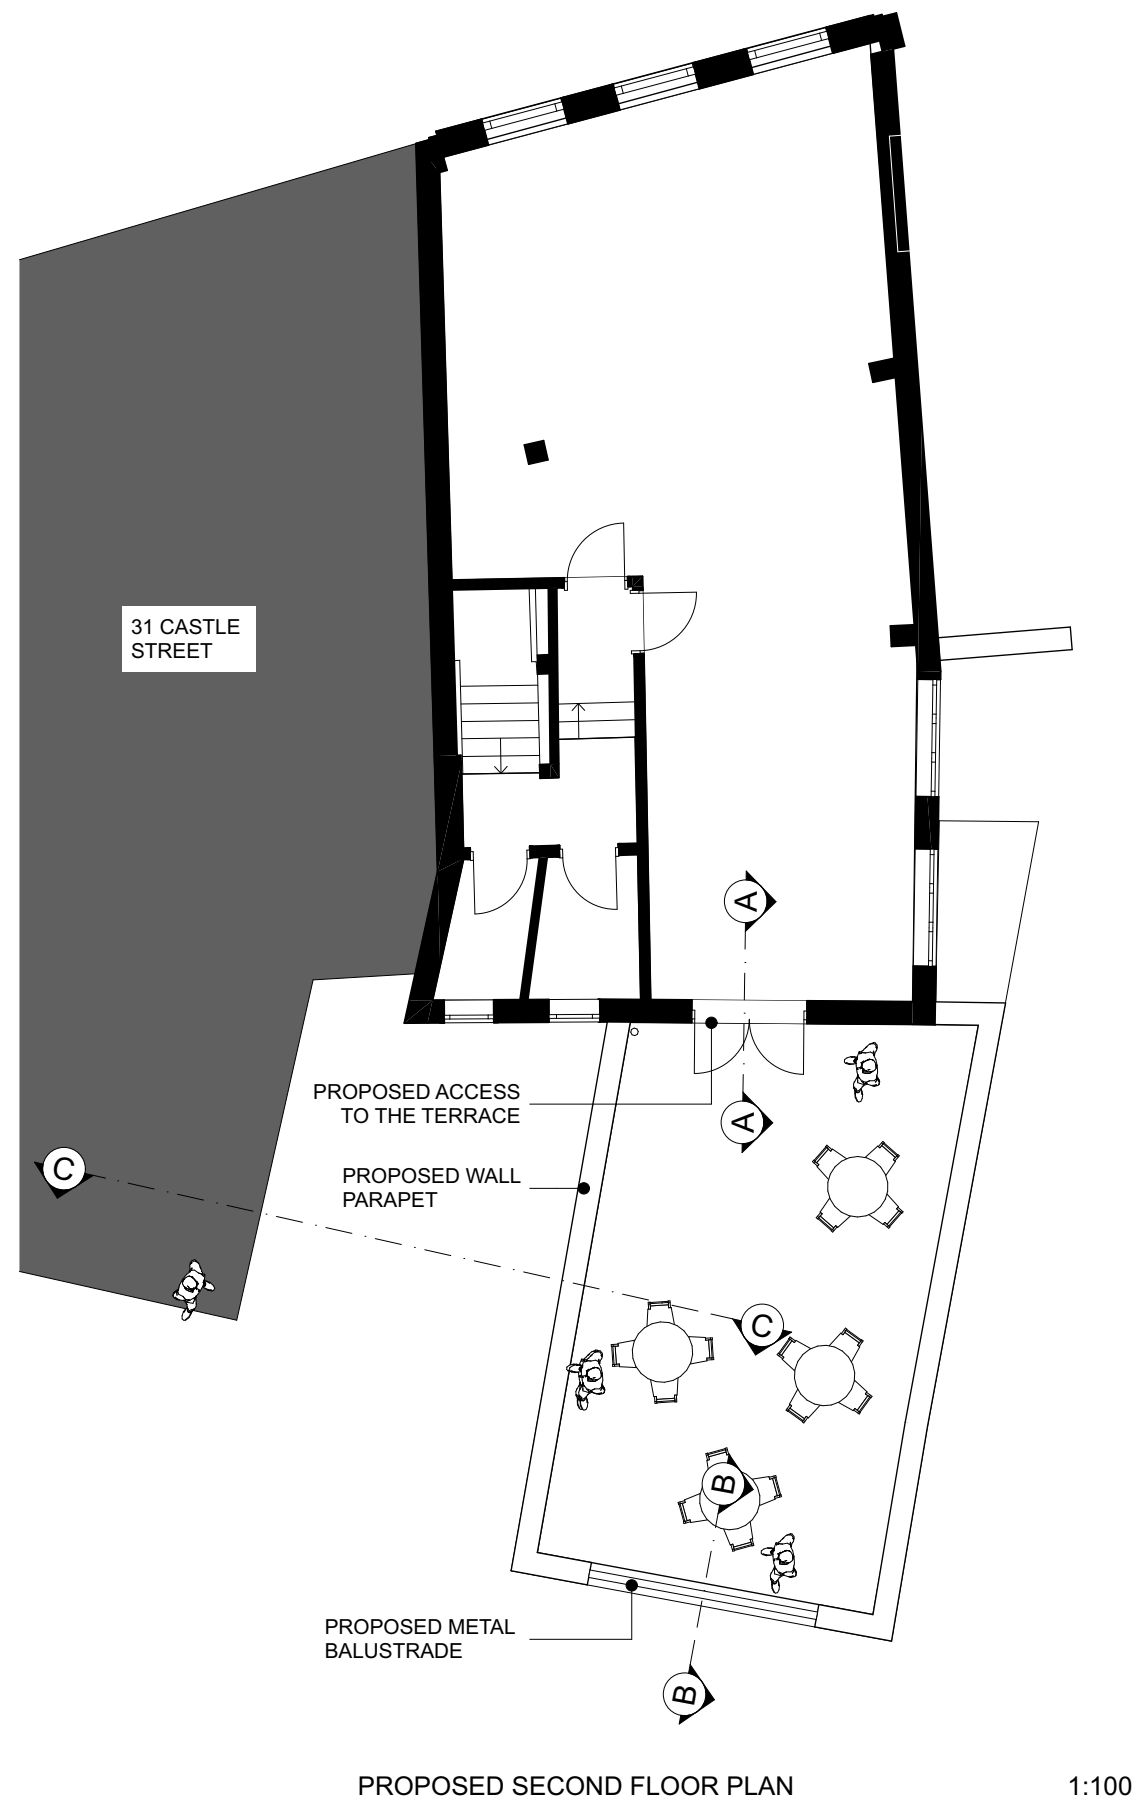


NOT FOR CONSTRUCTION. THIS DRAWING IS FOR PLANNING STAGE ONLY. SUBJECT TO DETAILED DESIGN, DESIGN COORDINATION WITH OTHERS AND PLANNING AND BUILDING CONTROL APPROVAL.
SURVEY CONDUCTED BY SURVEYBASE LTD.

COPYRIGHT HIVES ARCHITECTS LLP

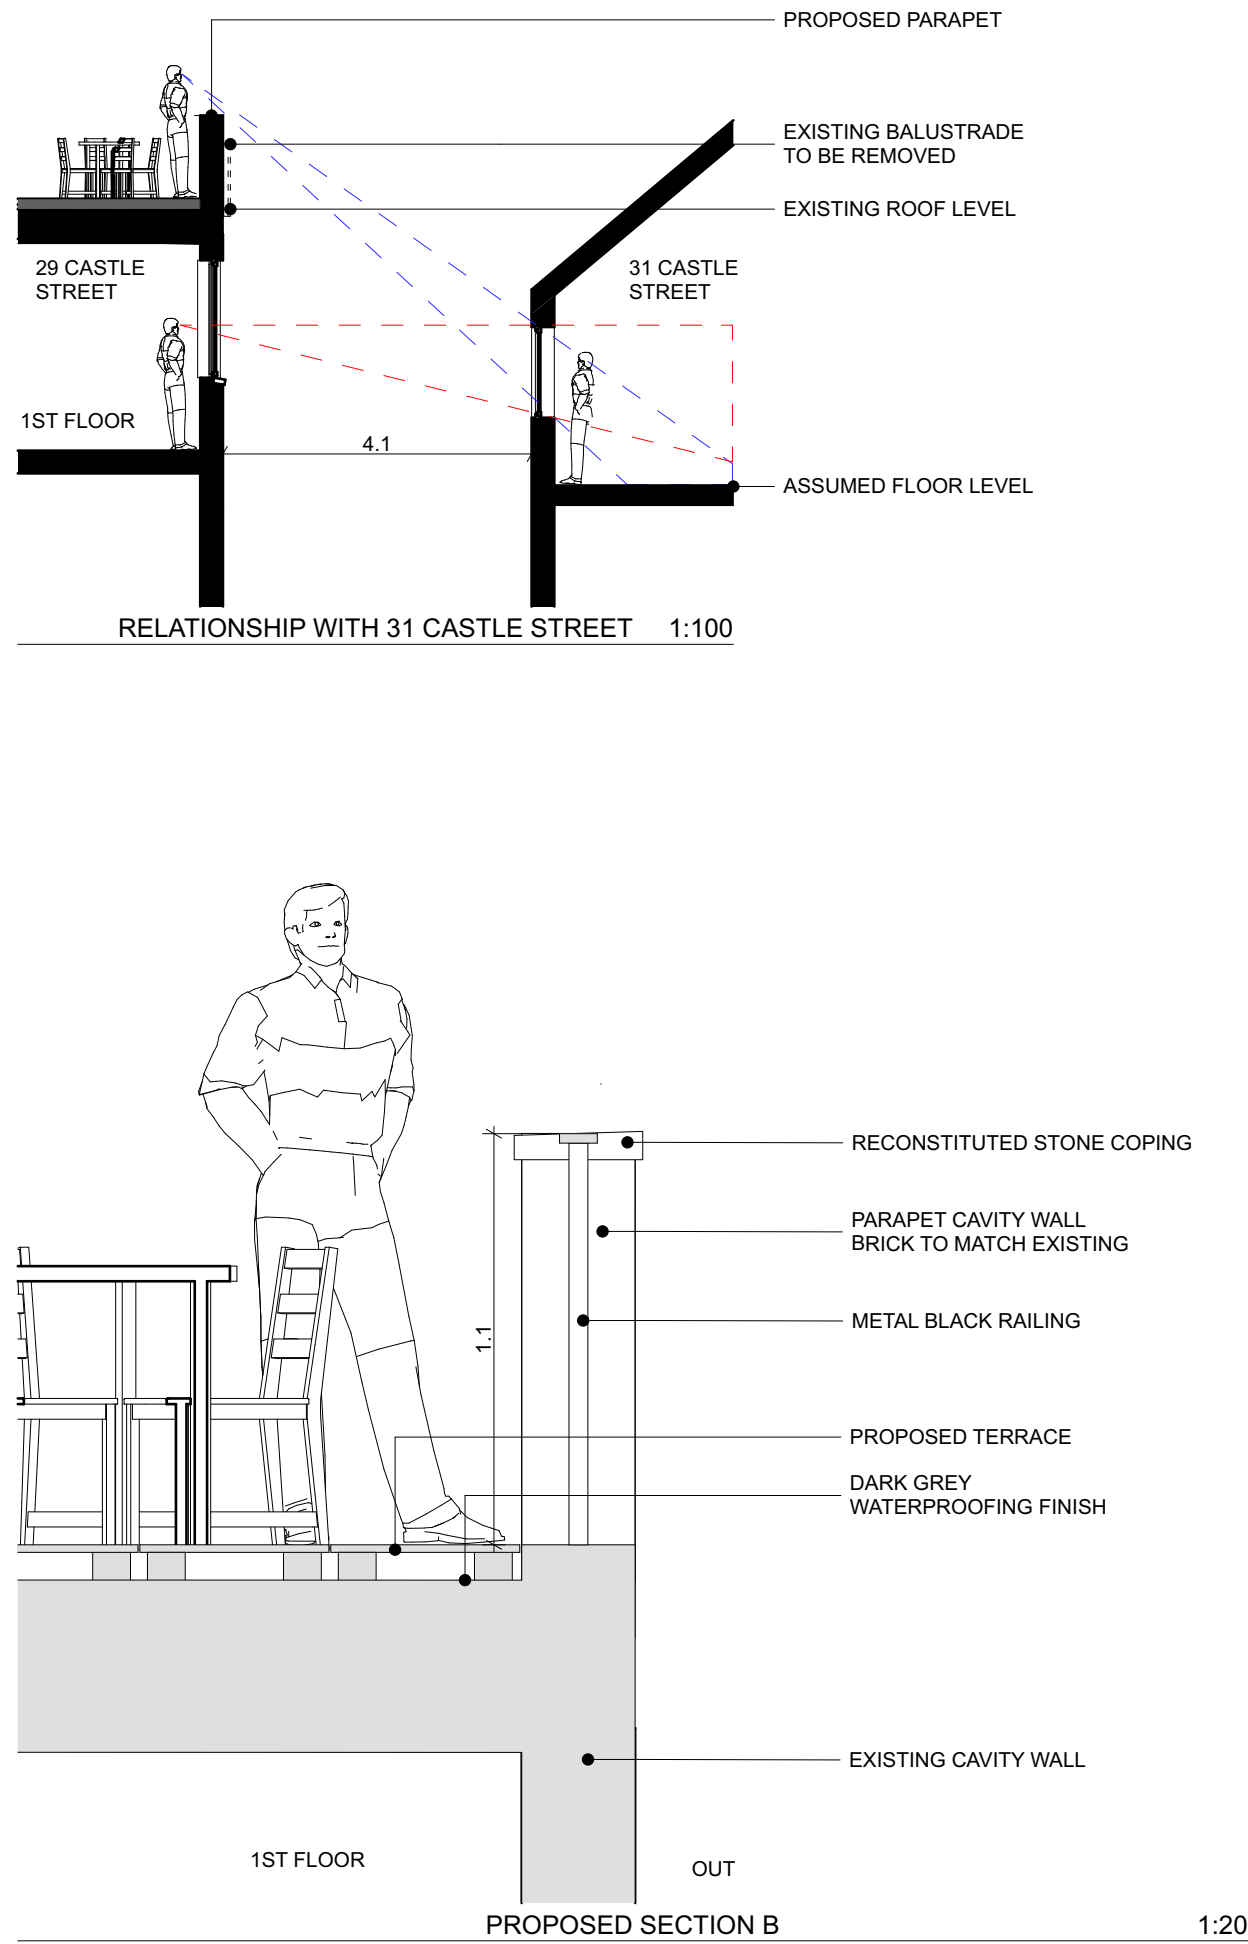


POWDER-COATED ALUMINIUM
HORIZONTAL FIXED FRAME
GRAPHITE GREY RAL 7024

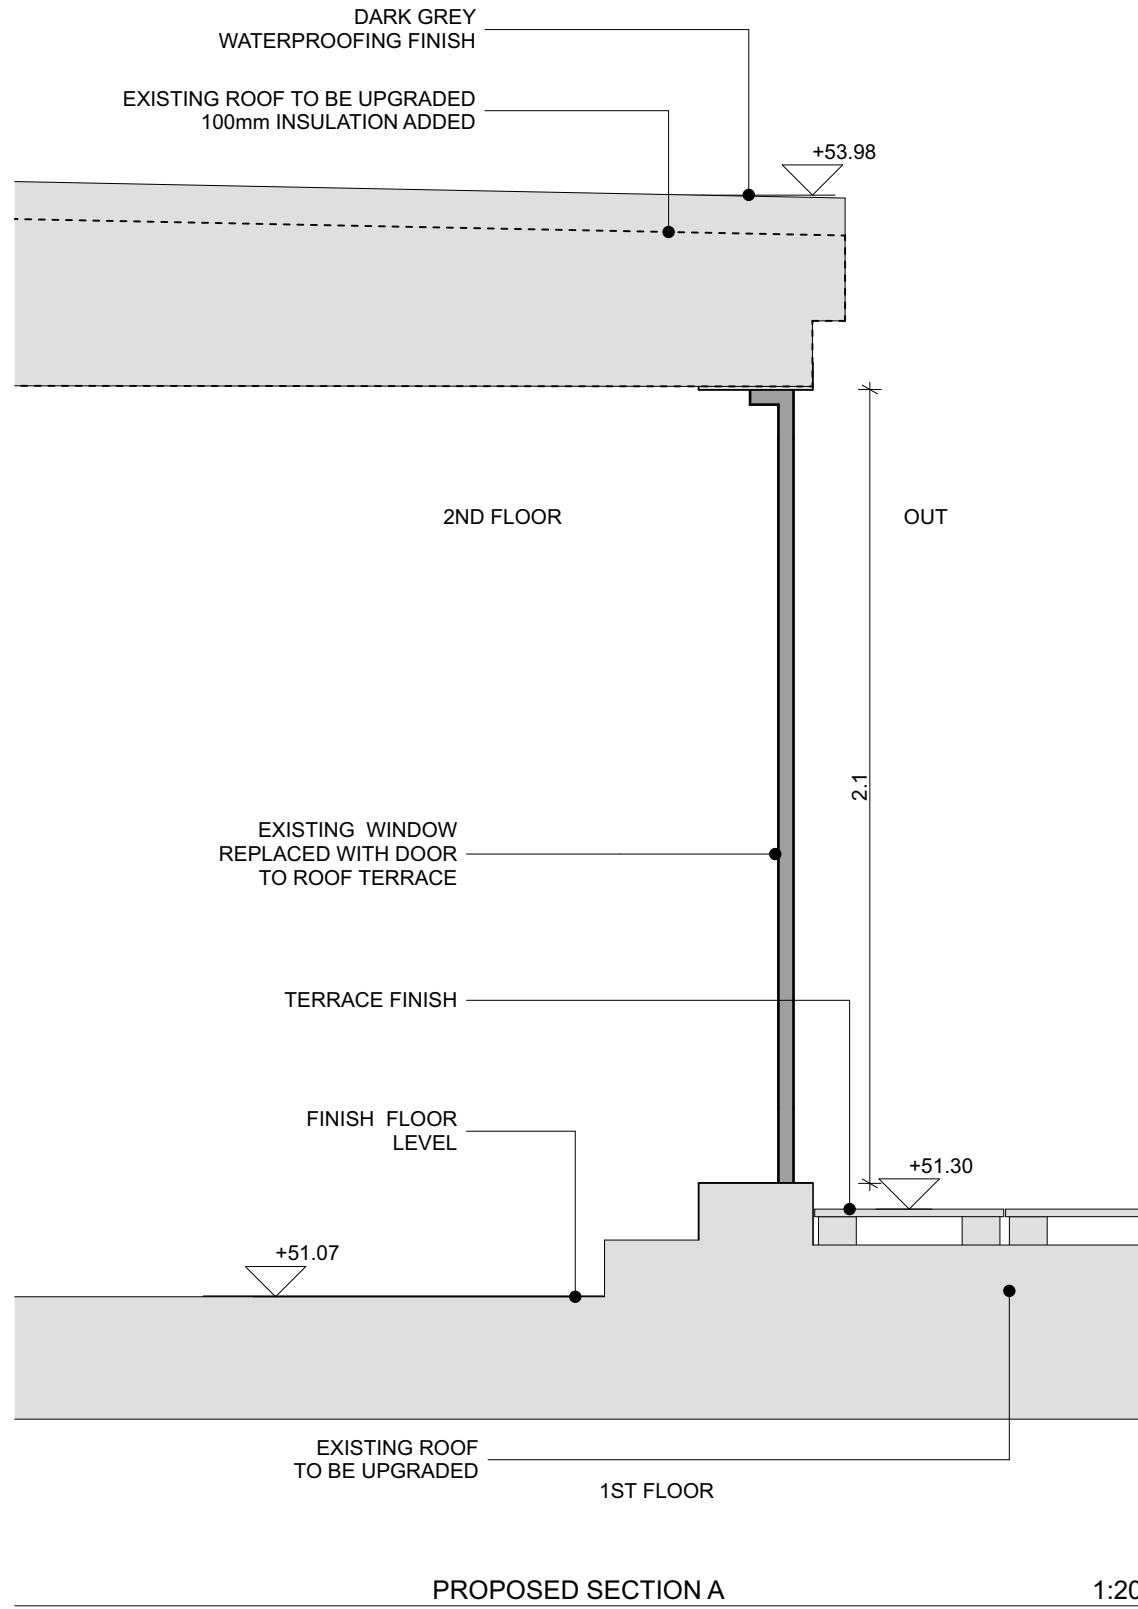





PROPOSED LOUVRED SCREEN

JINKO TIGER NEO
ALL BLACK
MONOCRYSTALLINE 440W
BLACK ALUMINIUM FRAME

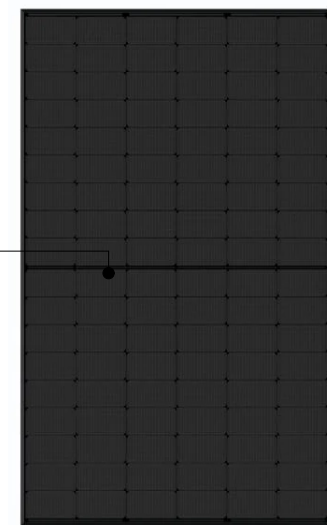

PROPOSED SOLAR PANEL

0 0.2 0.4 0.6 0.8 1m
SCALE 1:20

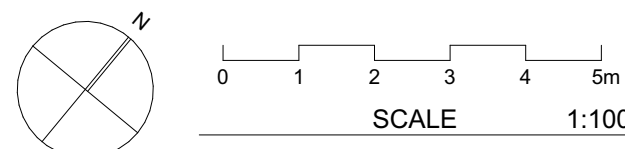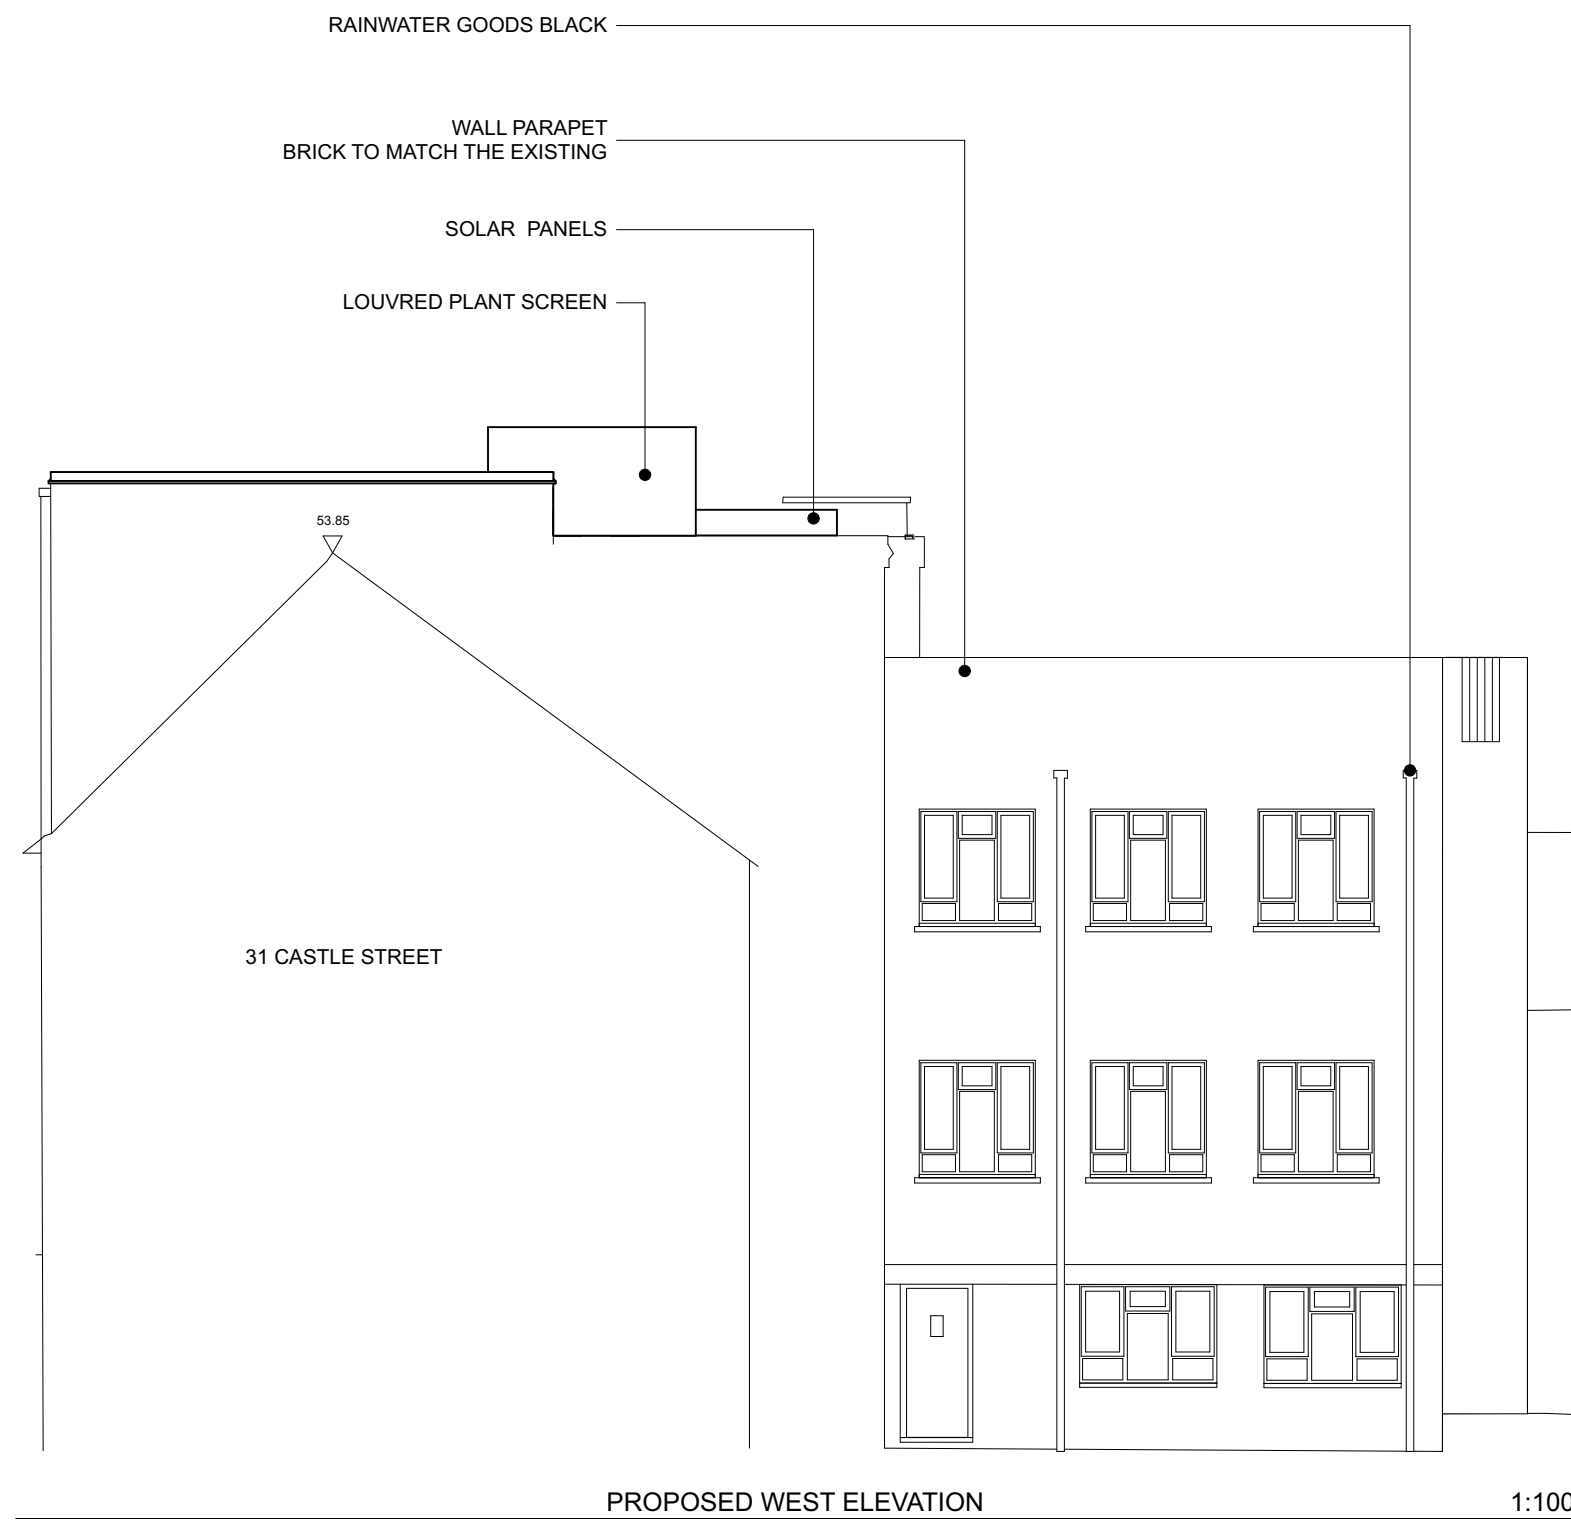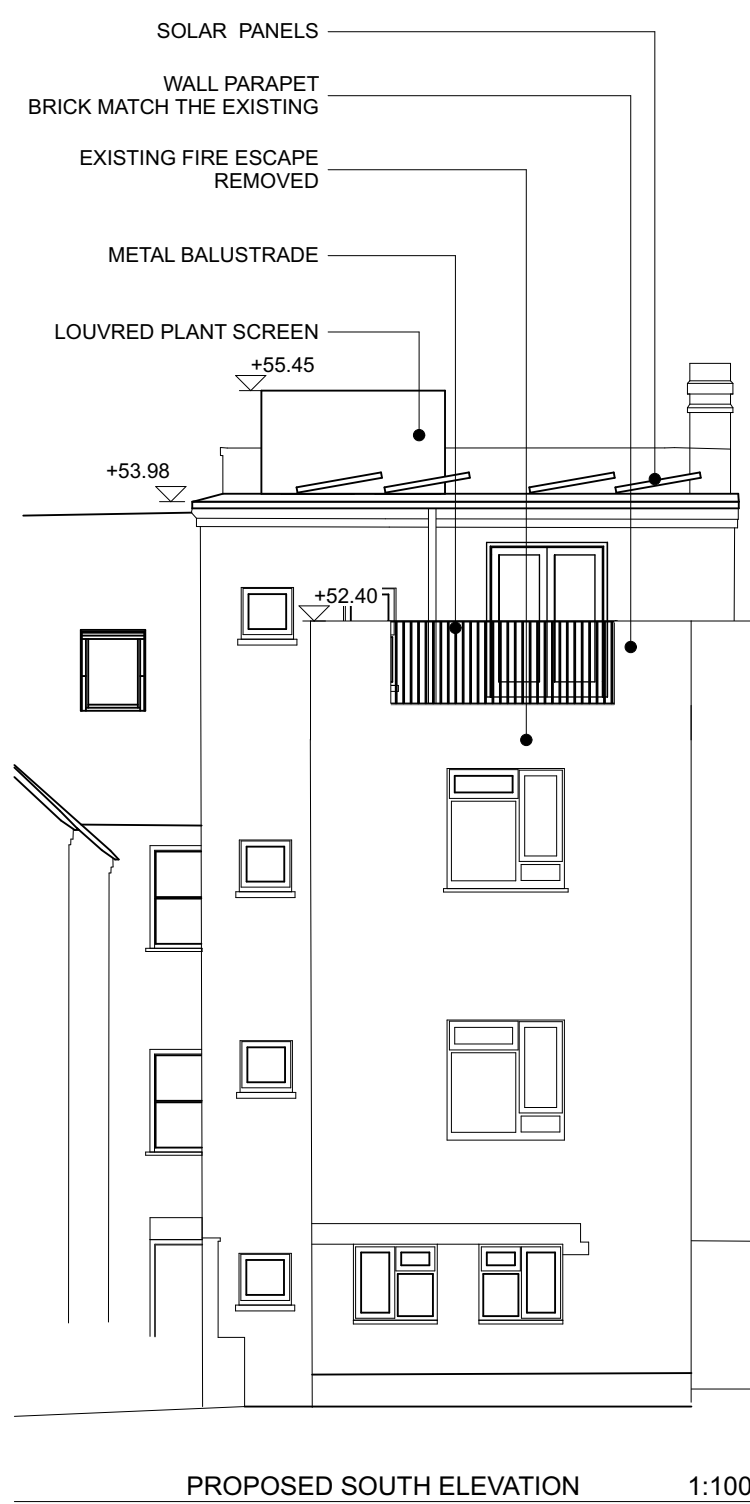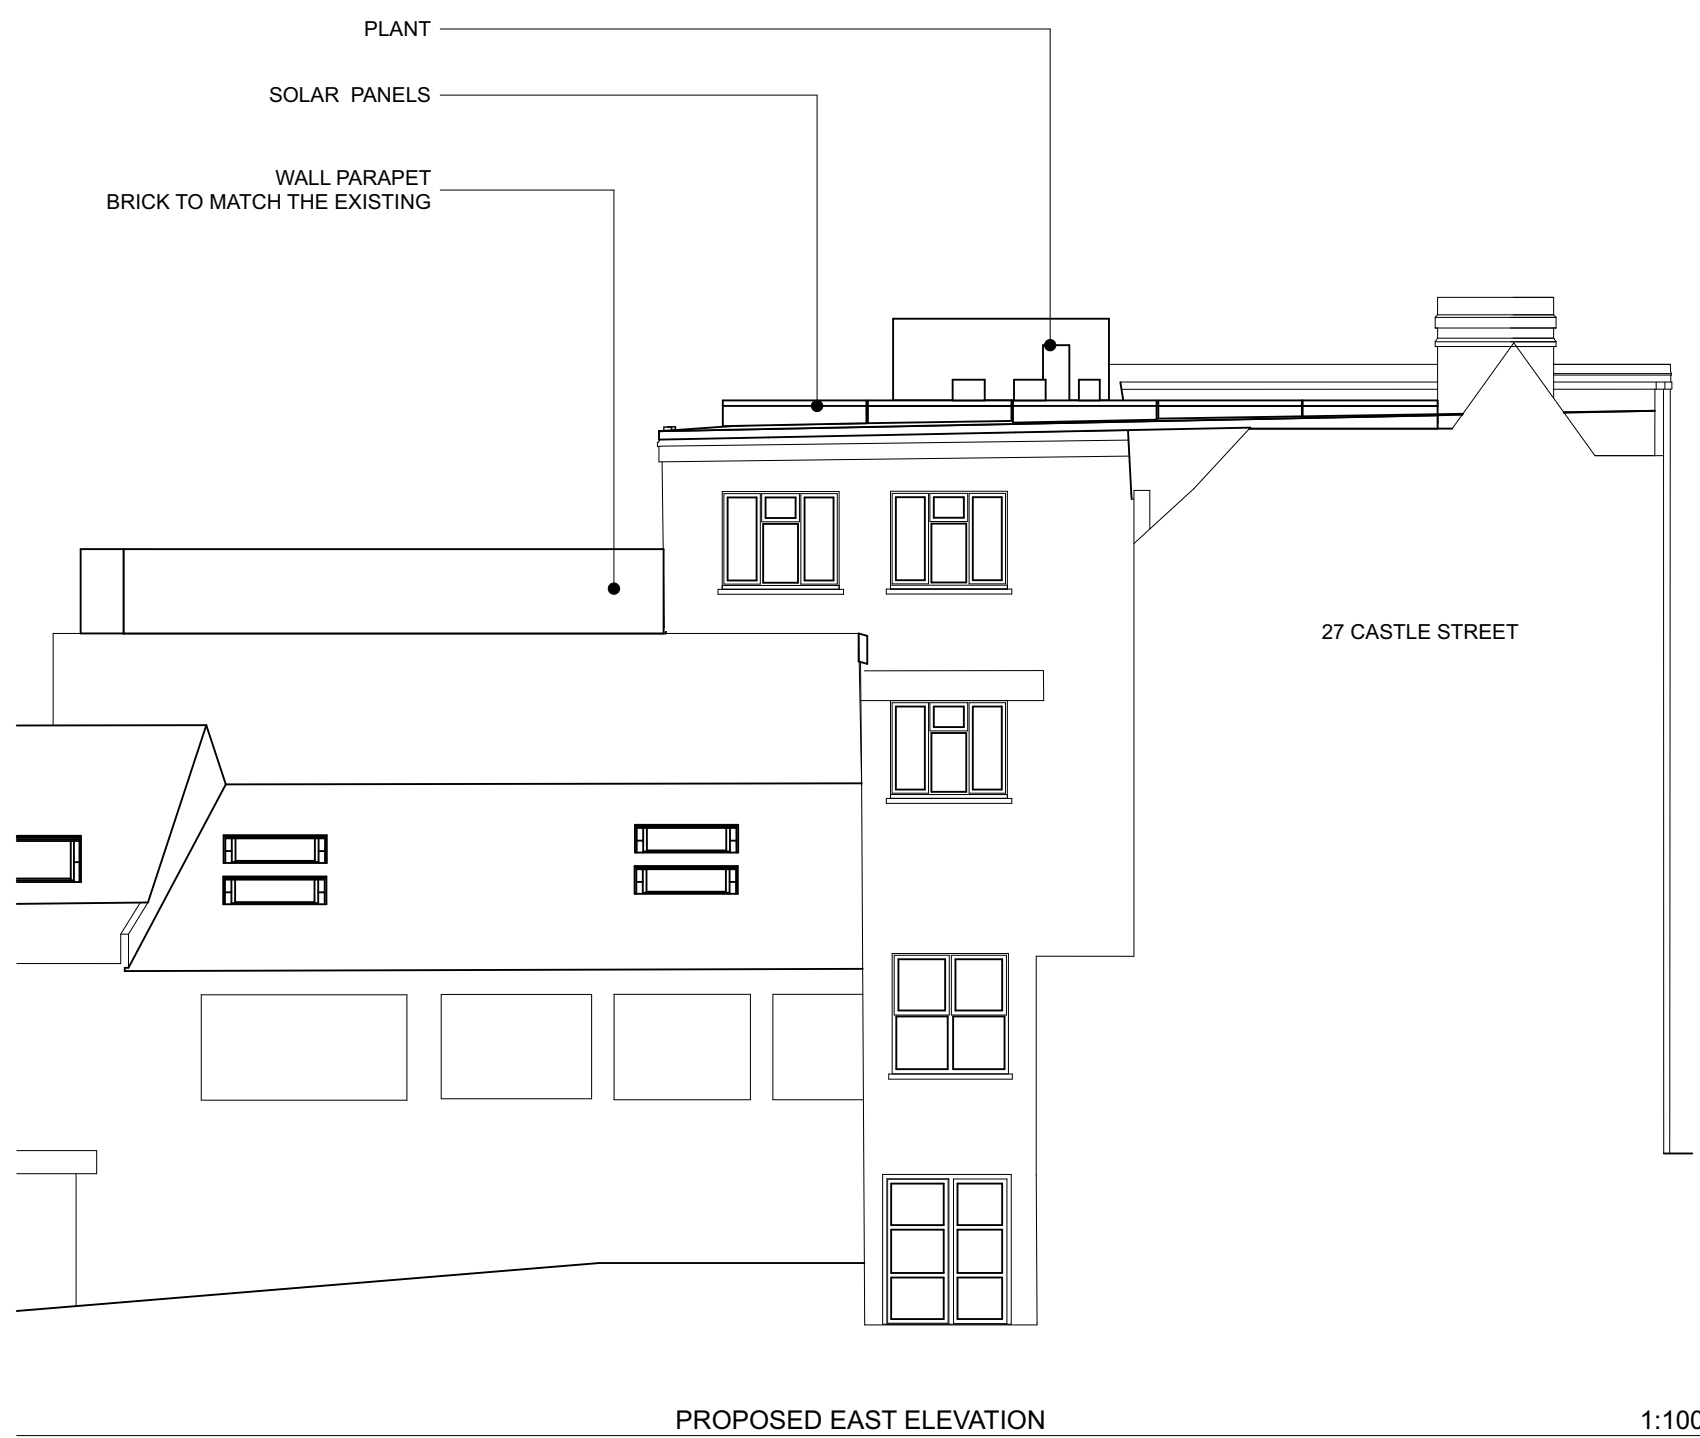

28/07/2026 PLANNING ISSUE
Rev
Client

PROVEN WORKS PROPERTY LTD

Site
**29 CASTLE STREET,
READING, RG1 7SB**

PROPOSED FLOOR PLANS ELEVATIONS AND SECTIONS DETAILS

Scale @ Drawing Size Drawn Checked
@A1 VL HW

Status
PLANNING

HIVES ARCHITECTS
SINCE 1934

Hives Architects LLP
Quadrant House, Broad Street, Reading, RG1 7QE
0118 958 7331, info@hivesarchitects.co.uk

Project Drawing Revision

2909 P03 P8