

NOTES

KEY

1. Pitched Roofing to Double Storey Extension
2. Flat roof to Single Storey Side Extension
3. Dormer With Pitched Roofing
4. Aluminum Framed Casement Window
5. Main Hipped Roof with Concrete Roofing Tiles
6. New Hipped Roof Set Down from Main Roof
7. New Extension Set Back from Main Front Wall
8. Aluminum Framed Casement Window
9. Front Bay Window With Steel Casement Windows
10. New Extension Set Back from Front Elevation
11. Garage Roof with Pitched Roofing Tiles

PROPOSED EAST ELEVATION
Scale 1:100

KEY

1. Dormer Roof with Pitched Roofing Tiles
2. Aluminum Framed Casement Window
3. Main Roof with Concrete Roofing Tiles
4. Two Storey Extension with Matching Roofing Tiles
5. Side Extension Roof Set Down From Main Roof
6. Aluminum Bi-Folding Doors
7. Aluminum Framed Casement Window
8. External Walls Cement Rendered
9. Pitched Roof Dormer with Matching Roofing Tiles


PROPOSED WEST ELEVATION
Scale 1:100




PROPOSED FRONT ELEVATION
Scale 1:100




PROPOSED EAST ELEVATION
Scale 1:100

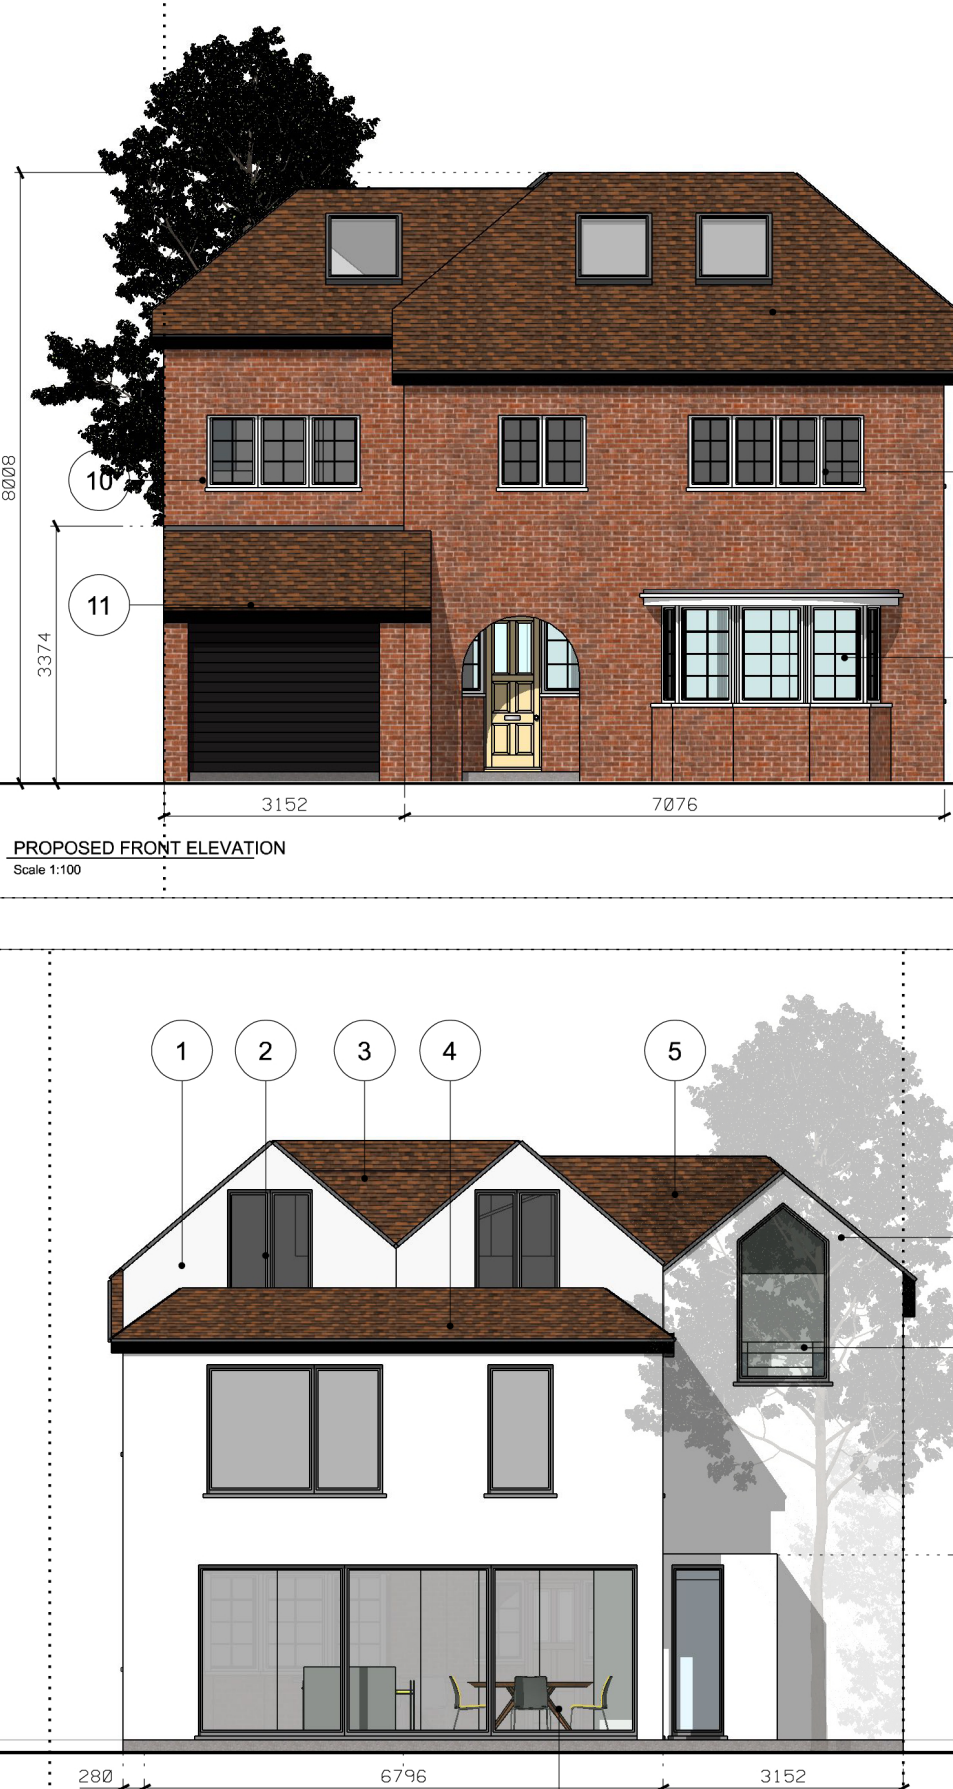

PROPOSED REAR ELEVATION
Scale 1:100

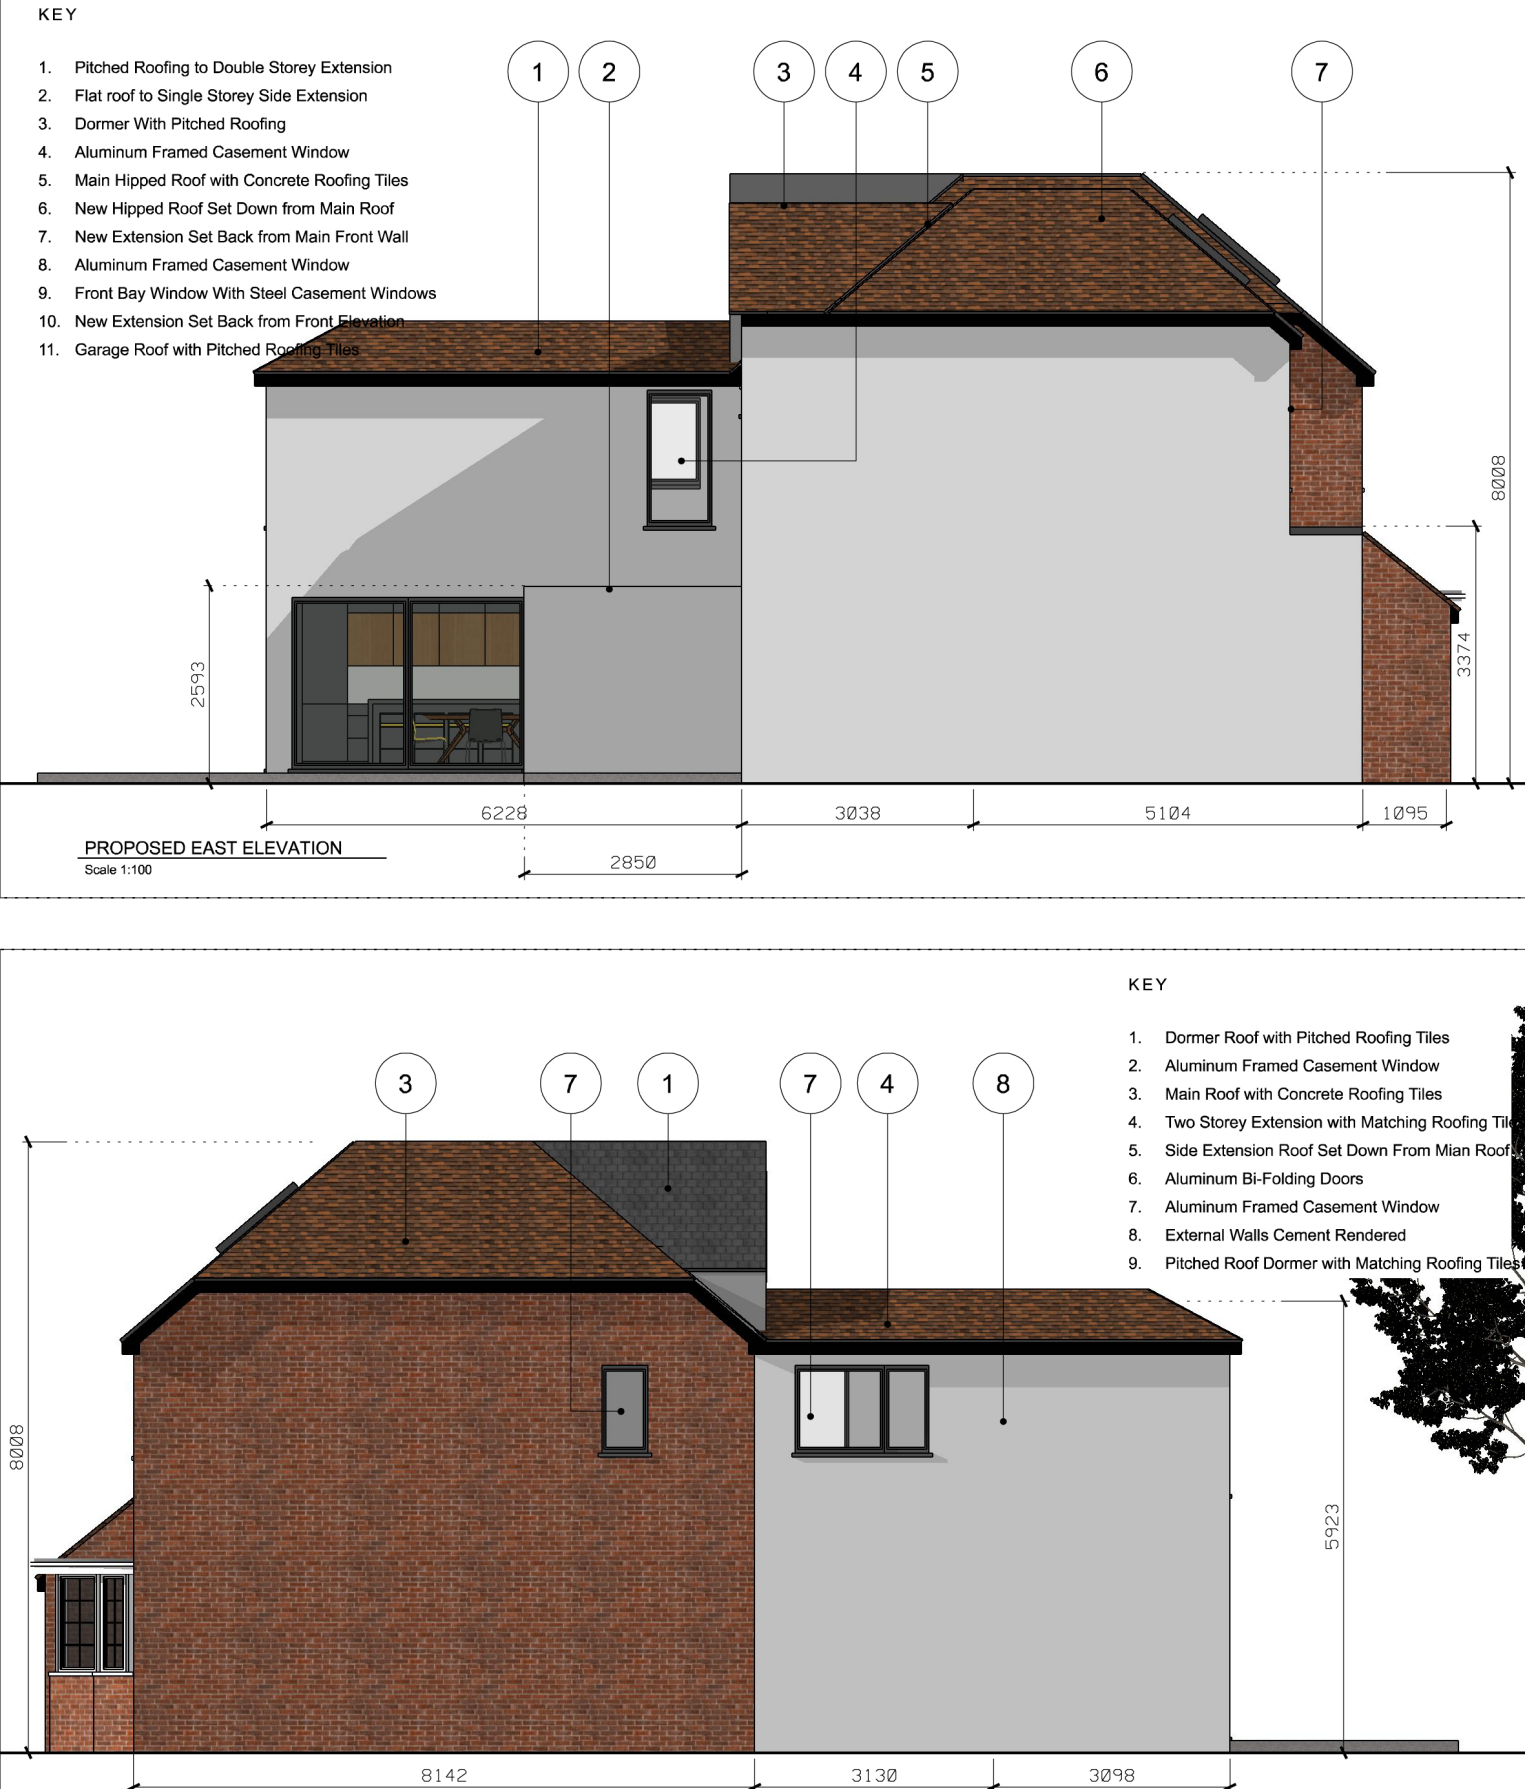

PROPOSED WEST ELEVATION
Scale 1:100

 

P3	ELEVATIONS REVISED	JUN 26
P2	ELEVATIONS REVISED	JUL 24
P1	ISSUED FOR PLANNING	FEB 24
Rev	Description	Date

NOVATE | ACS
ARCHITECTURE & CONSTRUCTION SERVICES
6B PARKWAY | ST ALBANS
PORTERS BAR | HERTS | AL3 6PA

DRAWING STATUS
FOR PLANNING
Issued for purpose indicated. This drawing is to be read in conjunction with all consultants information. All dimensions to be checked on site.

This drawing is copyright.		
JOB NUMBER:	234	FILE: 02-234
CLIENT:	MR AND MRS VISHA	
JOB:	208 HENLEY ROAD BERKSHIRE RG4 6LR	
DRAWING TITLE:	PROPOSED FRONT ELEVATION PROPOSED REAR ELEVATION PROPOSED EAST ELEVATION PROPOSED WEST ELEVATION	
SCALE:	1:100 @ A3	DRAWN BY: FA
DATE:	JUN 2026	REV:
DRAWING NO:	234_PP-210-3	P3