



SITE SPECIFIC HAZARDS

IN ACCORDANCE WITH THE REQUIREMENTS OF THE CDM REGULATIONS 2015 THE FOLLOWING SIGNIFICANT RESIDUAL HAZARDS HAVE NOT BEEN DESIGNED OUT OF THIS PROJECT AND MUST BE TAKEN INTO CONSIDERATION BY CONTRACTORS PLANNING TO UNDERTAKE THE WORKS SHOWN ON THIS DRAWING:

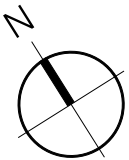

GENERAL NOTES

- UNITS WITHIN THE APPLICATION SITE AND ARE SUBJECT TO THIS APPLICATION.
- UNITS OUTSIDE THE APPLICATION SITE AND DO NOT FORM PART OF THIS APPLICATION

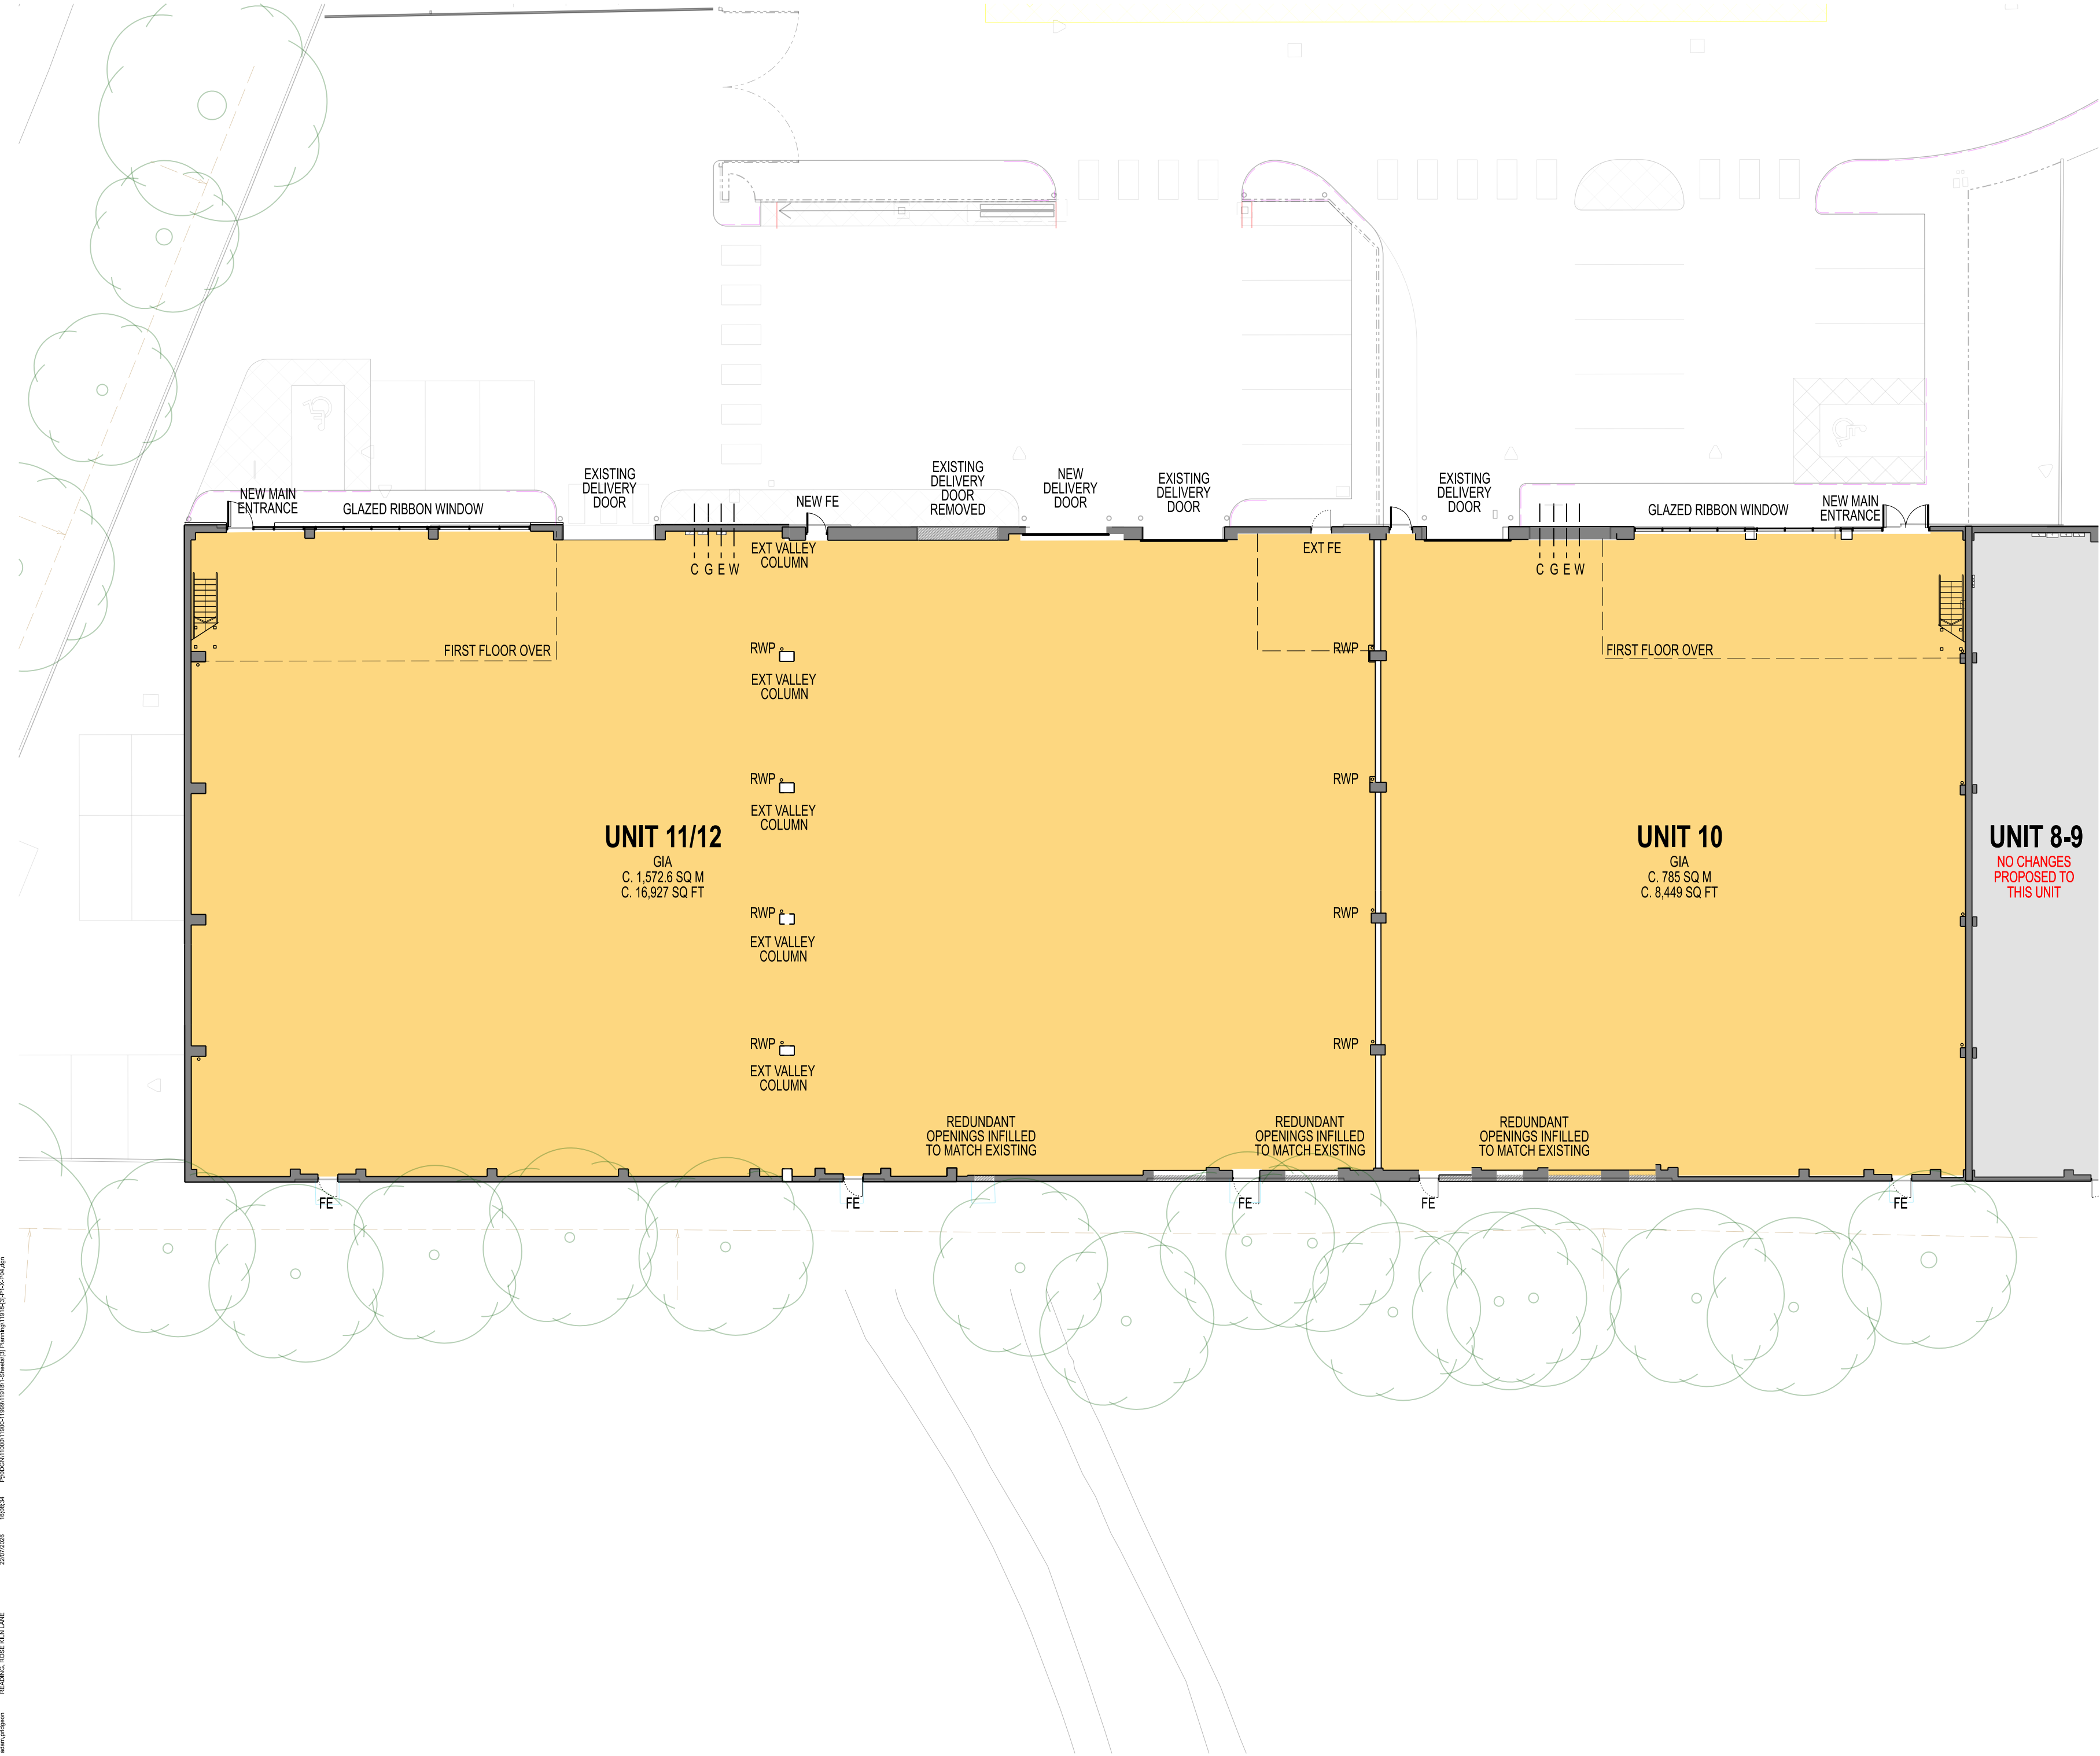

P1	20.07.26	PLANNING ISSUE 1	AJP
REV.	DATE	NOTES	INIT.

CLIENT / PROJECT

DTZ INVESTORS
READING, ROSE KILN LANE
DRAWING TITLE
PROPOSED
GROUND FLOOR PLAN

STATUS
PLANNING

DATE	DRAWN	SCALE @ A2
19.06.26	AJP	1:200

PROJECT NUMBER	UNIT / BLOCK	CI / SFB CODE	TYPE & NUMBER	REVISION LETTER
11918	[3]	P1-X	P04	P1

Site Location Plans	L	GA Plans	P	Elevations	E
Sections	S	Details	D	Prefix: Colour	C

THE RATCLIFFE GROVES PARTNERSHIP
MANCHESTER
105 MANCHESTER ROAD
BURY LANCASHIRE BL9 0TD
T. 0161 797 6000 E. manchester@rgp.uk.com
www.rgp.uk.com

LONDON
19 BEDFORD ROW
LONDON WC1R 4EB
T. 020 7600 6666 E. london@rgp.uk.com
rgp
architects