


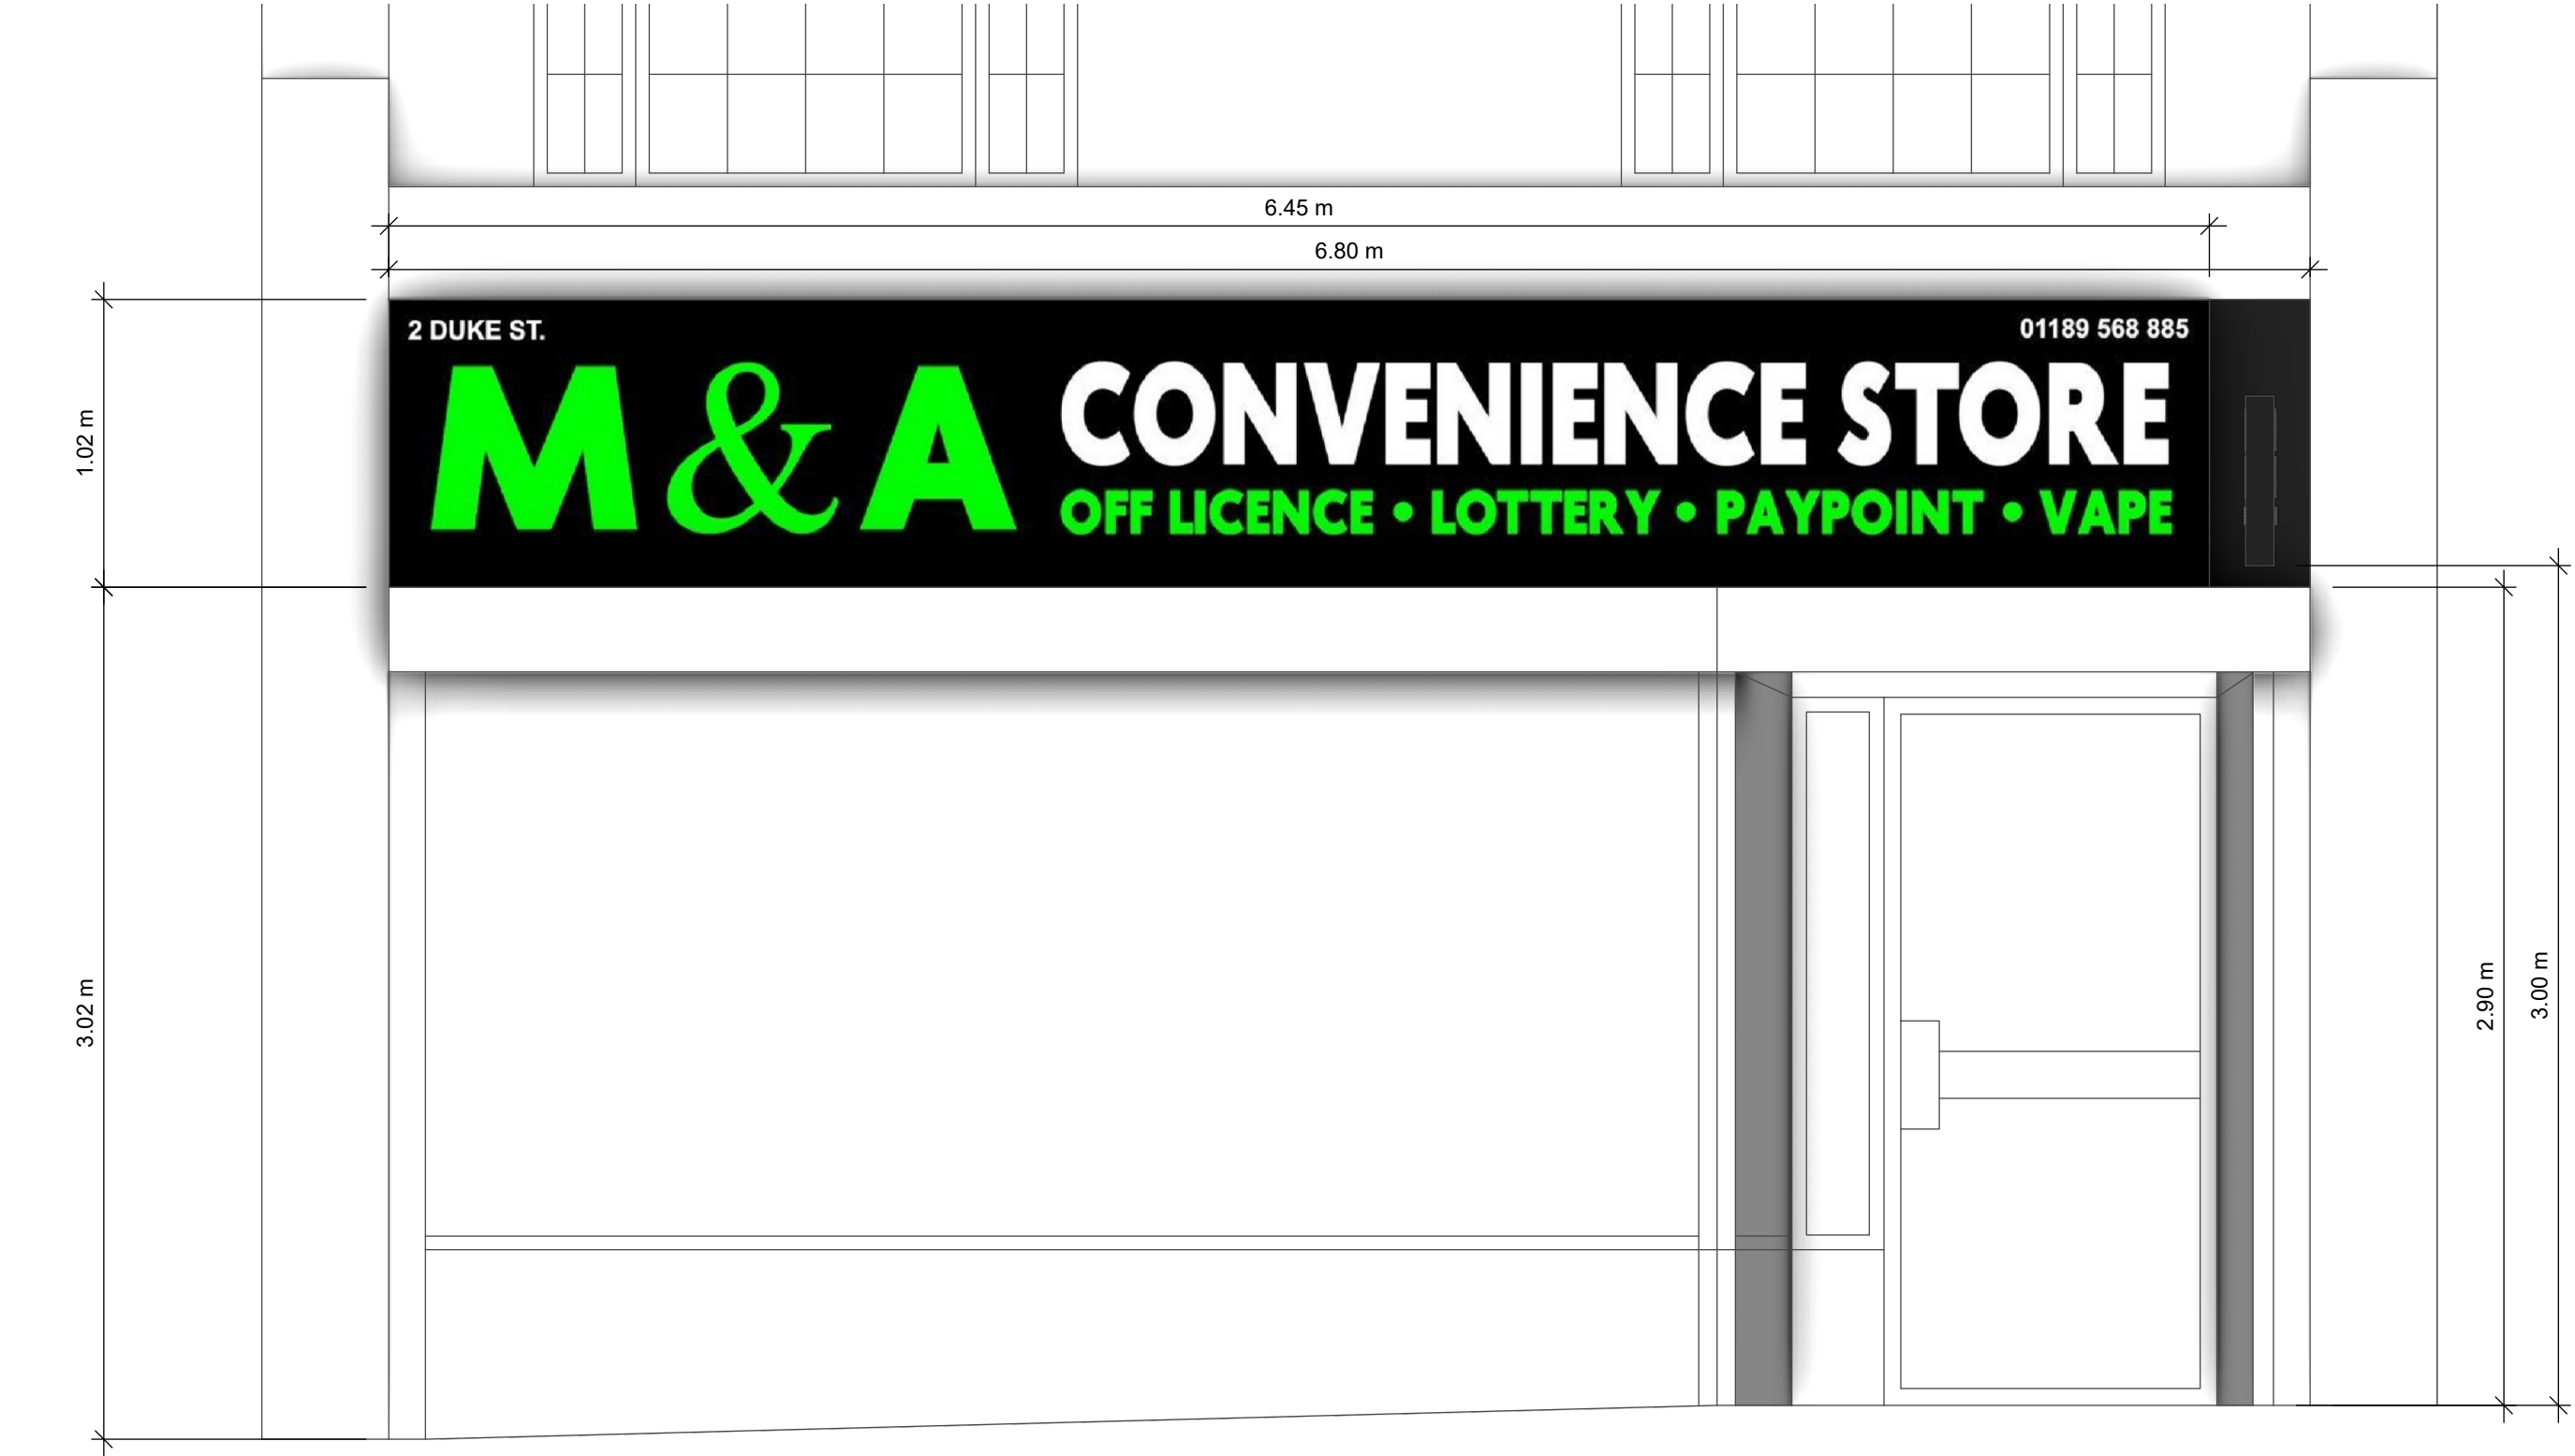

Proposed Front Elevation
scale: 1:25@A3

Sheet Name	Description	Date	Approved
C.02a - Rev A	First Iteration		IW

DRAWN BY
IW

DESCRIPTION
Proposed Elevations
1:25 @ A3

PROJECT NAME
2 Duke Street

PROJECT NO.
26-00016

ISSUED
30 Jul 2026

C.02a

Rev A