


Note: This photographic elevation is for illustrative purposes only and is not to scale. All existing unauthorised advertisements within the areas outlined in red (1), orange (2) and green (3), including promotional window vinyls, stickers, decals, logos and any informal fly-posting, are to be removed as part of the proposed development

1. Existing secondary fascia advertisement to be removed

2. Existing promotional window advertisement to be removed

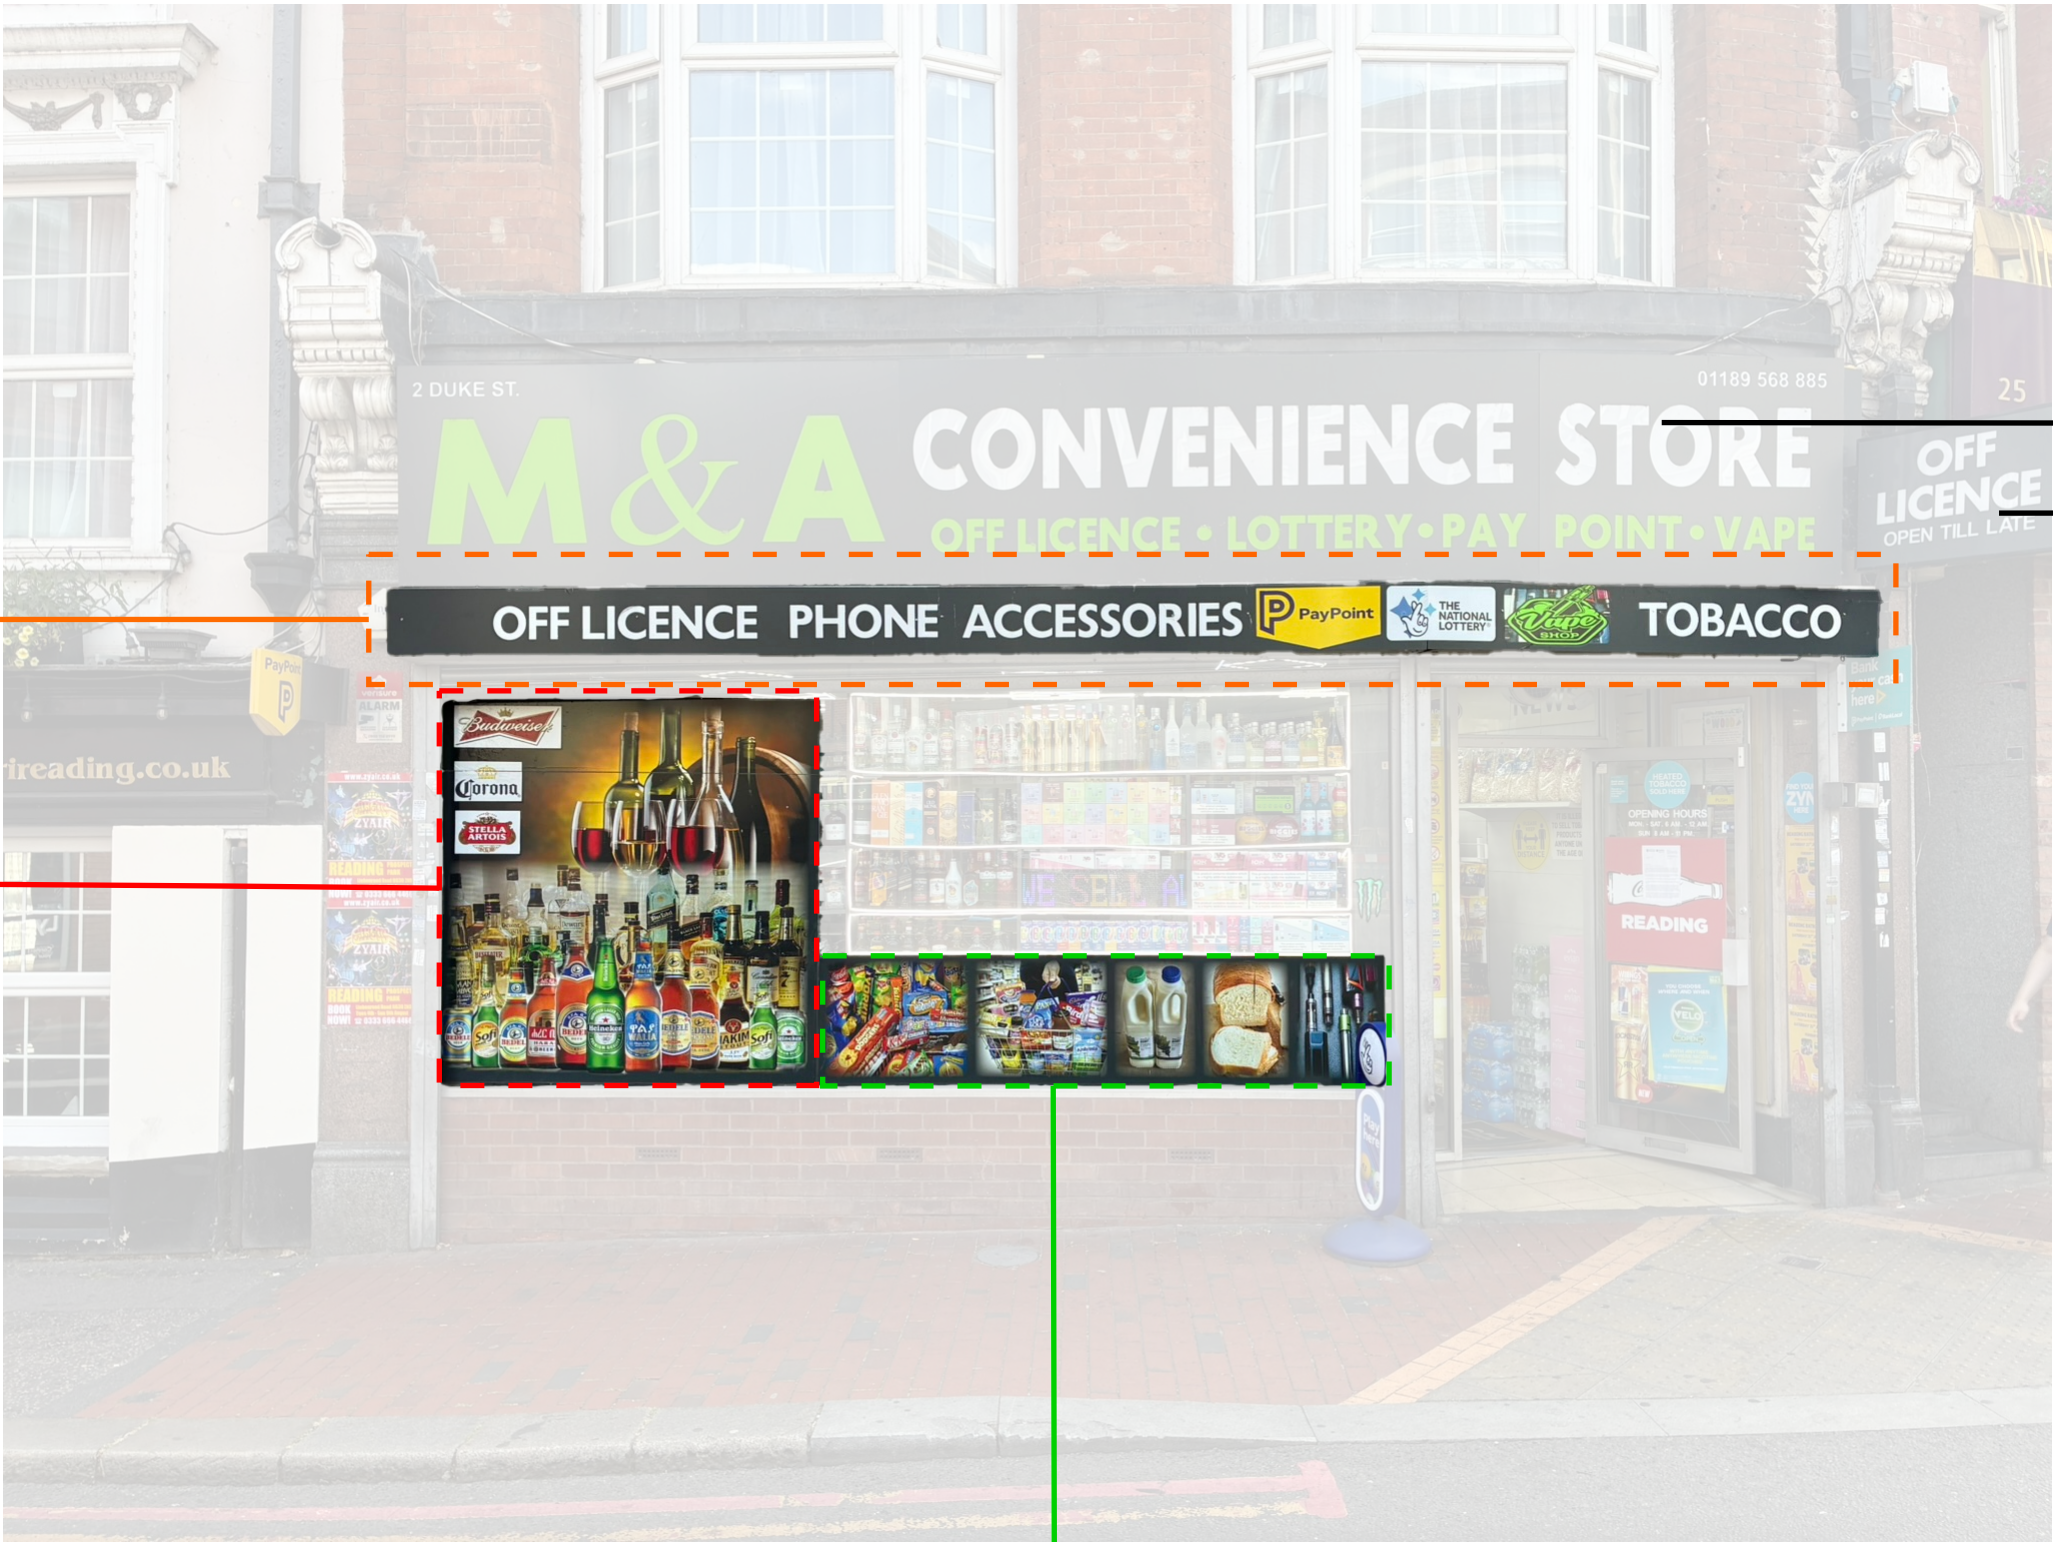

Main fascia advertisement to be retained

Projecting advertisement to be retained

Existing Front Elevation

Not to Scale

C
01

3. Existing smaller promotional window advertisements to be removed

Sheet Name	Description	Date	Approved
C.01 - Rev A	First Iteration	25/07/2026	IW