




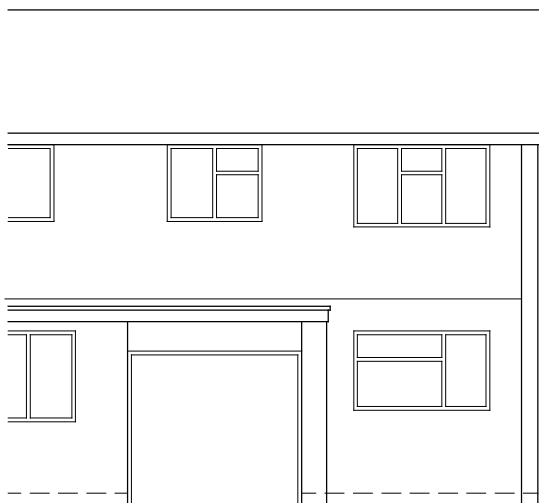

Existing Front Elevation

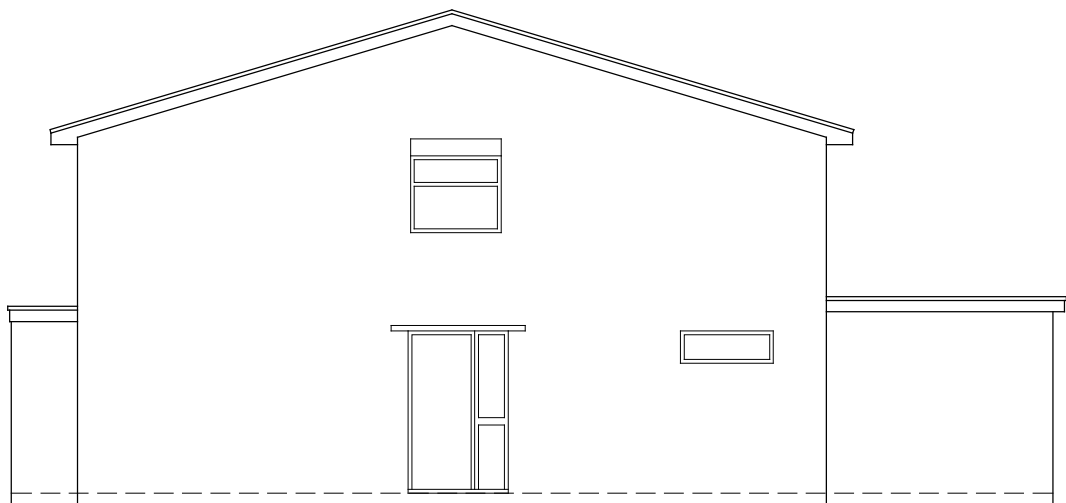


Existing RH Side Elevation

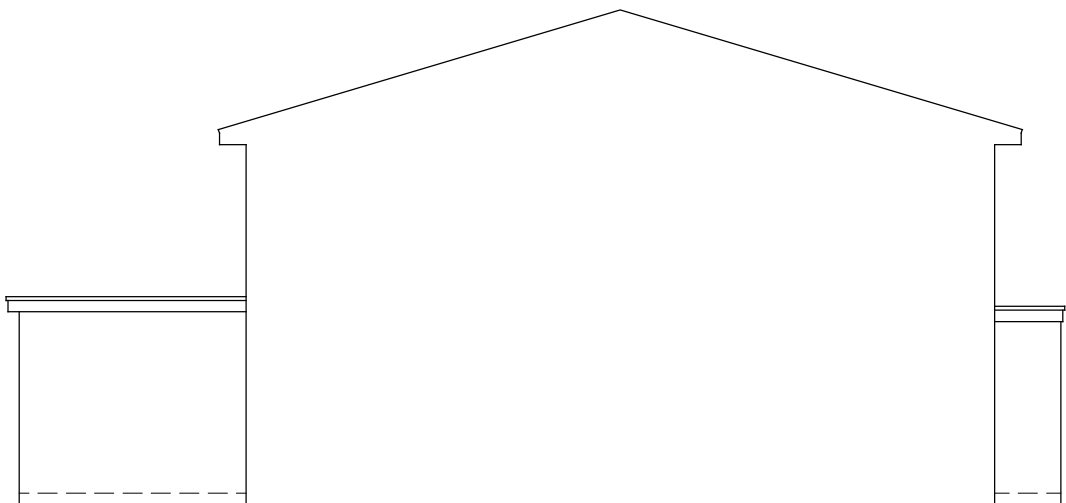


Existing LH Side Elevation








Proposed Front Elevation

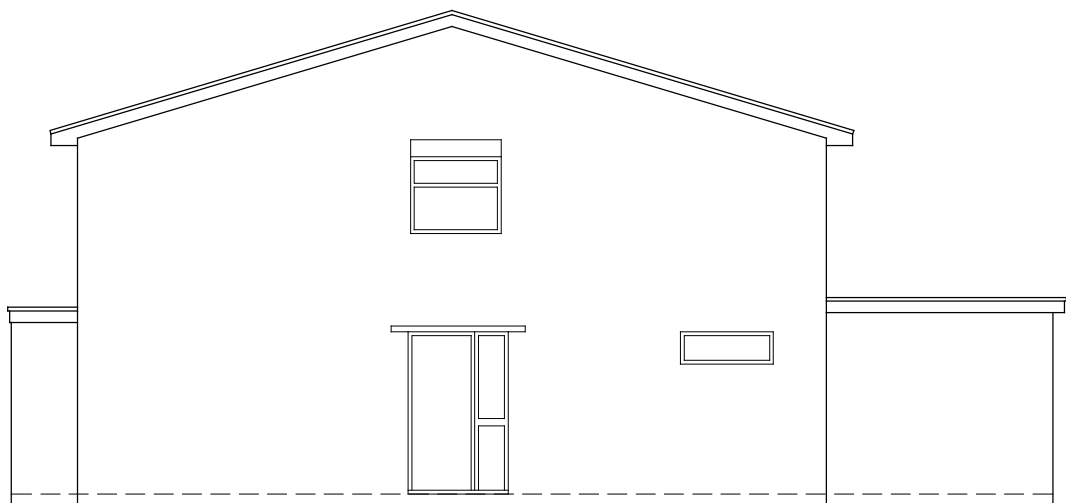


Proposed RH Side Elevation

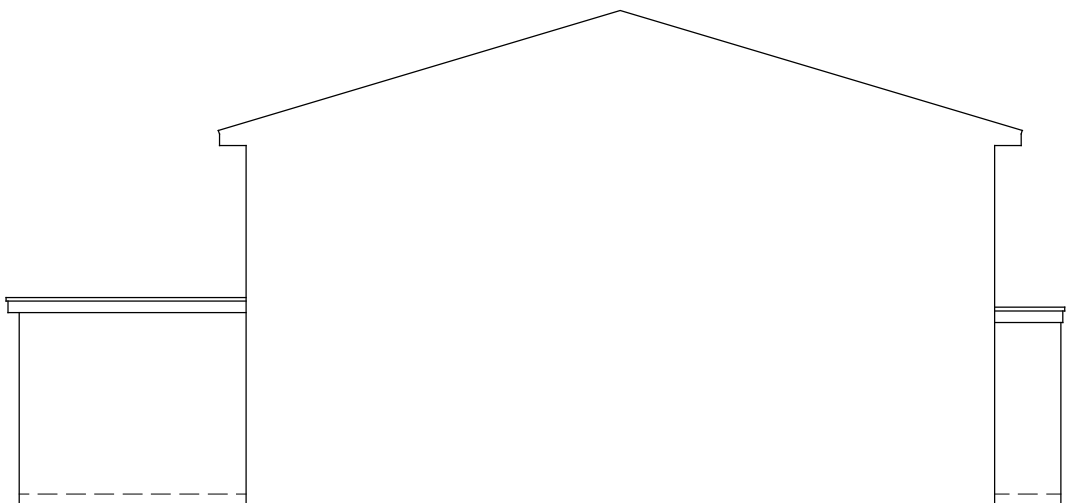

Proposed LH Side Elevation

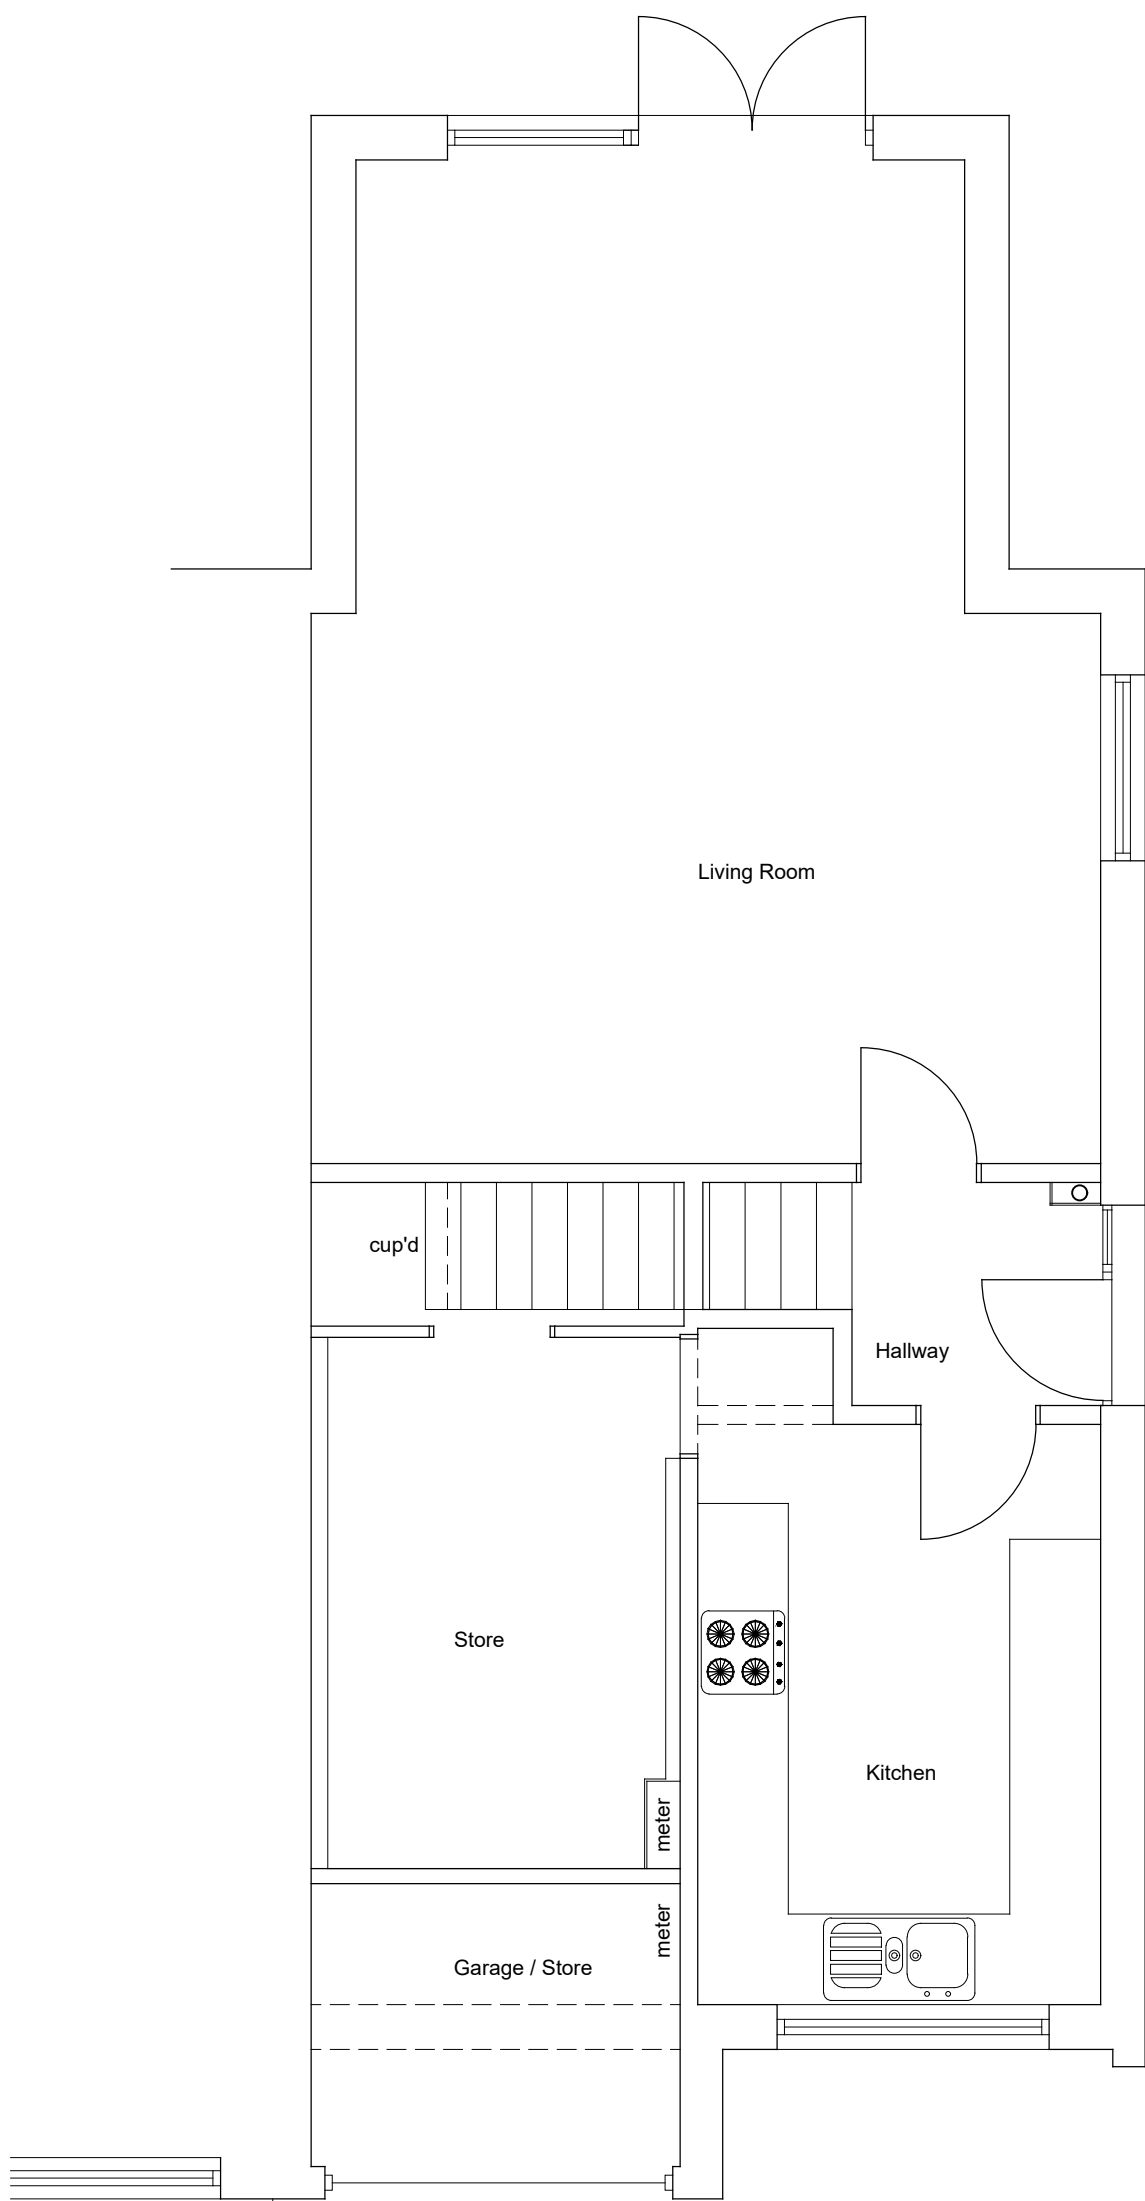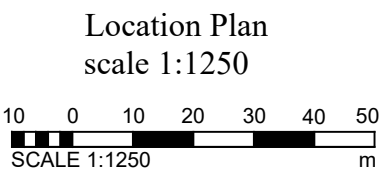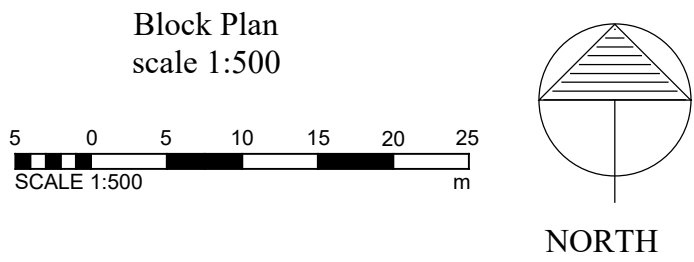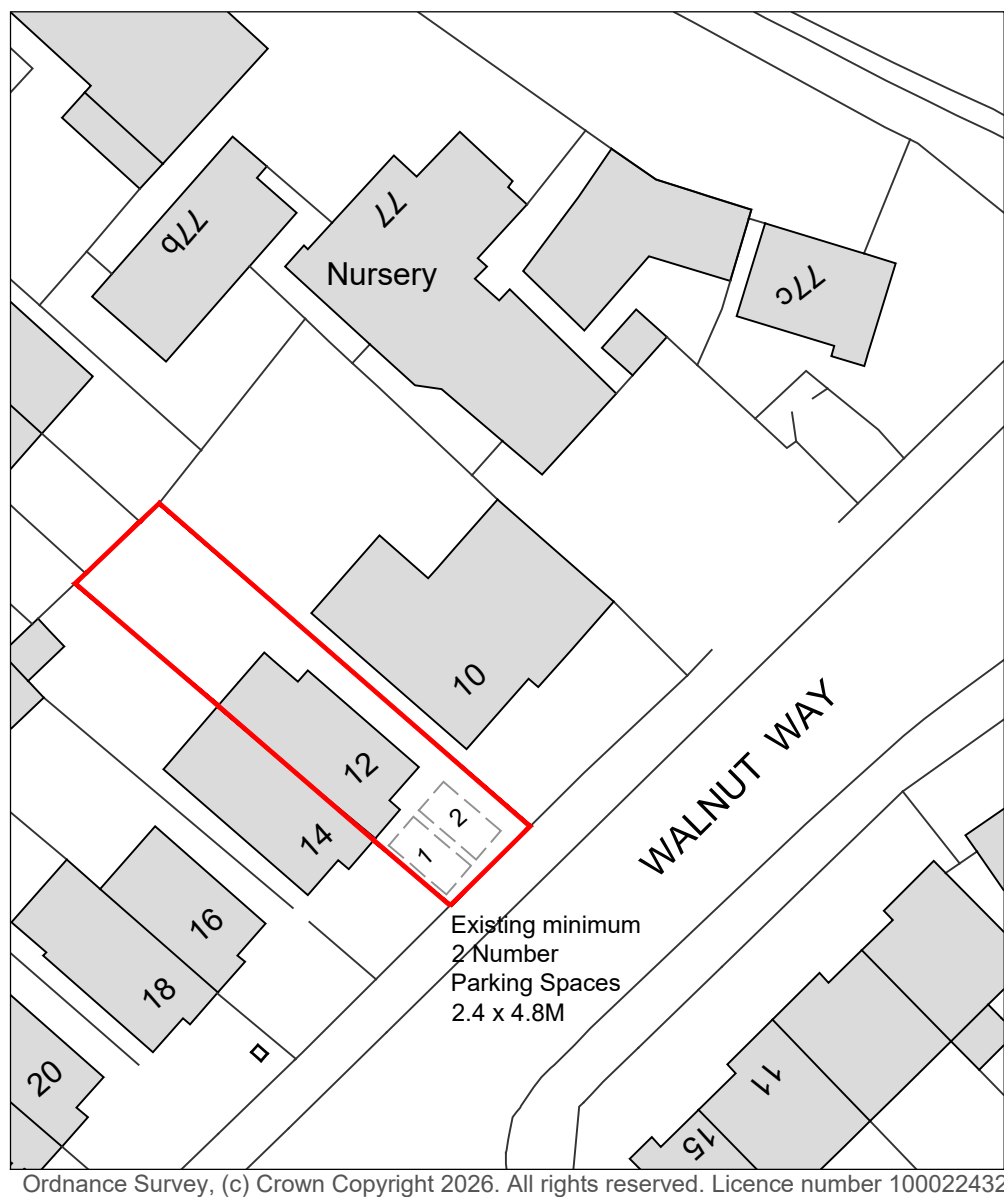 

Existing Ground Floor Plan
Scale 1:50

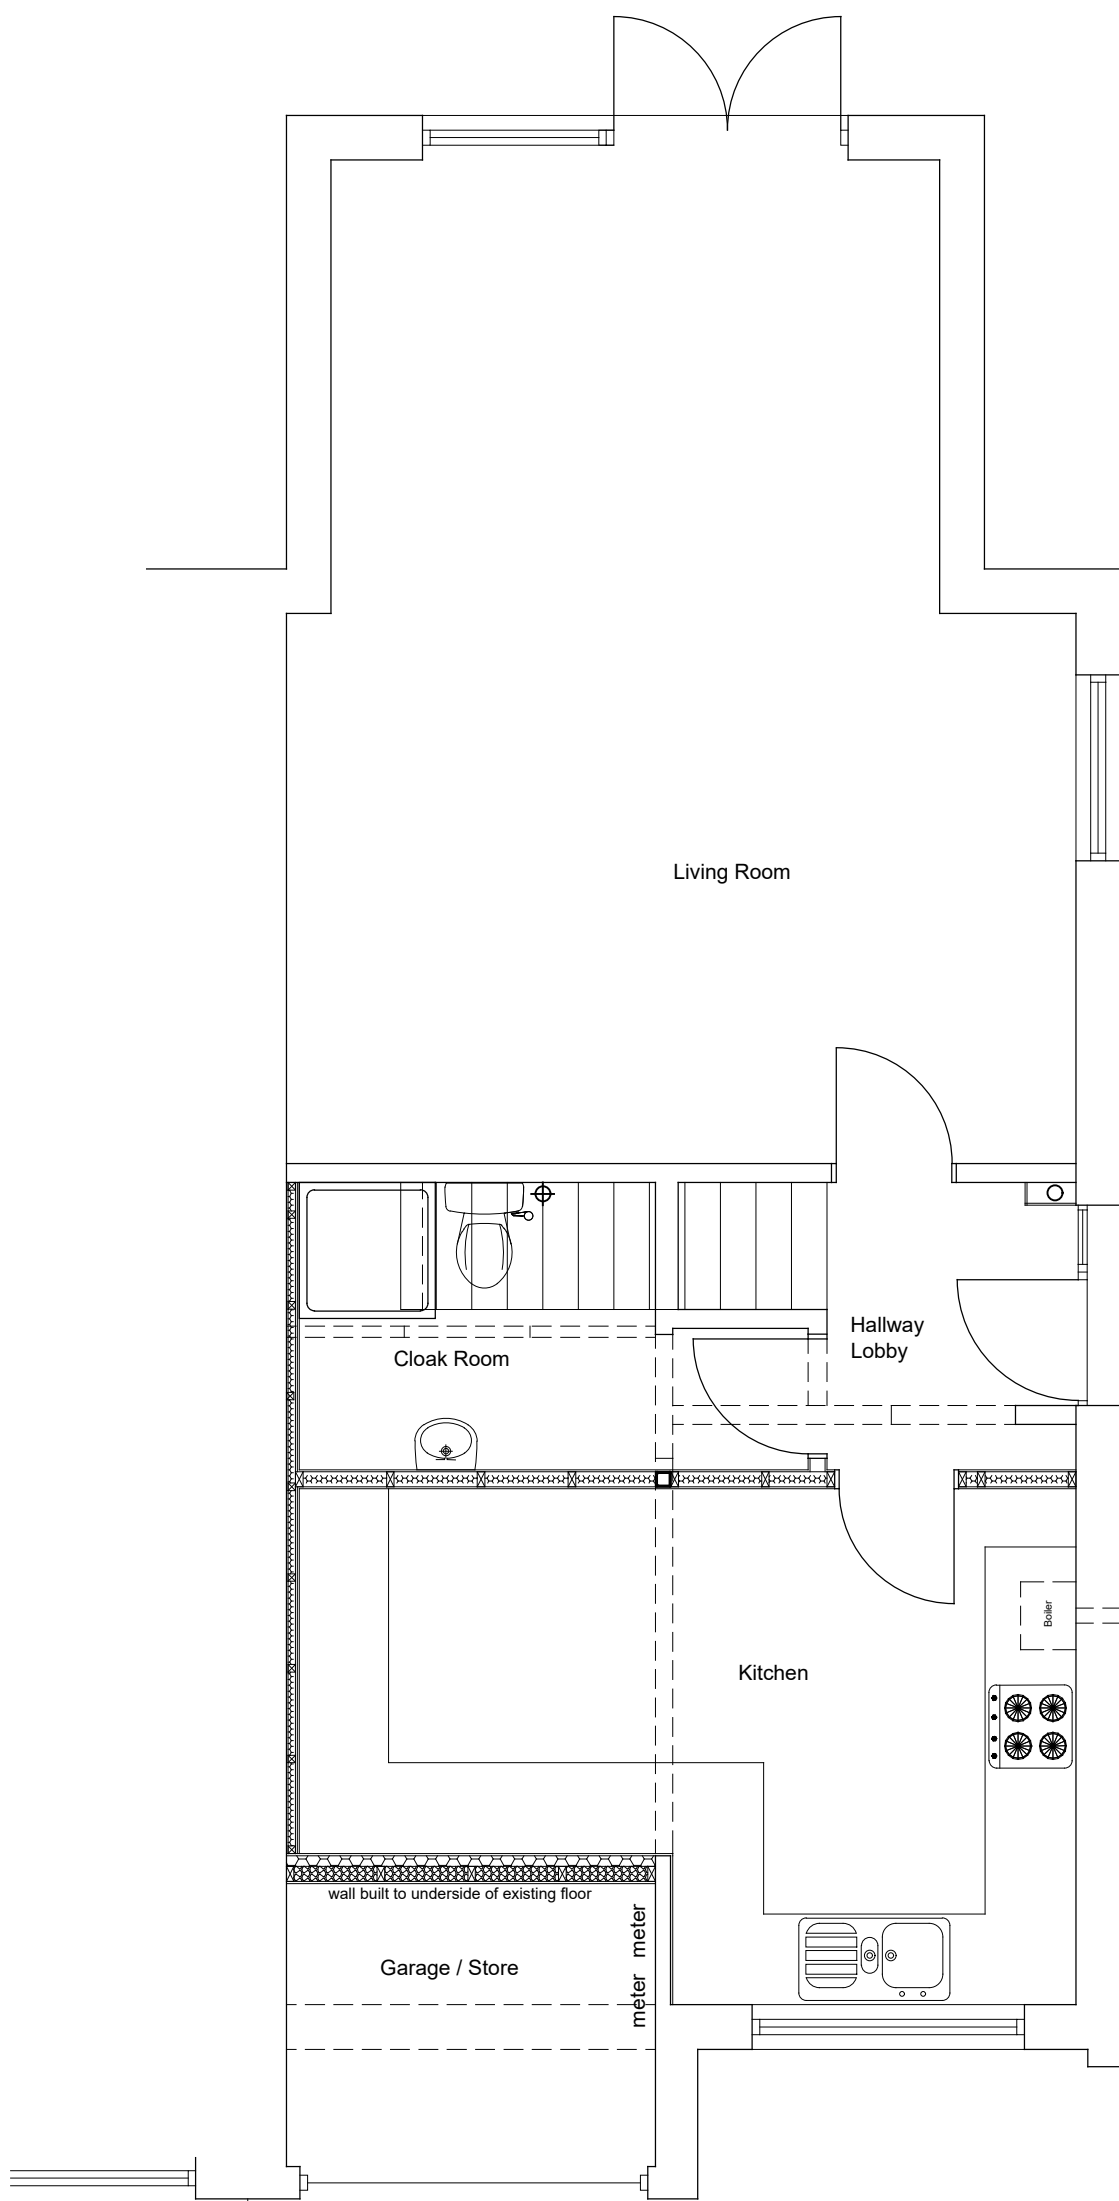

Proposed Ground Floor Plan
Scale 1:50



REV	DATE	NOTES	BY
ISSUED FOR LAWFUL CERTIFICATE			
David Tingle			
Building Design & Surveying Services			
17 Woodland Drive, Tilehurst, Reading Berkshire, RG30 4RT. T: 0118.9419311 M: 07711902344			
Copyright © David Tingle Building Design (2003)			
MRS L.GAHLOT 12 WALNUT WAY, TILEHURST READING RG30 4TQ			
PART GARAGE CONVERSION AND INTERNAL ALTERATION EXISTING AND PROPOSED PLAN & ELEVATIONS			
Scale: 1:100 & 1:50 A1 Date: Feb 2026			
Dwg No: 12WW.MP01 Rev:			