


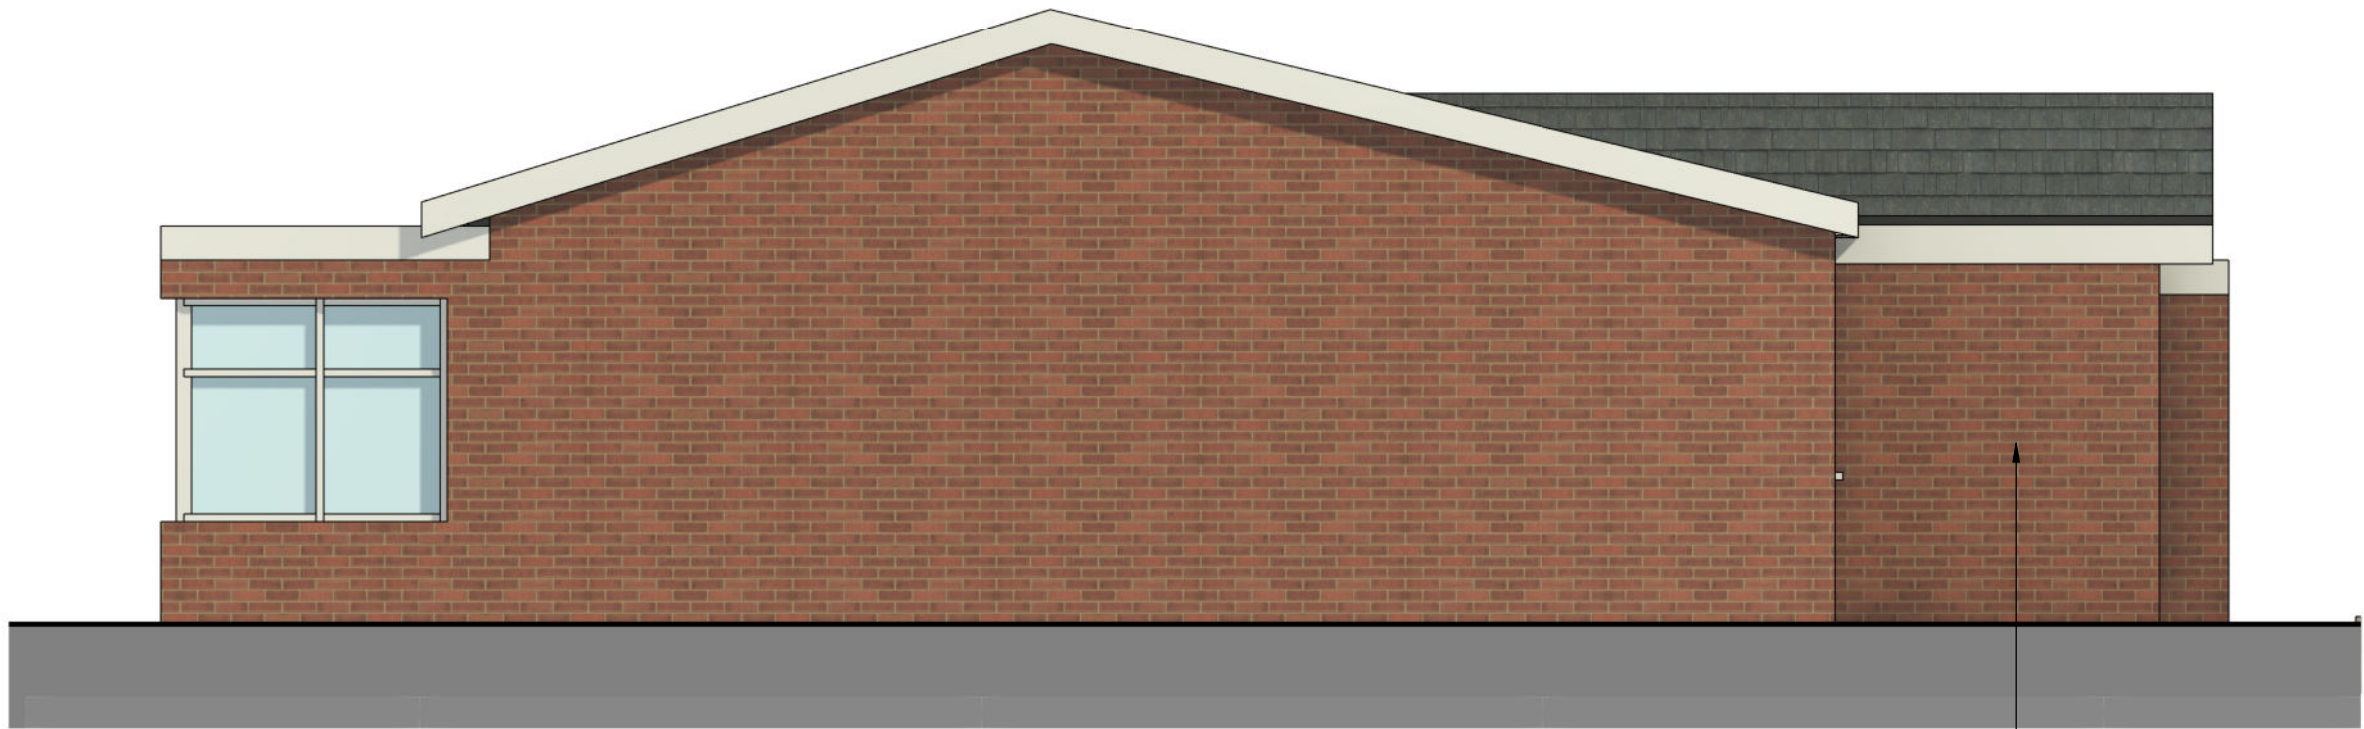

Proposed North Elevation
1 : 50




Proposed East Elevation
1 : 50



Proposed South Elevation
1 : 50



Proposed West Elevation
1 : 50

 

PROJECT			8 Gurney Drive		
TITLE			Proposed Elevations		
CLIENT			Owner		
DRAWN BY EB		CHECKED BY SB		DATE 17/05/2026	
SCALE (@A2)		1 : 50		PROJECT NUMBER	
DRAWING NUMBER GD-XX-A-DR-009				REV A	
				200708	