


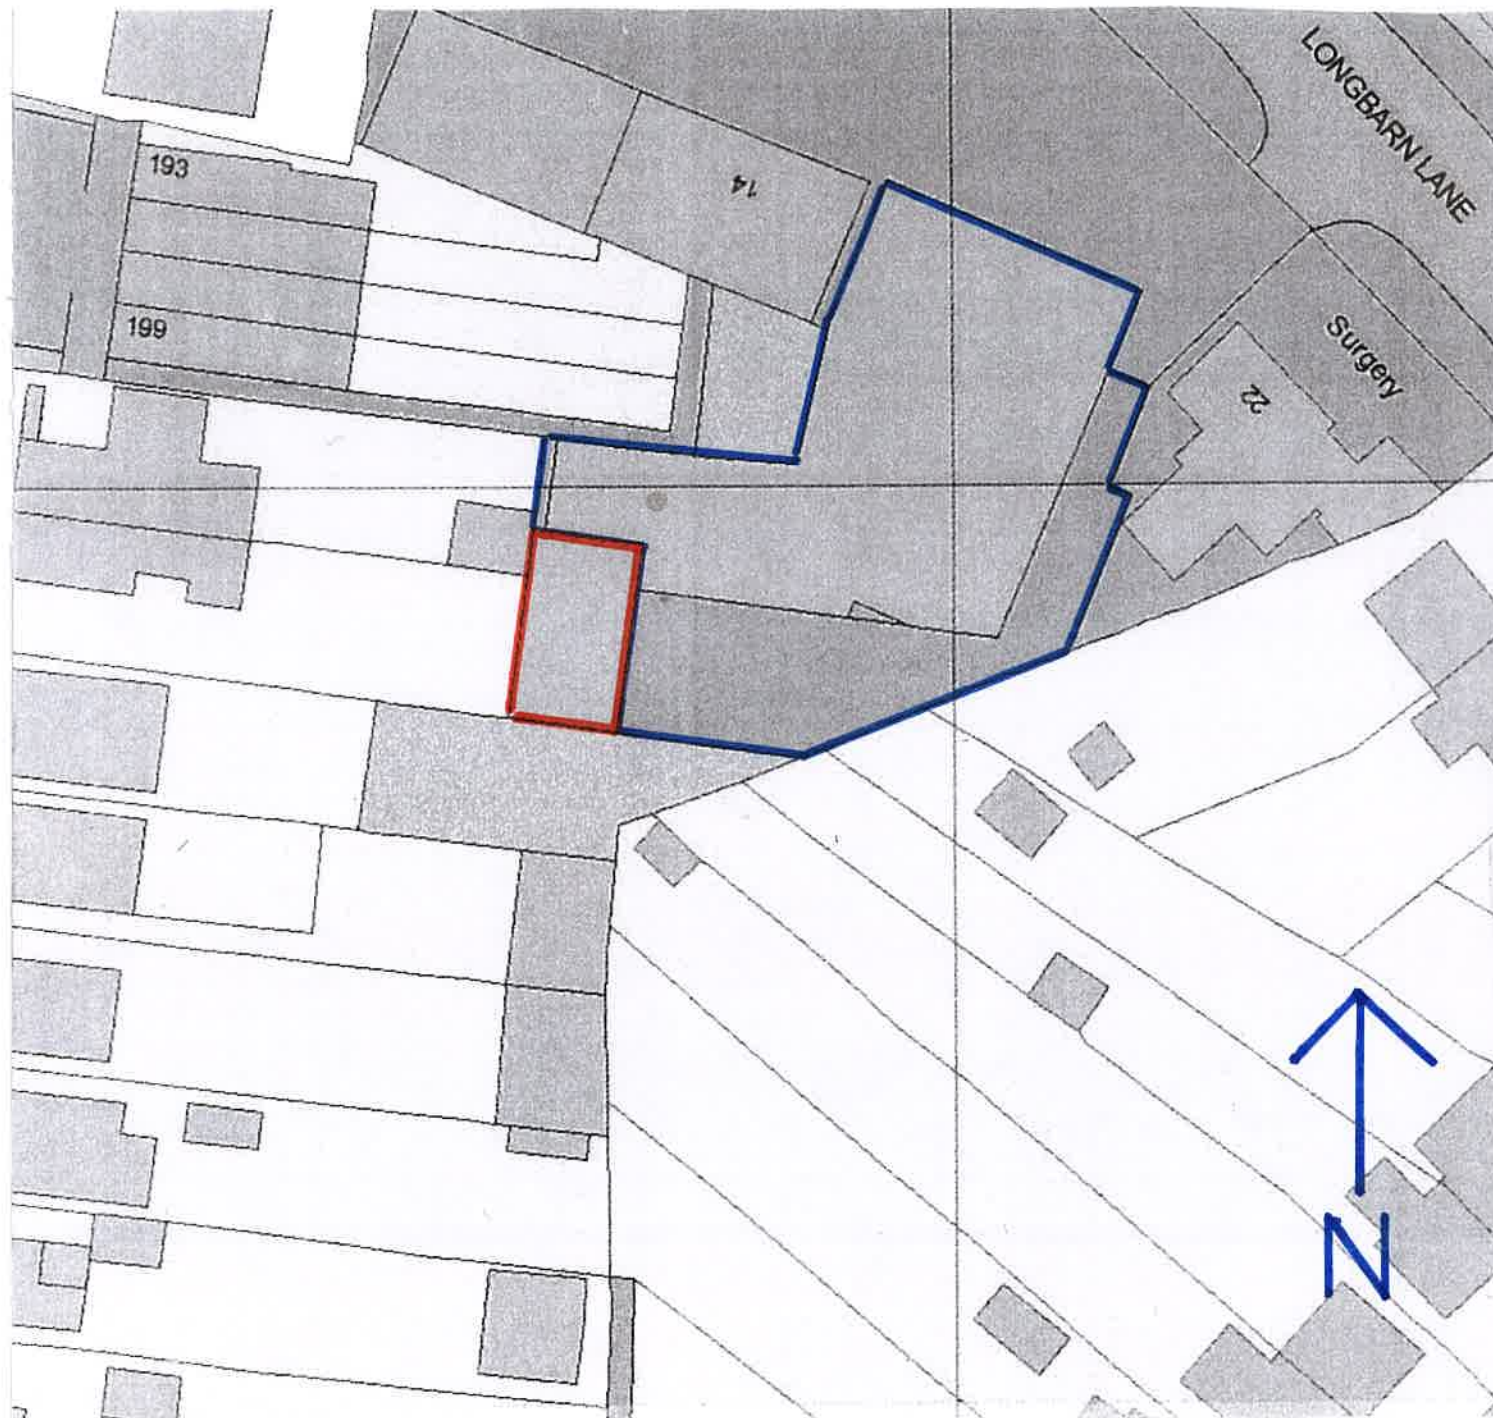

SITE PLAN
SCALE= 1:500



SCALE BAR

SITE LOCATION PLAN
AREA 2 HA
SCALE: 1:1250 on A4
CENTRE COORDINATES: 471899 , 171304




Supplied by Streetwise Maps Ltd
www.streetwise.net
Licence No: AC0000847942
09:45:09 21/07/2026

LOCATION PLAN
SCALE= 1:1250




SCALE BAR

K A ARCHITECTURAL DRAWING SERVICES 141 LANGLEY ROAD, SLOUGH SL3 7DZ TEL/FAX 01753 541 824, MOBILE 07939213221			
Job	16-20 Long Barn Lane, Reading Canopy		Date Revisions
Client	Mr Ahmad Noori		
Drawing	Site and Location Plan		
Date	July 2025	Scale	As Shown
		Dep. No.	2181/1

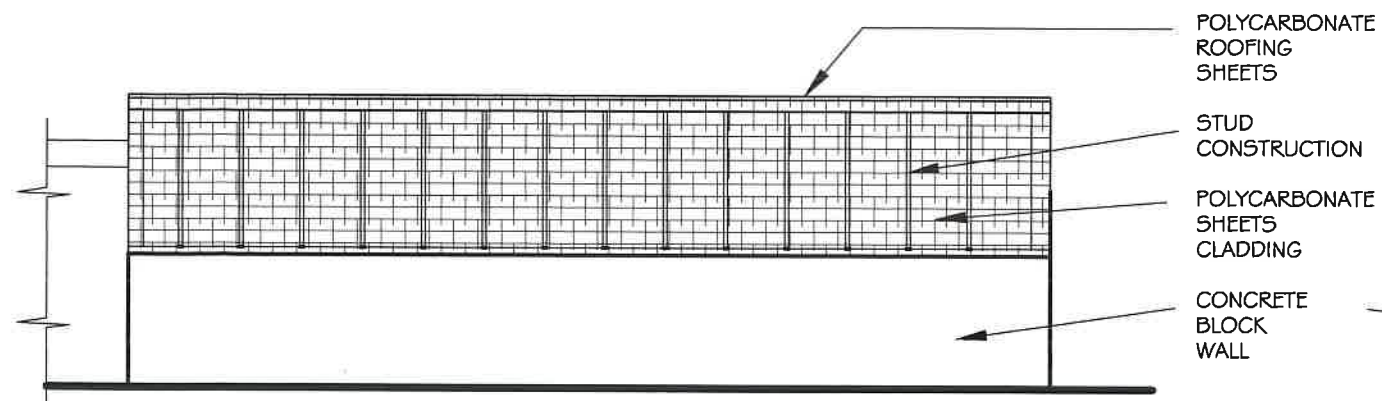


PROPOSED EAST ELEVATION

SCALE = 1:100

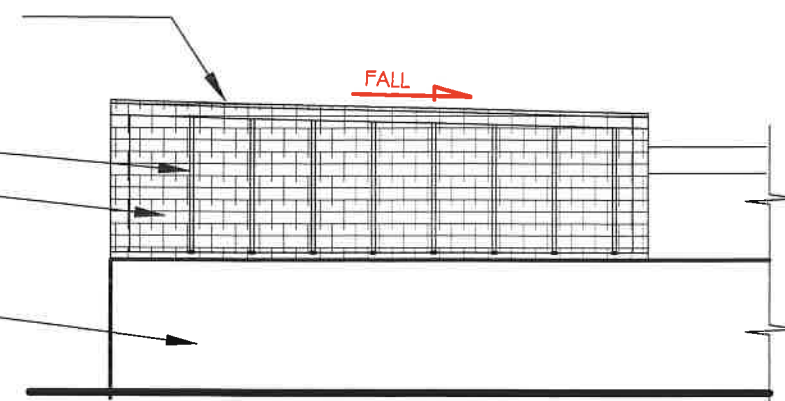


PROPOSED SOUTH ELEVATION

SCALE = 1:100

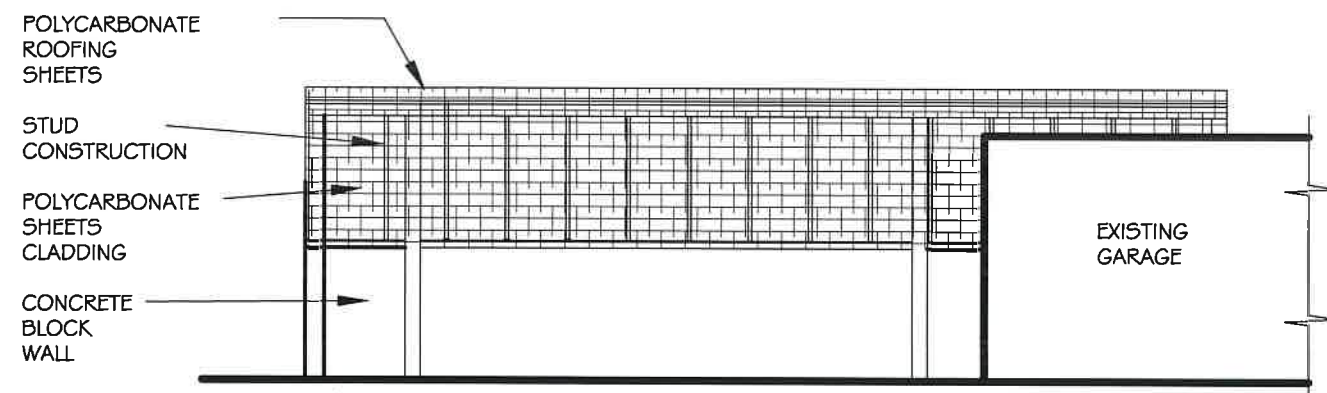


PROPOSED WEST ELEVATION

SCALE = 1:100

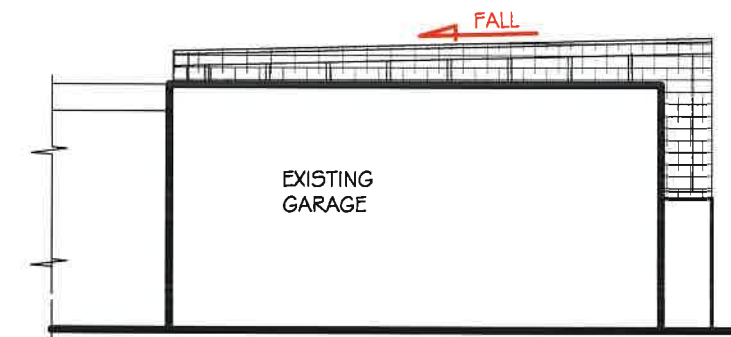


PROPOSED NORTH ELEVATION

SCALE = 1:100

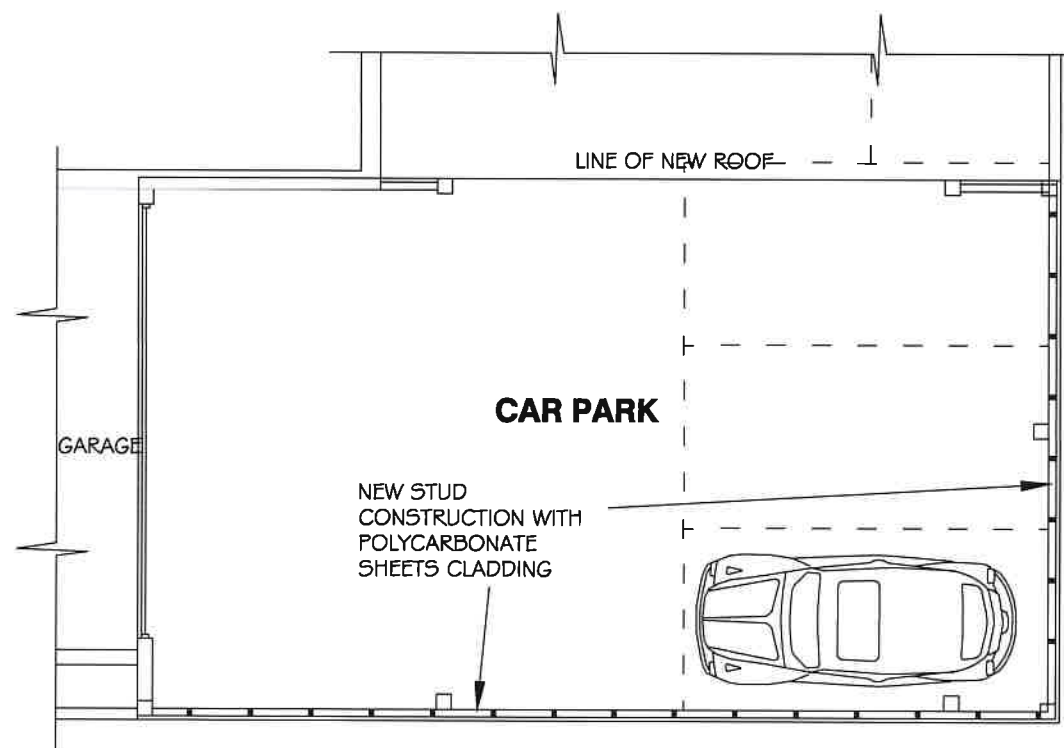


PROPOSED GROUND FLOOR PLAN

SCALE = 1:100

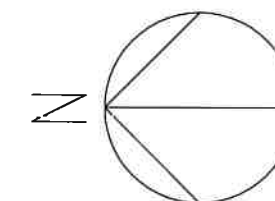


SCALE BAR


K A ARCHITECTURAL DRAWING SERVICES			
141 LANGLEY ROAD, SLOUGH SL3 7DZ			
TEL/FAX 01753 541 824, MOBILE 07939213221			
Job	16-20 Long Barn Lane, Reading Canopy		Date 3/8/25
Client	Mr Ahmad Noori		Revisions PLAN REVISED
Drawing	Proposed Plan and Elevations		
Date	July 2026	Scale	As Shown
		Dep. No.	2181/2A

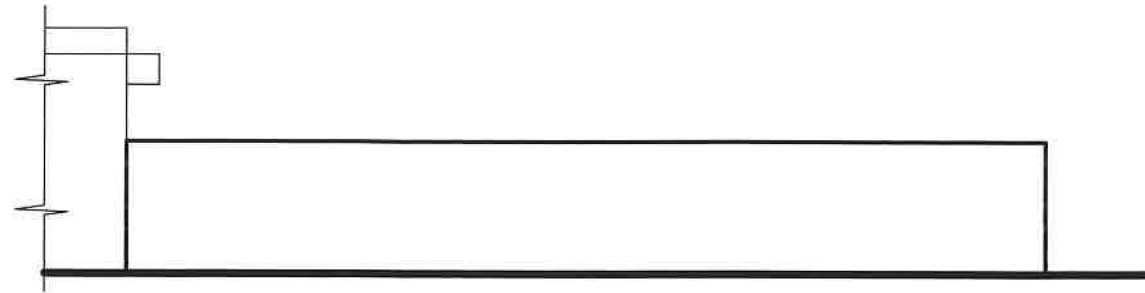


EXISTING EAST ELEVATION
SCALE= 1:100

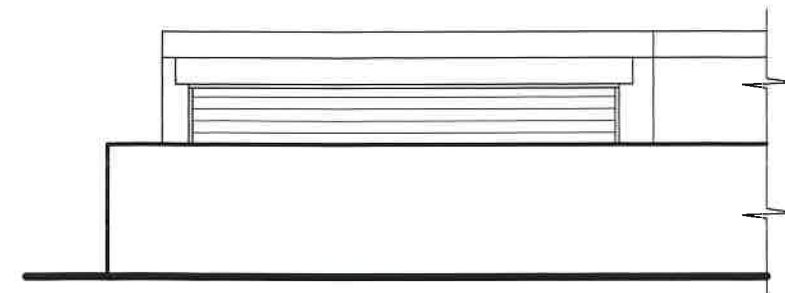


EXISTING SOUTH ELEVATION
SCALE= 1:100

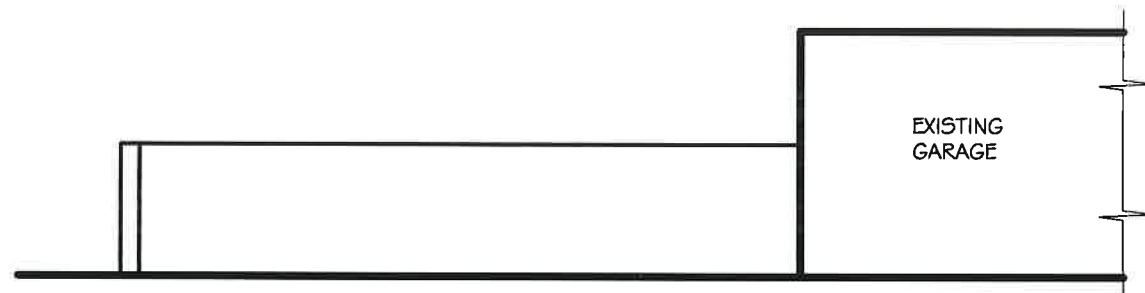


EXISTING WEST ELEVATION
SCALE= 1:100

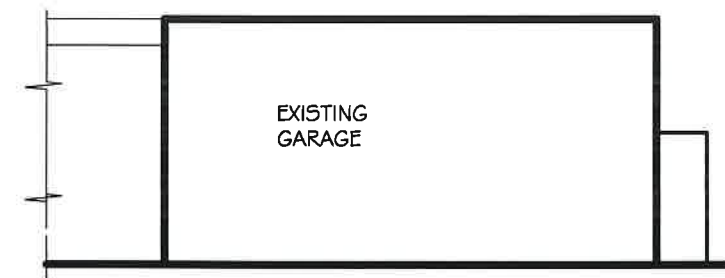

EXISTING NORTH ELEVATION
SCALE= 1:100

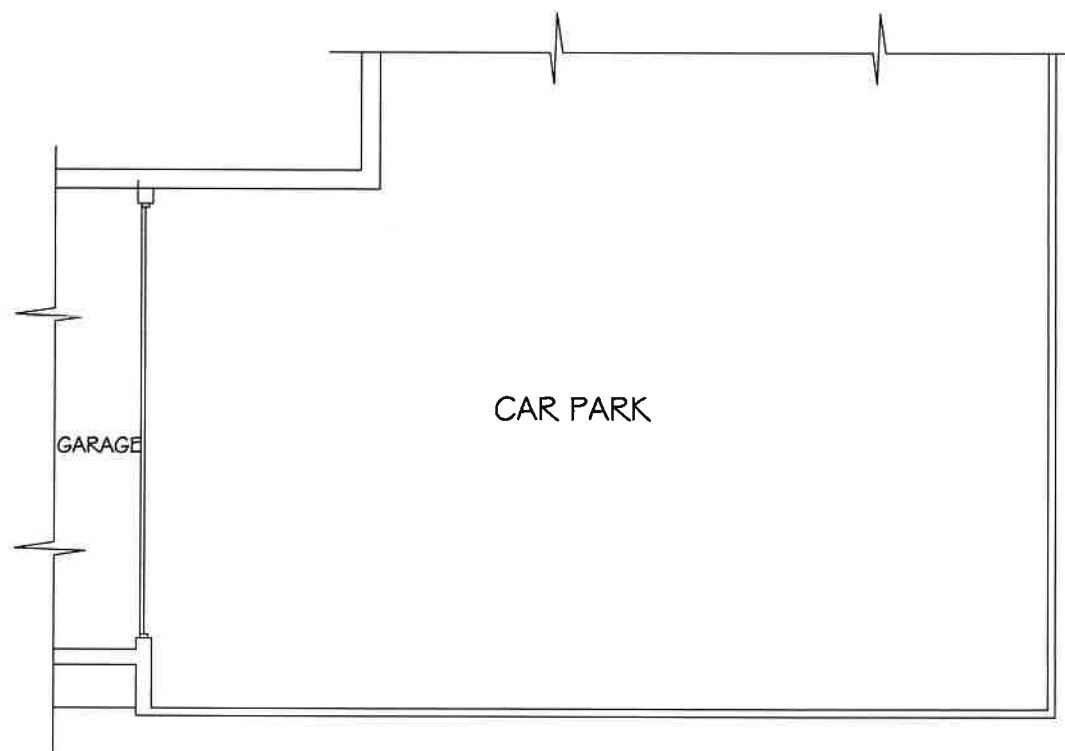


EXISTING GROUND FLOOR PLAN
SCALE= 1:100

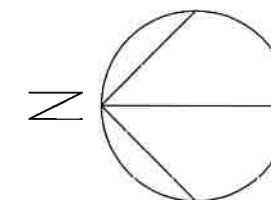



SCALE BAR

K A ARCHITECTURAL DRAWING SERVICES 141 LANGLEY ROAD, SLOUGH SL3 7DZ TEL/FAX 01753 541 824, MOBILE 07939213221				
Job	16-20 Long Barn Lane, Reading Canopy			Date Revisions
Client	Mr Ahmad Noor			
Drawing	Existing Plan and Elevations			
Date	July 2025	Scale	As Shown	Dep. No. 2181/3

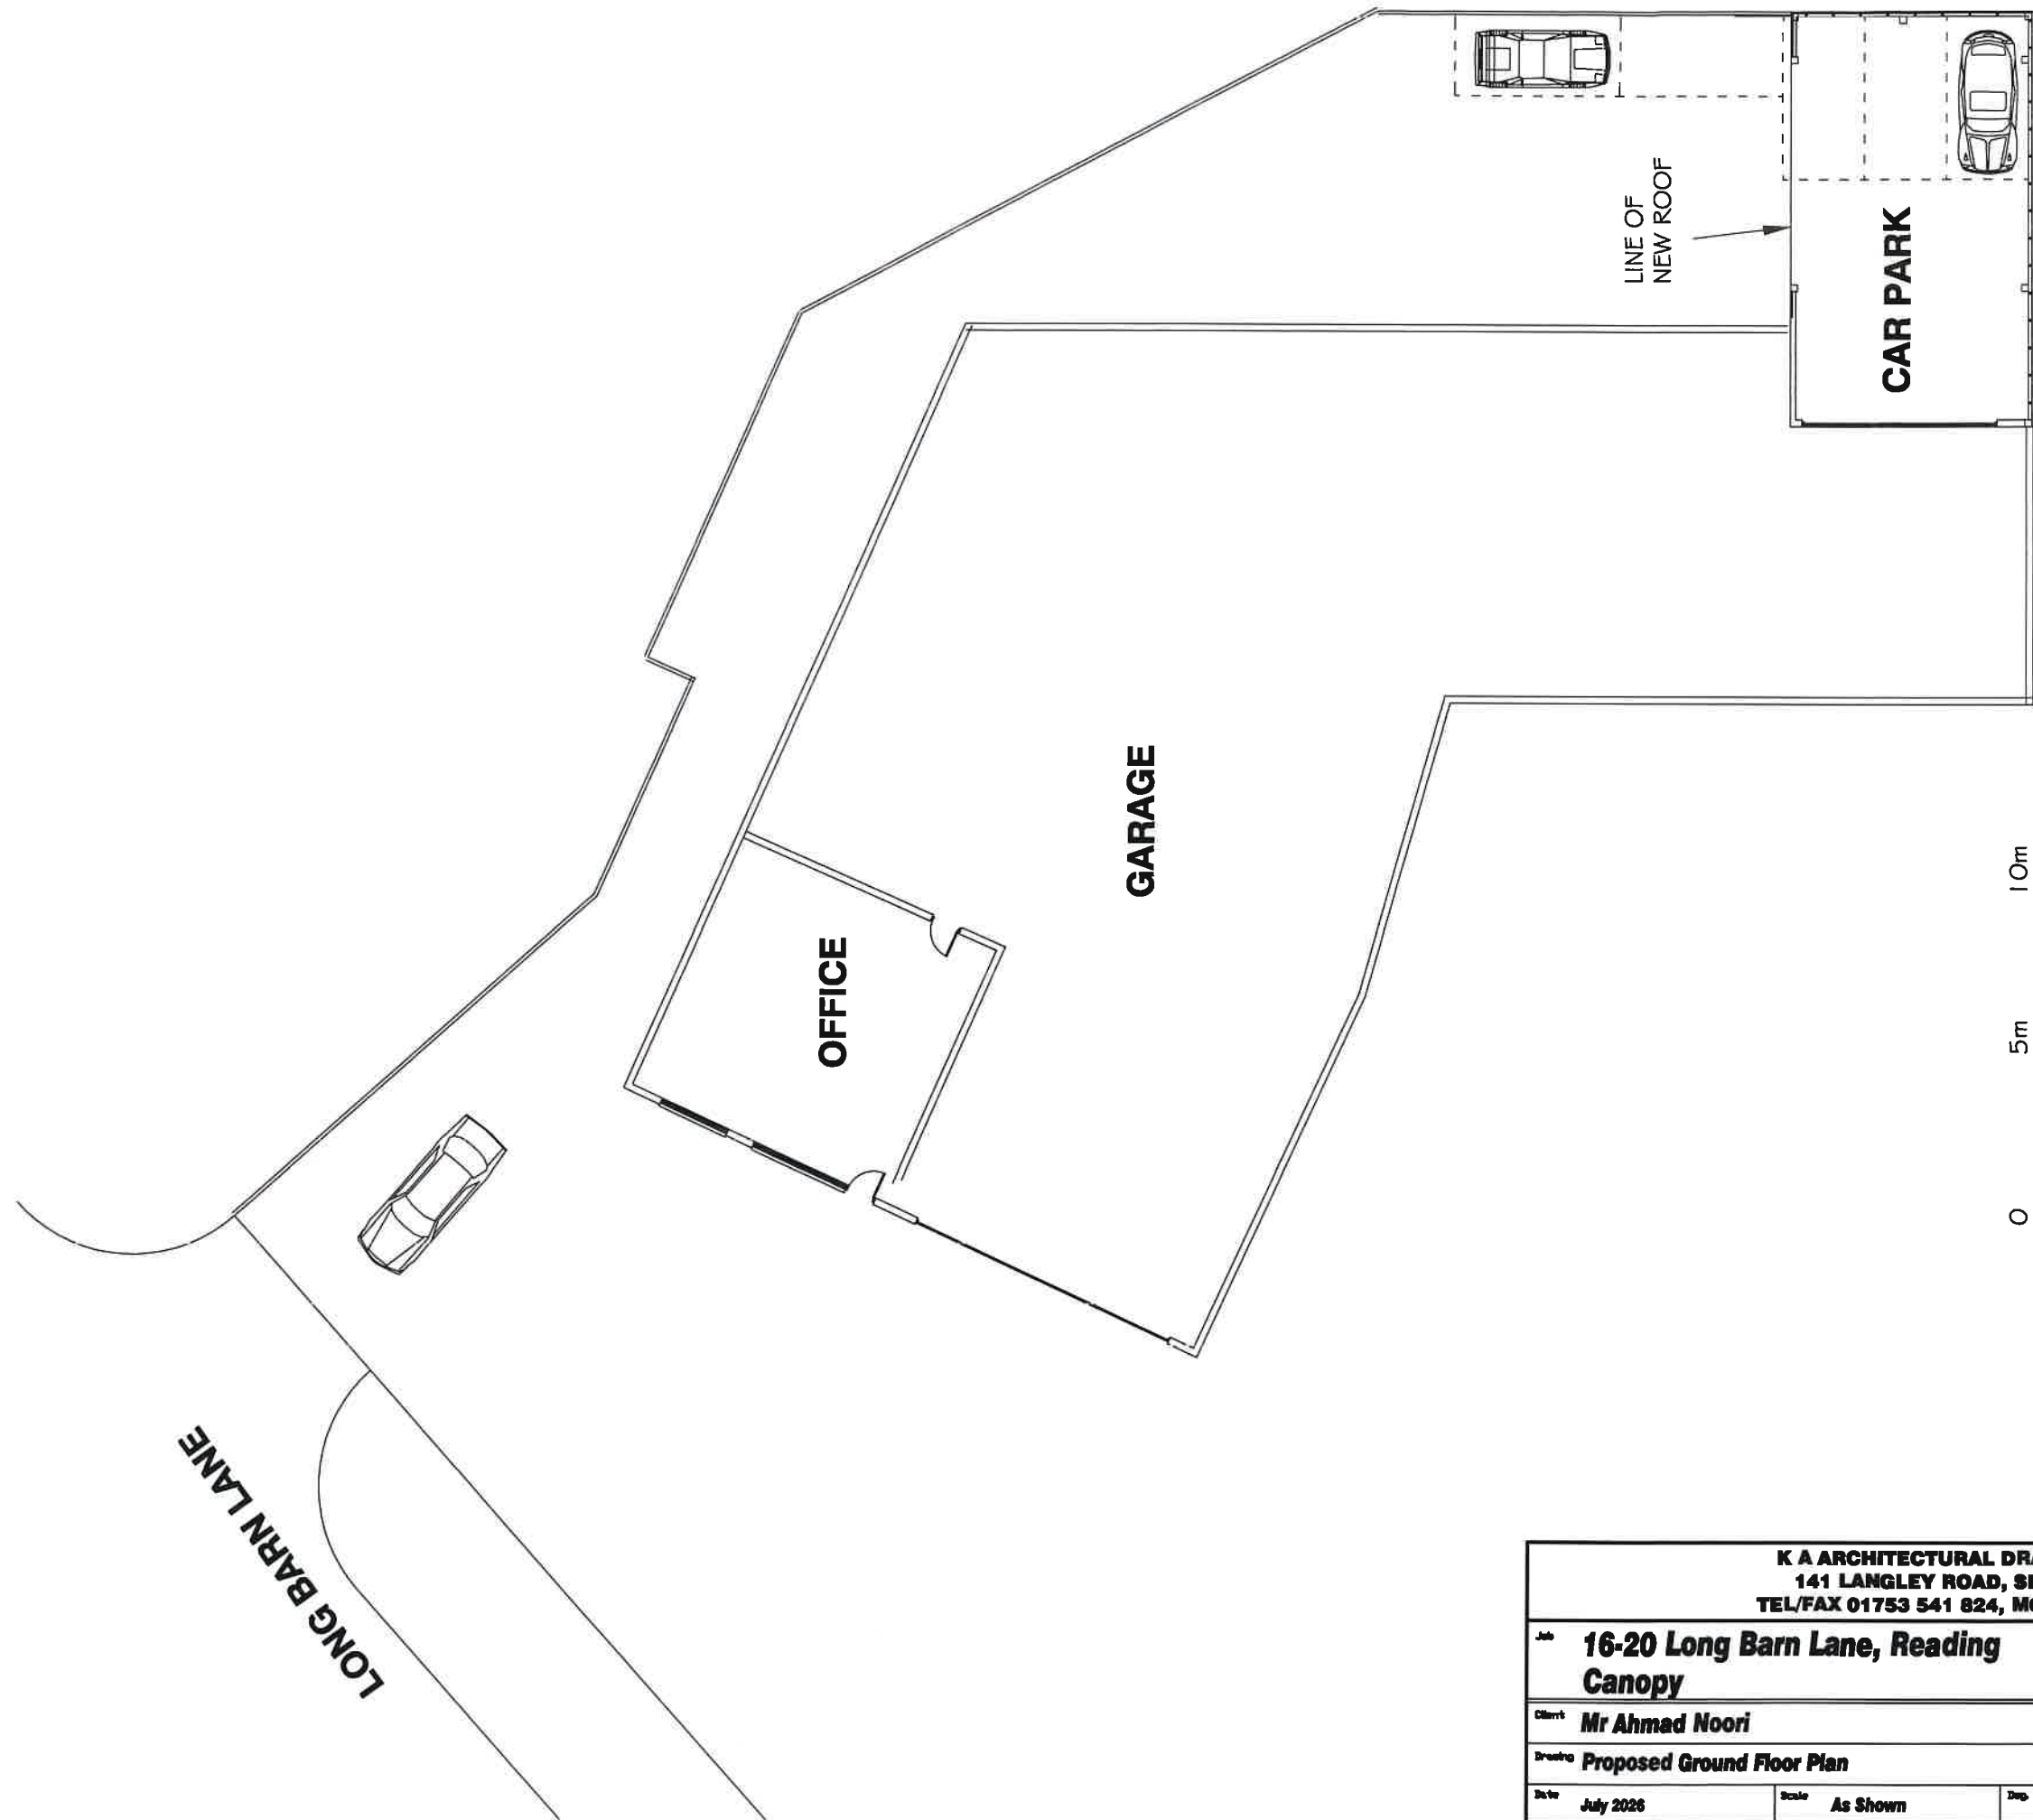

PROPOSED GROUND FLOOR PLAN
SCALE= 1:200

K A ARCHITECTURAL DRAWING SERVICES 141 LANGLEY ROAD, SLOUGH SL3 7DZ TEL/FAX 01753 541 824, MOBILE 07939213221			
Job	16-20 Long Barn Lane, Reading Canopy		Date Revisions
Client	Mr Ahmad Noori		
Drawing	Proposed Ground Floor Plan		
Date	July 2026	Scale	As Shown
		Dep. No.	2181/5

 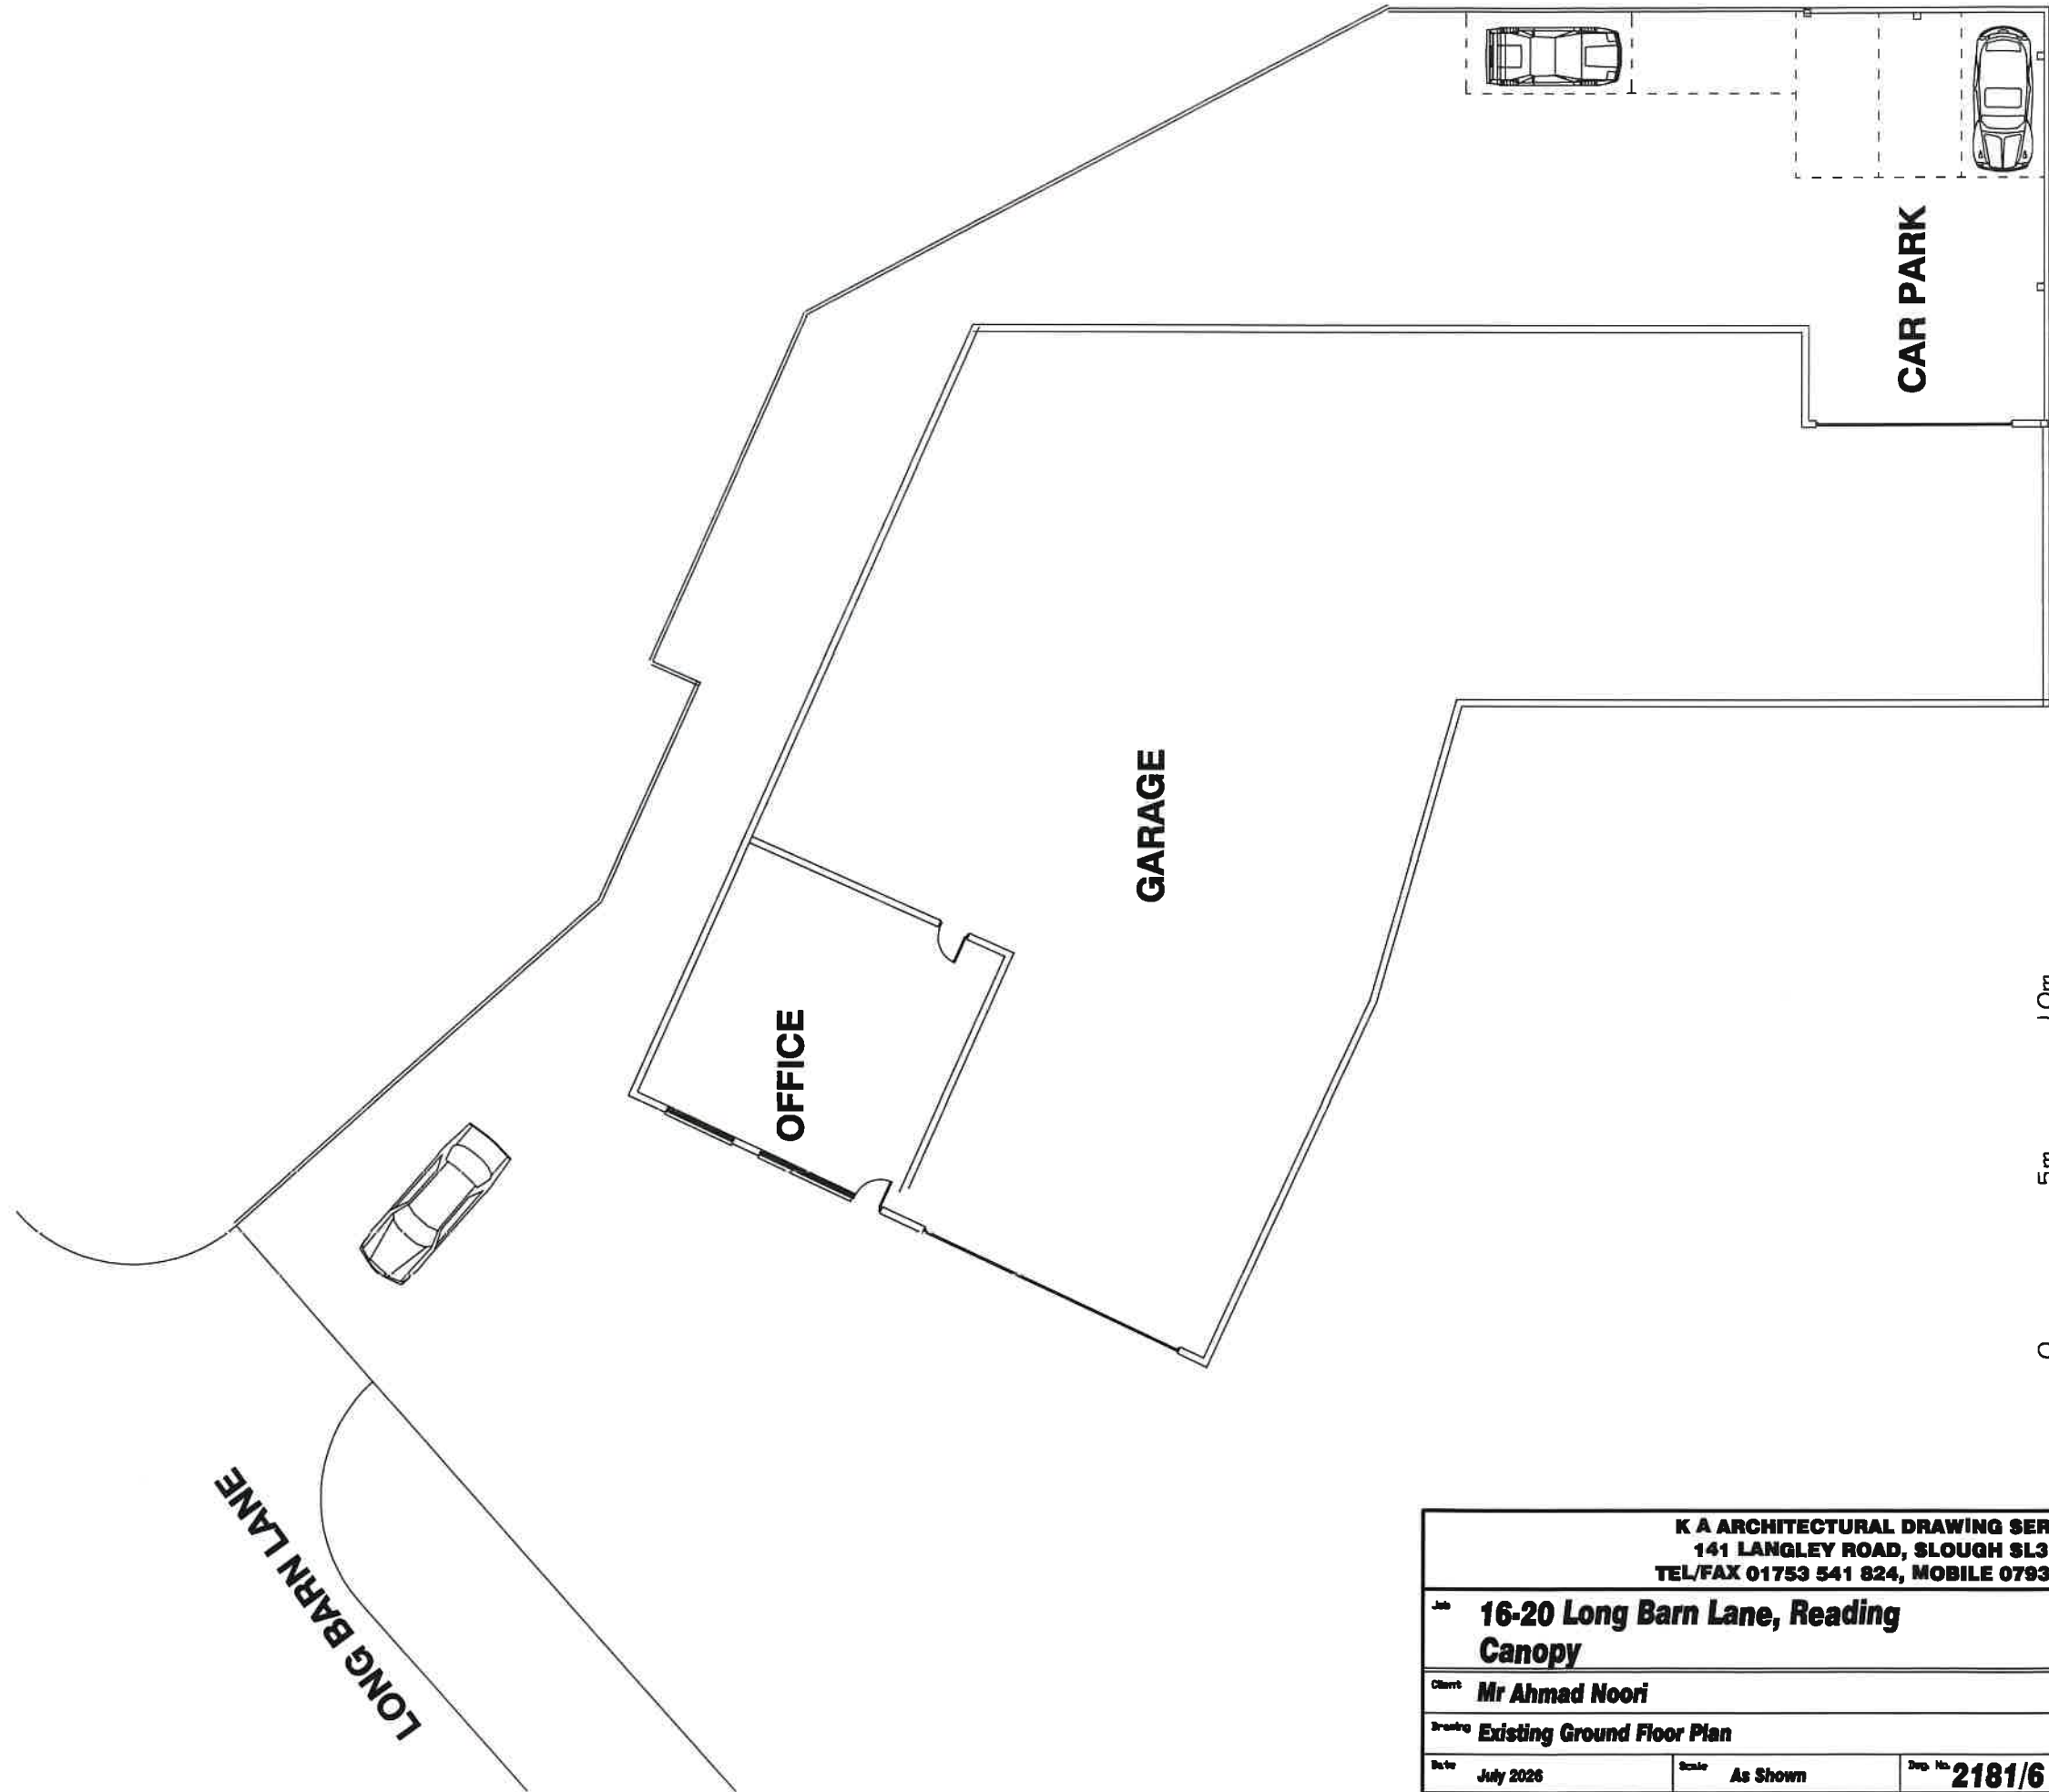

SCALE BAR

EXISTING GROUND FLOOR PLAN
SCALE= 1:200

K A ARCHITECTURAL DRAWING SERVICES 141 LANGLEY ROAD, SLOUGH SL3 7DZ TEL/FAX 01753 541 824, MOBILE 07939213221			
Job	16-20 Long Barn Lane, Reading Canopy		Date Revisions
Client	Mr Ahmad Noori		
Drawing	Existing Ground Floor Plan		
Date	July 2026	Scale	
		Dep. No.	2181/6