


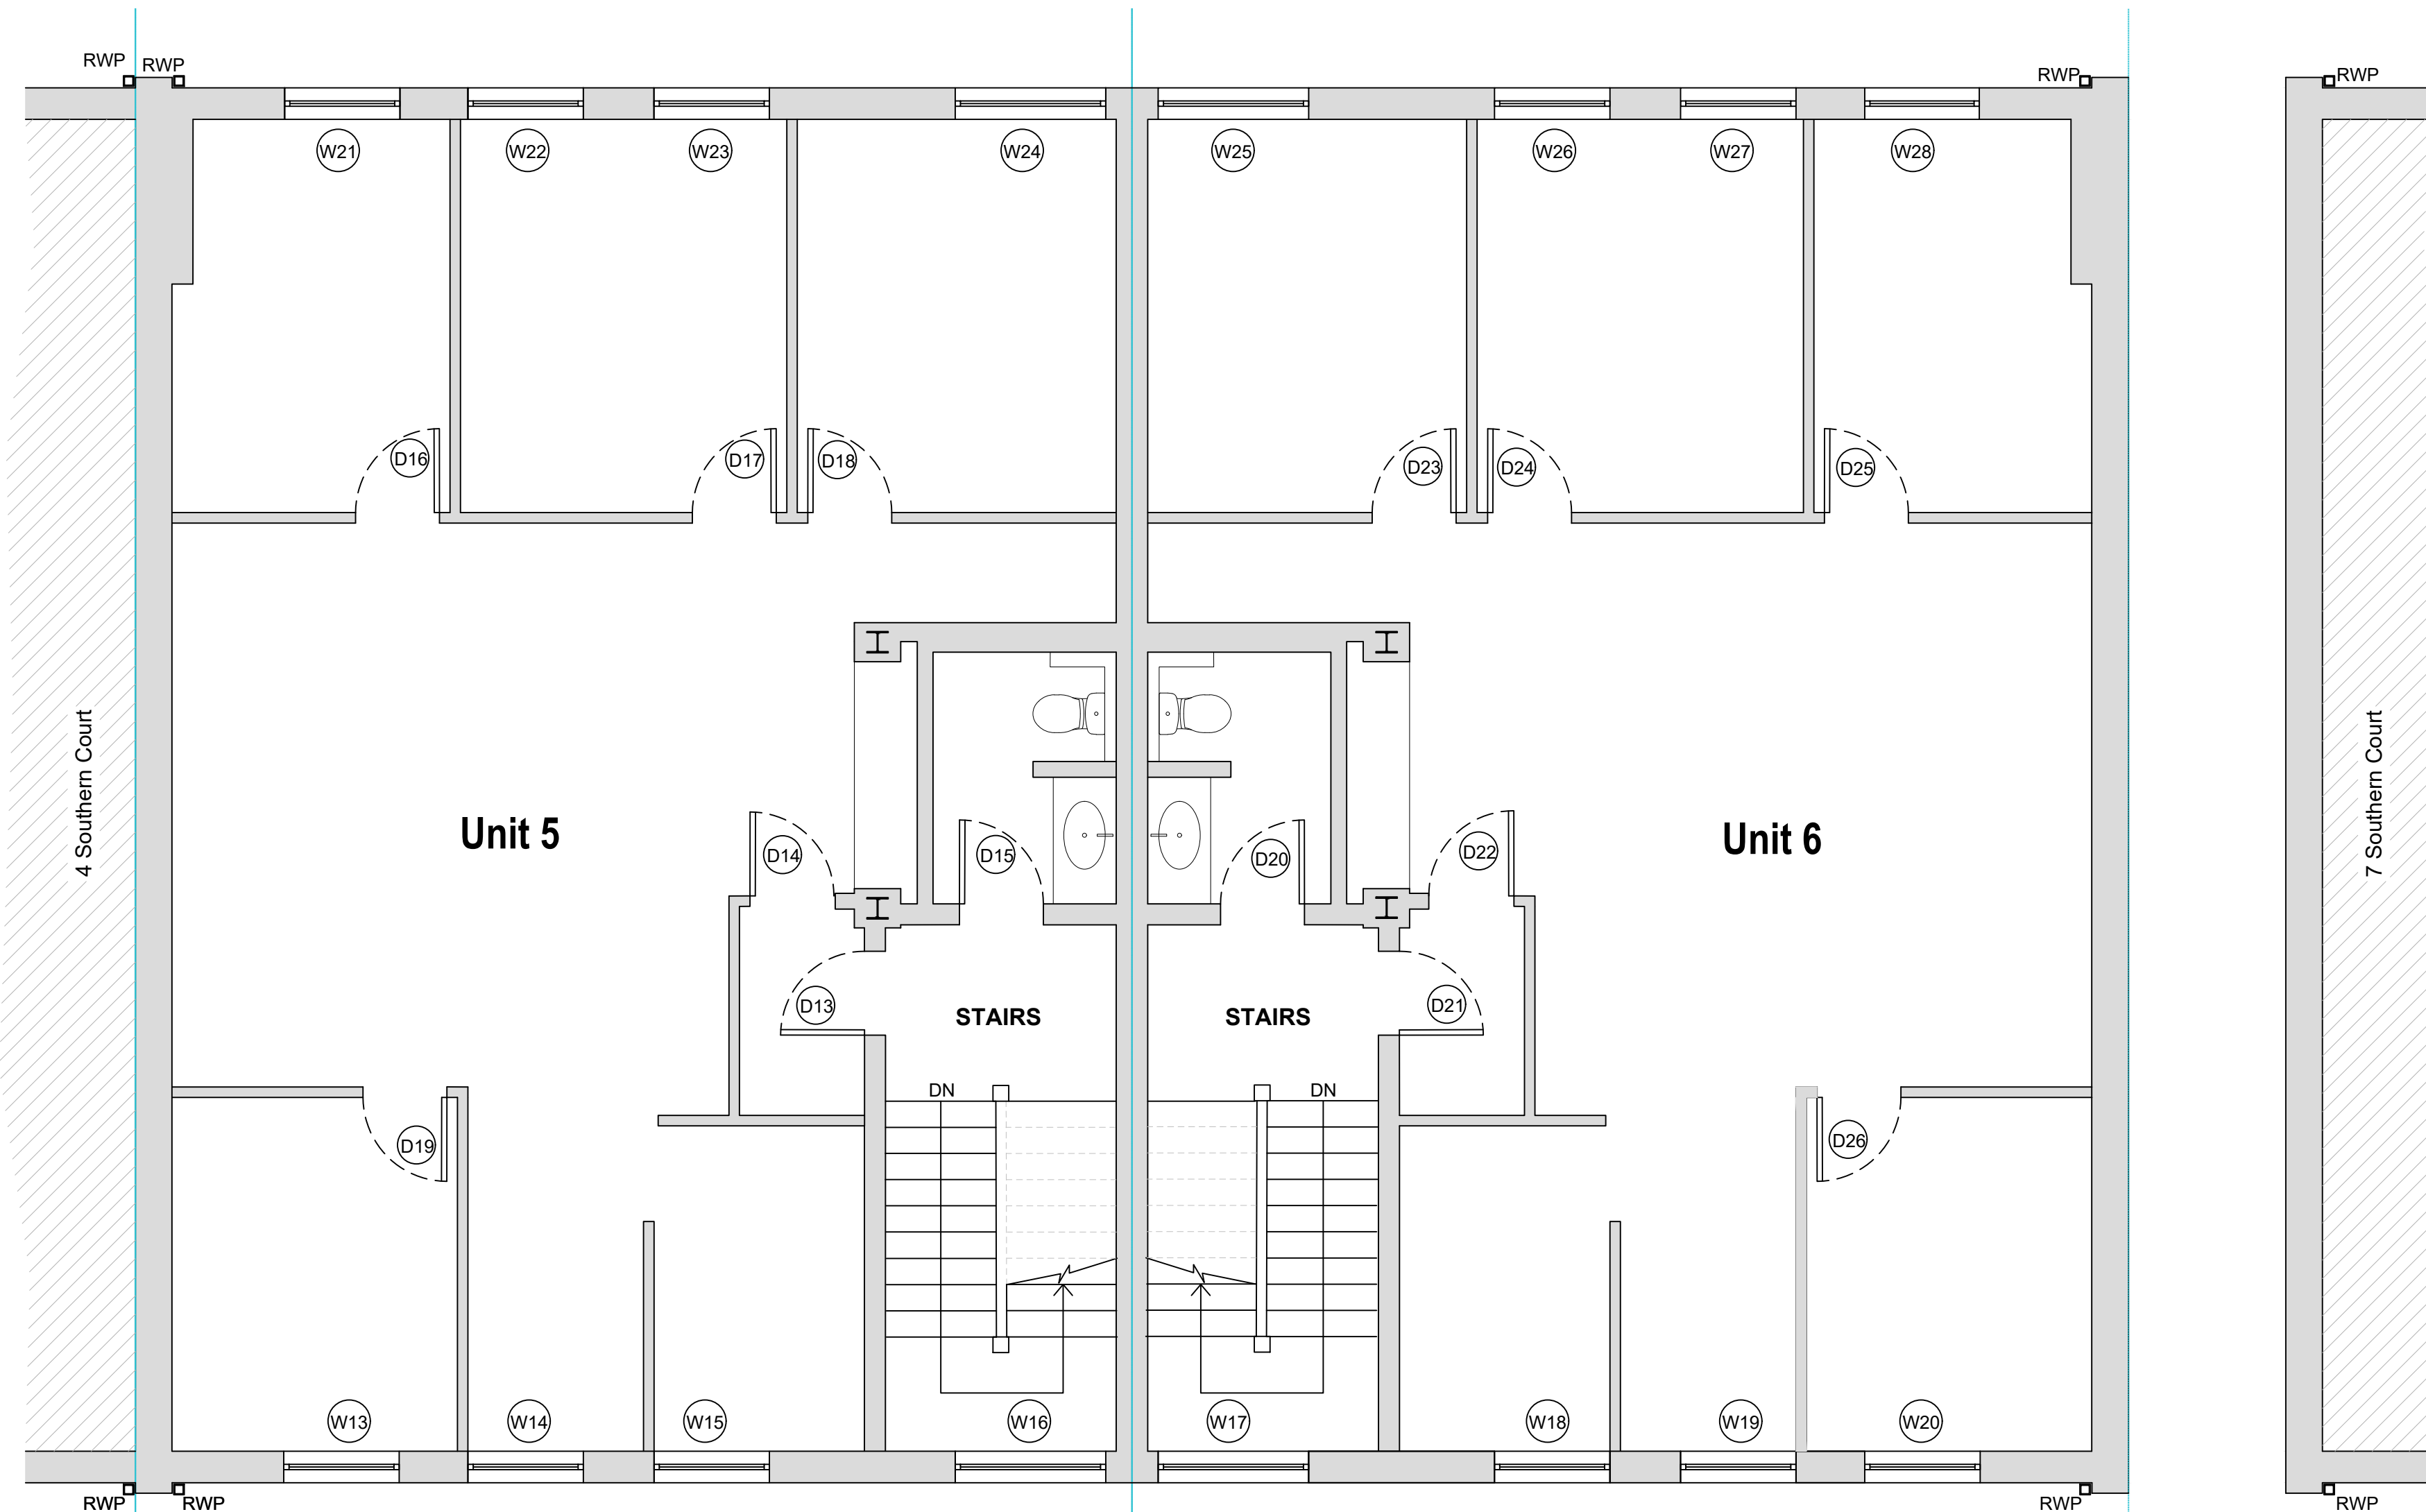


Existing First Floor Plan

(1:50 @ A1, 1:100 @ A3)



Existing Front Elevation

(1:100 @ A1, 1:200 @ A3)

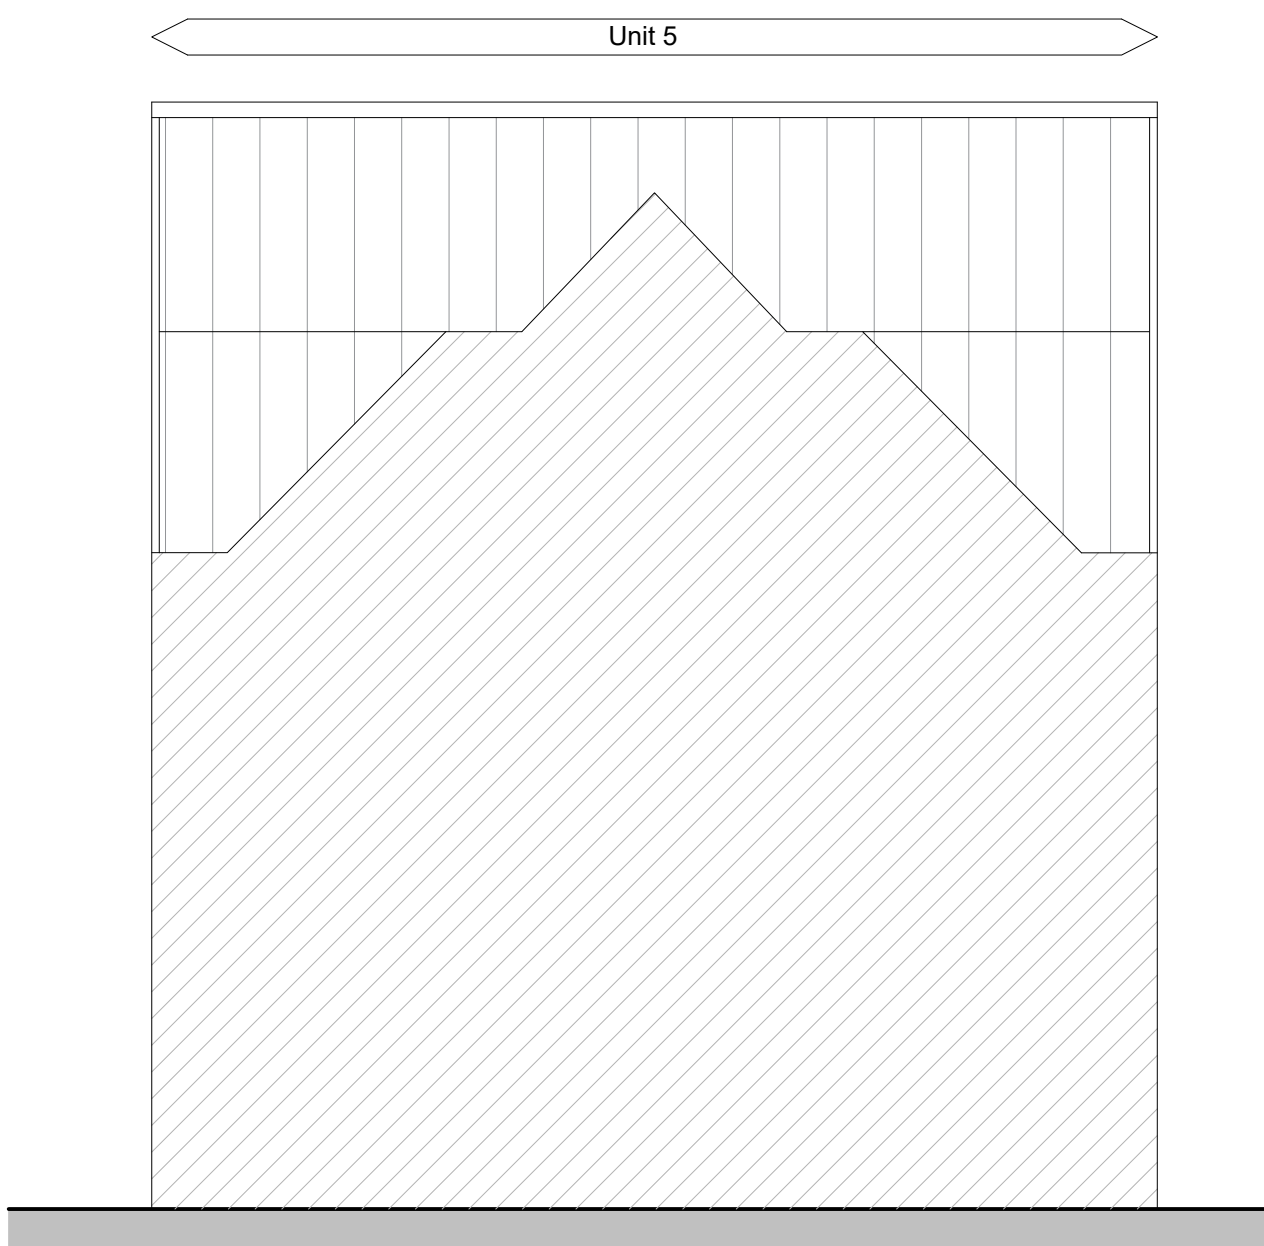

Existing Side Elevation

(1:100 @ A1, 1:200 @ A3)



- NOTES
- Responsibility is not accepted for errors made by others in scaling from this drawing. All construction information should be taken from figured dimensions only and checked onsite by contractor before manufacture or ordering materials.
 - Any discrepancies are to be reported to the designer. Designer not responsible for lost time, rework or quality of any reported discrepancies. Designer reserves the right to 7 day response time to any site queries.
 - This drawing is copyright.

Scale Bar - 1:100

2m 0 2m 4m 6m 8m 10m

Scale Bar - 1:50

2m 0 2m 4m



Location Plan

(1:1250 @ A1, 1:2500 @ A3)

Rev Date Description



CELONA CONSULTING
CONSTRUCTION DESIGN SPECIALISTS

Project

Unit 5 & 6 Southern Court
South Street
Reading
RG1 4QS

Drawing Title

Existing First Floor Plan,
Existing Elevations and
Location Plan

Scale

As Shown

Date

Jul. 2026

Drawn

S.Moyse

Job Number

C1028

Drawing Number

0002