



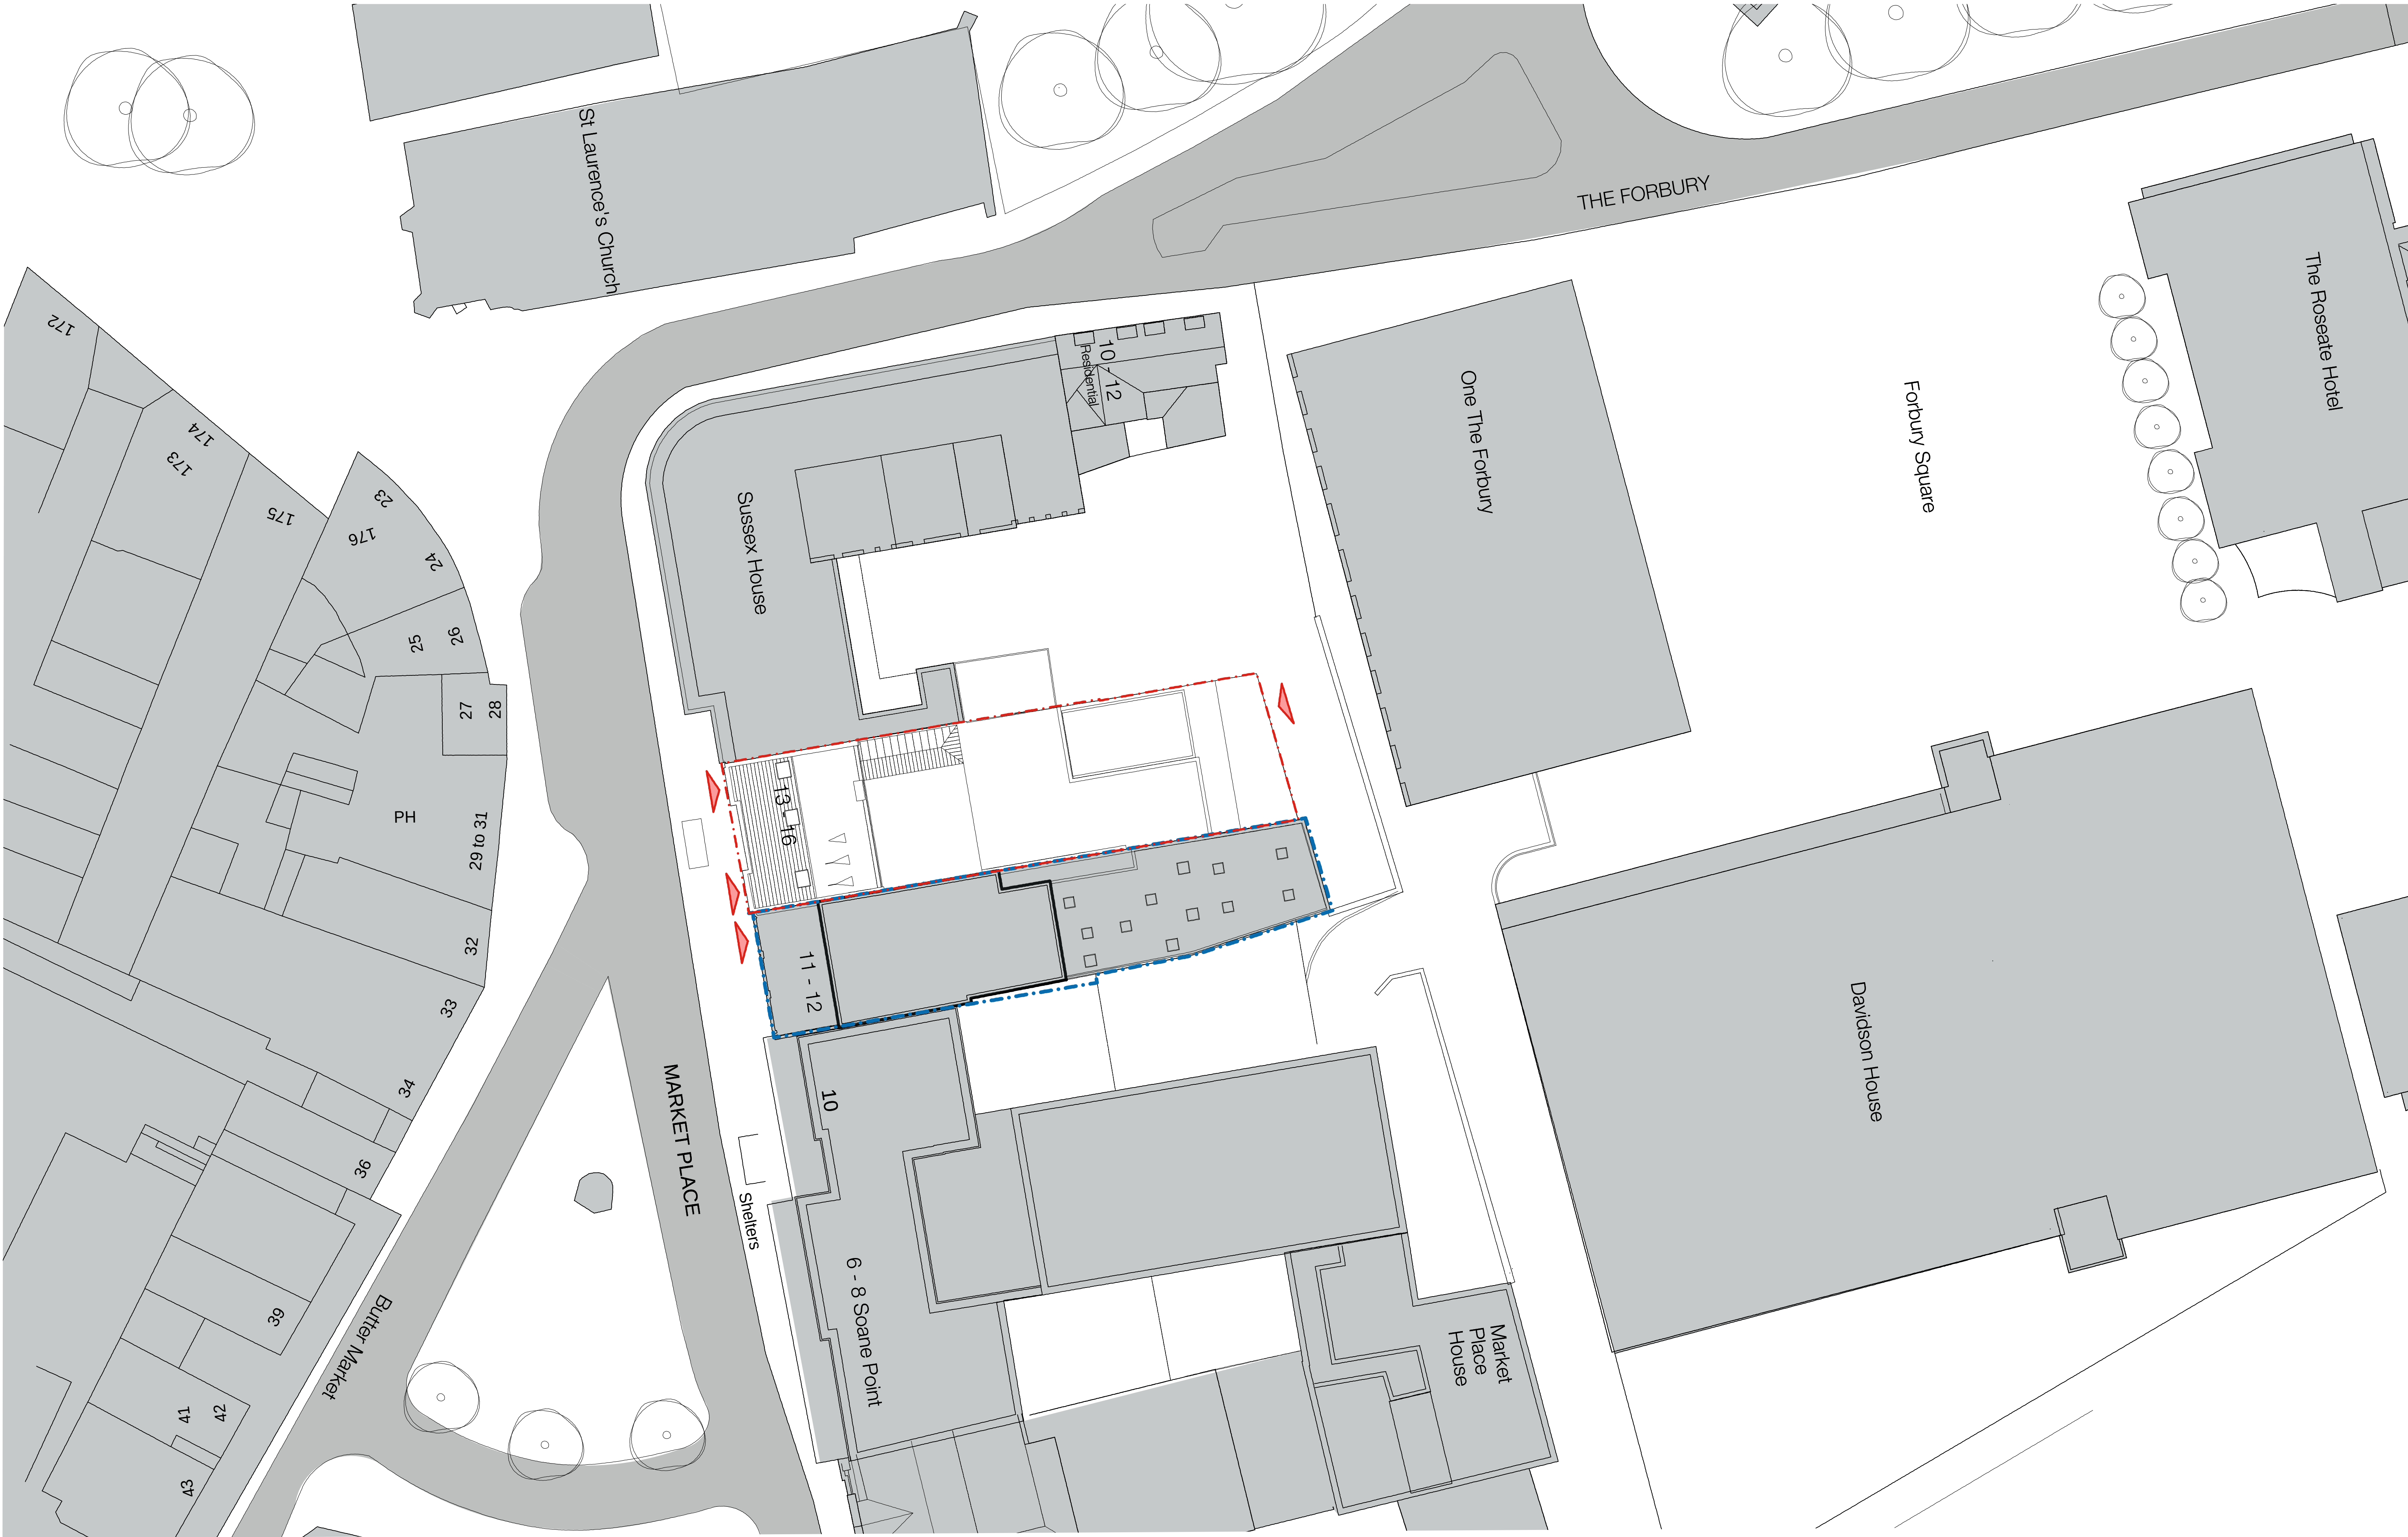


SITE PLAN


SCALE  1:250		KEY PLAN 		REVISIONS		SITE 13 - 16 MARKET PLACE		 DANKS BADNELL CHARTERED ARCHITECTS Kings Stables 3-4 Osborne Meads Windsor Berkshire SL4 3BE www.danksbadnell.co.uk • enquiry@danksbadnell.co.uk • 01753 859880	
						DRAWING SITE PLAN			
						NUMBER 21/16/02B			
						SCALE 1:250			
								DATE APRIL 21	
								PAPER A1	

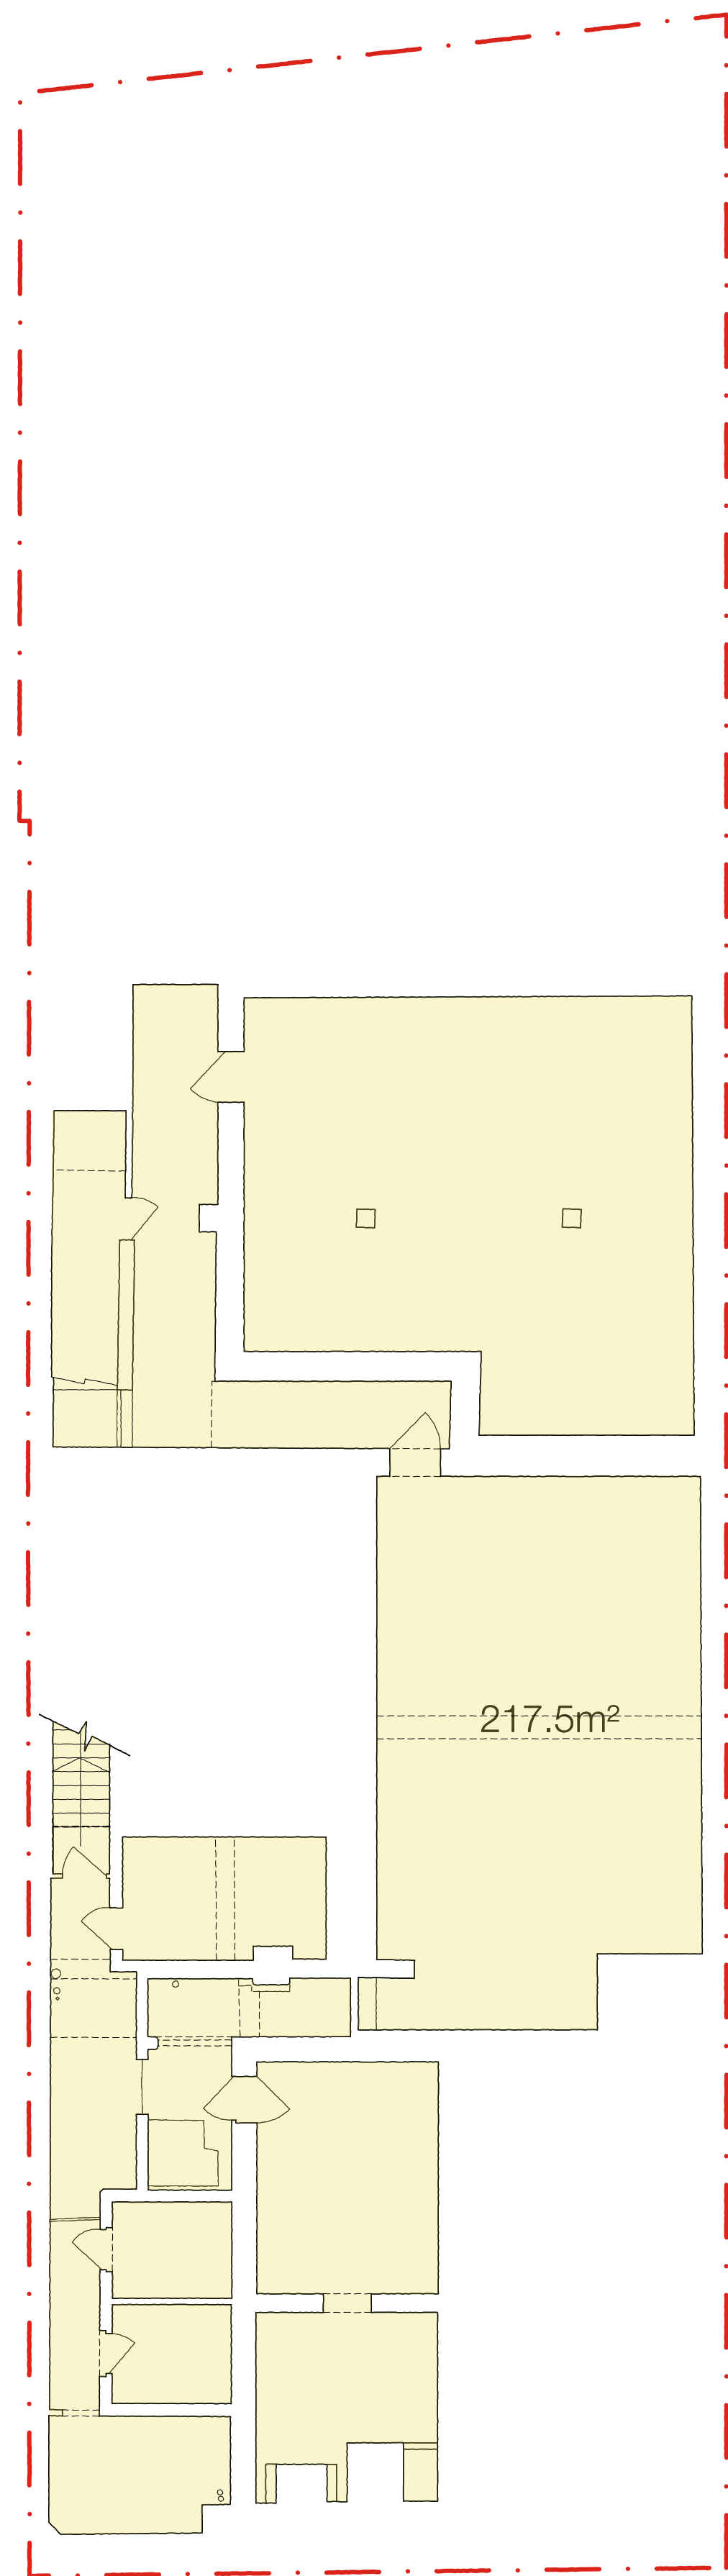



BASEMENT PLAN

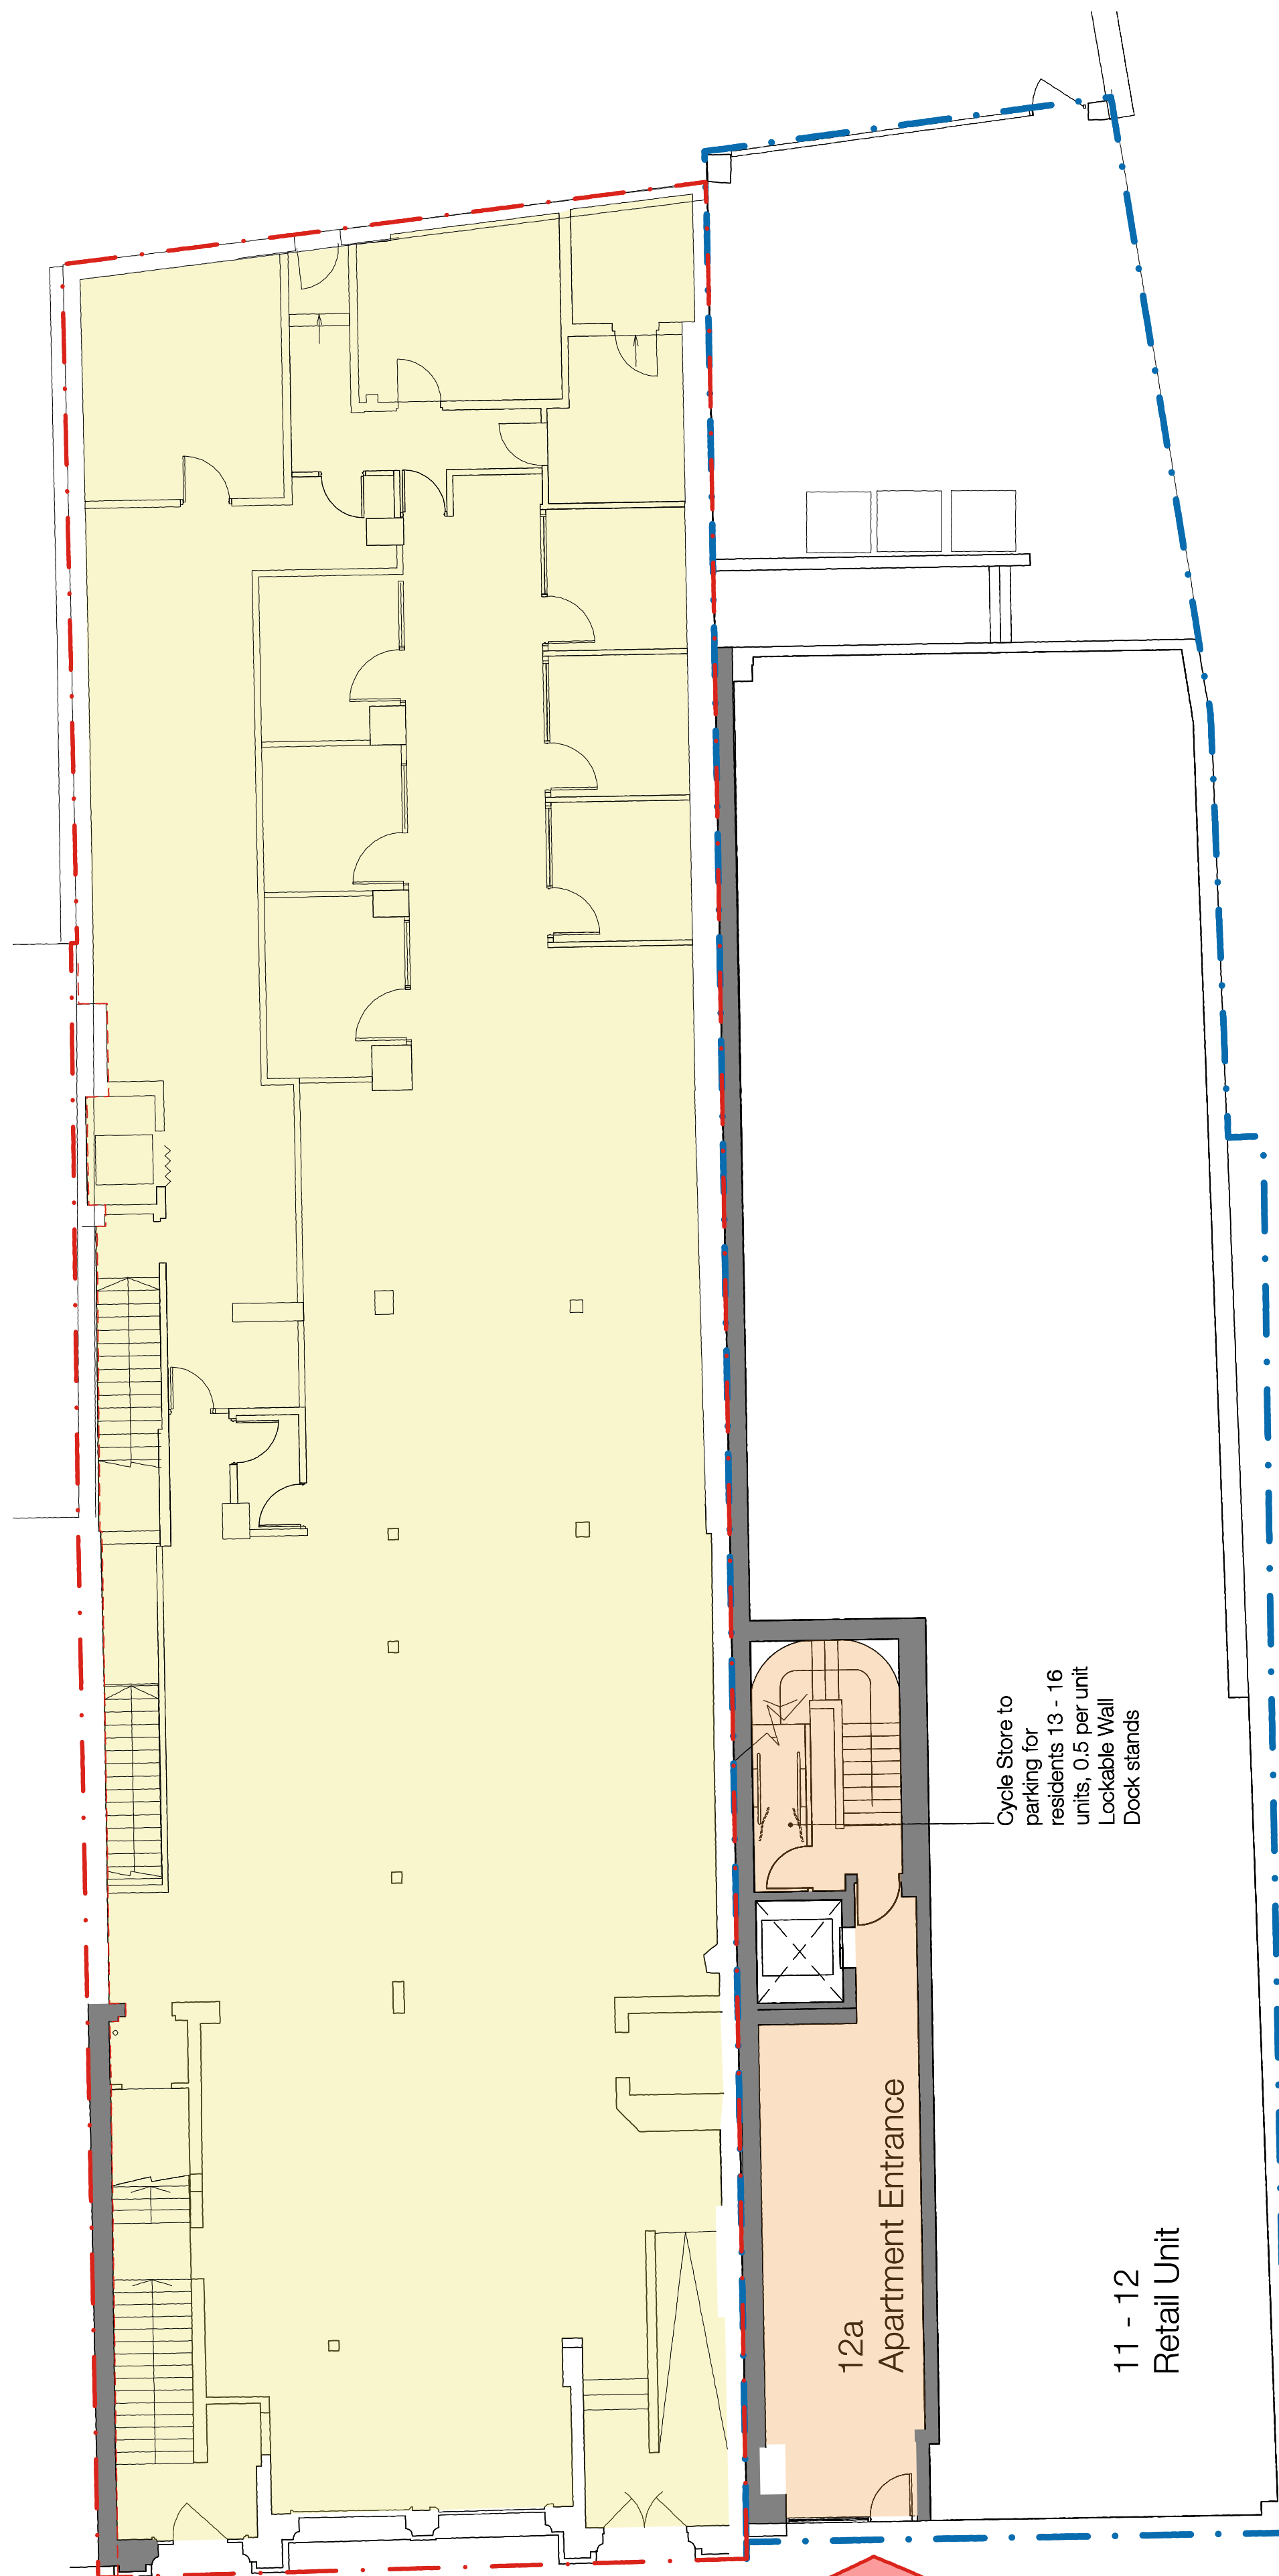

GROUND FLOOR PLAN

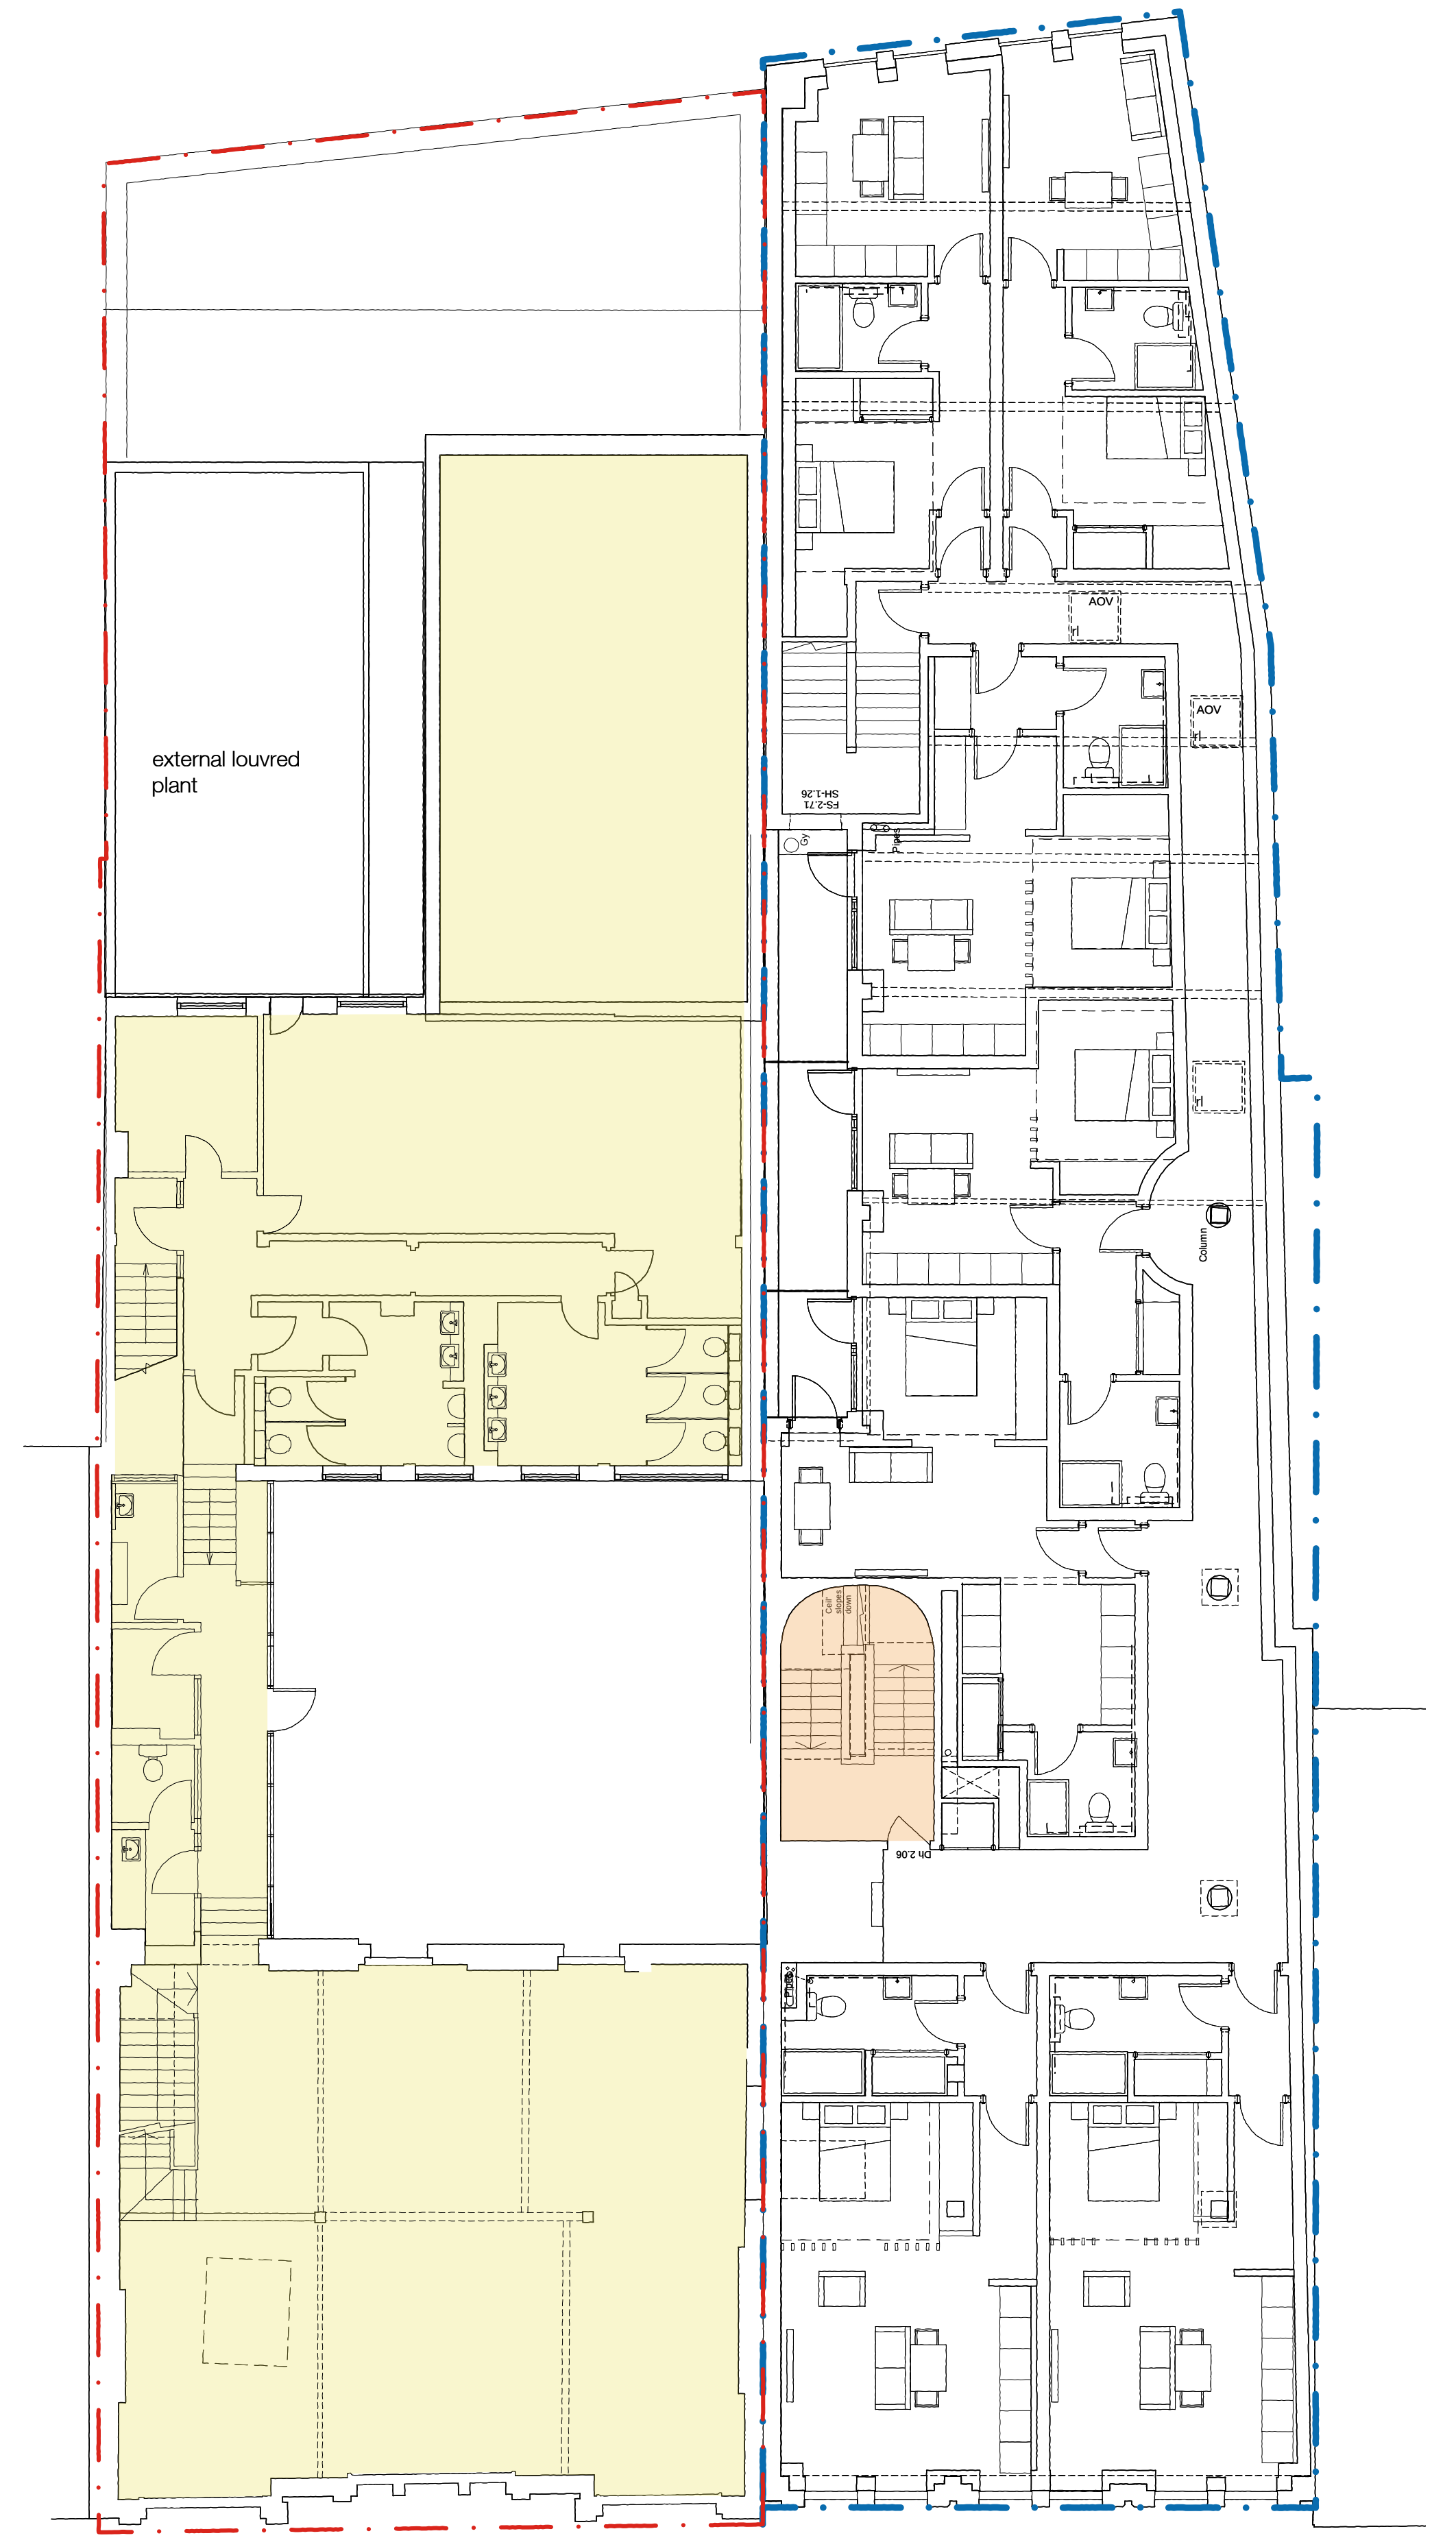

FIRST FLOOR PLAN

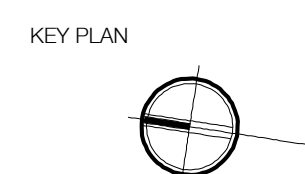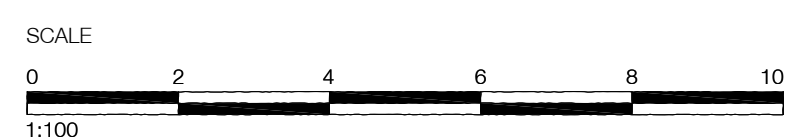

Legend

Access from 12a for Listed Building Apartments

REVISIONS
B FOLLOWING STRIP OUT WORKS
C Amendments as per planning officer's comments
D WINDOWS TO LIGHTWELL UPDATED
E CYCLE STORE UPDATED

SEPT' 21
14/04/23
24/05/23
AUG' 23
DEC' 23

SITE 13 - 16 MARKET PLACE

DRAWING EXISTING PLANS


NUMBER 21/16/03F

SCALE 1:100


DATE APRIL 21

PAPER


DANKS BADNELL
CHARTERED ARCHITECTS
Kings Stables 3-4 Osborne Meads Windsor Berkshire SL4 1SE
www.danksbadnell.co.uk • enquiry@danksbadnell.co.uk • 01753 859880

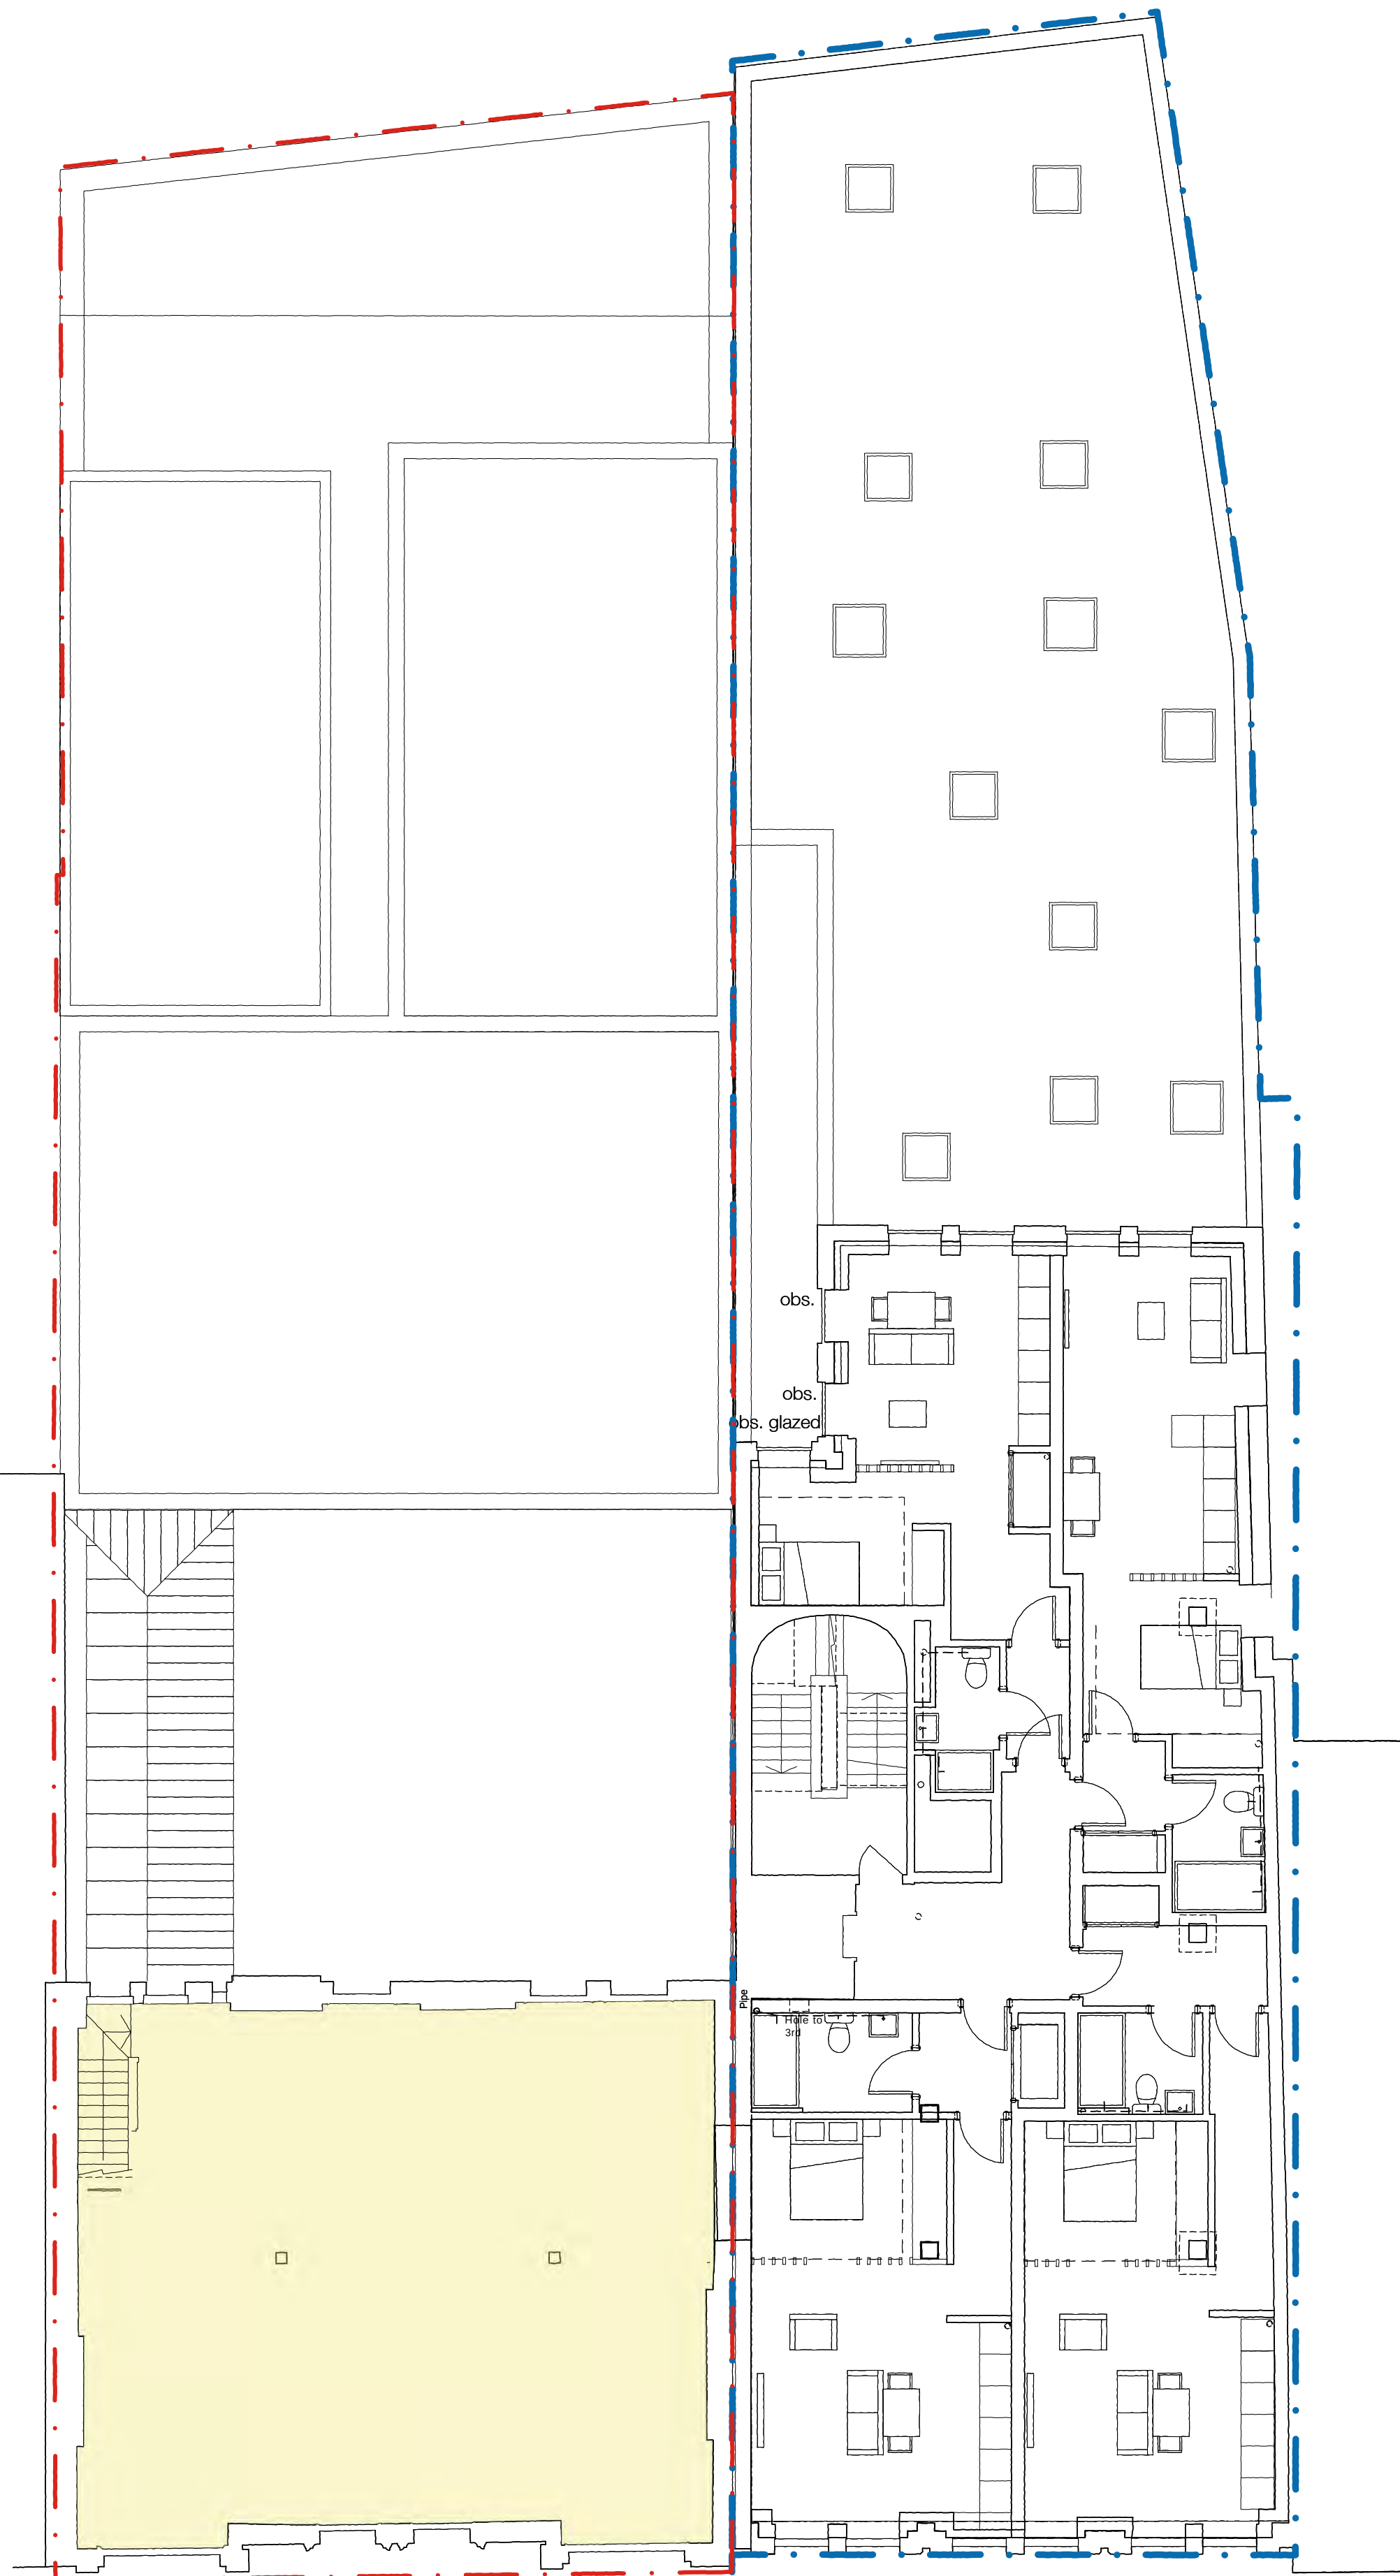


SECOND FLOOR PLAN

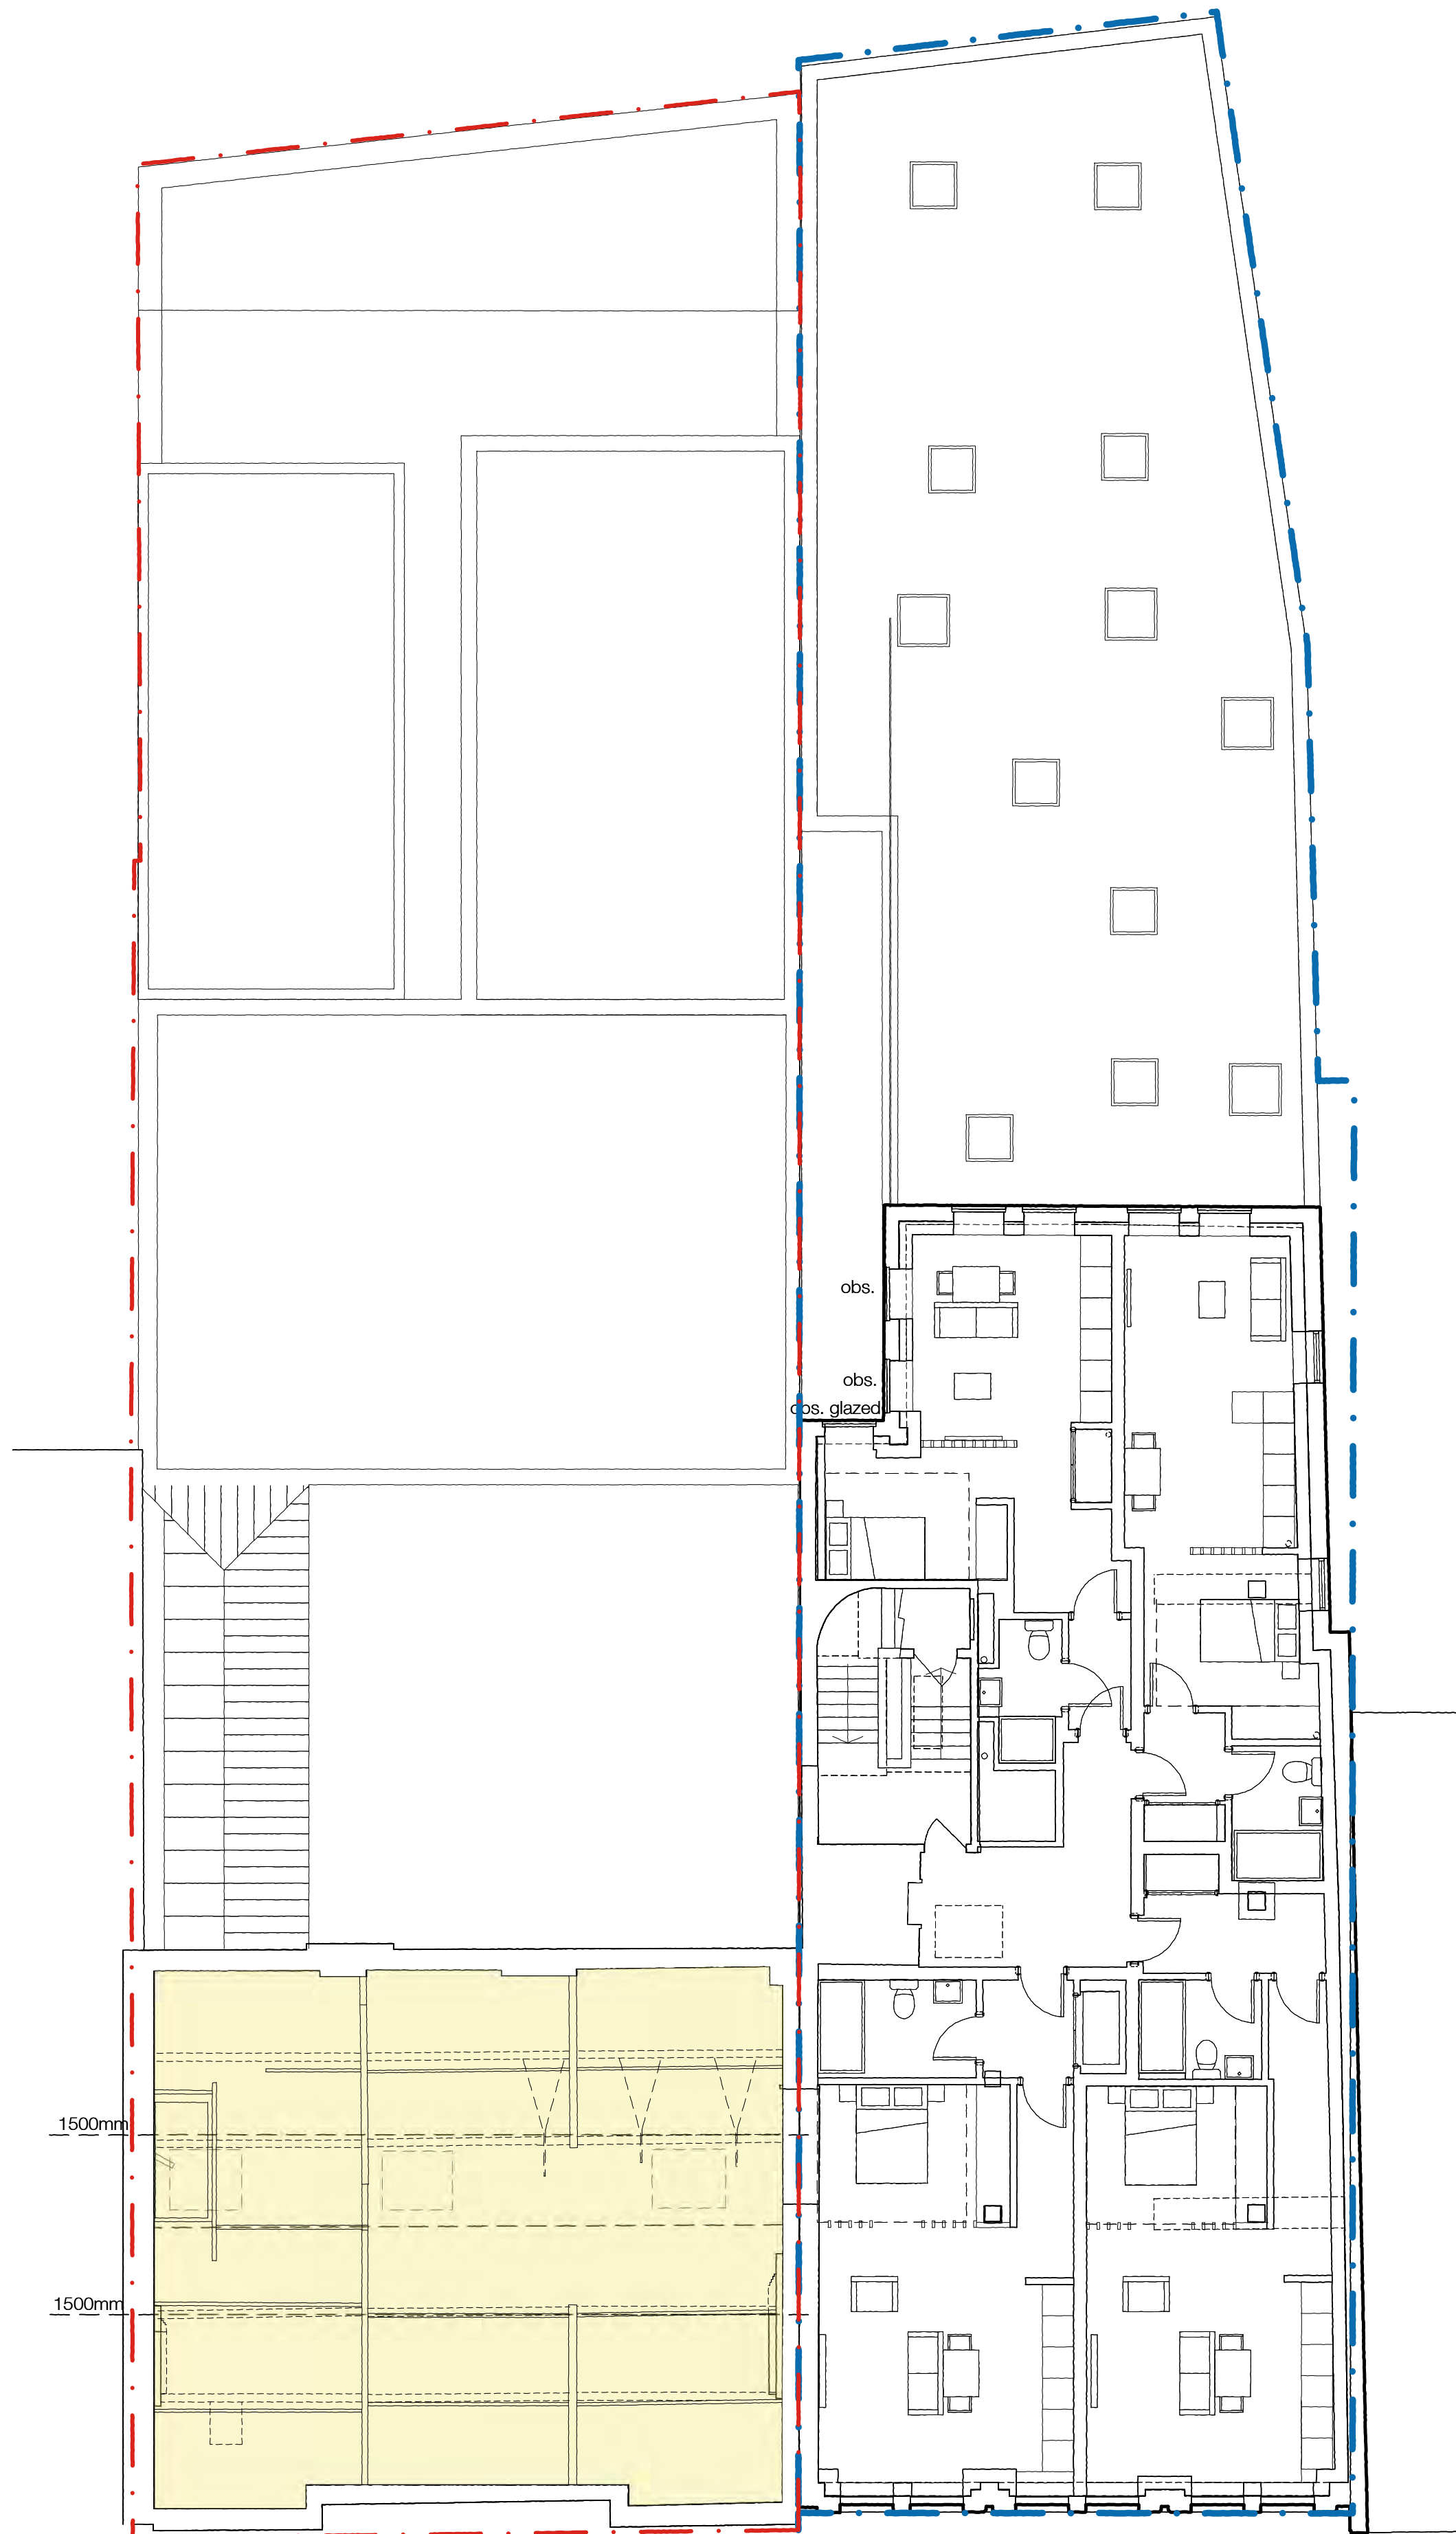


ATTIC FLOOR PLAN

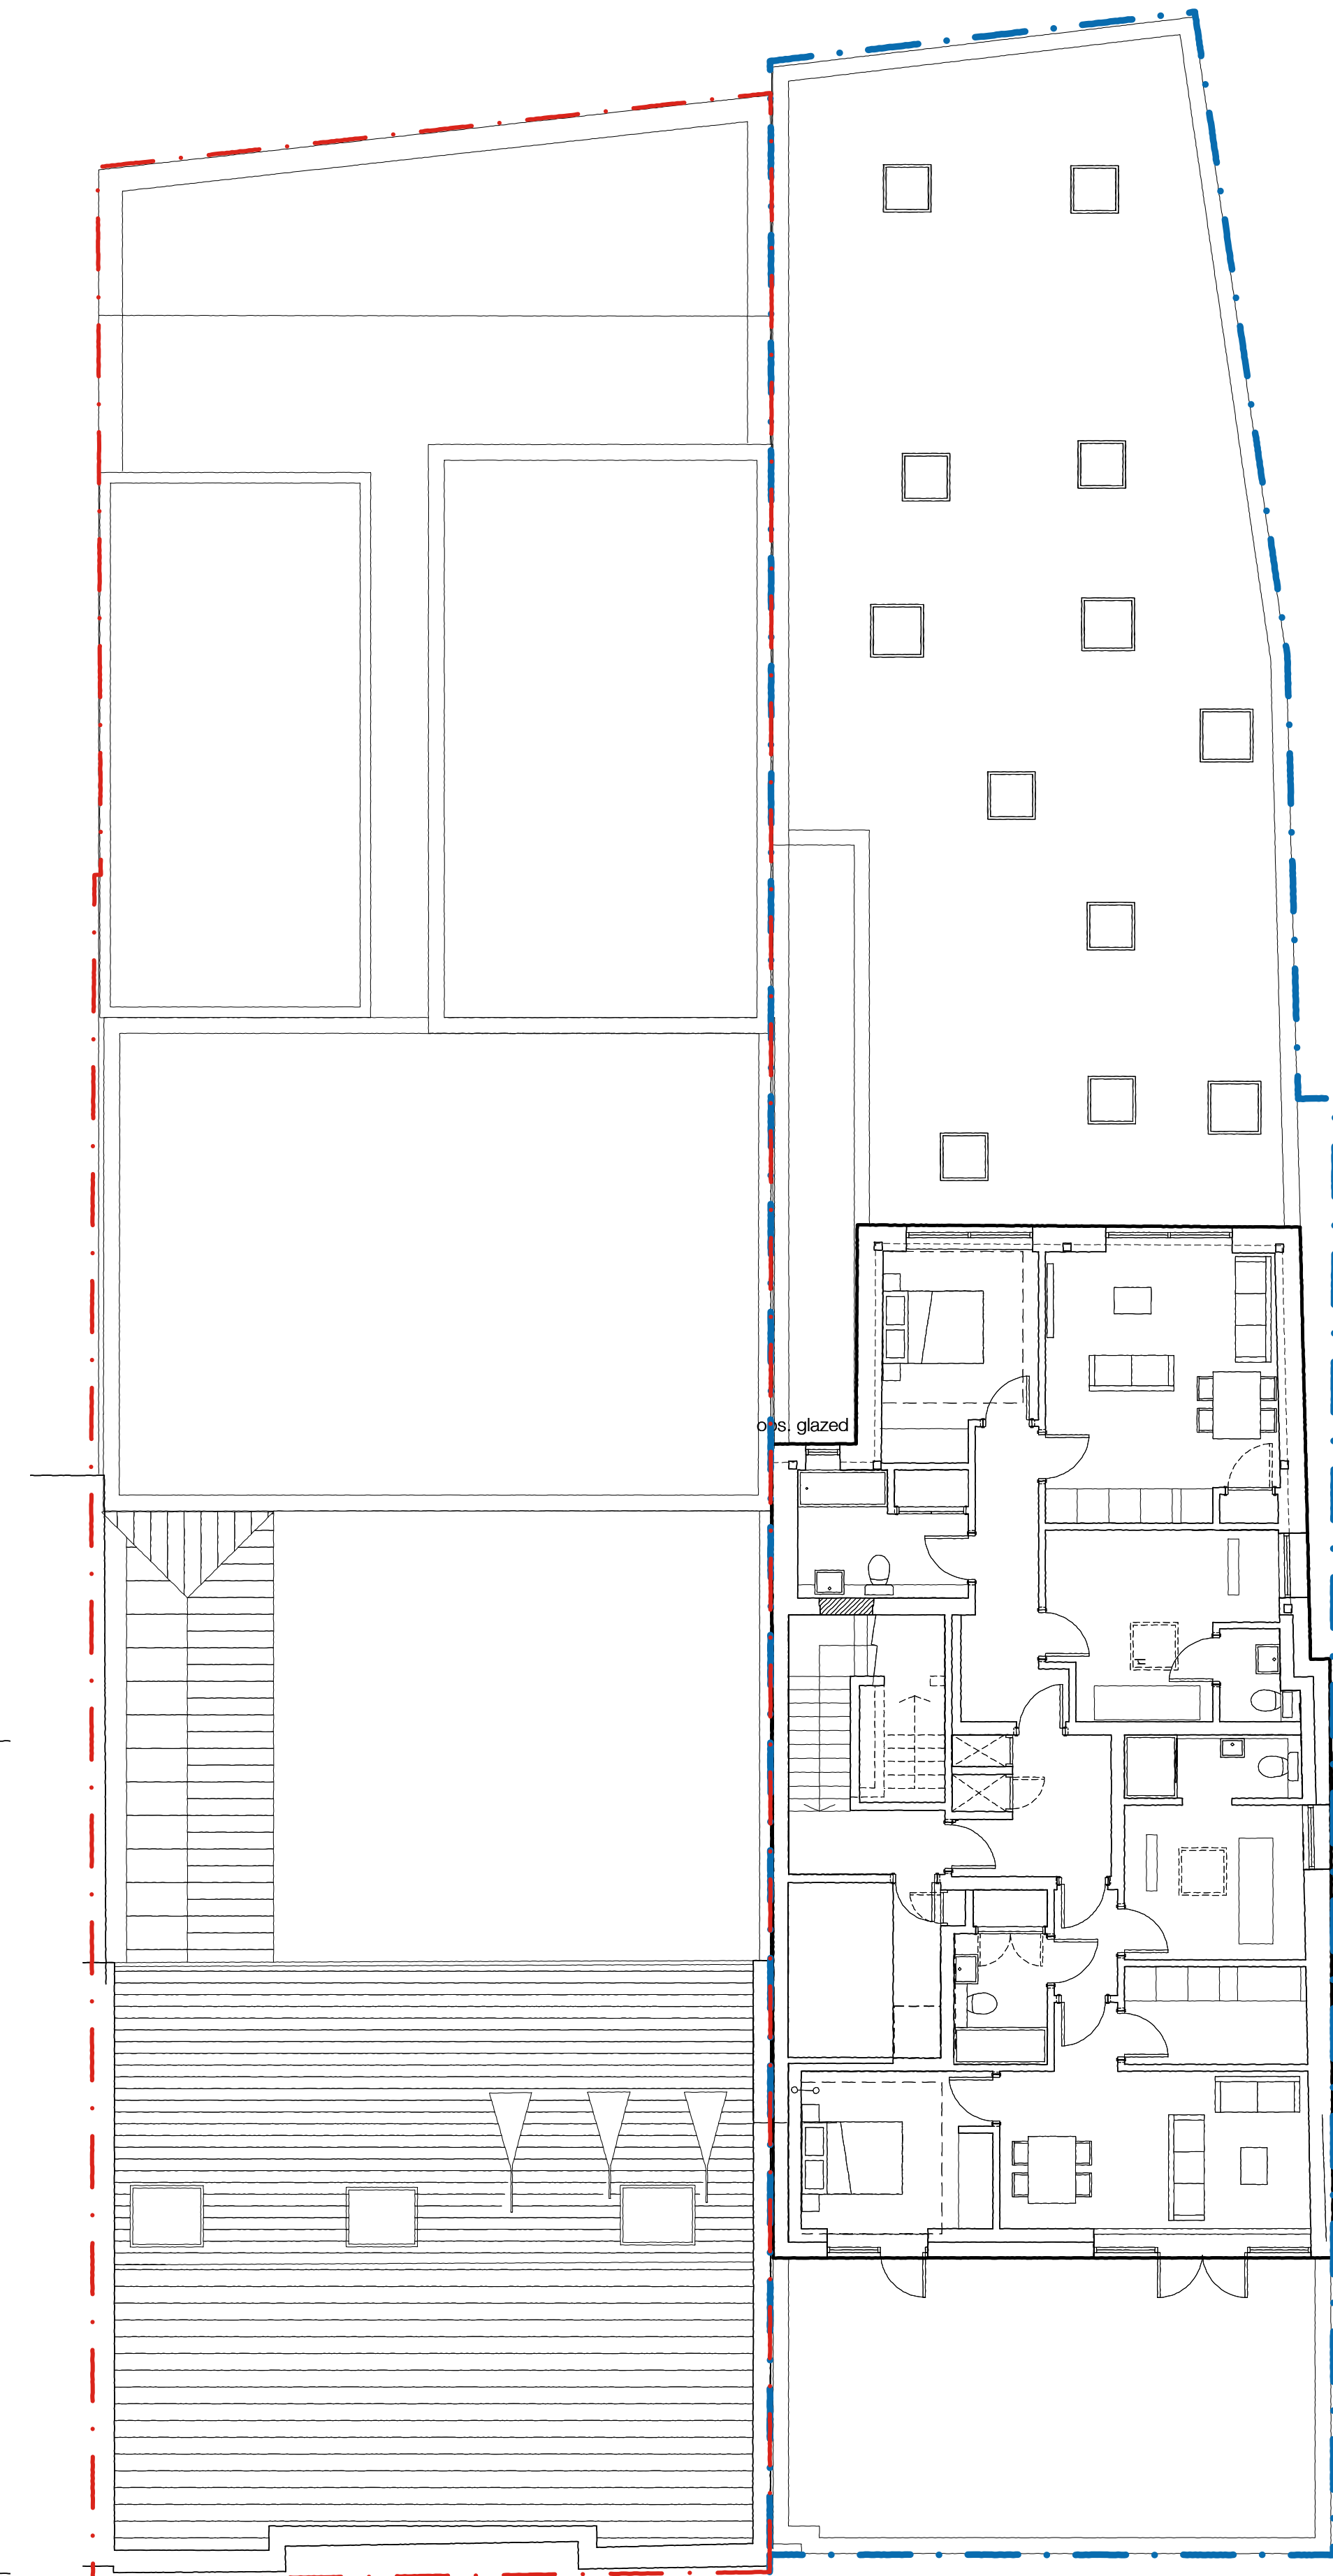


ROOF PLAN

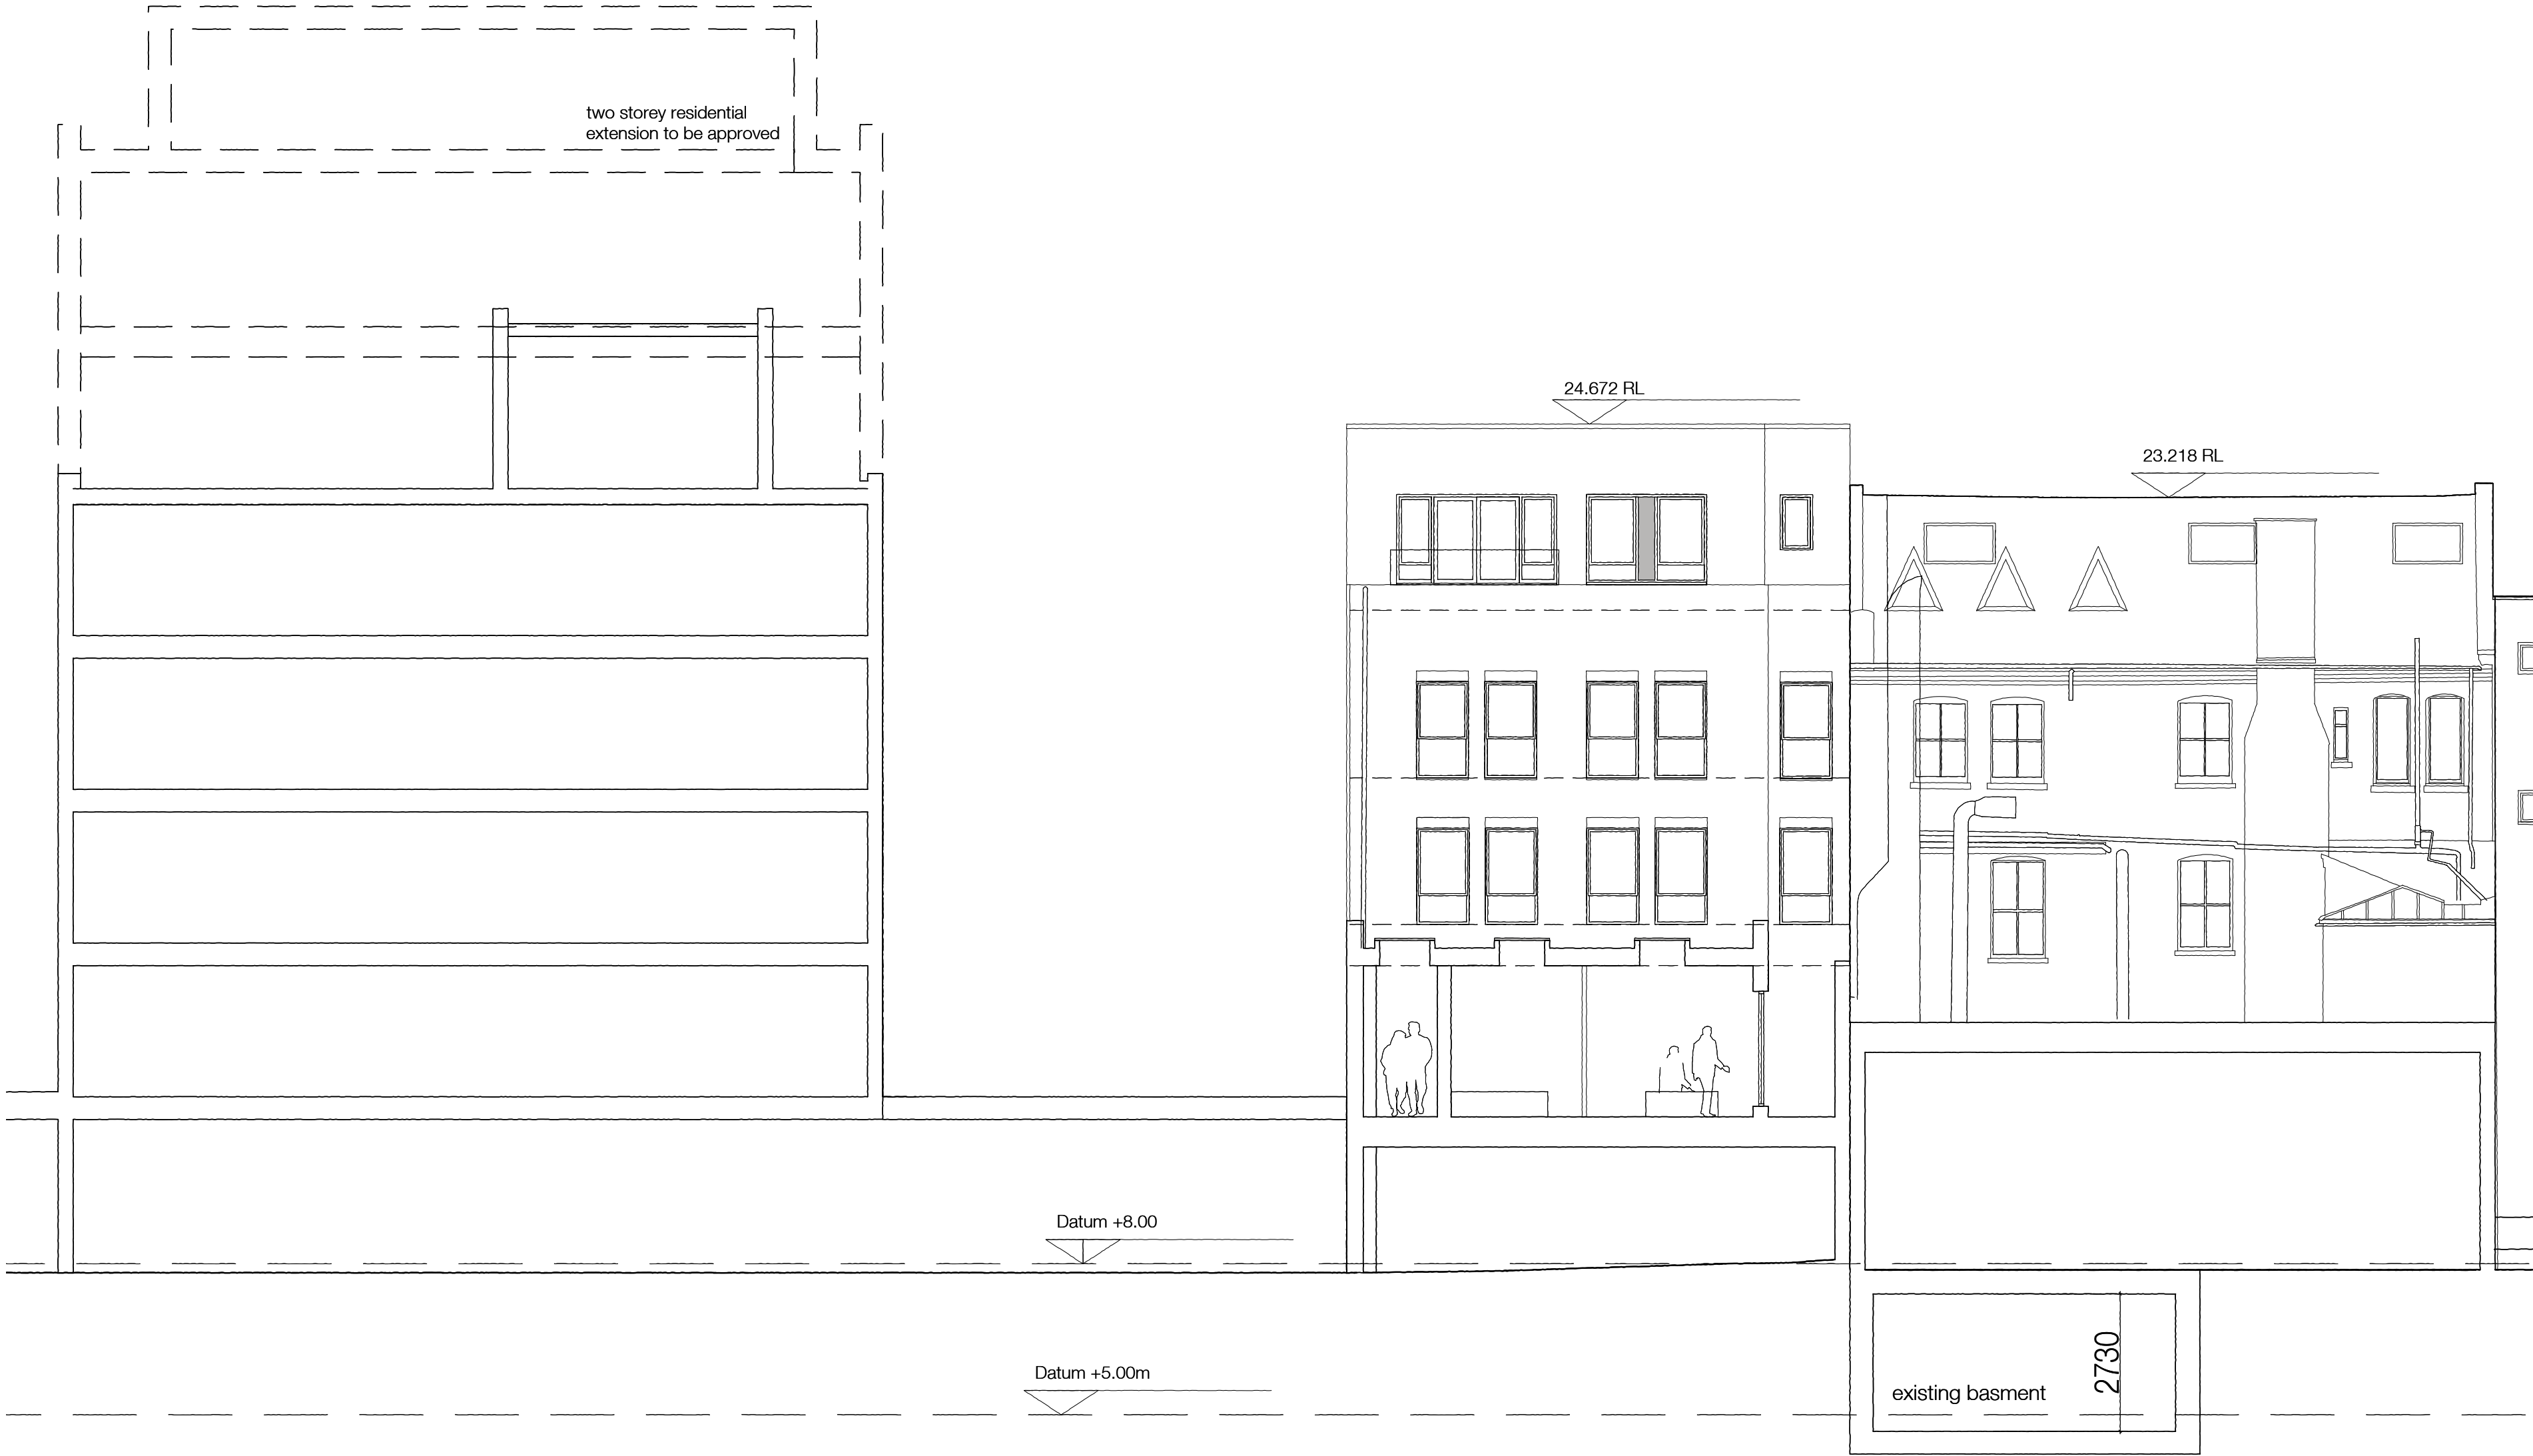

EXISTING REAR SECTION (EAST)

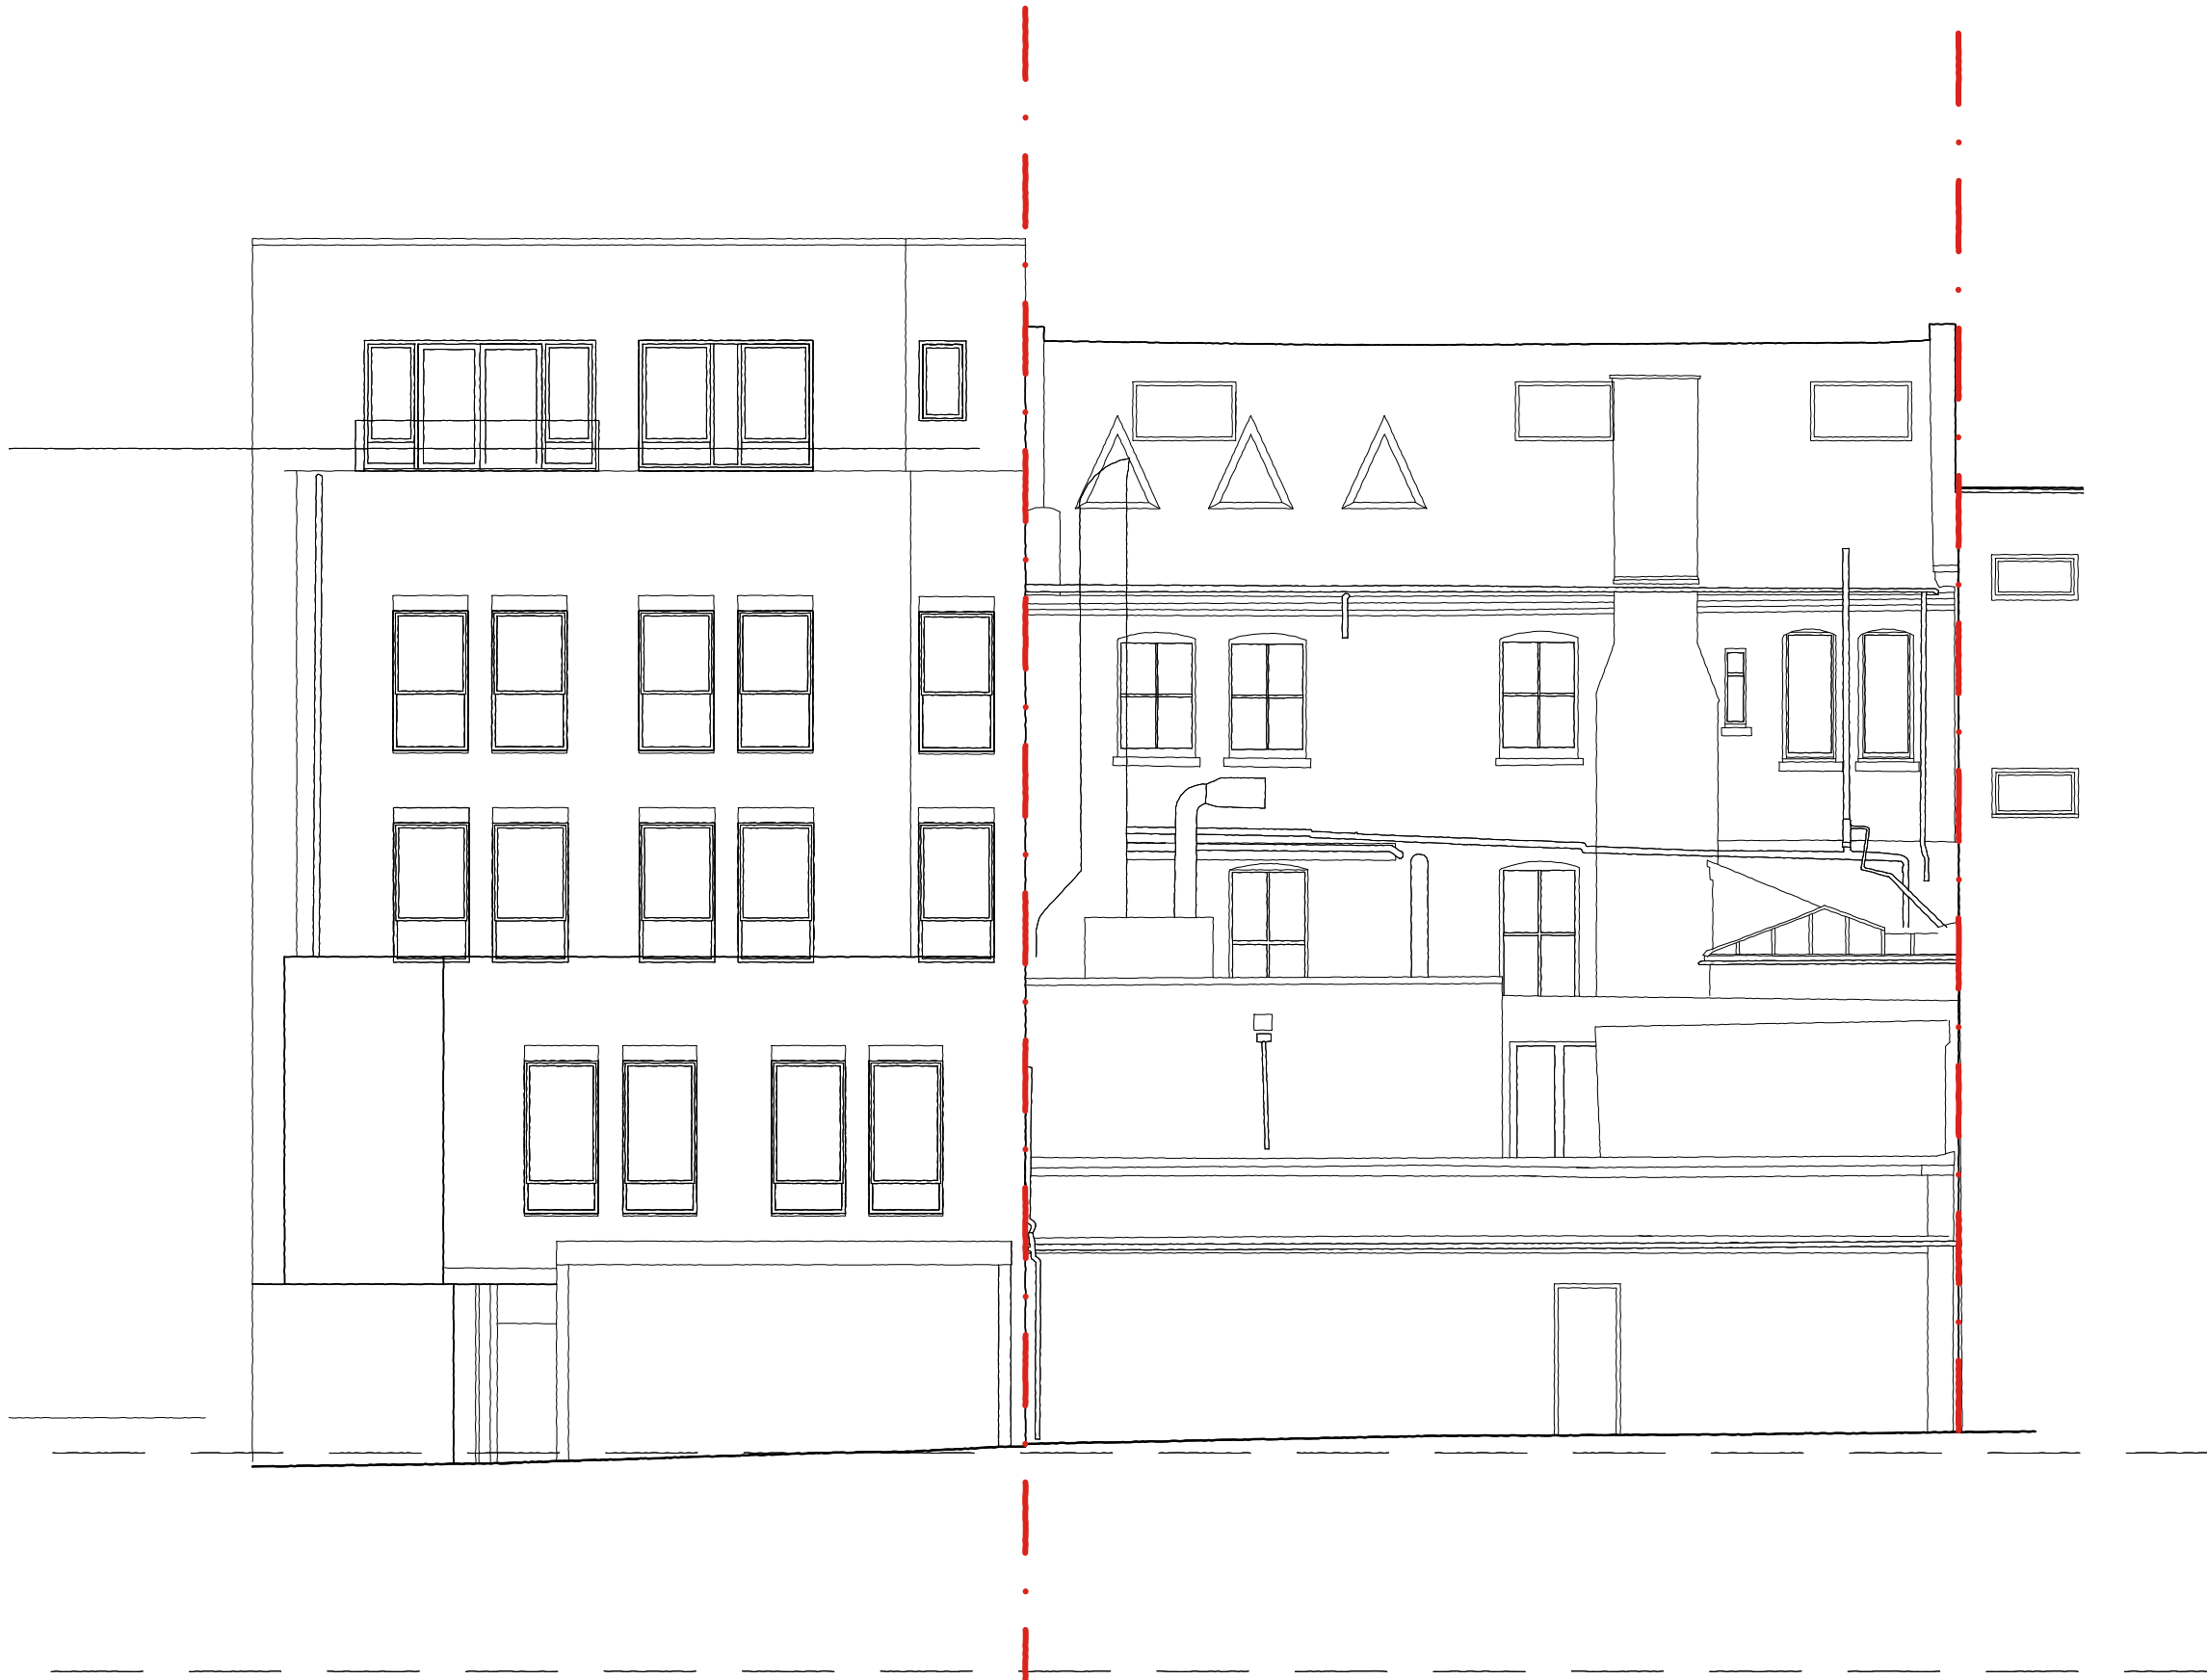


EXISTING REAR ELEVATION (EAST)

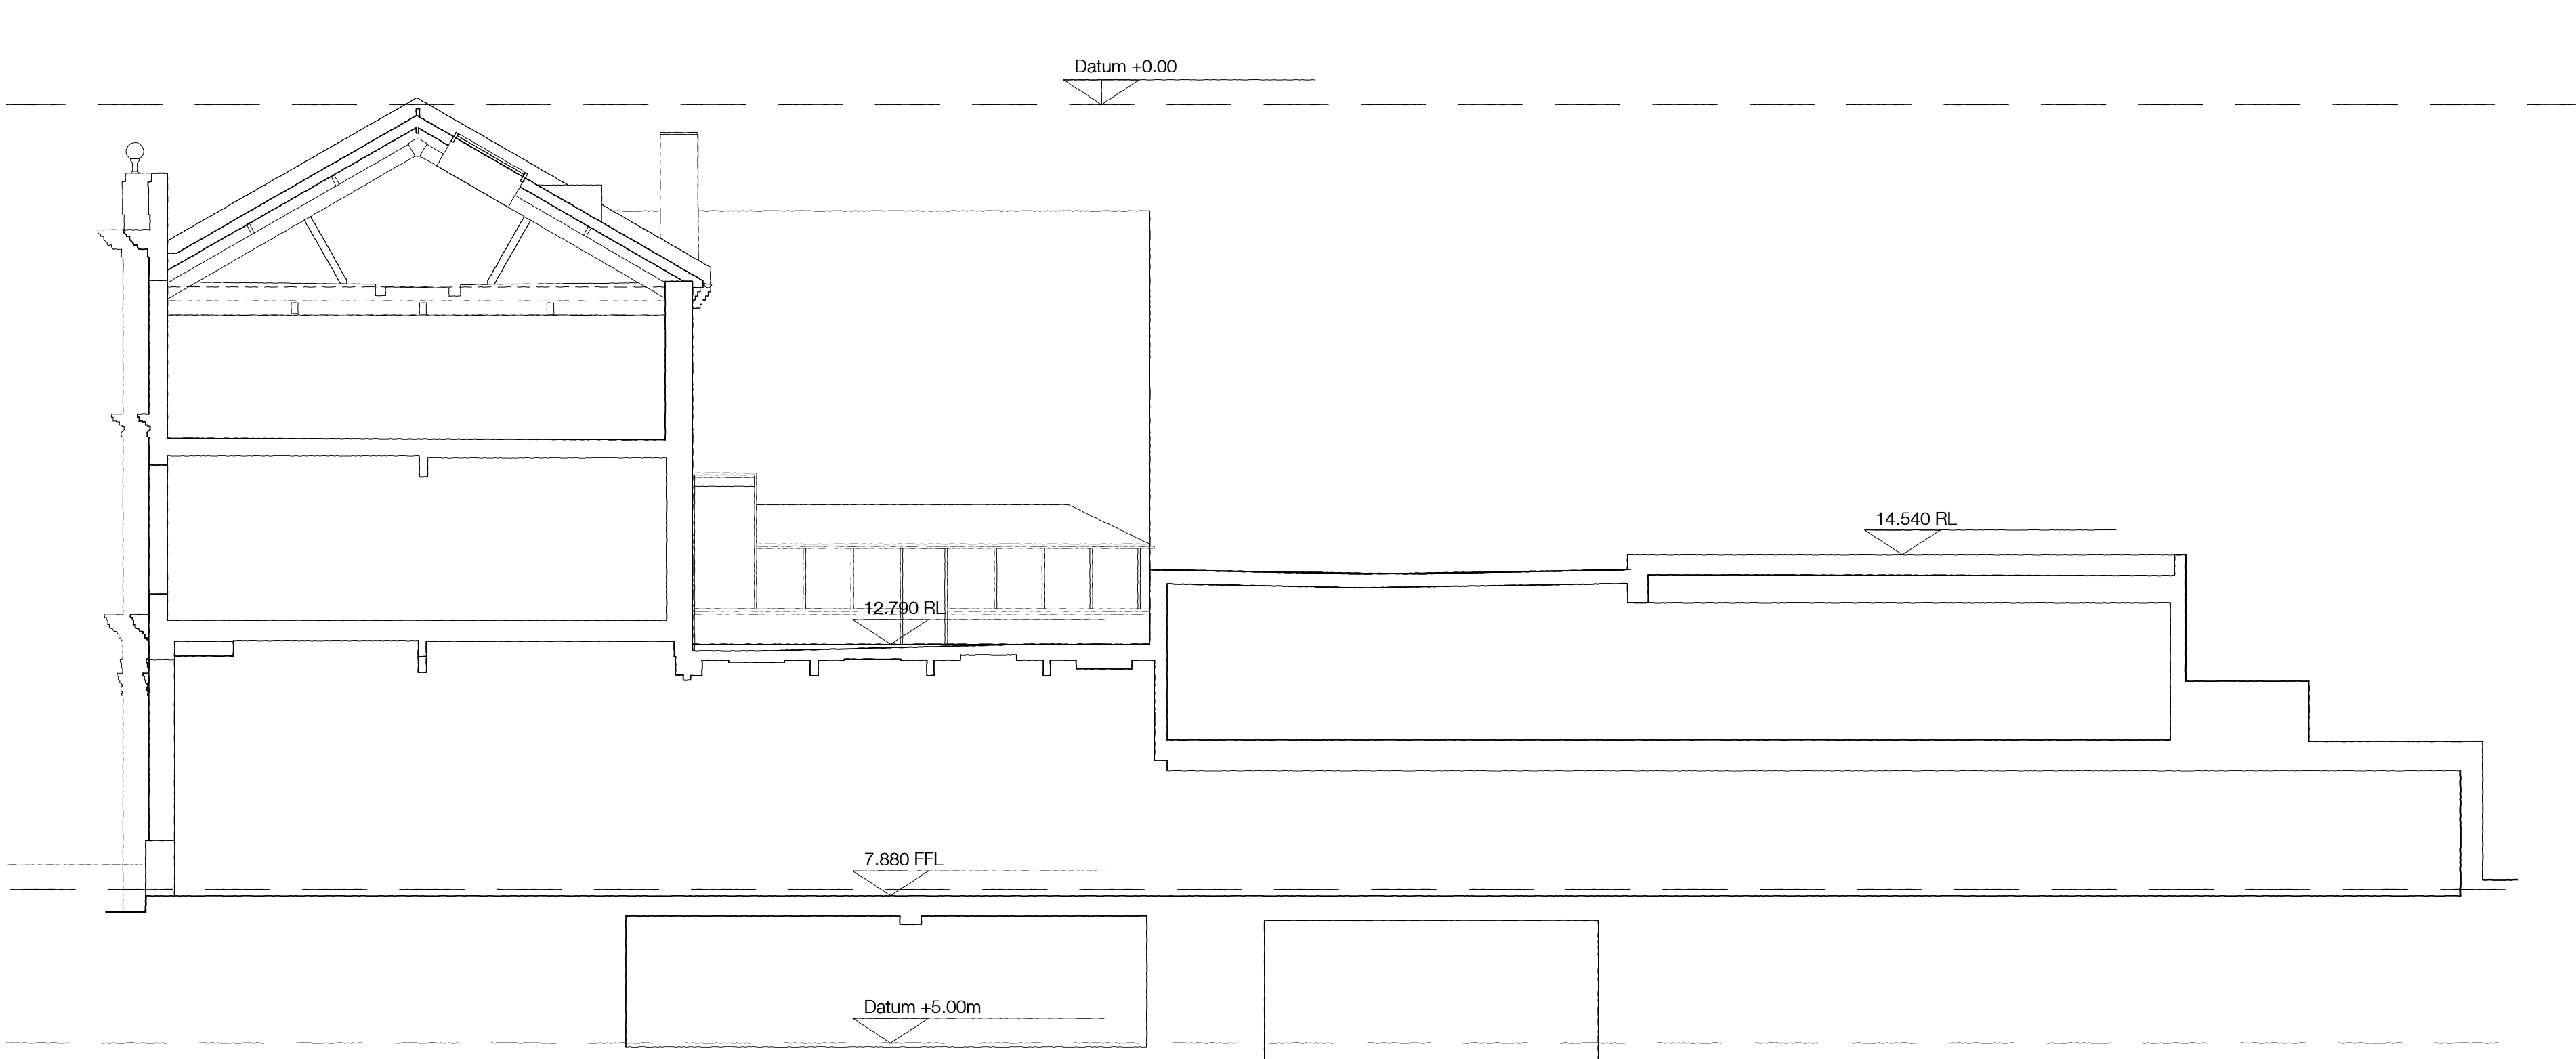

EXISTING SIDE SECTION (SOUTH)



EXISTING FRONT ELEVATION (WEST)

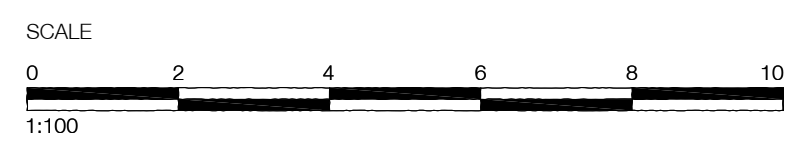

KEY PLAN

REVISIONS

C Addition of Existing Side Section (East)
D Basement Added

24/05/23
July 2026

SITE 13 - 16 MARKET PLACE

DRAWING EXISING ELEVATIONS

NUMBER 21/16/05D


SCALE 1:100

DATE APRIL 21


PAPER A1




EXISTING SECTIONAL COURTYARD ELEVATION (EAST)

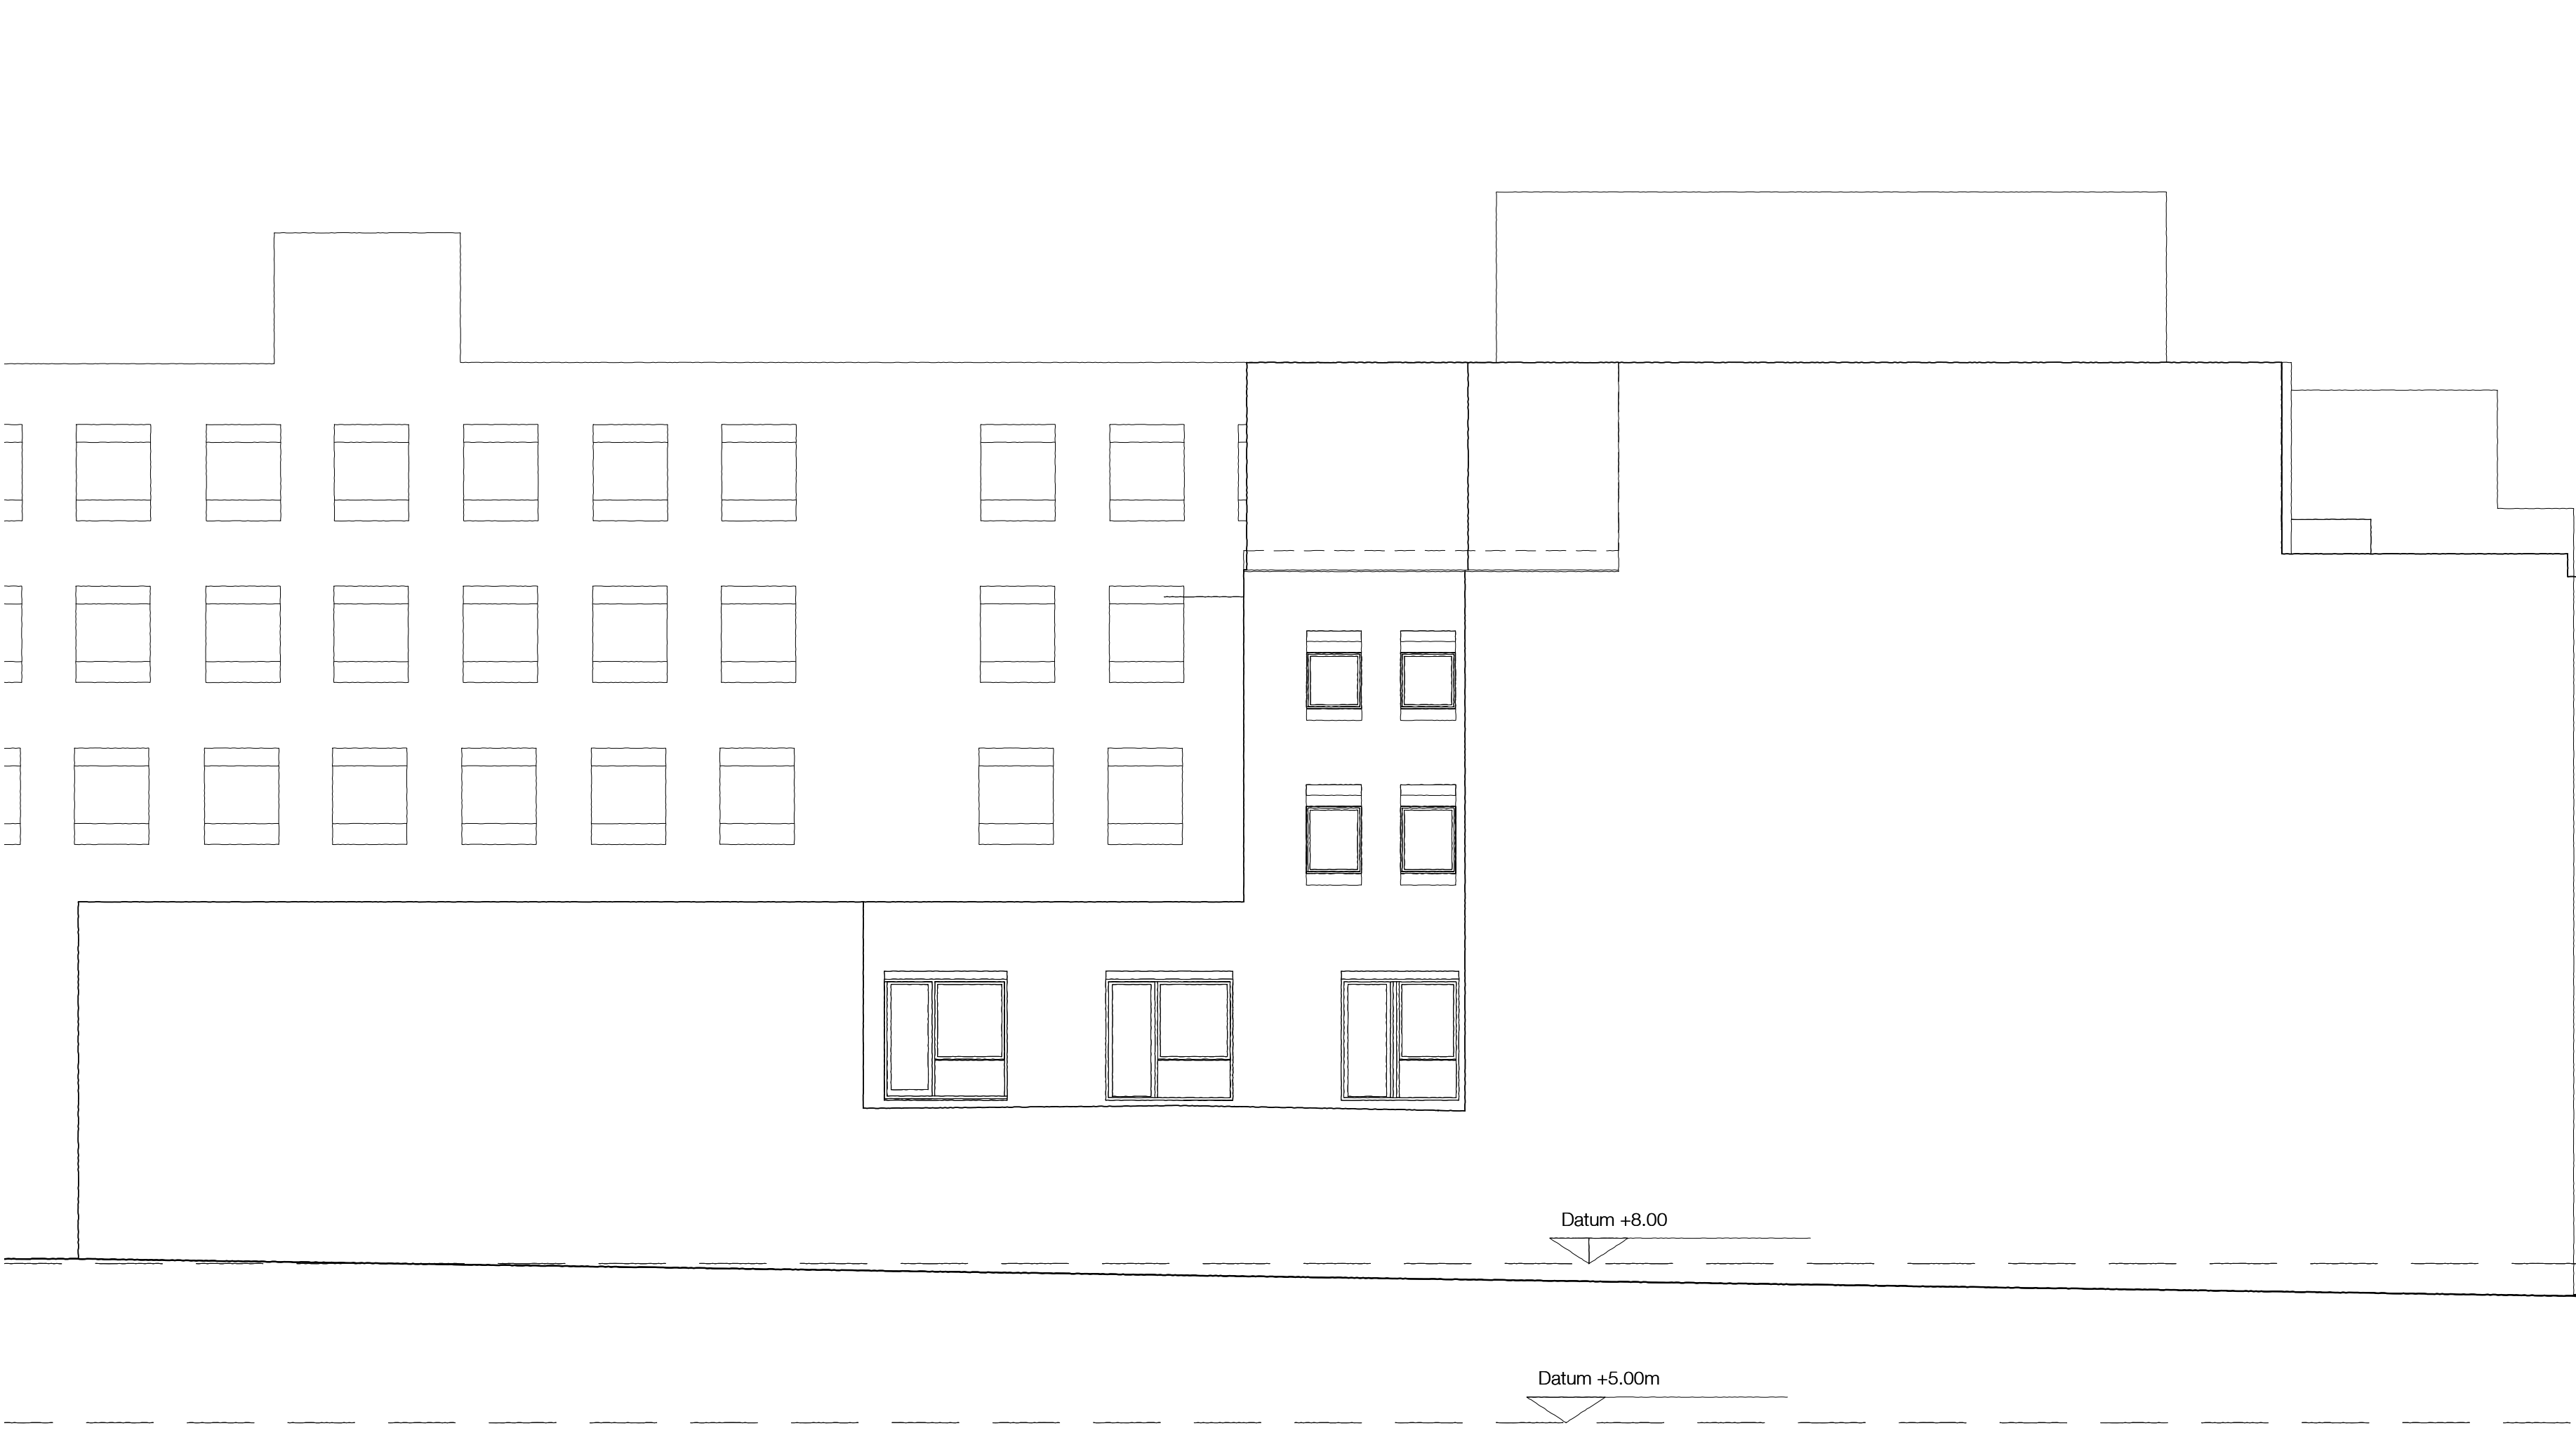


EXISTING SECTIONAL LIGHT WELL ELEVATION TO 11-12

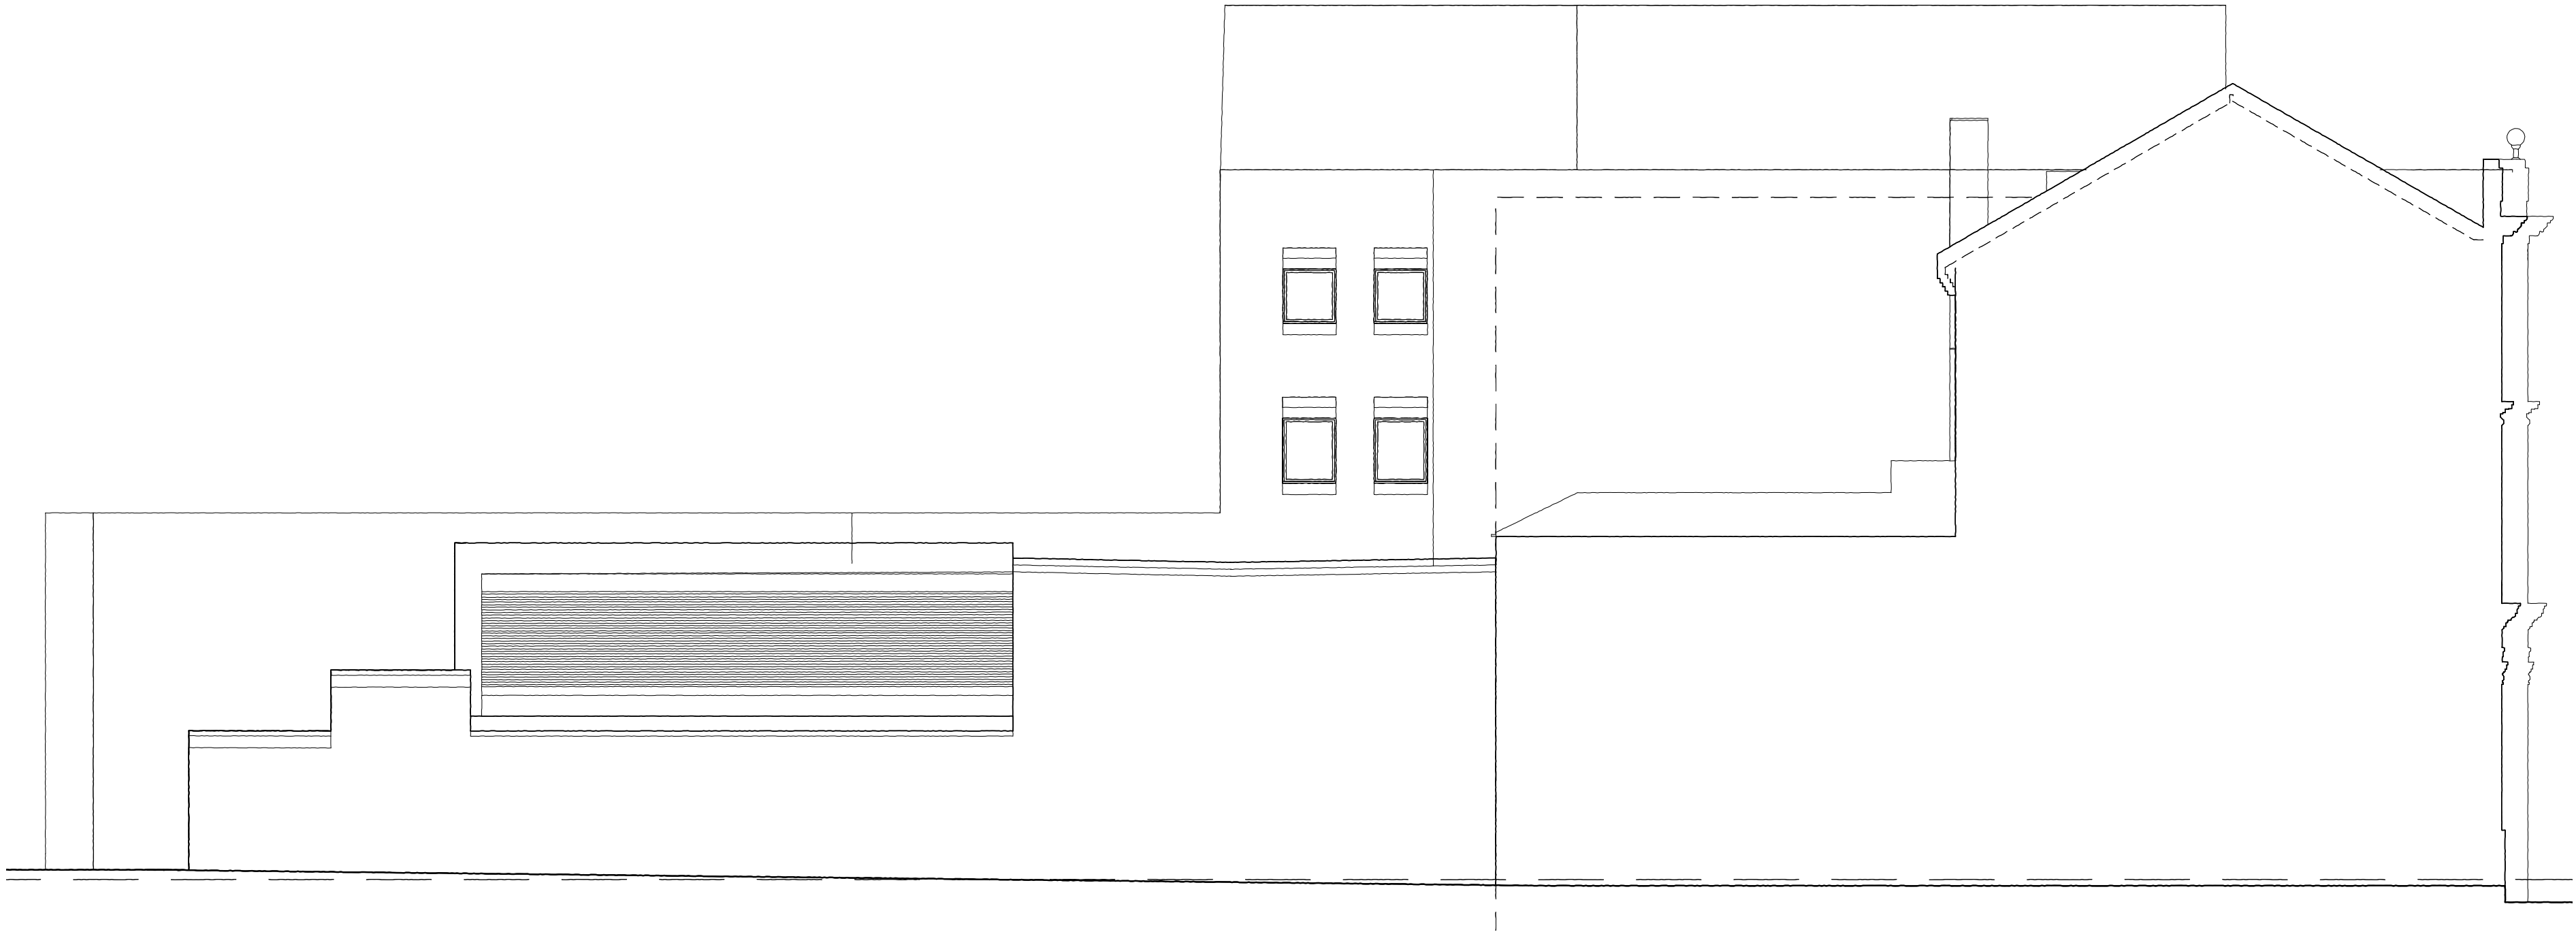

EXISTING SIDE ELEVATION (NORTH)

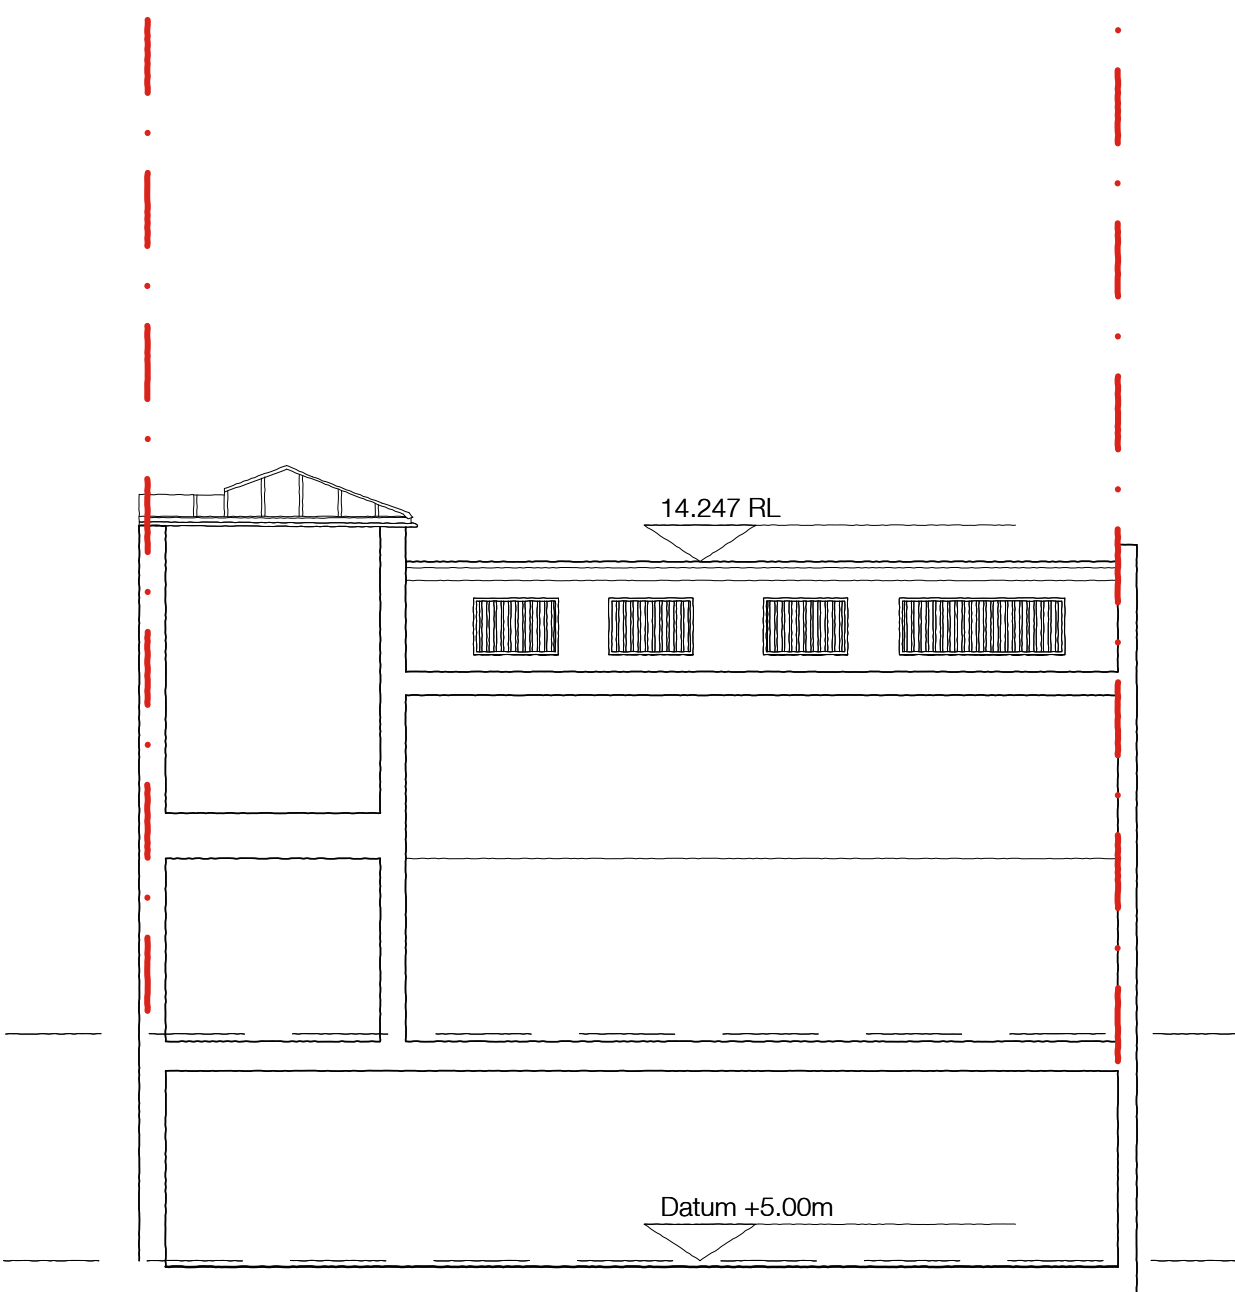

EXISTING SECTIONAL COURTYARD ELEVATION (WEST)

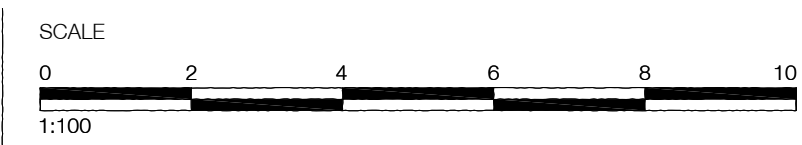

KEY PLAN

REVISIONS
A Addition of Existing Sectional Light Well Elevation
B WINDOWS UPDATED
C Basement added

24/05/23
AUG' 23
July 2026

SITE 13 - 16 MARKET PLACE

DRAWING EXISING ELEVATIONS

NUMBER 21/16/06C

DATE NOV 21

SCALE 1:100

PAPER A1

DANKS BADNELL
CHARTERED ARCHITECTS
Kings Stables 3-4 Osborne Mews Windsor Berkshire SL4 1BE
www.danksbadnell.co.uk • enquiry@danksbadnell.co.uk • 01753 859880