



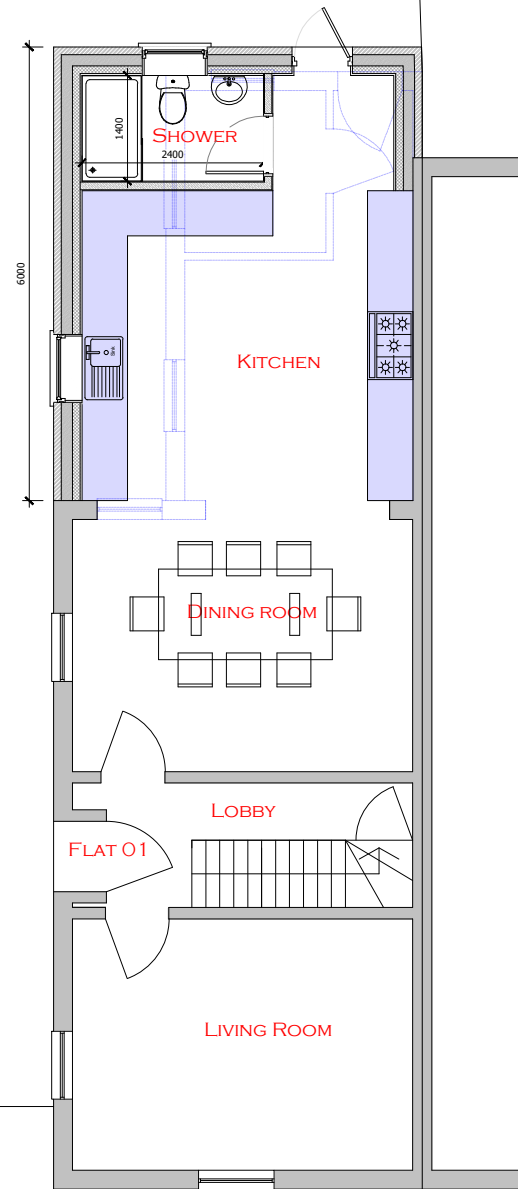

PROPOSED  
GROUND FLOOR PLAN

Scale 1:100

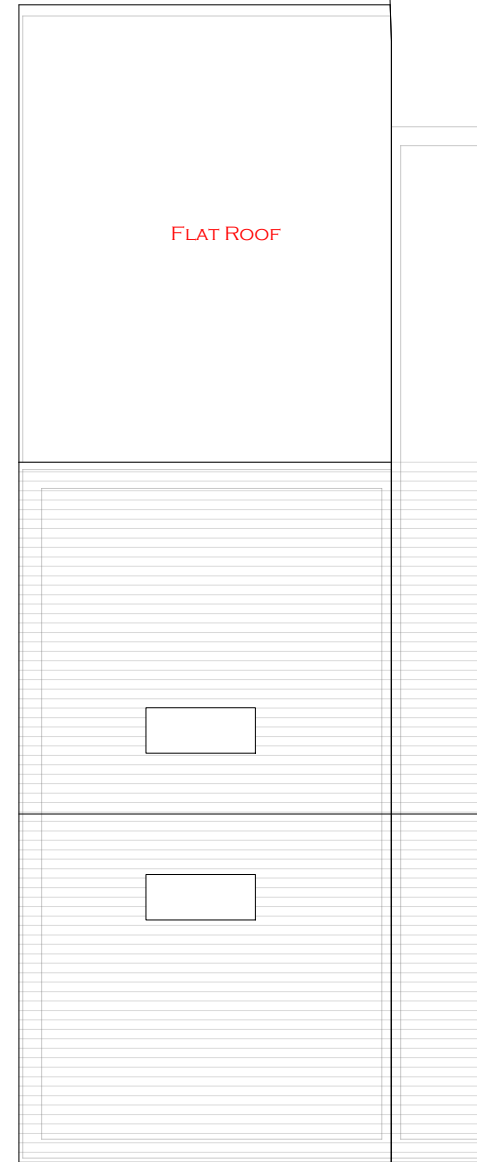

PROPOSED  
ROOF PLAN

## Key

| Rev       | Date | Description |
|-----------|------|-------------|
| Revisions |      |             |

© Arcadia-Designs - This document and its design content is the copyright of ARCADIA-DESIGNS GROUP Ltd (Arcadia-Designs) and should NOT be copied or reproduced without written consent of the practice.

This drawing should be read in conjunction with all other information including project specification. Use written dimensions only and DO NOT scale. Site dimensions to be checked on site prior to ordering materials.



T: 07562740771 E: admin@arcadia-designs.co.uk  
W: www.arcadia-designs.co.uk

**Project**  
6m Prior Approval Rear  
Extension

**Client**  
Khan Lettings

**Address**  
117 Cumberland Rd, Reading  
RG1 3JY

**Drawing Title**  
Proposed Floor Plans

| Date           | Scale      | Drawn |
|----------------|------------|-------|
| 16th July 2026 | 1:100 @ A3 | SH    |
| Drawing Number | Revision   |       |
| NCRR PL-202    | /          |       |

PLANNING