



Marshall's Driversett Kerb edging light grey
<https://www.marshalls.co.uk/gardens-and-driveways/products/driversett-kerb-edging>



Marshall's Driversett Tegula pennant grey concrete paving
<https://www.marshalls.co.uk/gardens-and-driveways/products/driversett-tegula-original-block-paving>



Modal X Priora® Textured block paving
<https://www.marshalls.co.uk/gardens-and-driveways/products/modal-x-concrete-block-priora-paving>



Double Sided Slatted Fence Panel by Slatted.co.uk
<https://slatted.co.uk/products/double-slatted-fence-panel/variant/5160245156262>


Crafted with durable materials, this panel offers long lasting functionality and aesthetic appeal. This double sided panel offers a multi-use purpose perfect for fencing gardens across, across screens and decking surrounds.

- All provided in Pressure Treated Softwood Timber for long life
- 15 year guarantee against rot
- High quality finish
- Designed to fit the face of a timber post for a continuous effect
- A narrow hole built for any modern garden project


Please note the panel heights of 1200mm, 1500mm and 1800mm are comprised of two of the correct size modular panels.
e.g. 1200mm height = 2 x 600mm, 1500mm height = 1 x 600mm & 1 x 900mm, 1800mm height = 2 x 900mm

Double Slatted Fence Panel Specifications

Width: 1800mm (Panel 1785mm)
Available Heights: 300mm, 600mm, 900mm, 1200mm, 1500mm, 1800mm
Panel: 18mm x 45mm planed horizontal slats
Comment: 2 rounded corners to the face with a 15mm gap

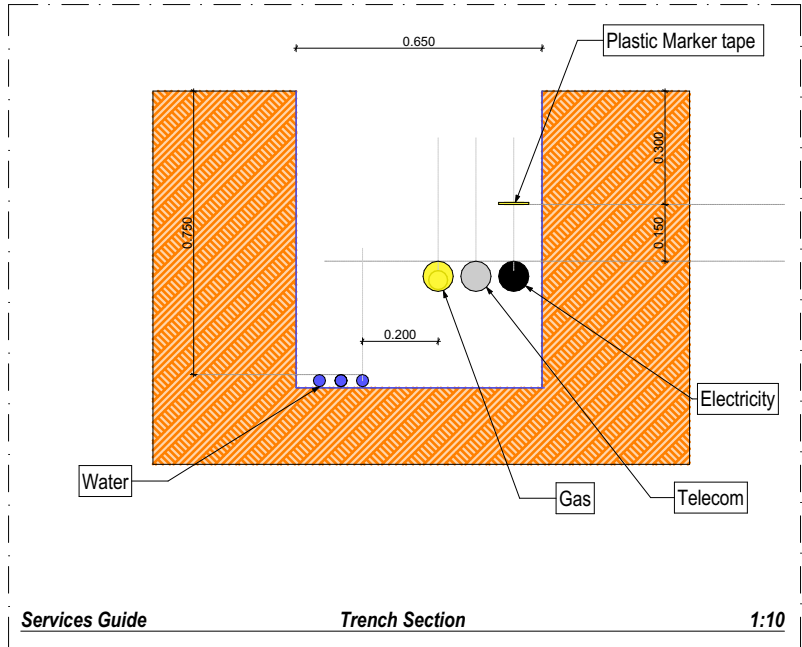

D-75 Services Trench details 1:20

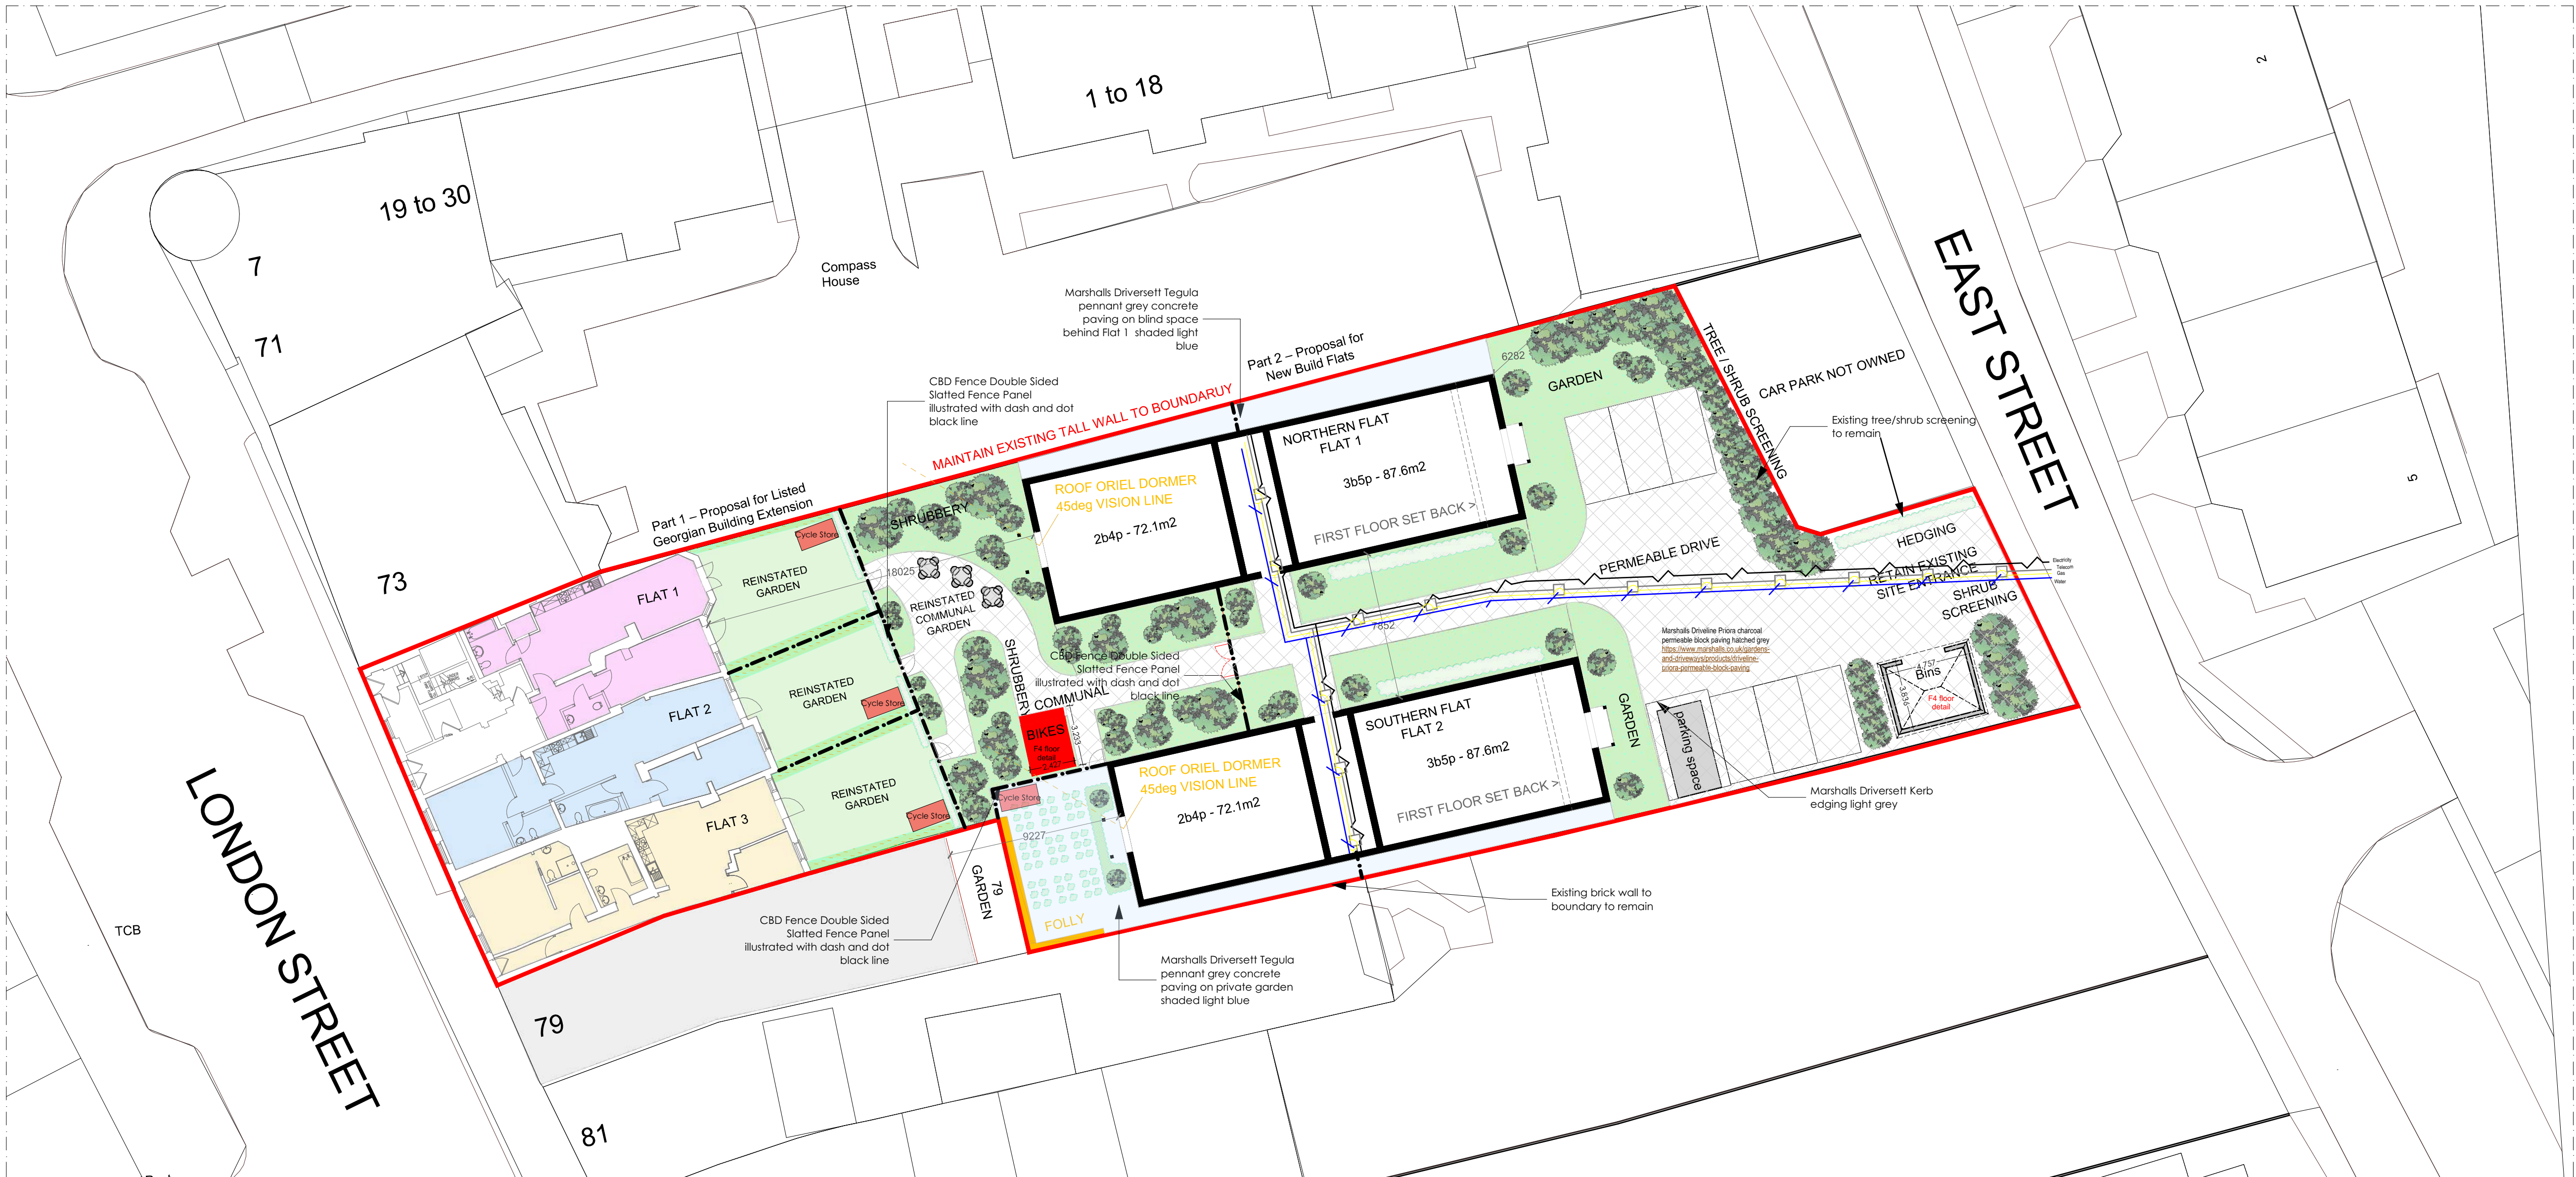

Site plan

1:200

© This drawing remains the property of The Keen Partnership and shall not be copied without prior written consent.

All dimensions to be checked on site and any discrepancies to be reported before work commences.

Must be read and checked against all other standard specification and any structural drawings provided.

The contractor is to comply in all respects with the current building regulations whether or not specifically stated on these drawings

Contractor / Builder to take their own measurements once on site before ordering materials

1:200



THE KEEN PARTNERSHIP
The Courtyard
Edinburgh Road
Reading RG30 2UA
Tel: 0118 9510 855
Fax: 0118 9510 866
chris@keenpartnership.co.uk
www.keenpartnership.co.uk



Client: Woodside Ltd

Job Title: 77-79 London Street RG1 4GQ

Drawing Title: No.3 and 8 - Site Plan Services-materials- Hard landscaping

Drawing Date: Status: Planning Conditions

Issue Date: Drawn By: Scale: 31/07/2026 CP 1:200@A1

Job No: Drawing No: Rev: 9018 PLC-