


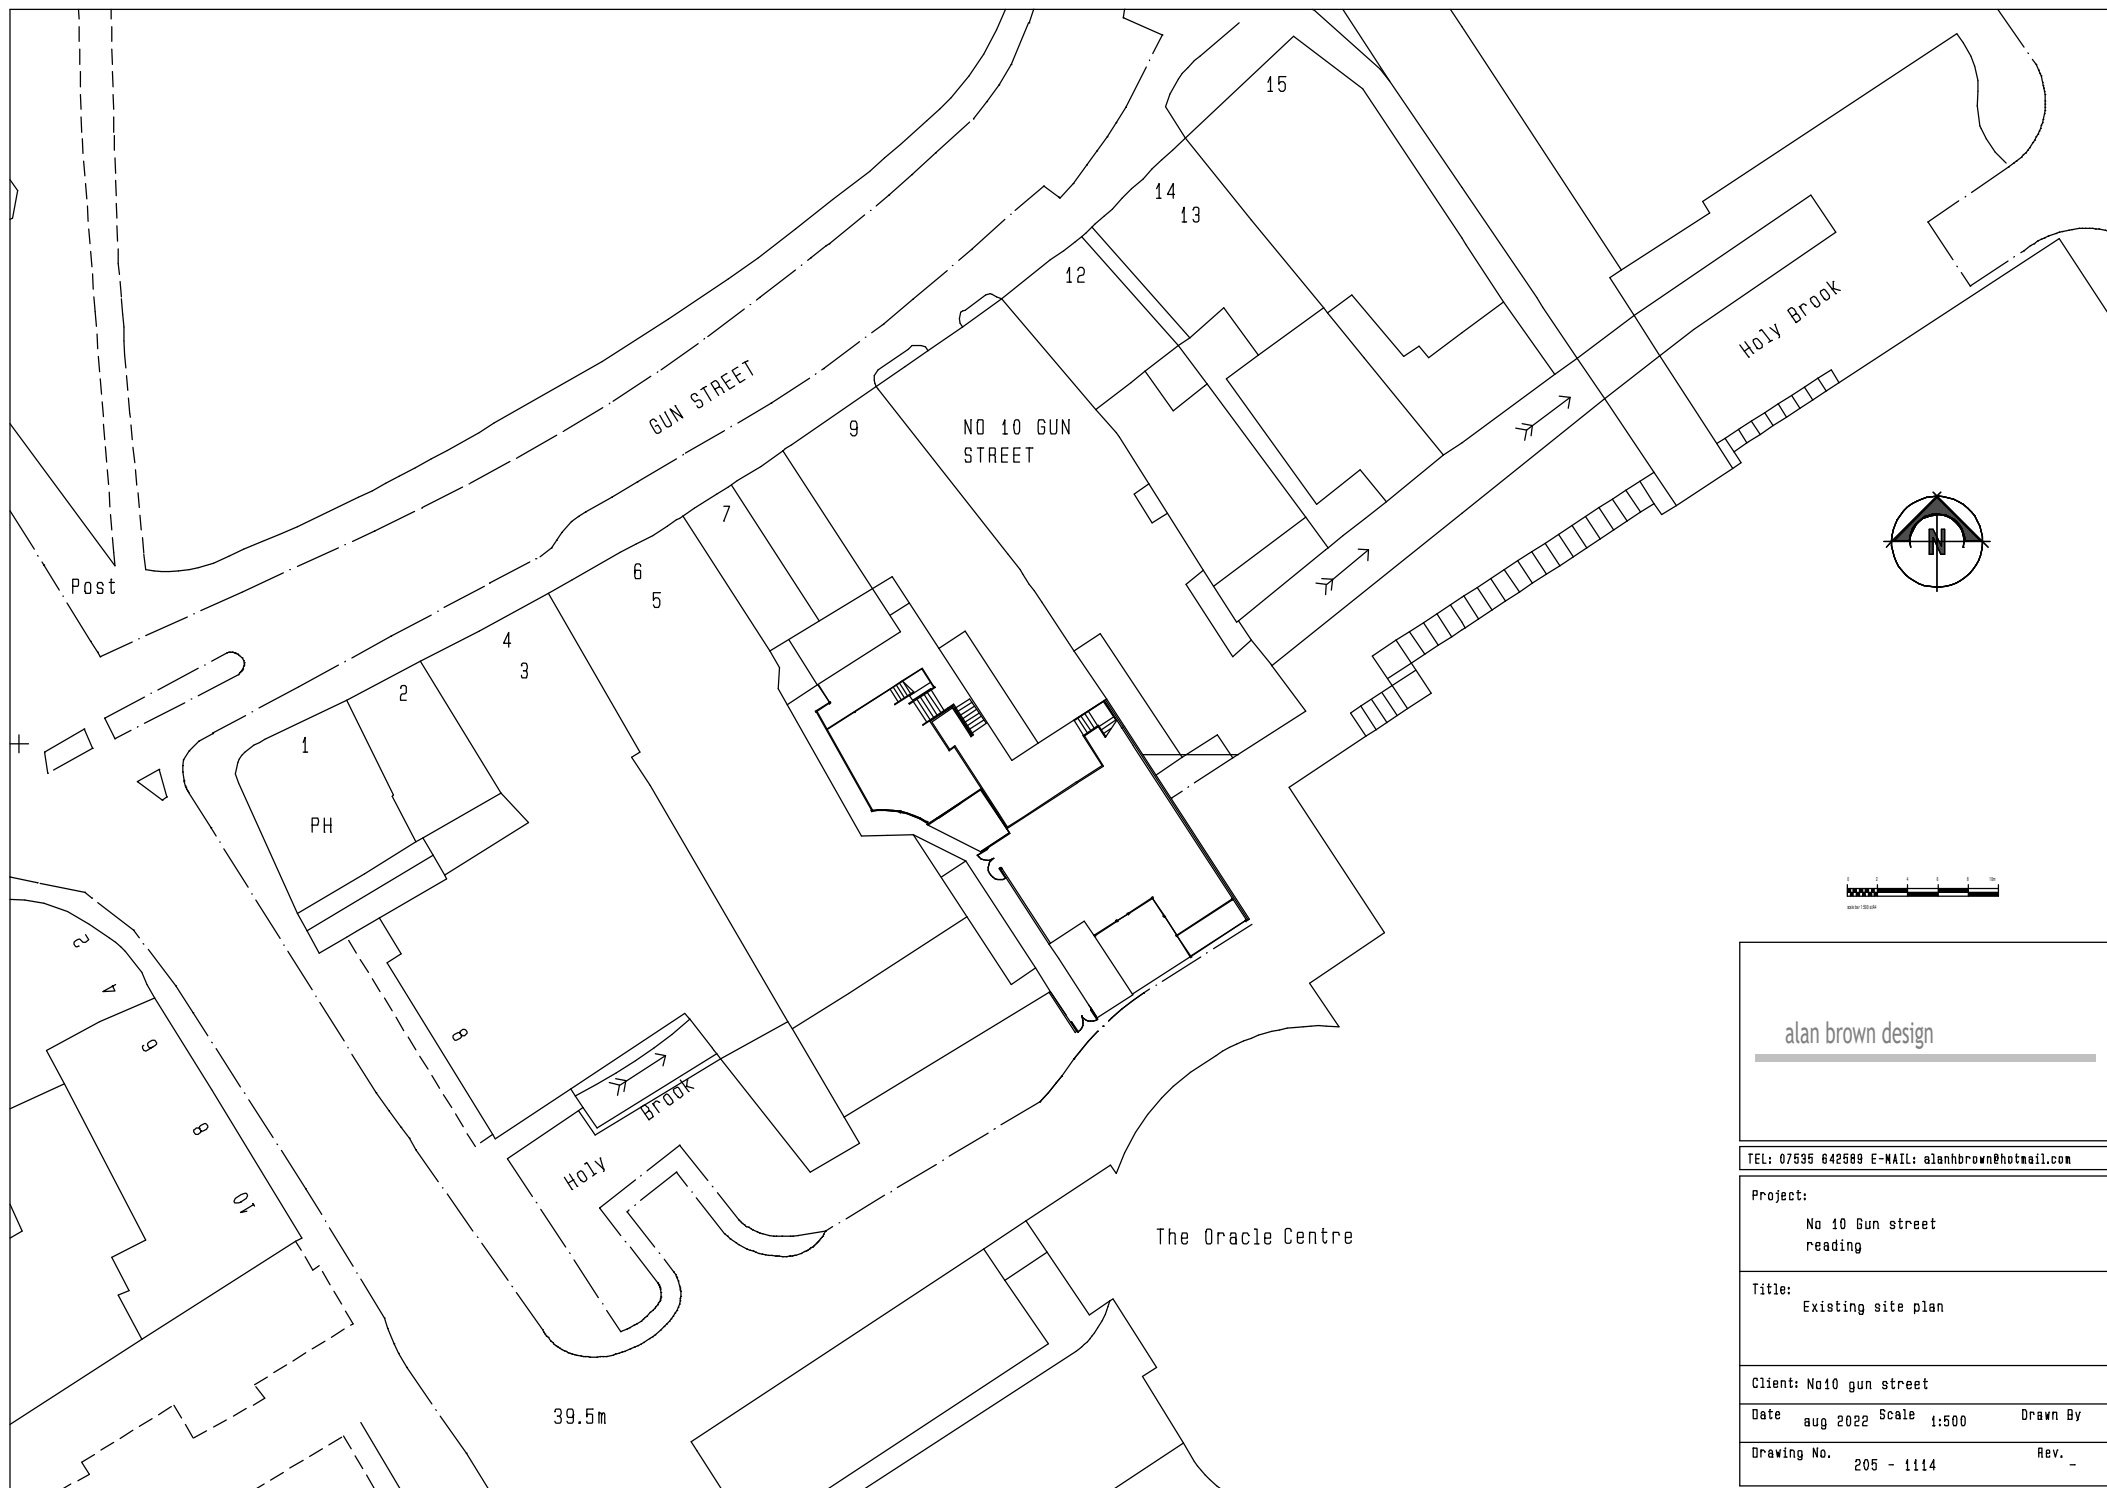

alan brown design

TEL: 07535 642589 E-MAIL: alanbrown@hotmail.com

Project:

No 10 Gun street
reading

Title:

Existing site plan

Client: No10 gun street

Date aug 2022 Scale 1:500 Drawn By

Drawing No. 205 - 1114

Rev. -