



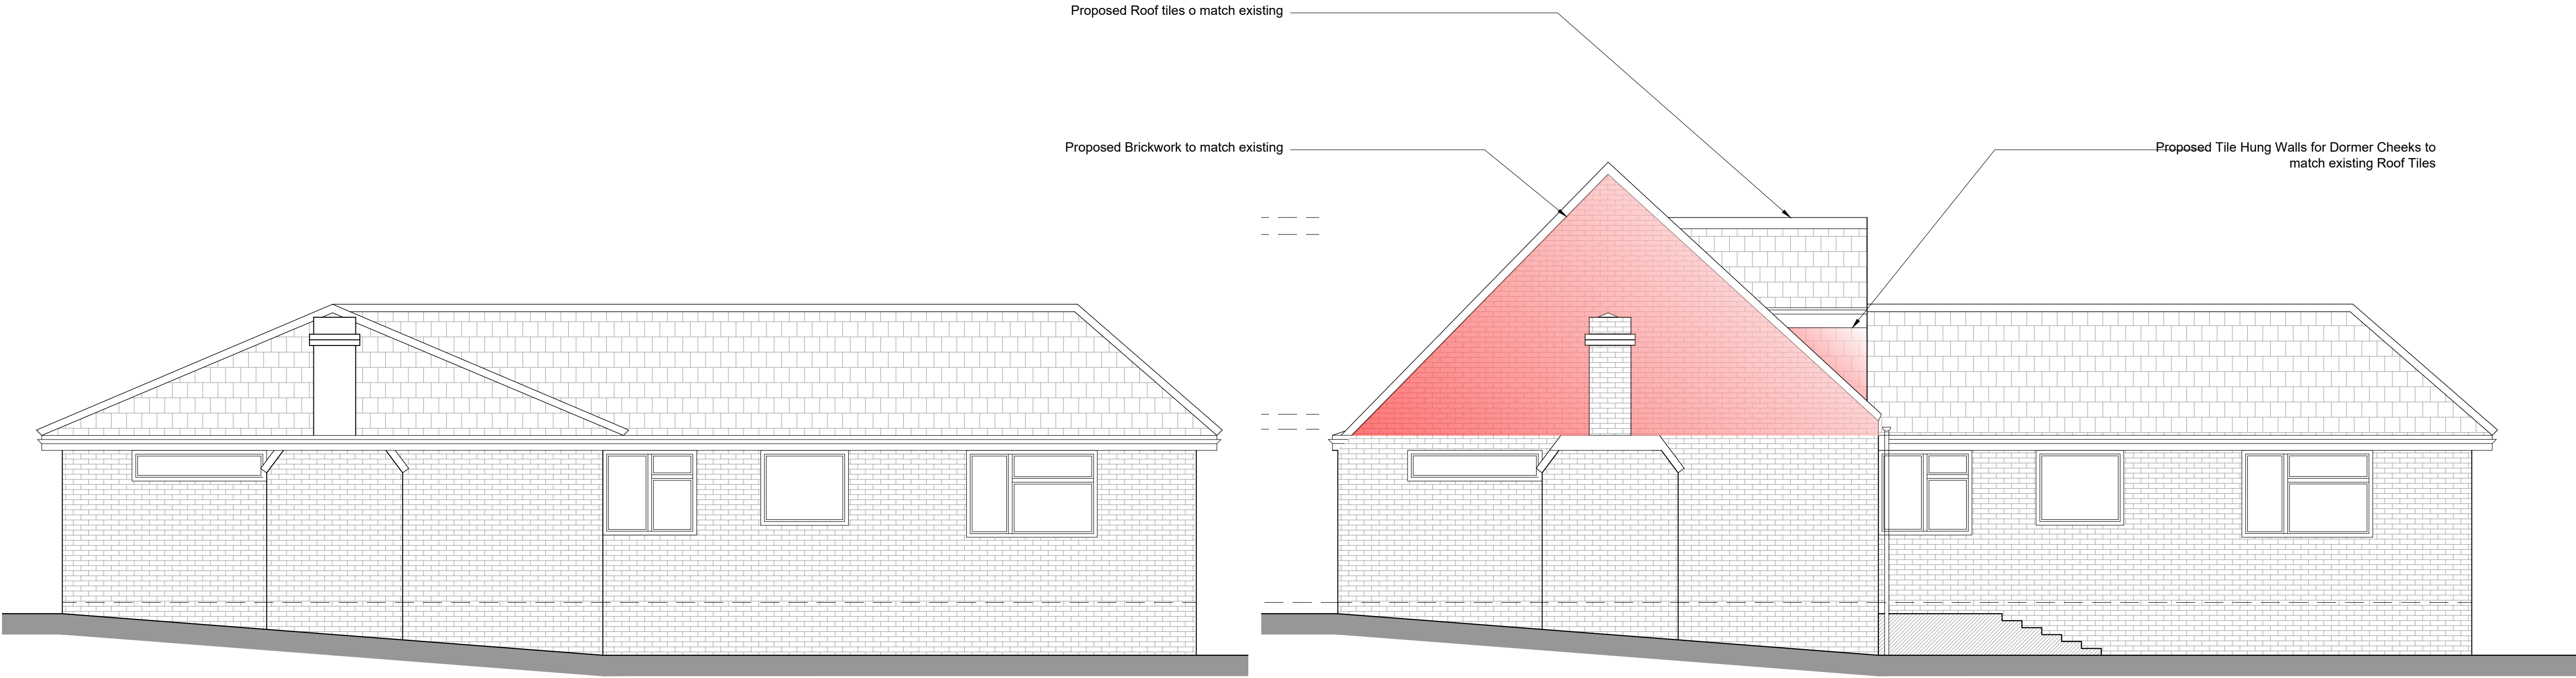


Existing Side Elevation
Scale 1:50

Proposed Side Elevation
Scale 1:50

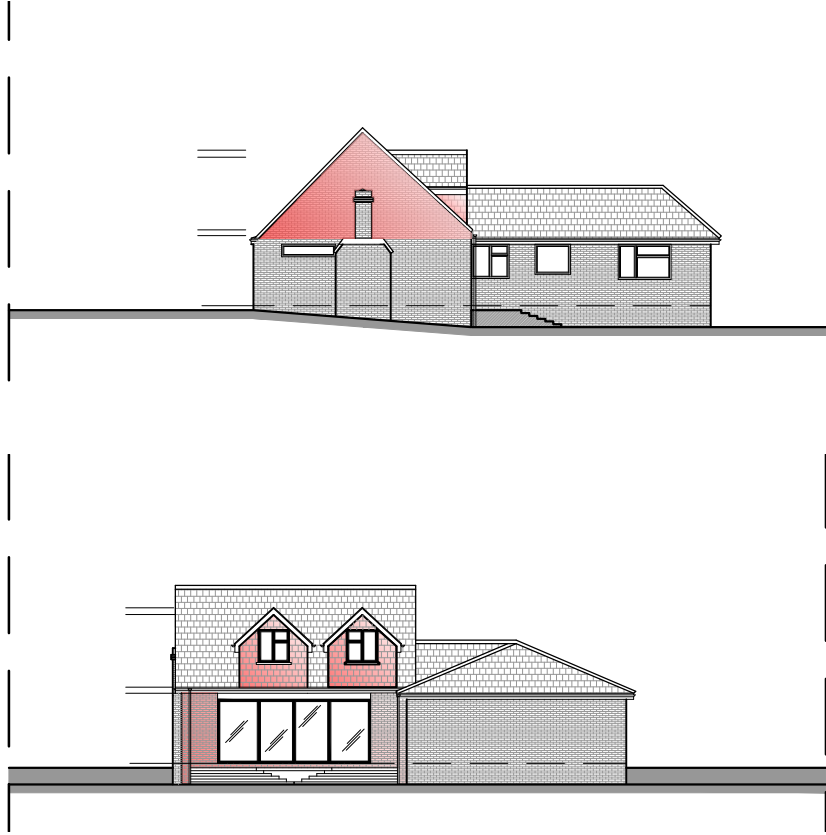

Proposed Elevations
Scale 1:250

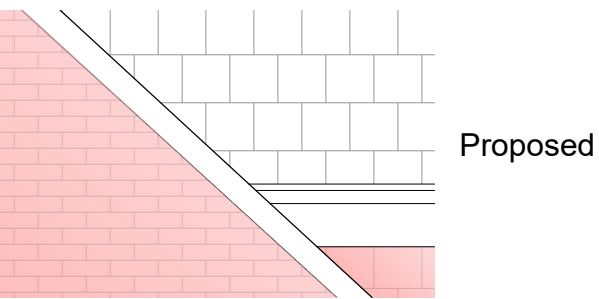

0 1000 2000 3000 4000 5000mm
SCALE 1:50


REV	DATE	DRN	CHKD	APPD	DESCRIPTION
E	29.07.26	JA	DA	JA	ISSUED FOR PLANNING APPROVAL
D	27.07.26	JA	DA	JA	ISSUED FOR PLANNING APPROVAL
C	27.03.26	JA	DA	JA	ISSUED FOR PLANNING APPROVAL
B	10.03.26	JA	DA	JA	ISSUED TO CLIENT
A	27.02.26	JA	DA	JA	ISSUED TO CLIENT

DRAWING STATUS

For Approval



E: info@bluebirdengineering.co.uk
T: 0118 9583 551
A: 46 London Street, Reading, RG1 4SQ

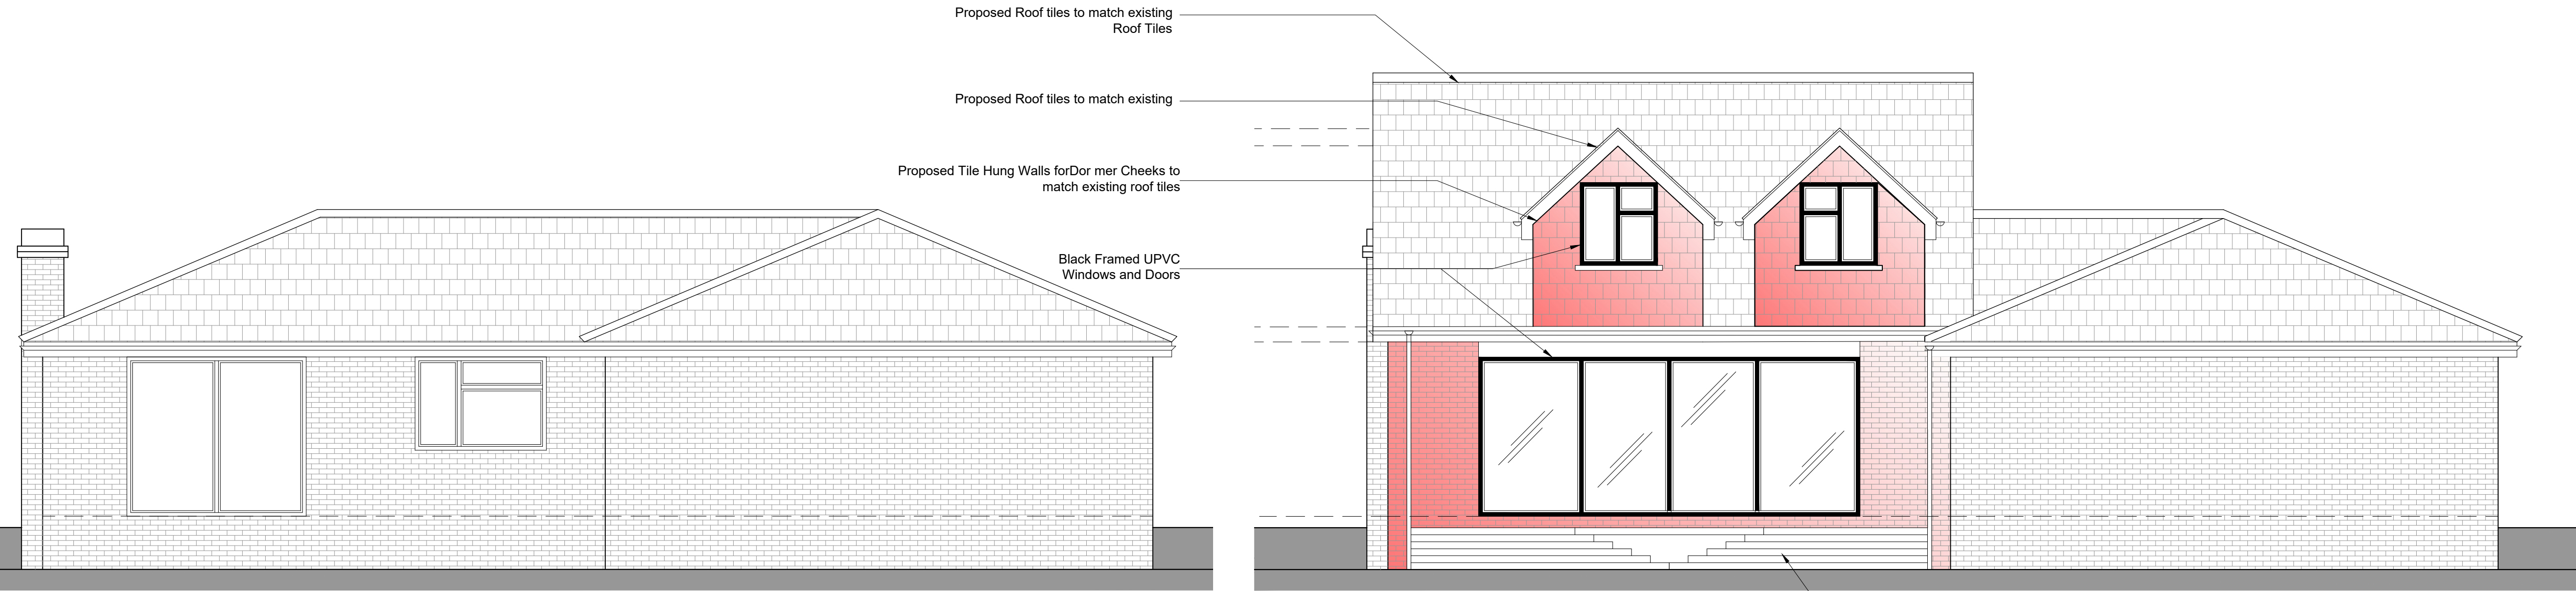

Existing Rear Elevation
Scale 1:50

Proposed Rear Elevation
Scale 1:50

CLIENT Mr & Mrs Carter

PROJECT 25 Queensborough Drive
Caversham

TITLE Existing and Proposed
Elevations
Planning

DRAWN JA DATE Feb 26 SCALE 1:50 @ A1

DRG NO A-1110 REV E

© BLUEBIRD ENGINEERING LTD 2022