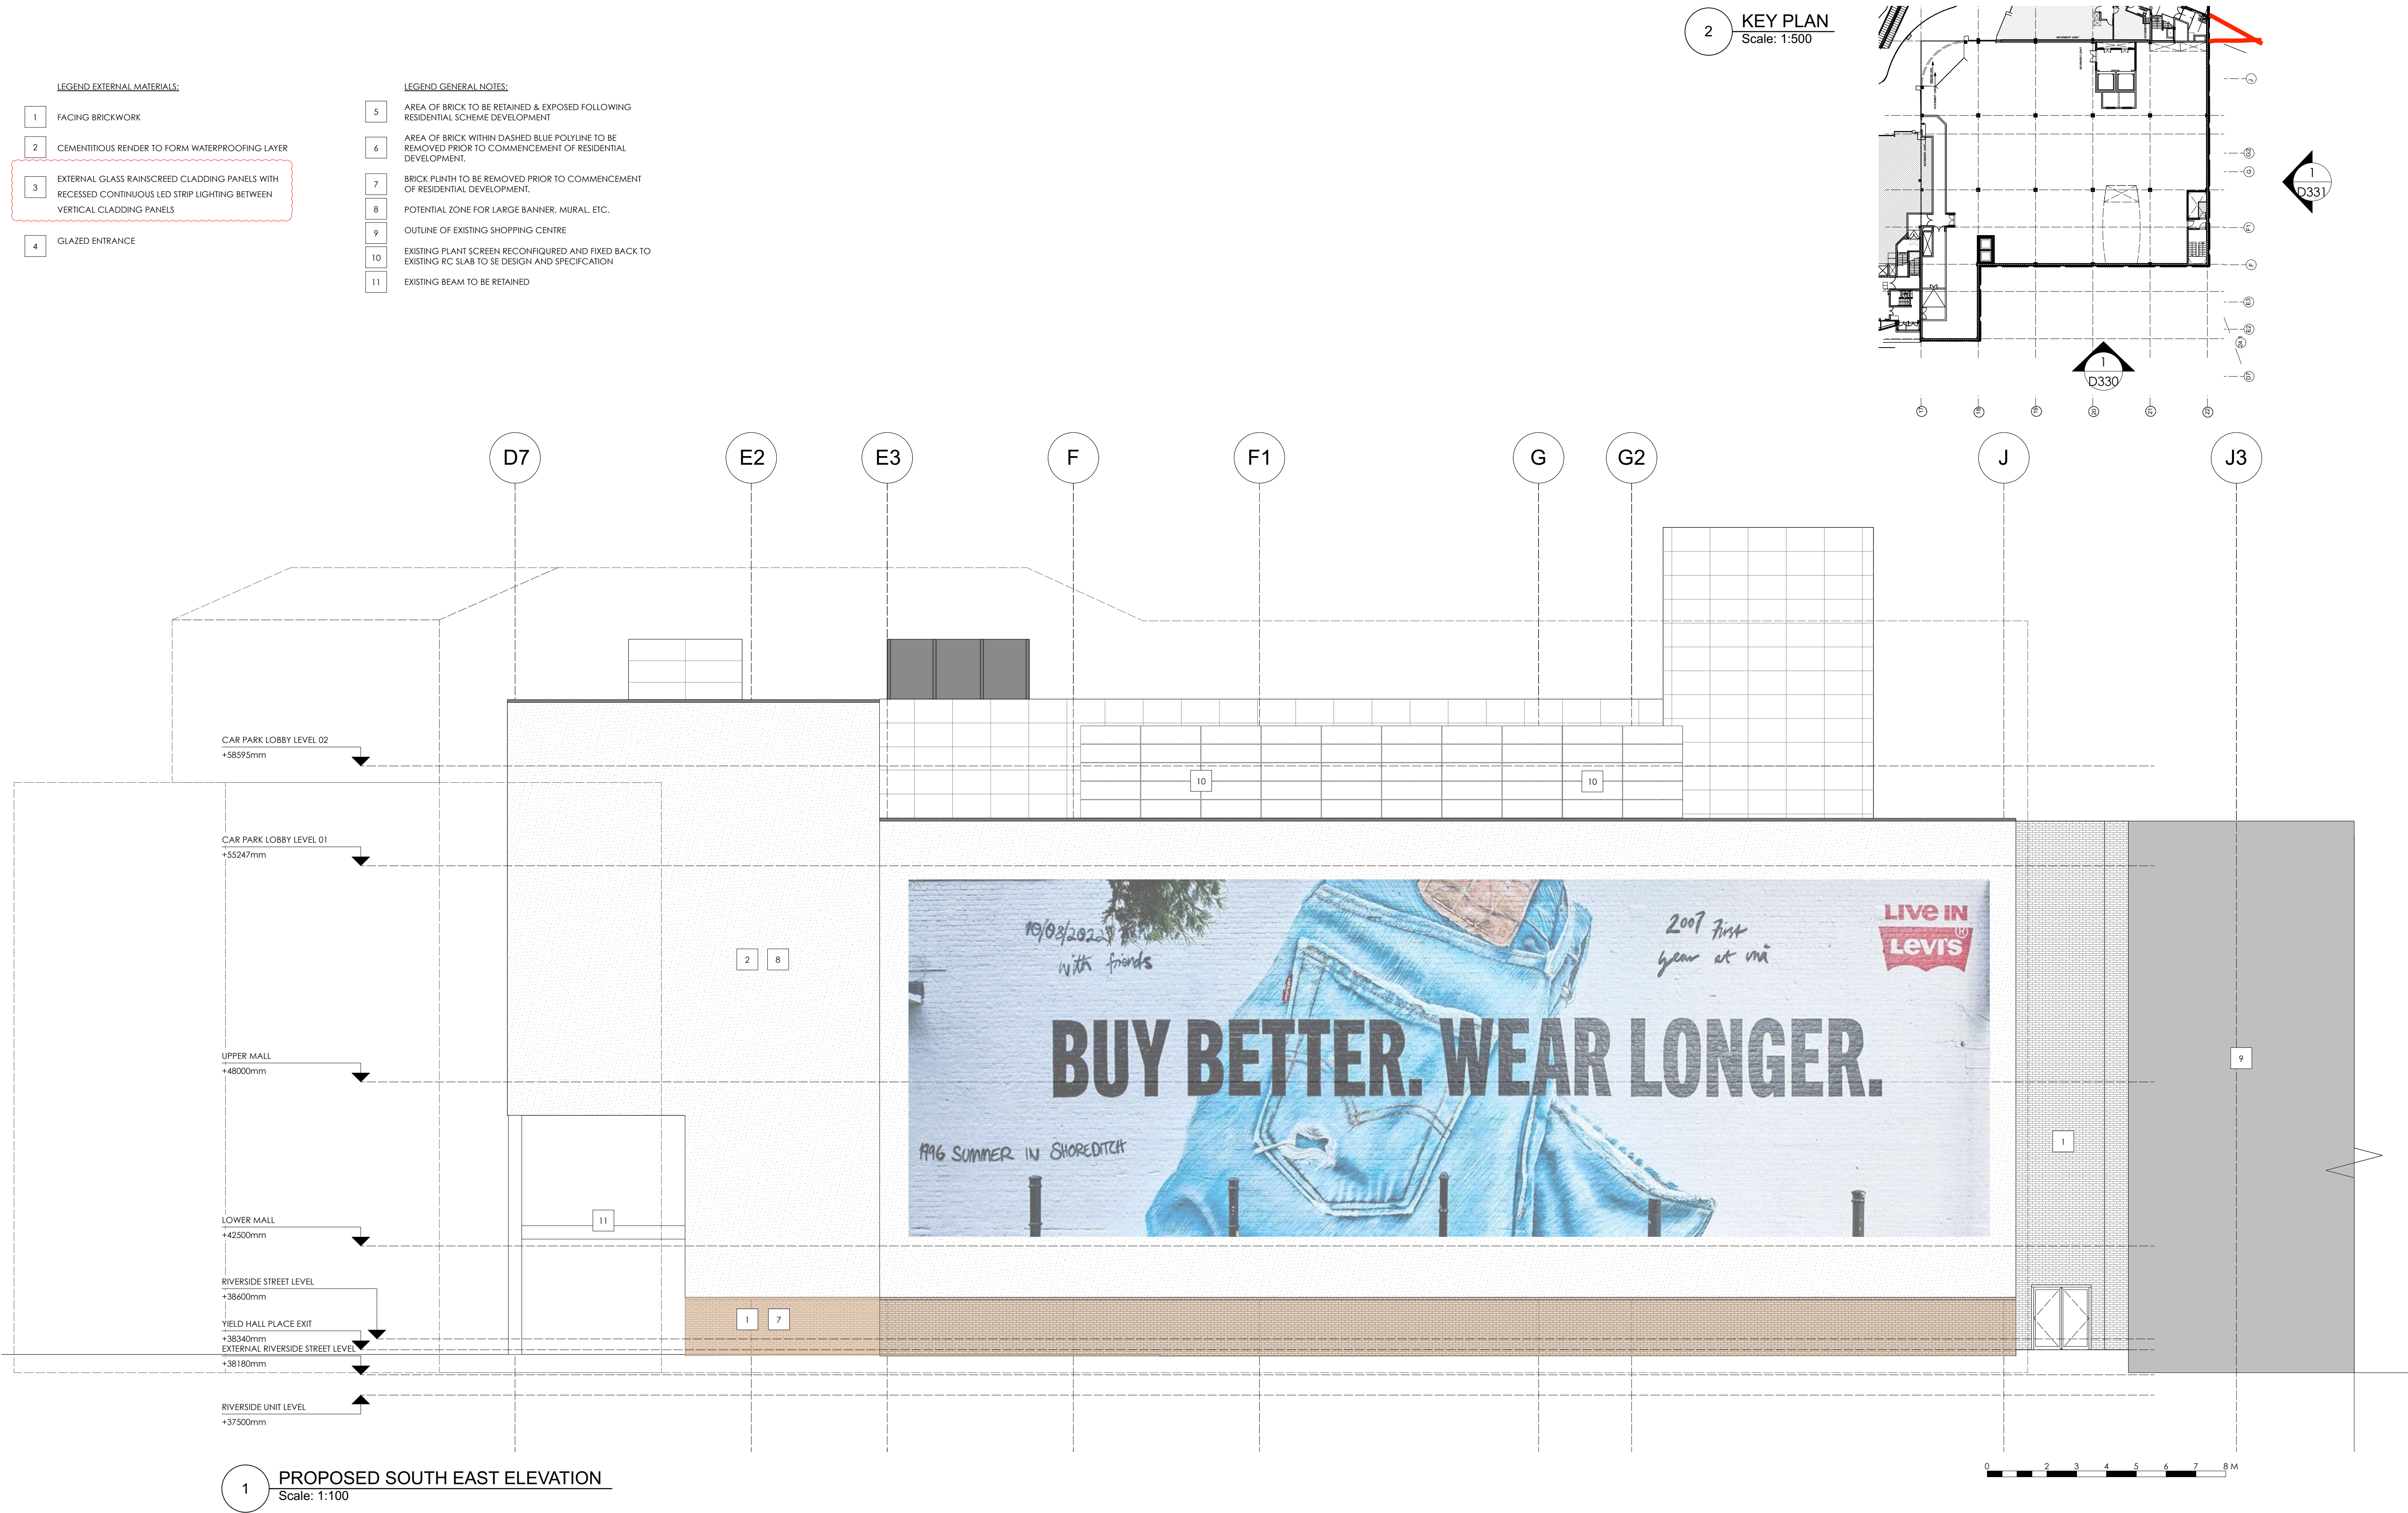


TPM Studio
Canonbury Yard
New North Road
London N1 7BJ

+44 (0) 20 3773 3374
info@tpm-studio.co.uk
www.tpm-studio.co.uk

REVISION NOTES:
1 20/06/2023 EXTERNAL LEVEL UPDATES
2 08/07/2023 UPDATED EXTENT OF RENDER
3 28/07/2023 STAGE 3 ISSUE - STAGE 1 PCSA
CHANGES BUBBLED IN RED.

GENERAL NOTES:
1. ALL DIMENSIONS IN MM UNLESS OTHERWISE STATED
2. ALL DIMENSIONS TO BE CHECKED ON SITE BY THE CONTRACTOR
3. DO NOT SCALE FROM THIS DRAWING
4. TO BE READ IN CONJUNCTION WITH RELEVANT CONTRACT DRAWINGS
5. TO BE READ IN CONJUNCTION WITH RELEVANT ENGINEERS DRAWINGS
6. REPORT ANY ERRORS, OMISSIONS AND DISCREPANCIES TO THE ARCHITECT

Project Title: THE ORACLE, READING, PHASE 1A
Project Ref: 1167
Status: INFORMATION
Scale: 1:100 / A1
Sheet Title: PROPOSED NORTH EAST ELEVATION
Sheet Ref: D331 / 2