


— ⊕



Diagram illustrating the layout of the subject property (10 Gun Street) between two adjacent properties (9 Gun Street and 11 Gun Street). The subject property is 10 Gun Street, flanked by 9 Gun Street and 11 Gun Street. The diagram shows the front boundaries and the rear boundary of the subject property.

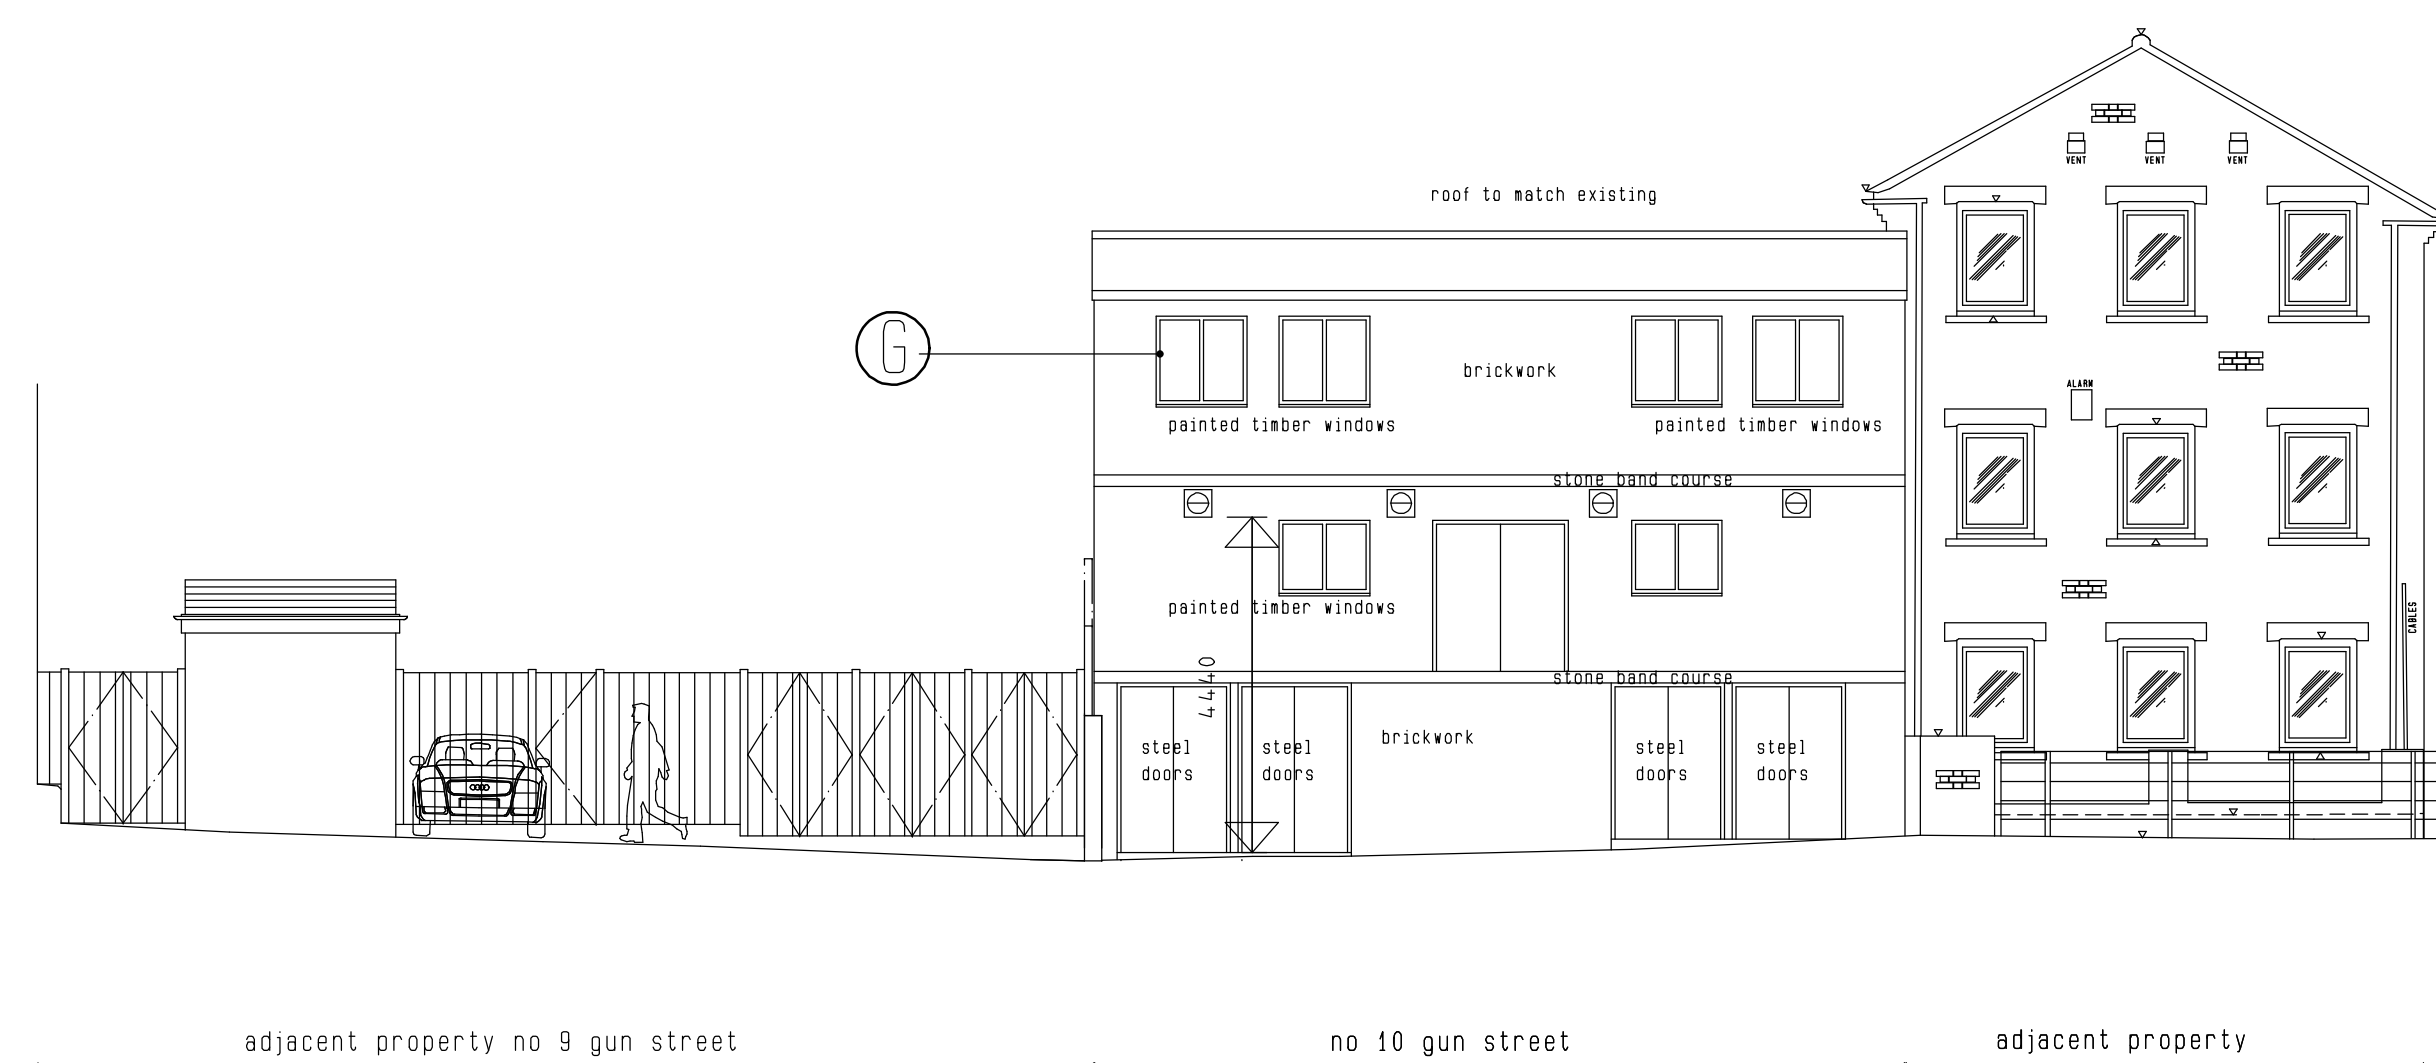


REAR ELEVATION C



paint colours-water based to timber		FOR COLOUR FINISHES TO EXTERNAL FRAMES ELEVATION REFER TO DRAWG 212 1114
	exterior paint to window frames Dulux 61YY 85/050	



FRONT ELEVATION H

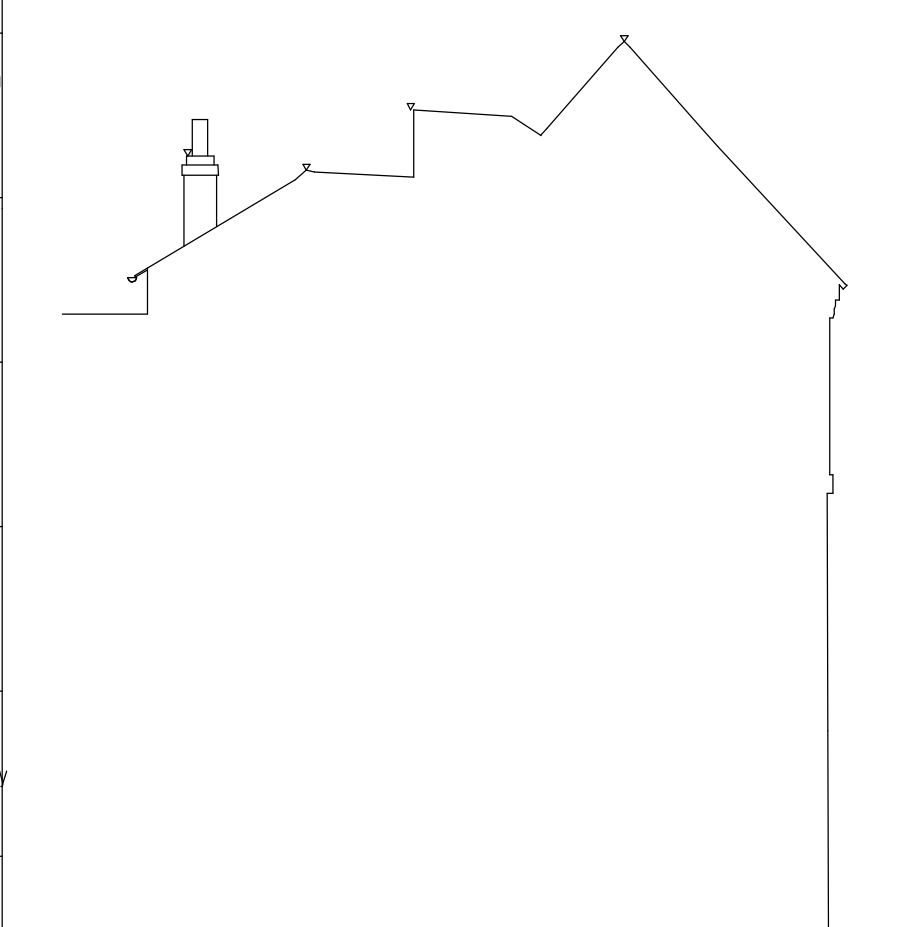

Paint colours-water based to timber	(A)	Exterior paint to window frames Dulux 611Y 85/050 white
	(B)	Rainwater goods Hammerite Black smooth finish
	(C)	Exterior paint Dulux 366S 08/156 purple
	(D)	
	(E)	Railings in Hammerite smooth finish colours: Dulux 702Y 22/246 green
	(F)	
	(G)	Exterior paint to window frames Dulux 106S 38/038 grey
	(H)	Fender - exterior paint Dulux 80YR 57/070
	(J)	Metalwork glazing frames and door frames exterior finish RAL 7024 dark grey
	(K)	
	(L)	
	(M)	
	(N)	

ref	external lighting details
1	omitted
2	Bulkhead wall mounted, Supplier cantilever Lights Nautical bulkhead, LED.
3	omitted
4	omitted
5	Uplighter to illuminate facade, Flac beam facade light, Supplier SILV LED
6	Big Theo Wall light Supplier SILV LED

PLEASE REFER TO ACCOMPANYING SPECIFICATION DOCUMENT

D	two upper light fittings omitted Elev 6	28.05.26
P	Elevation section J added	01.05.26
N	waterbased paints to timberwork specified and revisions to colours legend	11.02.22
M	Amend to Spec to certain light fittings	30.01.22
L	heights of light fittings added	04.12.25 and 27.11.25
K	spec added to facade fitting 5 and glazing amended	27.11.25
J	some colours updated	23.08.25
H	Information to colours to some elements	22.07.25
G	additional notes added	31.08.25
F	Note added regards discharge of planning conditions	15.08.25
E	lighting information added	13.02.23
Issue/Revision		Date

alan brown design

TEL: 07535 642589 E-MAIL: alanhbrown@hotmail.com

Project:

Title: PROPOSED ELEVATIONS SECTIONS

Client: PROPERTY REV RENTAL LTD


Date	aug 22	Scale	1:100 at A0	Drawn By
------	--------	-------	-------------	----------

Drawing No. 204 - 1114


Rev.



GROUND FLOOR
IMPORTANT NOTE:
Sectional diagram plan only and not to scale
and for sectional guidance only. These plans
are not updated. Refere to latest plan layouts
of each floor

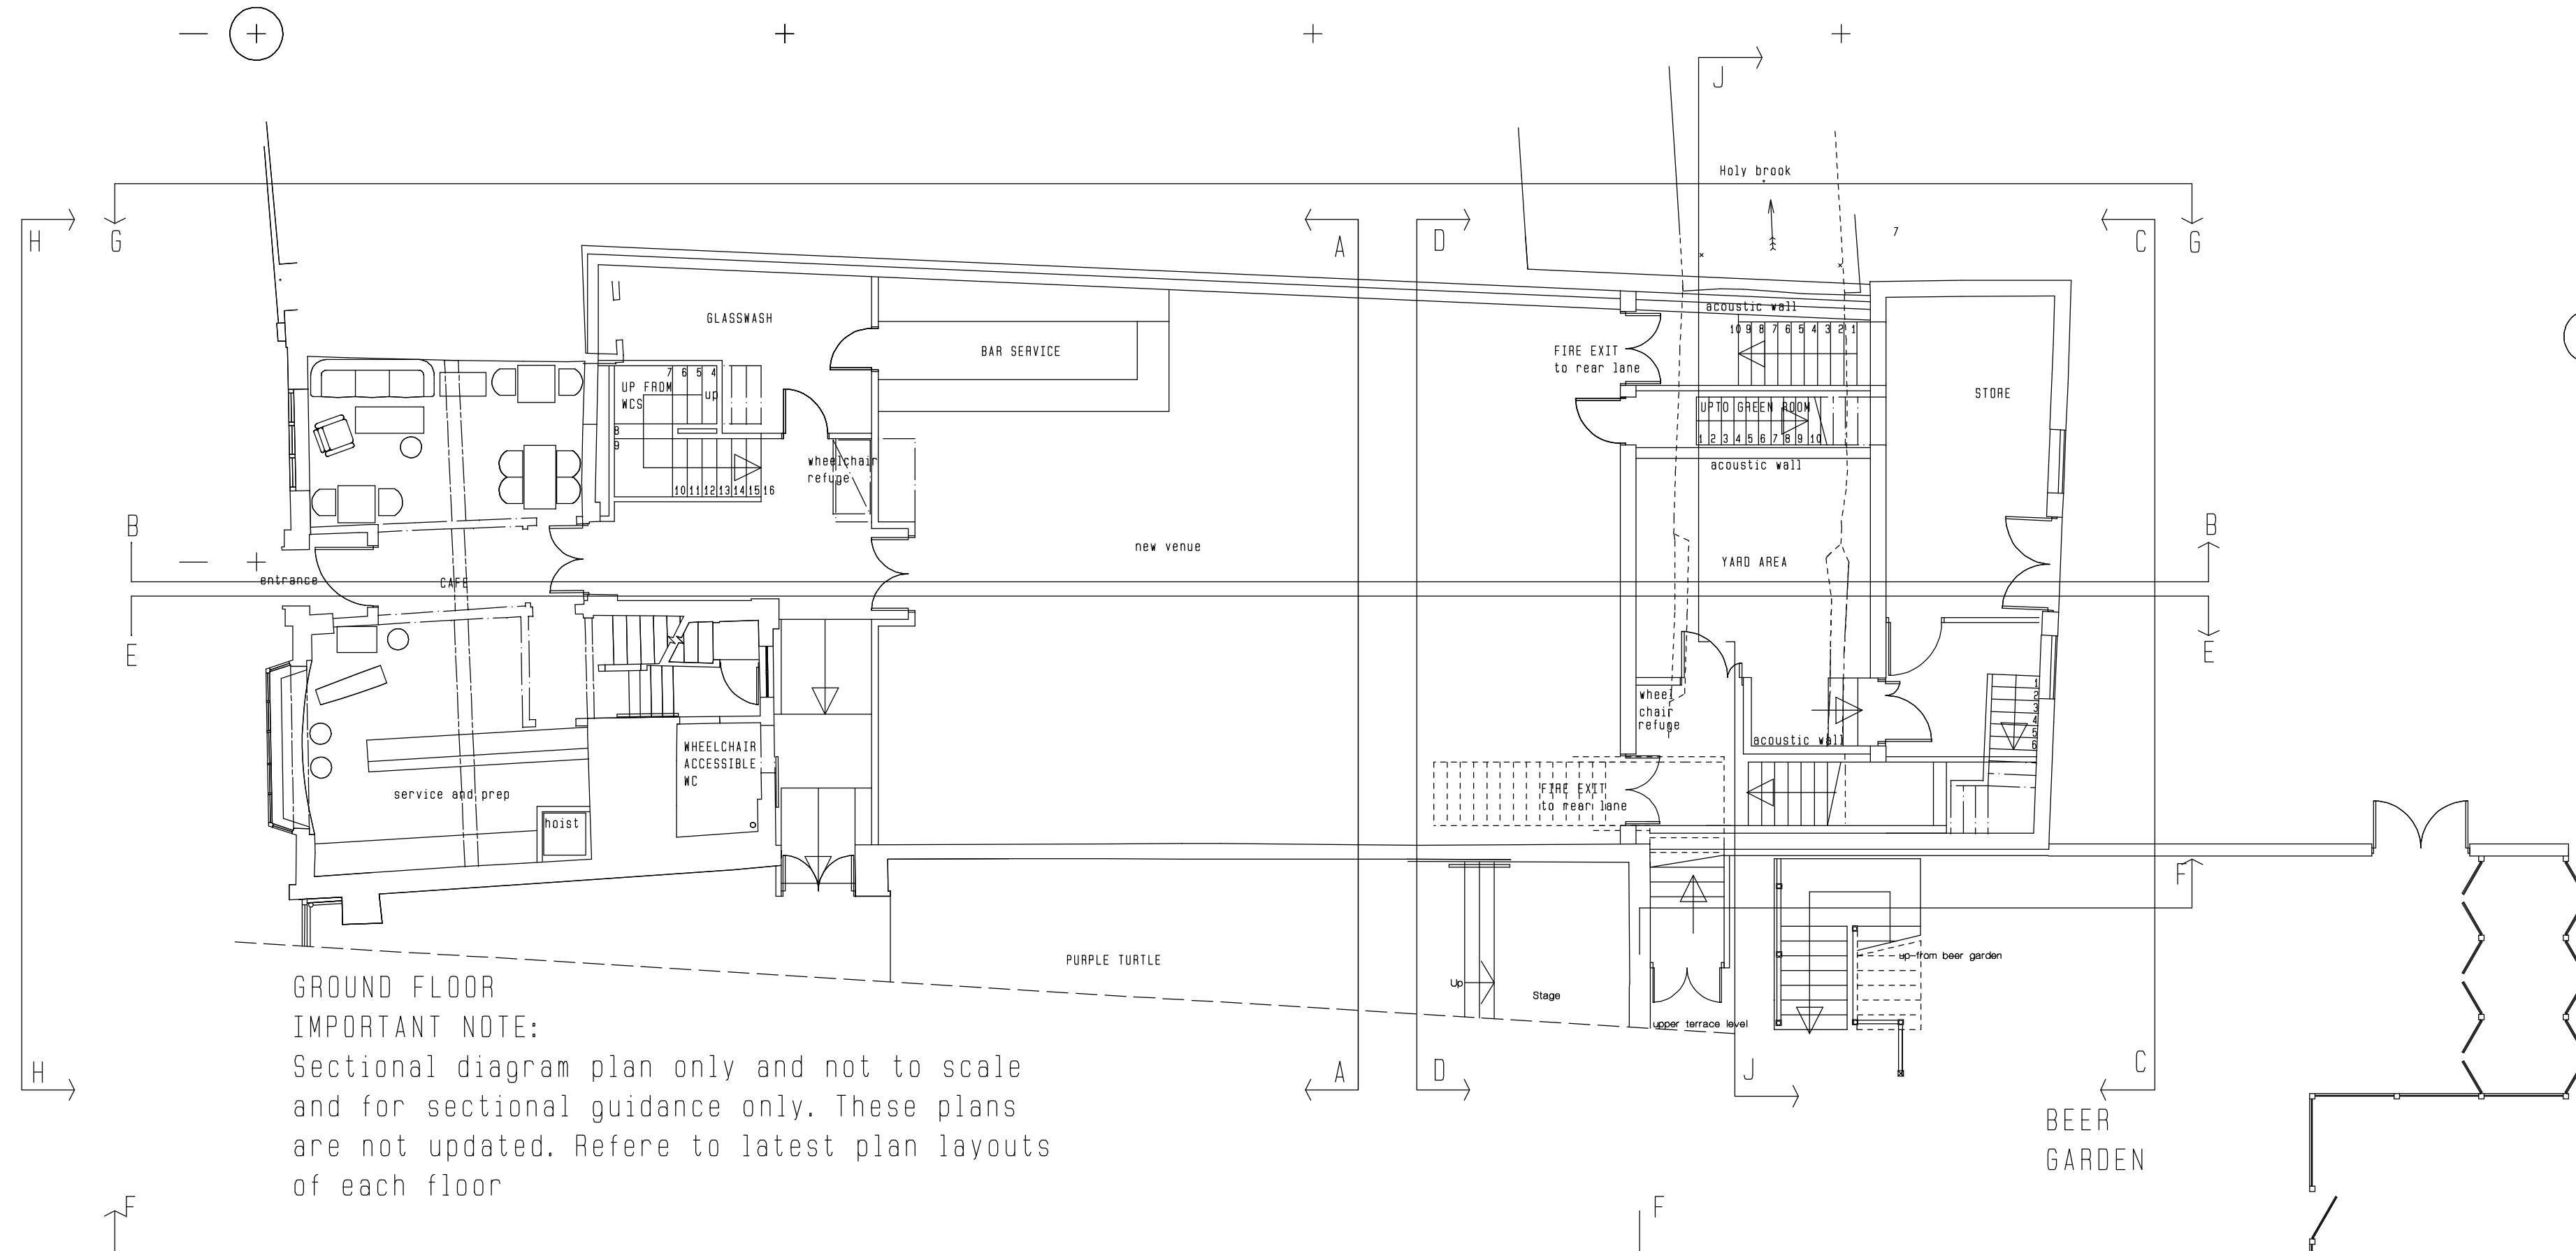

ELEVATION F

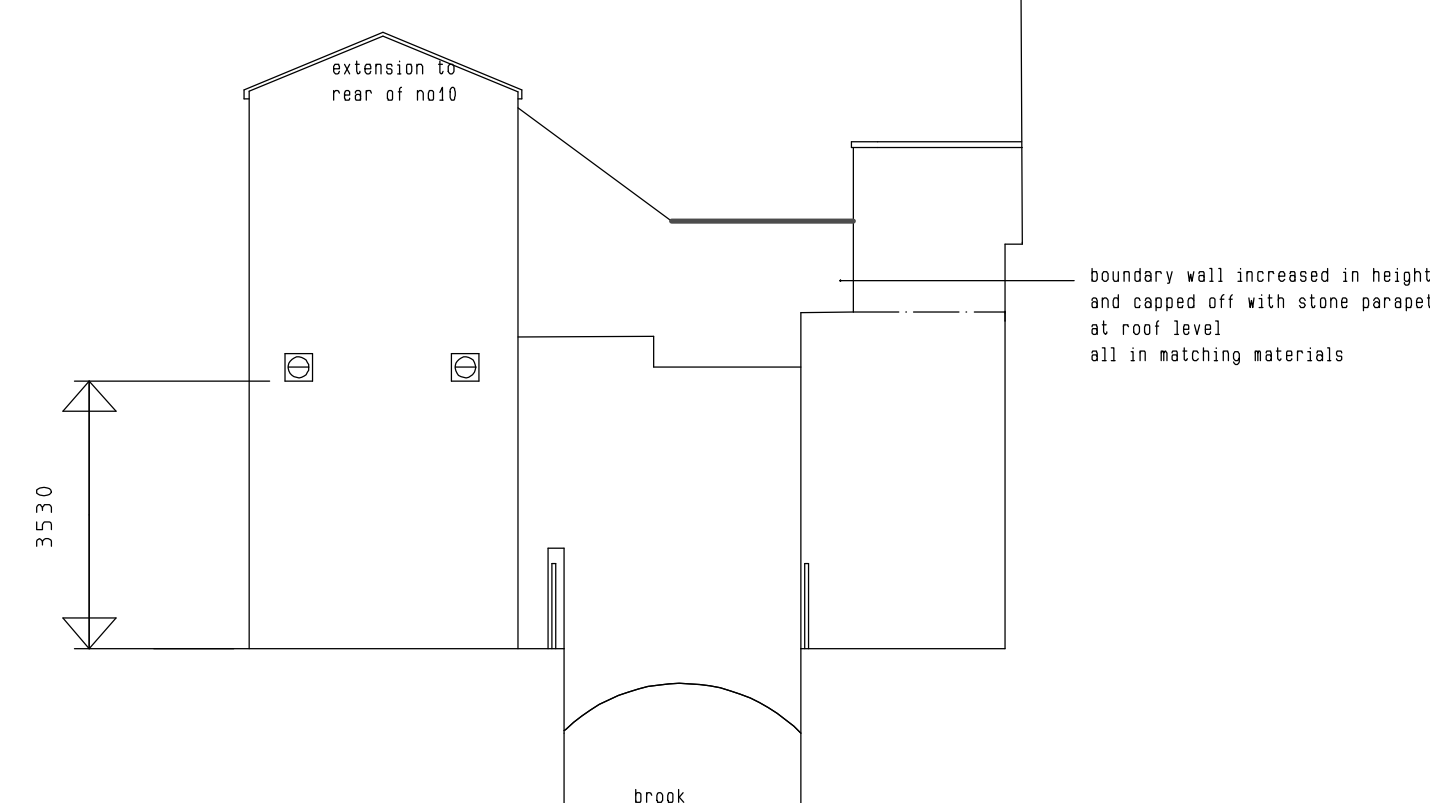

ELEVATION G