
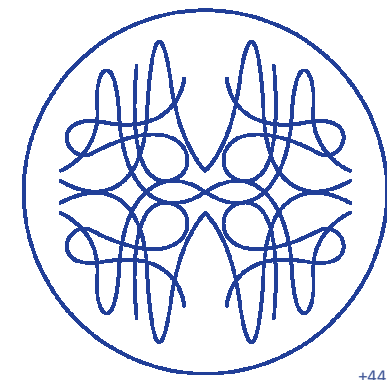


© This drawing and the building works depicted are the copyright © of idp and may not be reproduced or amended except by written permission. No liability will be accepted for amendments made by other persons.

All dimensions to be checked on site and the architect notified of any discrepancies prior to comment. **Do not scale.**

Any and all elements relating to the fire safety of the building will require separate confirmation and approval by a fully accredited fire engineering consultant who has been appointed by the client.

Rev	Date	By	Description
P01	10/07/26	CB	Draft planning issue.
P02	20/07/26	CB	Planning issue.

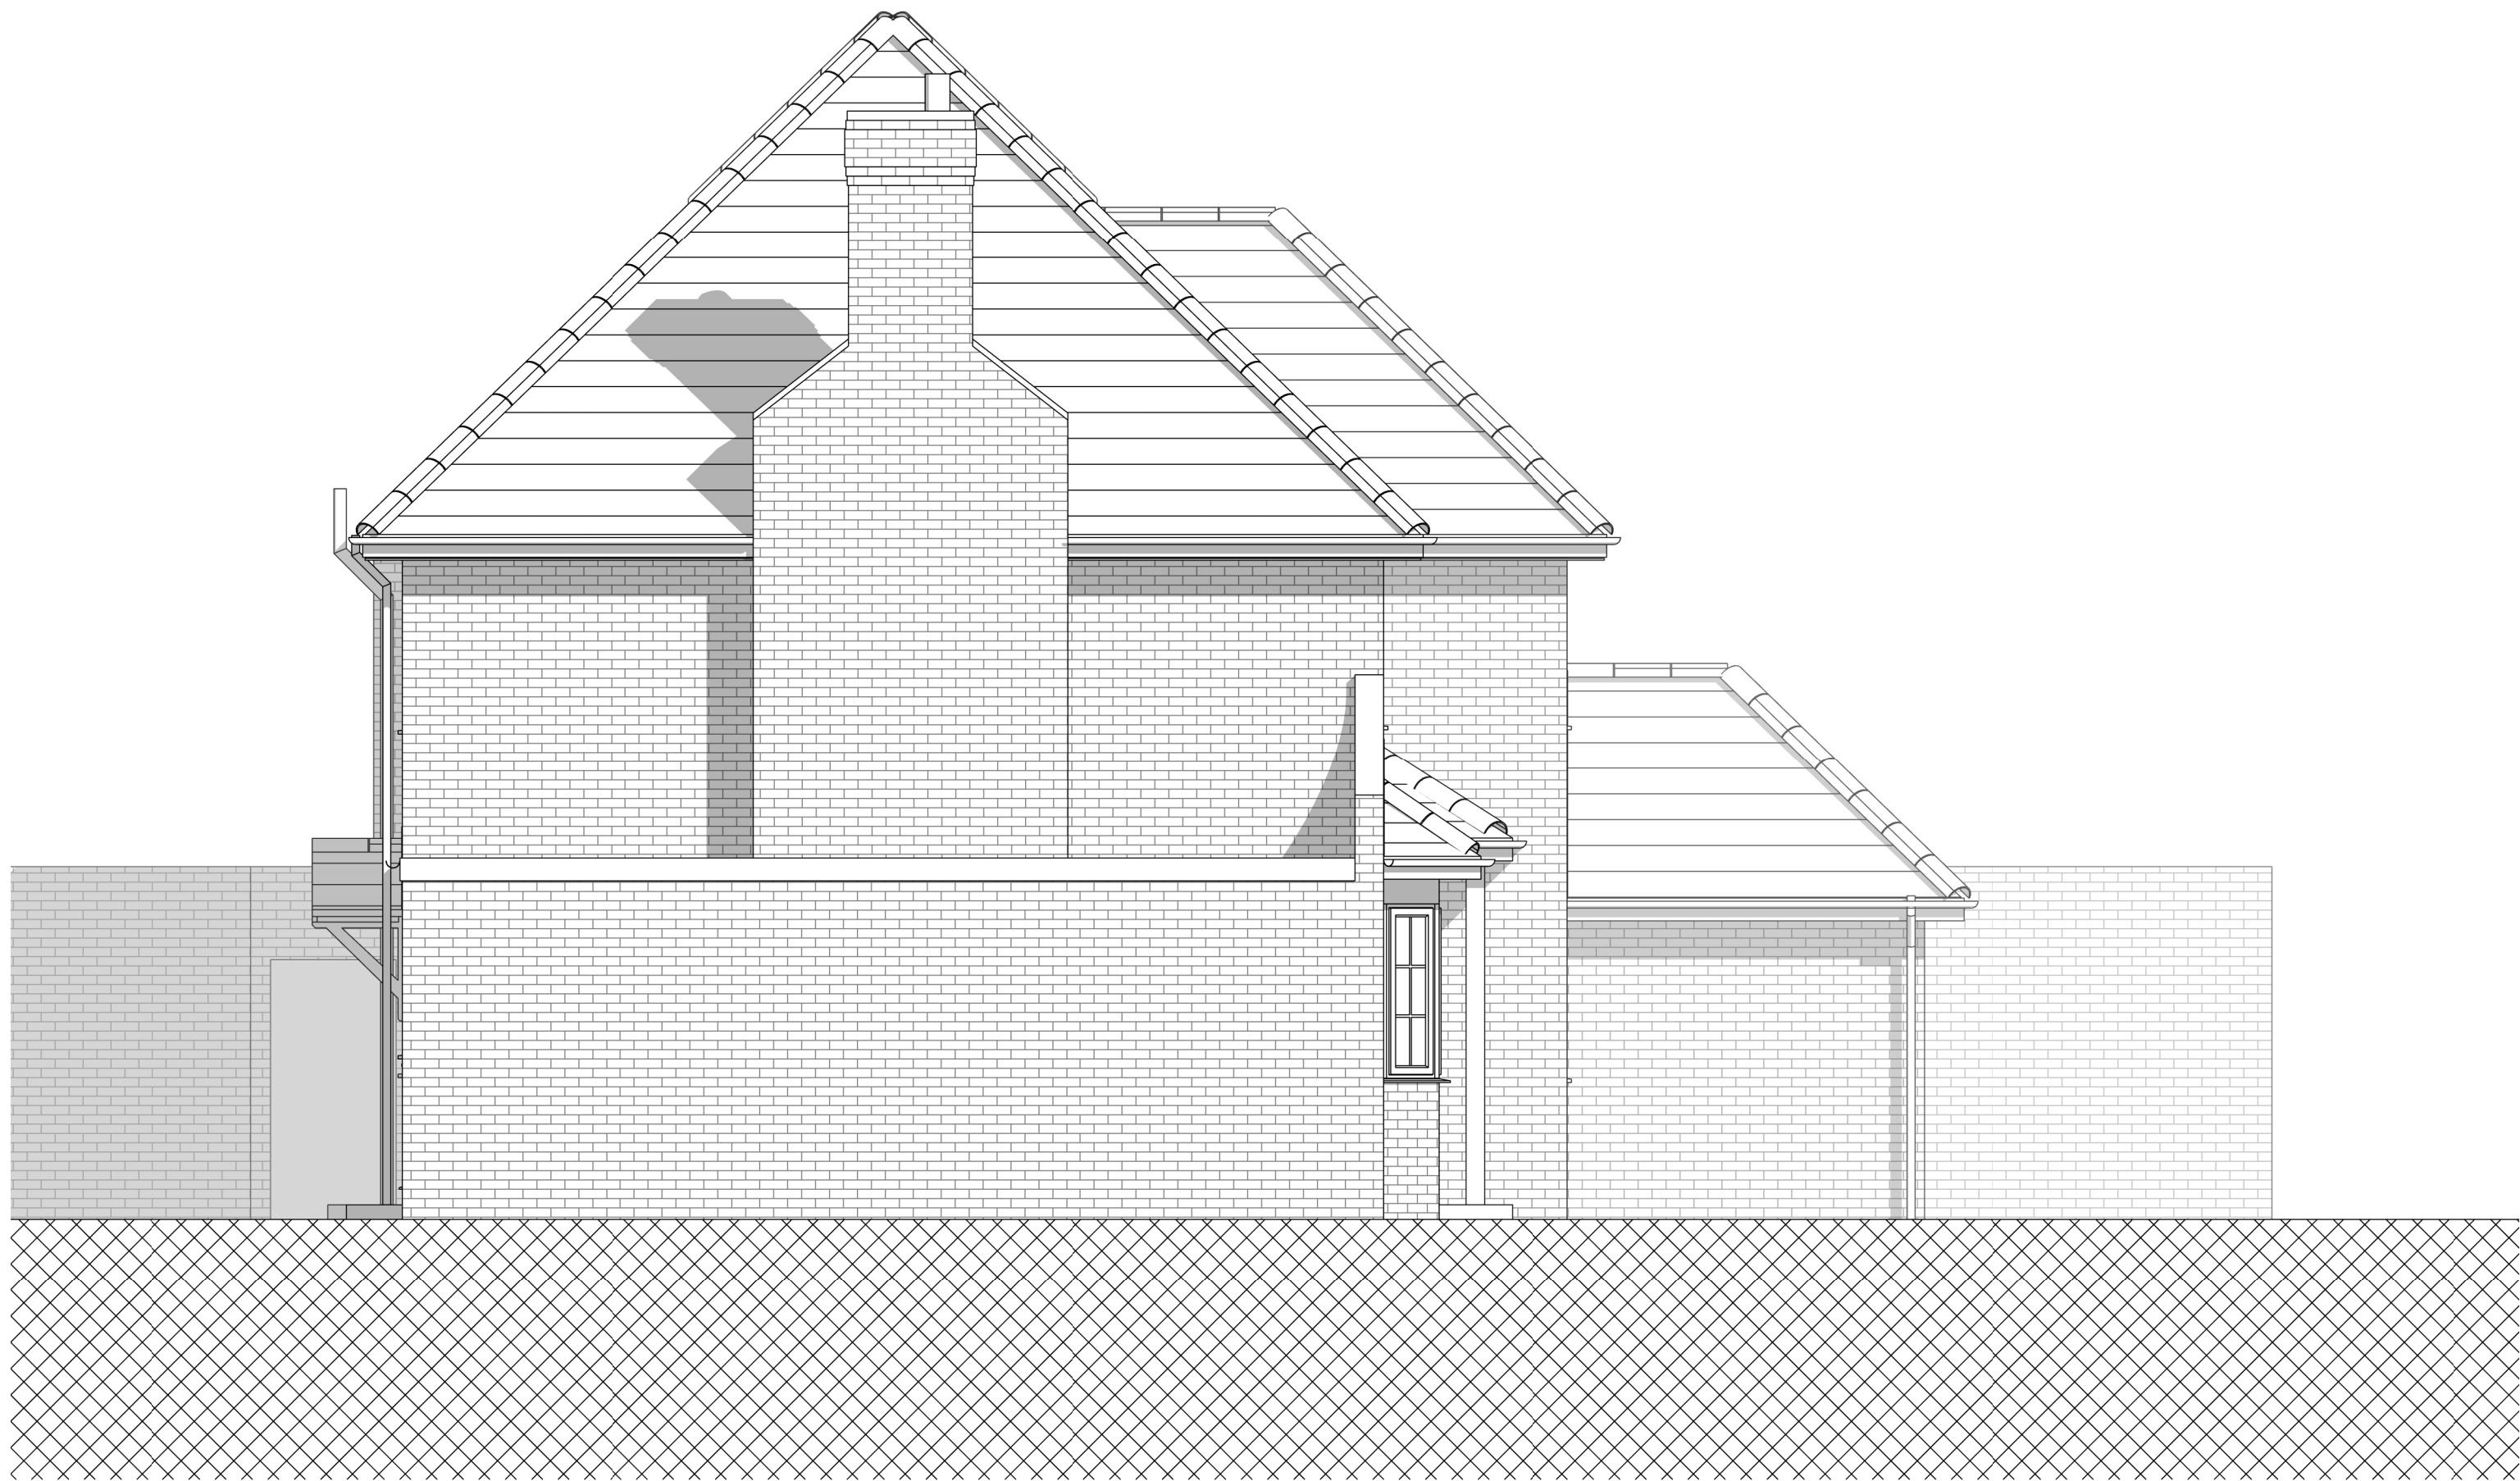

+44 7366 843972
hello@studioaladesign.com
studioaladesign.com

PROJECT		50 London Road	
TITLE			
Existing East Elevation			
CLIENT			
Mr & Mrs Blackwell			
CODE		SUITABILITY DESCRIPTION	
S0		Preliminary revision and version	
STATUS		PURPOSE OF ISSUE	
Planning		For approval	
DRAWN BY		CHECKED BY	DATE
CB		AL	24/04/2026
SCALE (@A2)			PROJECT NUMBER
1 : 50			26-0230
DRAWING NUMBER			REV
26-0230-ALA-B01-XX-DR-A- 130302			P02

