



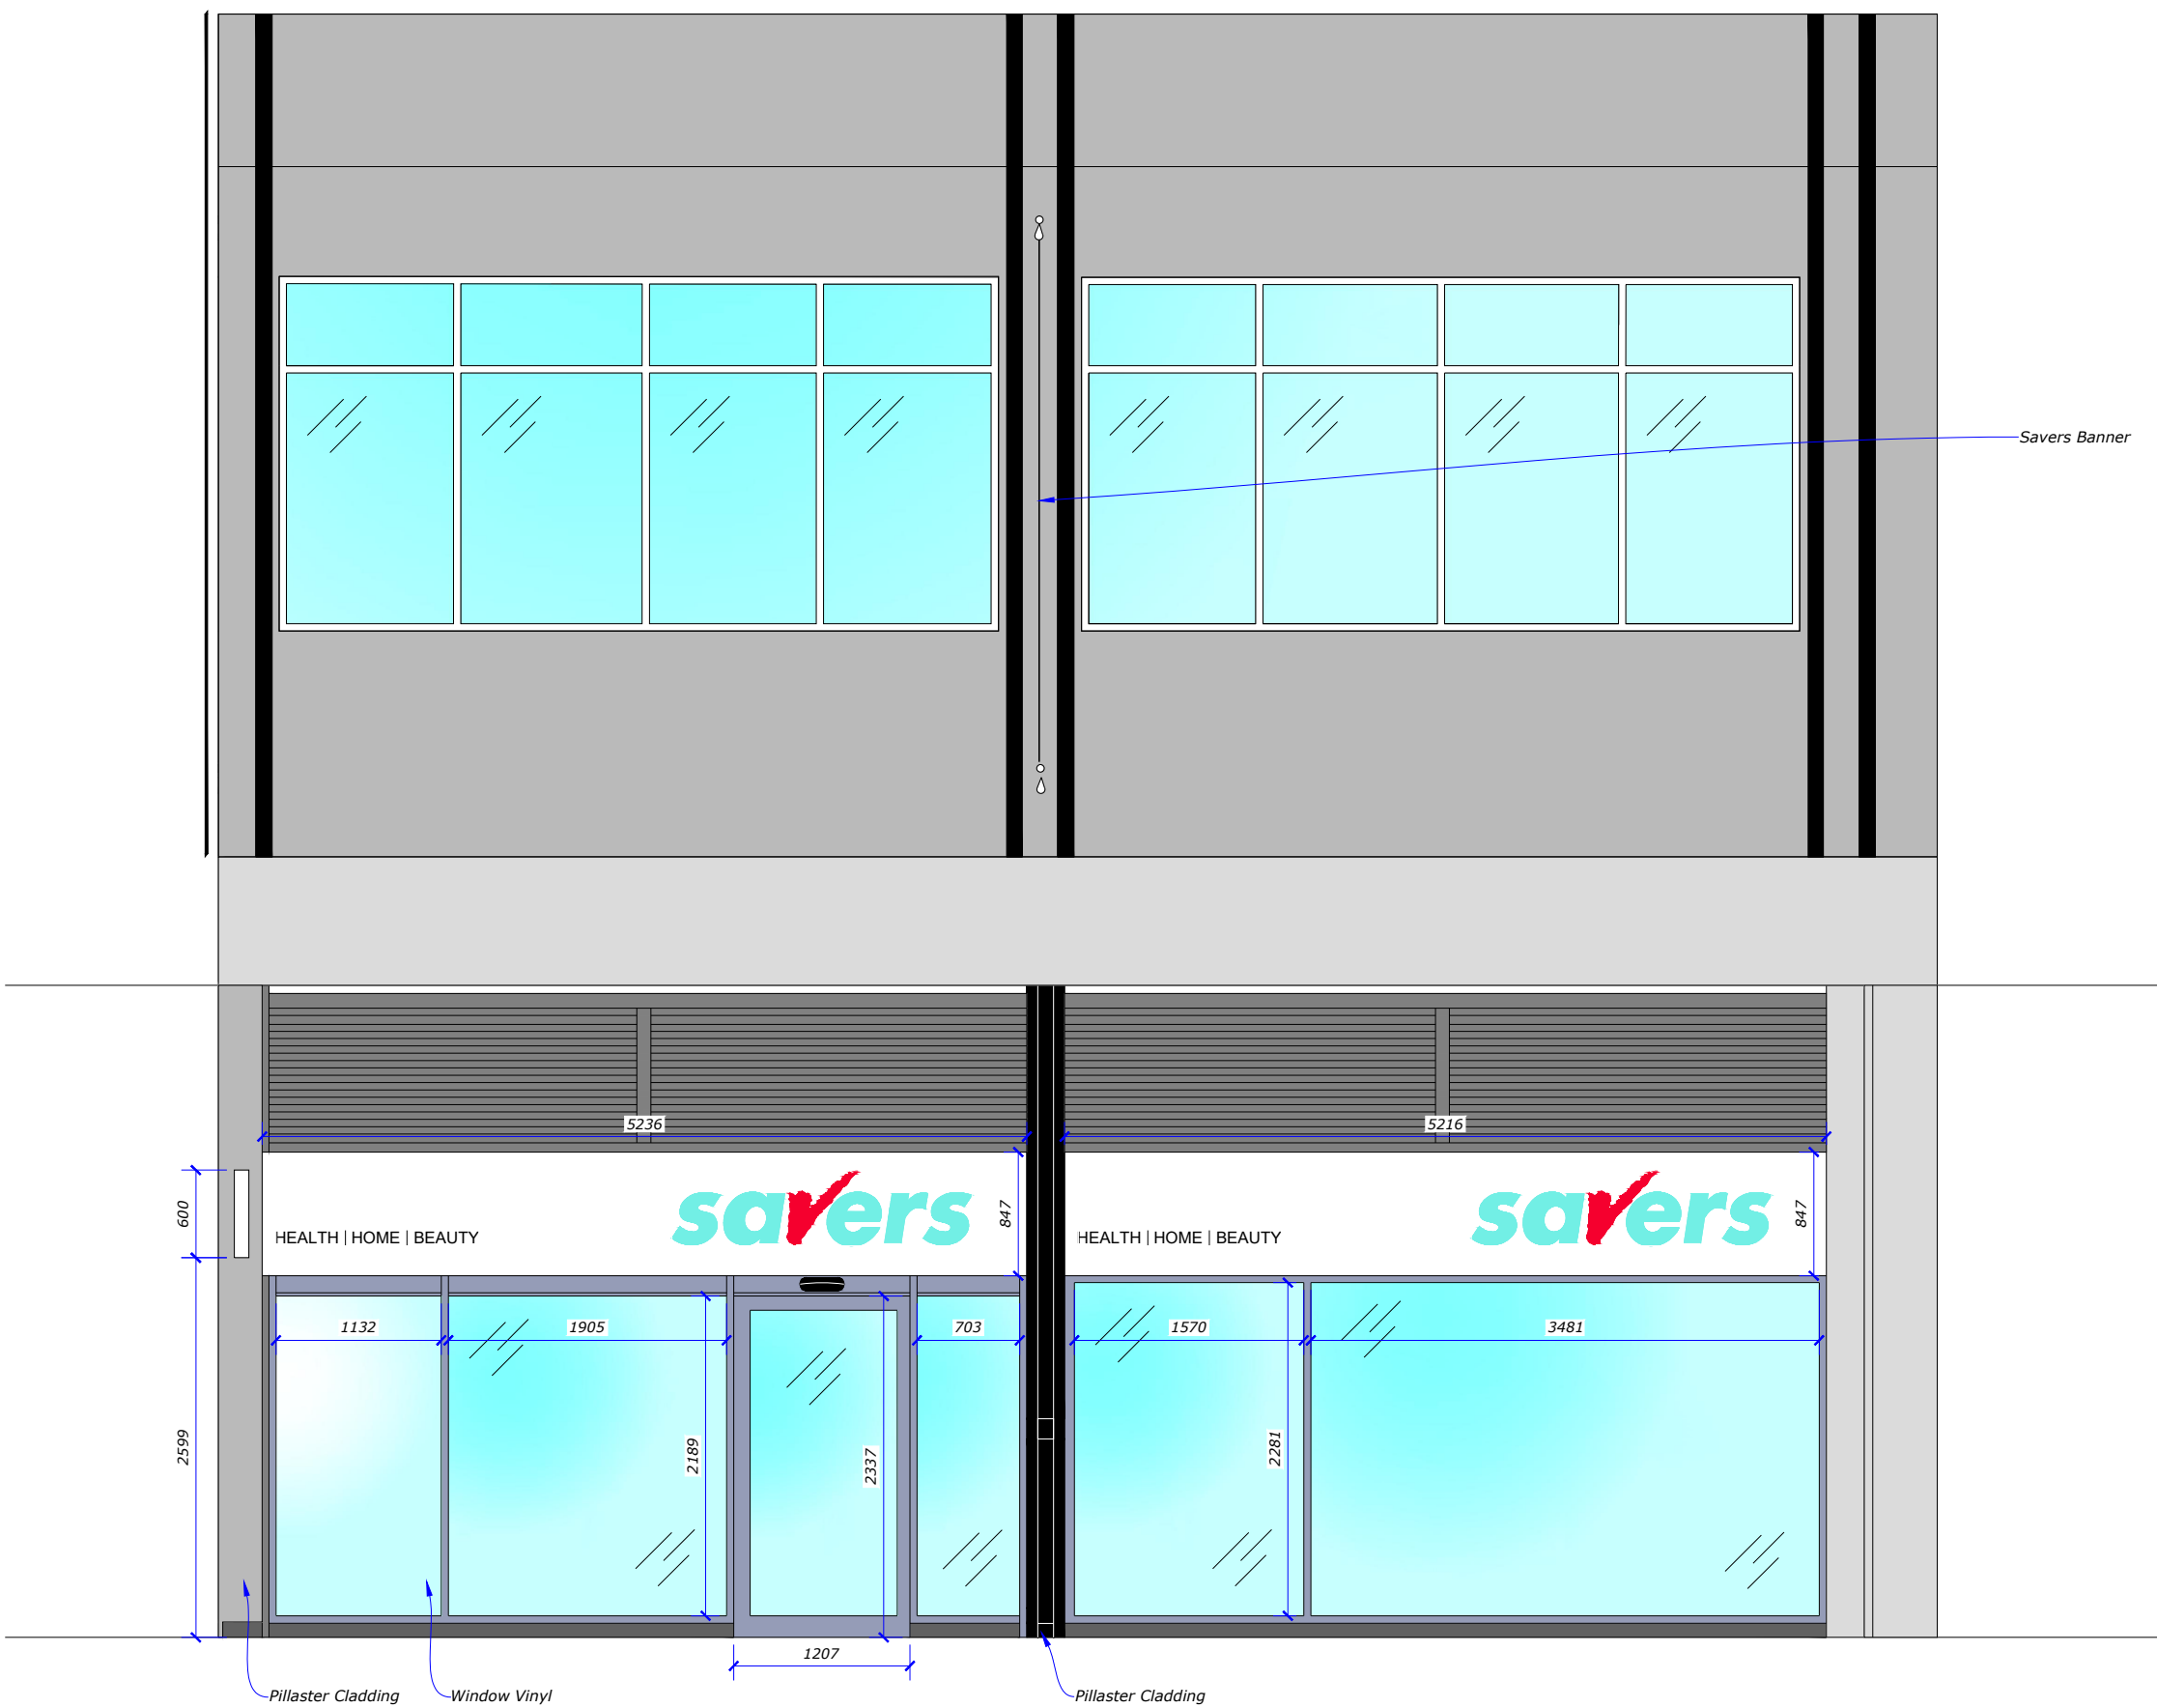


Existing Front Elevation
Scale 1:50 @ A1

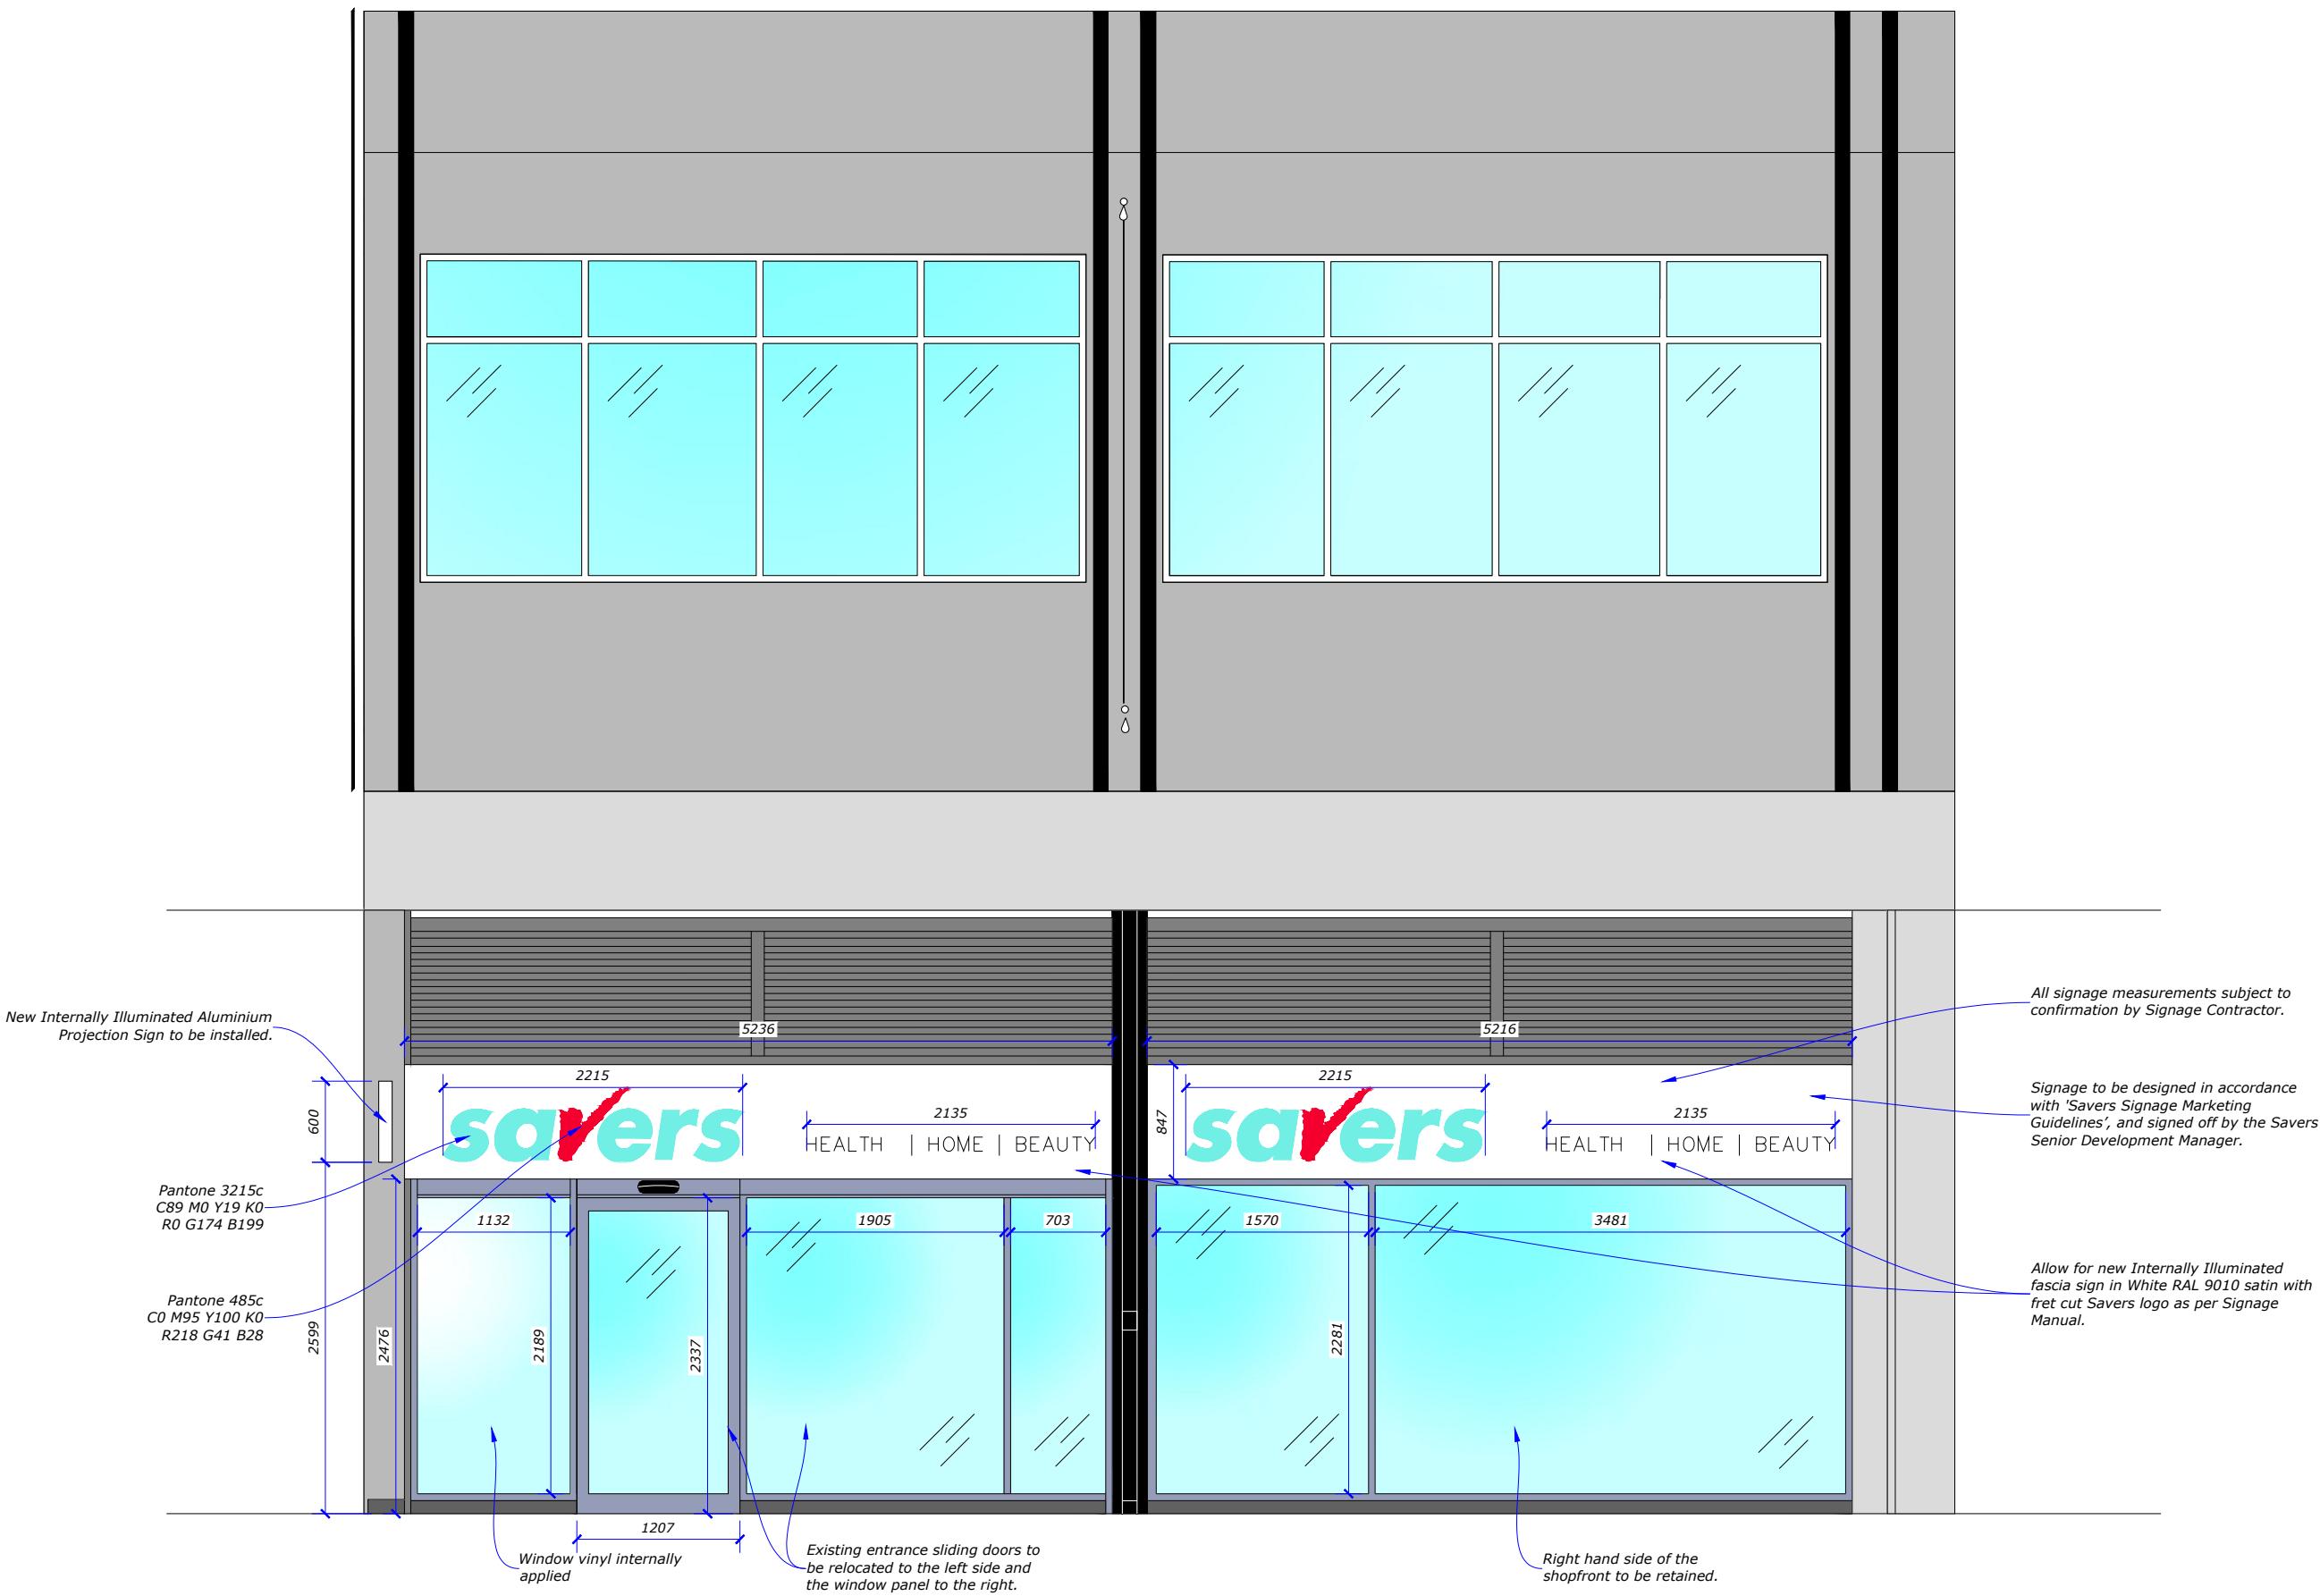

Proposed Front Elevation
Scale 1:50 @ A1

SCALE BAR 1:50

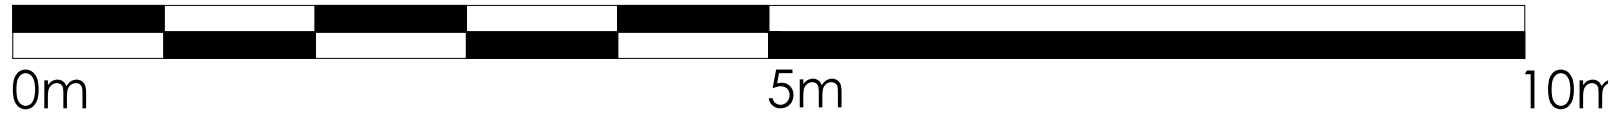

IMPORTANT NOTE:

- THE CONTRACTOR MUST VERIFY ALL DIMENSIONS & LEVELS ON SITE BEFORE ANY WORKS ARE UNDERTAKEN OR THE MANUFACTURE OF SITE COMPONENTS. DISCREPANCIES ARE TO BE REPORTED TO THE PROJECT ARCHITECT/DESIGNER FOR CLARIFICATION.
- THIS DRAWING IS NOT TO BE SCALED.
- DIMENSIONS ARE IN MILLIMETRES UNLESS OTHERWISE STATED.
- COPYRIGHT OF THIS DRAWING BELONGS SOLELY TO RETAIL DESIGN SOLUTIONS LTD.

SURVEY LIMITATIONS:

- PARTS OF THE BUILDING MAY HAVE BEEN INACCESSIBLE AT THE TIME OF THE SURVEY. THESE AREAS HAVE BEEN CLEARLY MARKED ON THE DRAWINGS. A STRIP OUT SURVEY IS RECOMMENDED FOR THESE AREAS TO VERIFY DETAILS.
- RETAIL DESIGN SOLUTIONS DO NOT CARRY OUT INTRUSIVE SURVEYS. AREAS COVERED BY BOXING OUT CANNOT BE CONFIRMED UNTIL MAIN CONTRACTOR EXPOSES THESE AREAS.

COLUMNS:

- ALL COLUMNS ARE SHOWN AT THE FULL EXTENT INCLUDING CLADDING TO WHAT IS VIEWABLE ON SITE. STRIP OUT REQUIRED TO CLARIFY TRUE EXTENT OF ANY STRUCTURAL ELEMENT WITHIN COLUMN.

REV	DATE	DESCRIPTION
-	30.07.26	INITIAL ISSUE



DRAWING TITLE
EXISTING & PROPOSED FRONT ELEVATIONS

DRAWING NAME
SV - READING - PLANNING - DWG

SCALE
A1 - AS SHOWN

DATE
30.07.2026

DRAWN BY
KB

CHECKED BY
RDS360

PROJECT ADDRESS
4-5 ST MARY'S BUTTS
READING
RG1 2LN

STATUS

PLANNING

The Mill Store,
Foundry Lane,
Earl Colne,
Colchester,
Essex,
CO4 2SR

Tel: 01787 224878
E-mail: hello@rds360ld.com
Web: www.rds360ld.com

RDS 360