


Site Plan

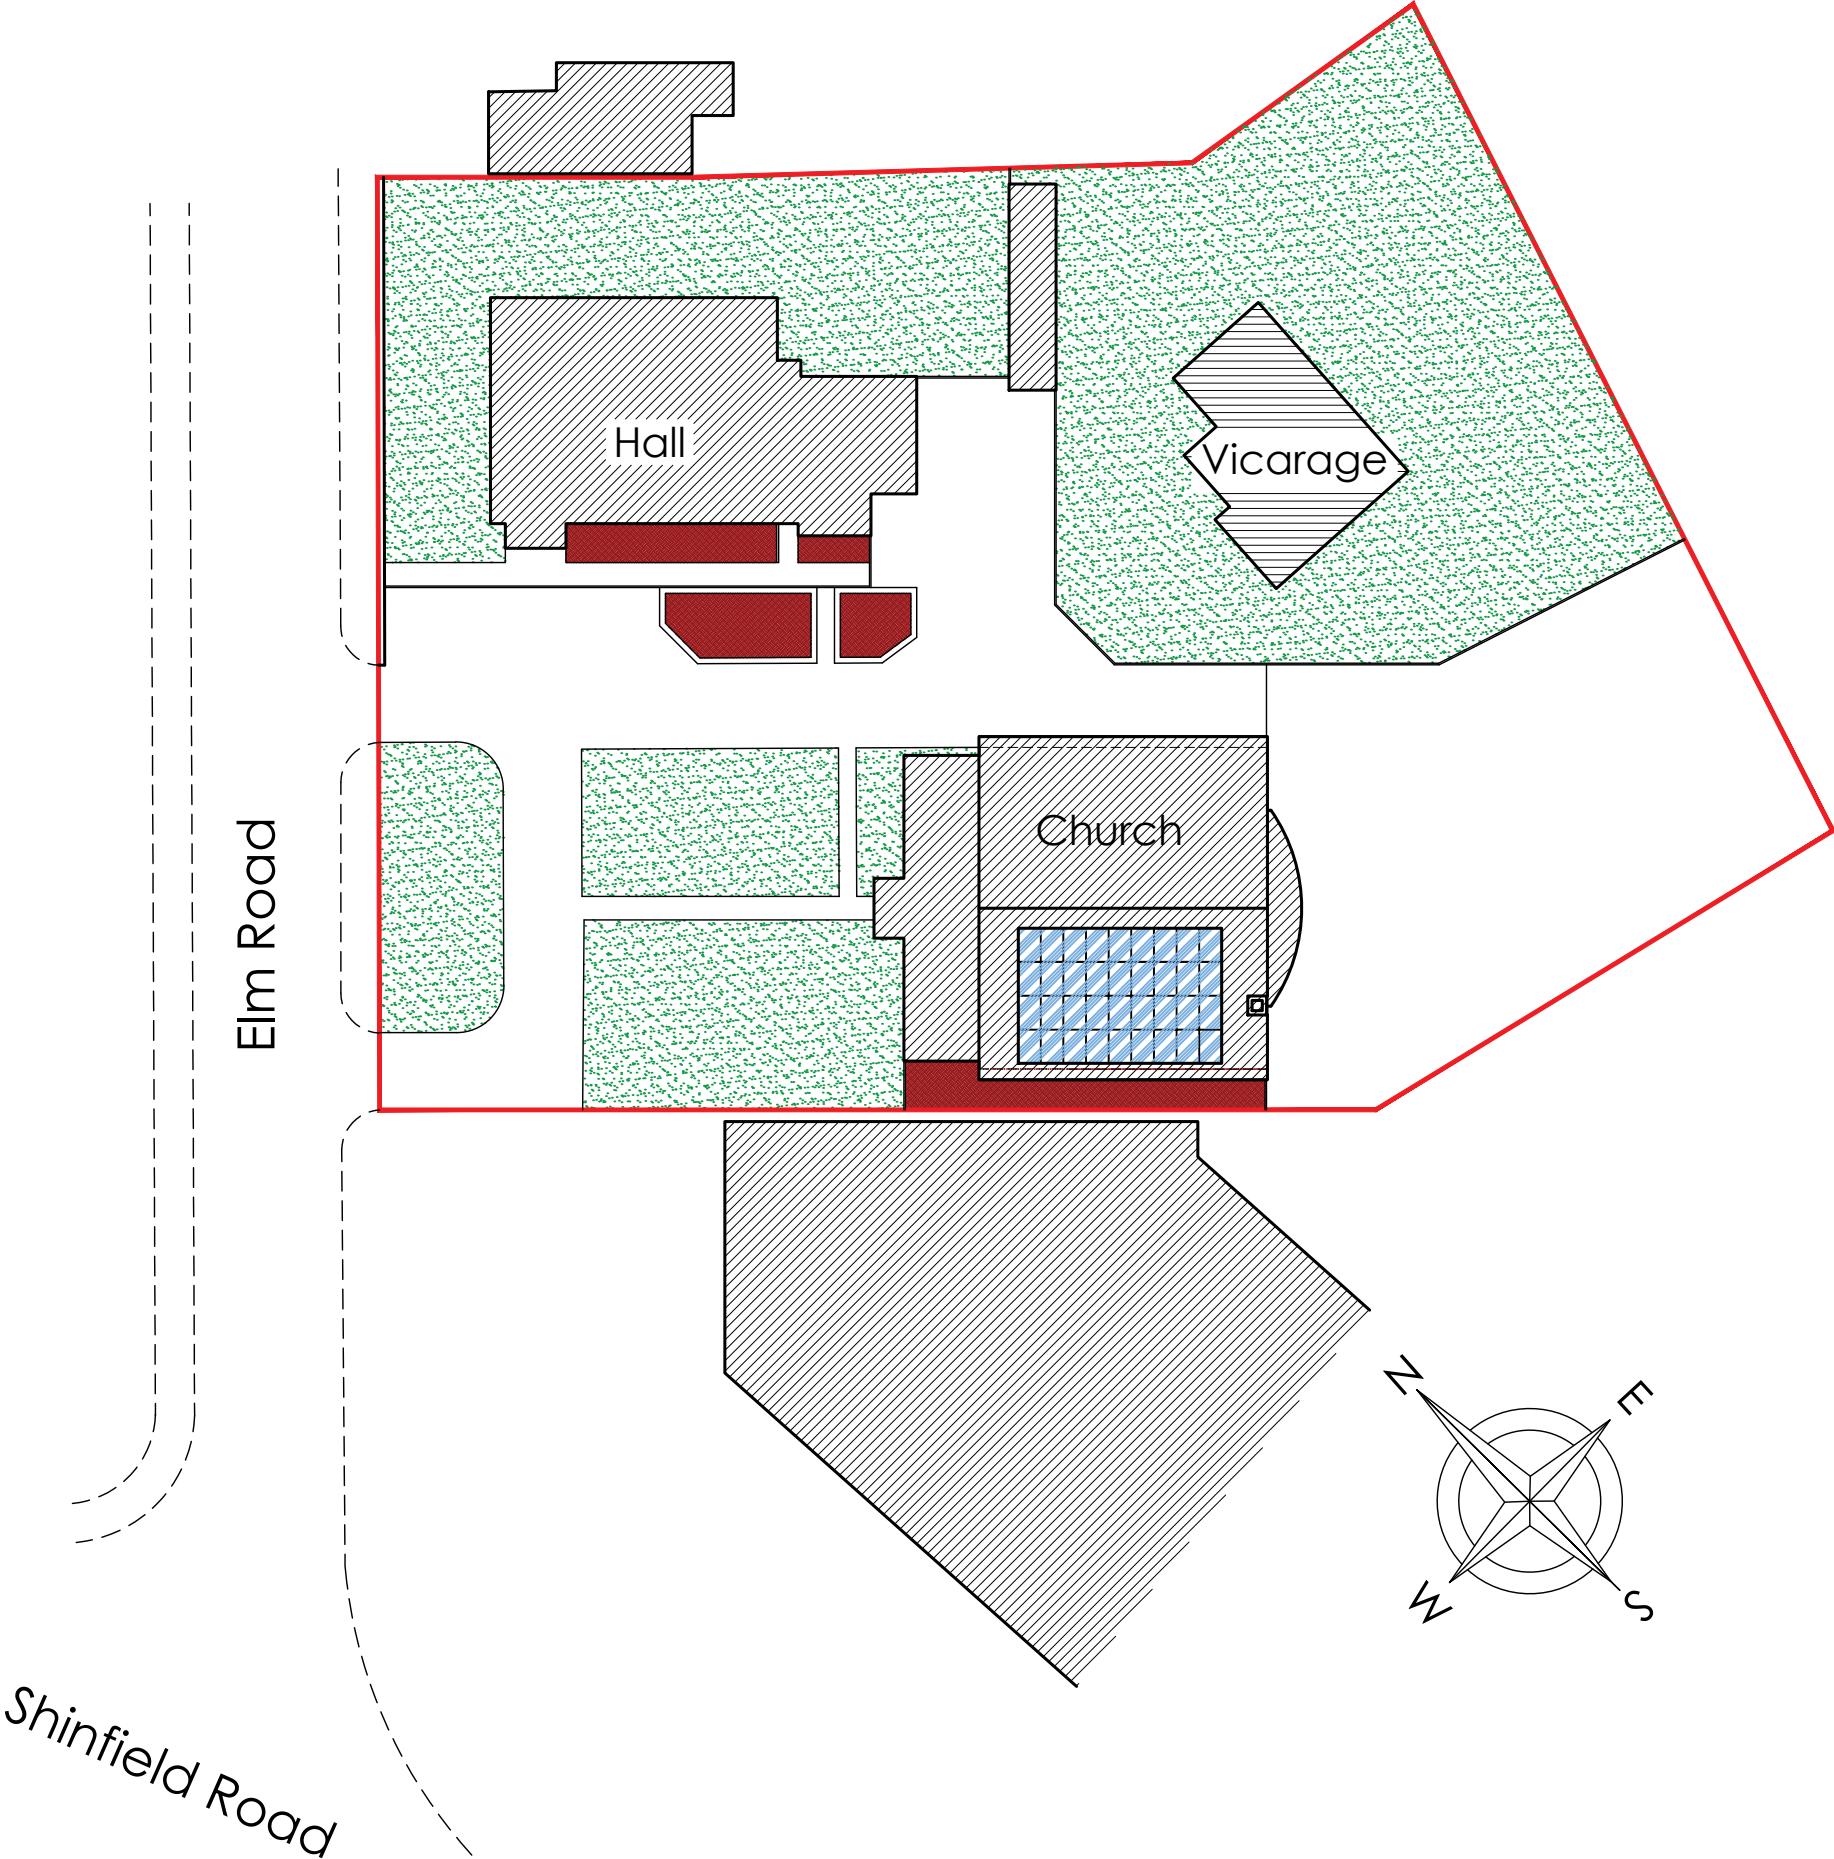

St Barnabas
Elm Road, Reading

Scale:- 1:400 @ A3

Drawing No.:- StB-109
Revision D