




Marshall's Driversett Kerb edging pennant grey  
<https://www.marshalls.co.uk/gardens-and-driveways/products/driversett-kerb-edging>




Marshall's Driversett Tegula pennant grey concrete paving  
<https://www.marshalls.co.uk/gardens-and-driveways/products/driversett-tegula-original-block-paving>

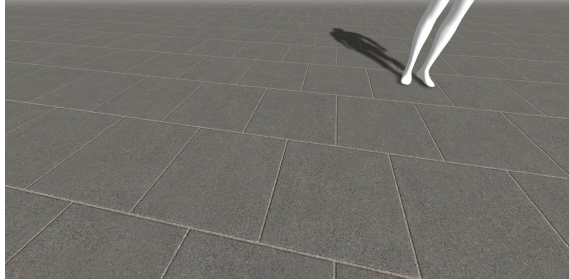


Marshall's Urbex charcoal textured concrete paving slabs  
[https://www.marshalls.co.uk/gardens-and-driveways/products/urbex-textured-paving?gad\\_source=1&gad\\_campaignid=23204808956&gclid=Cj0KCQIA\\_8TJBhDNARIsAPX5qxTNDIksNLW-CuCKX\\_DjVXxUYB-KZ0t-ECc9ECvC9KkEfEV4gB-tr9UaAsbKEALw\\_wcB](https://www.marshalls.co.uk/gardens-and-driveways/products/urbex-textured-paving?gad_source=1&gad_campaignid=23204808956&gclid=Cj0KCQIA_8TJBhDNARIsAPX5qxTNDIksNLW-CuCKX_DjVXxUYB-KZ0t-ECc9ECvC9KkEfEV4gB-tr9UaAsbKEALw_wcB)



Marshall's Driveline Priora charcoal permeable block paving  
<https://www.marshalls.co.uk/gardens-and-driveways/products/driveline-priora-permeable-block-paving>

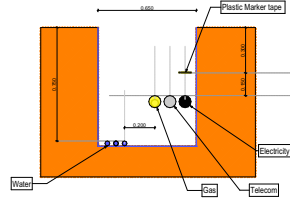

Services Trench Details 1:50

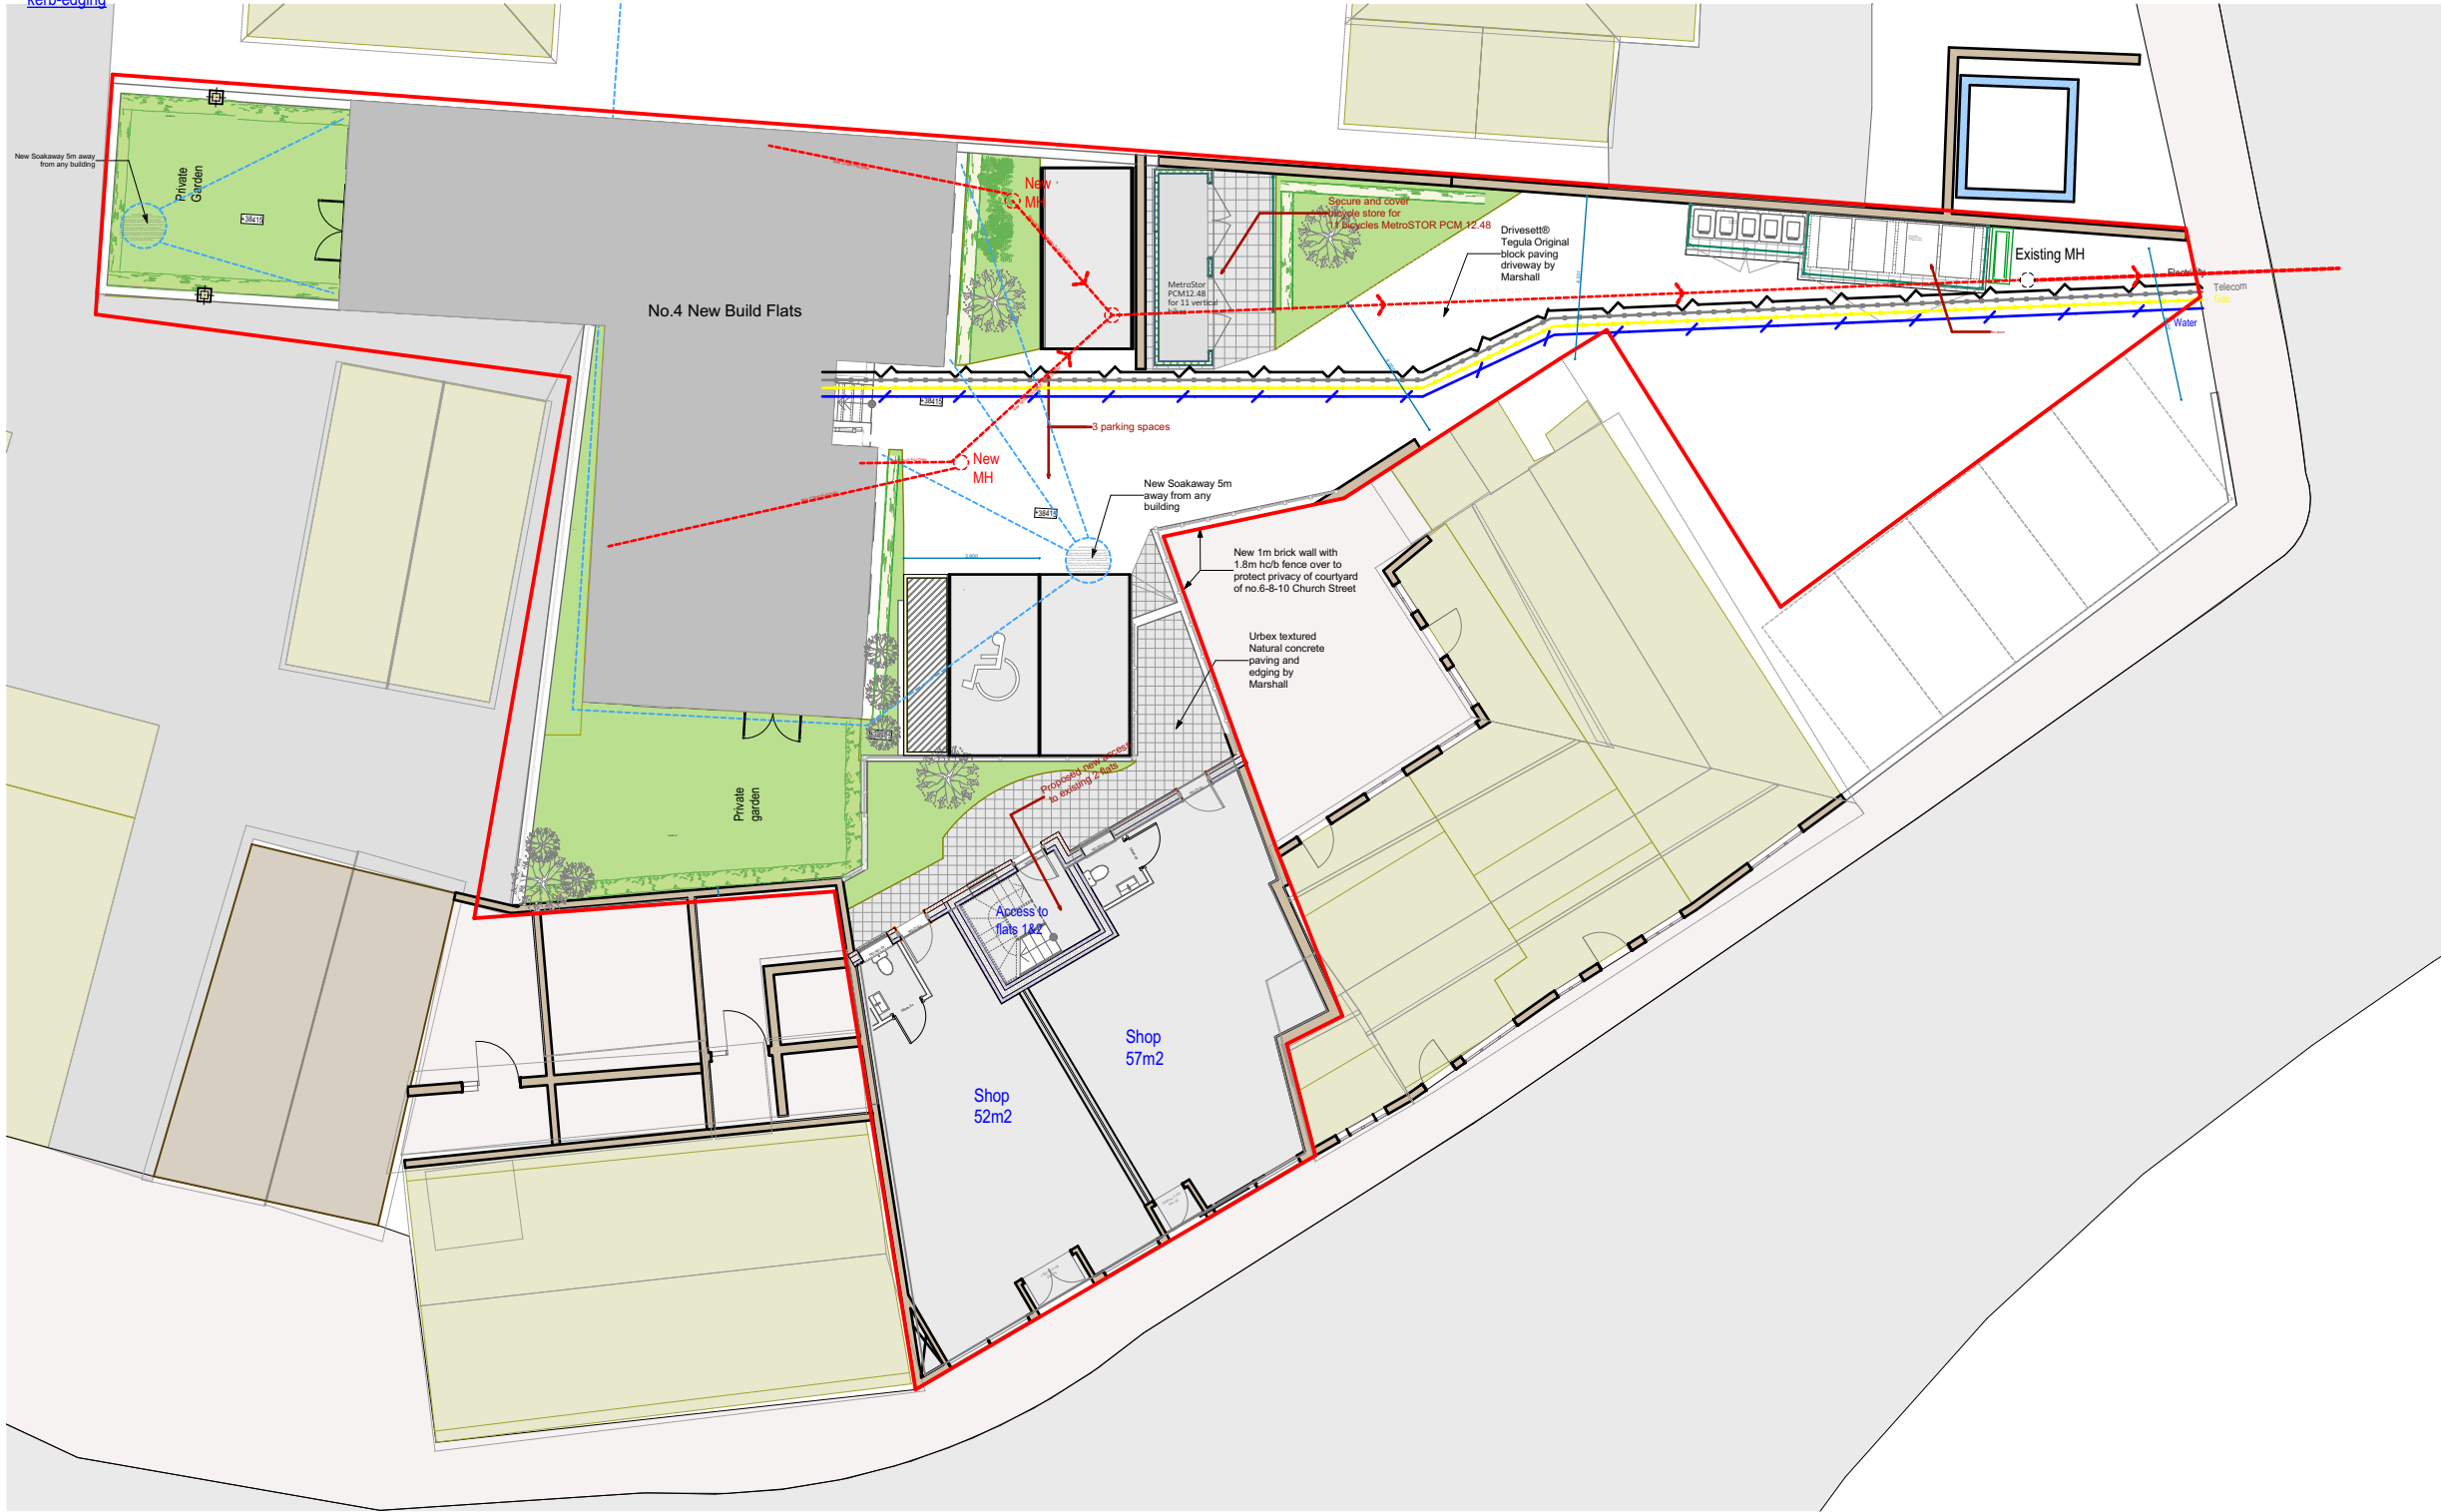

© This drawing remains the property of The Keen Partnership and shall not be copied without prior written consent.

All dimensions to be checked on site and any discrepancies to be reported before work commences.

Notes:

KEY

- Manhole
- Moving Joints
- Mechanical vent
- EL/Combined
- Smoke detector
- Heat Detector
- Soil Vent Pipe
- Rain Water downpipe
- Proposed Main Drainage run
- Proposed SW drainage run
- Proposed Eco Drain
- Telecoms supply
- Water supply
- Electric supply
- Gas supply
- Mechanical Vent pipe
- Consumer Unit
- FD-30S Thirty minute Fire door
- FD-60S 60' Fire door
- Steel Lintel Above Drain run
- Proposed Main Drainage run
- Block N Beam
- Eas/Joist/ Joists/ Rafters

1:200



THE  
**KEEN**  
PARTNERSHIP

The Courtyard  
Edinburgh Road  
Reading  
RG30 2UA

Tel: 0118 9510855

Fax: 0118 951866

Email: [info@keenpartnership.co.uk](mailto:info@keenpartnership.co.uk)

Client:

Krish Food & Leisure Ltd  
Mr. Parihar

Job Title:

New Development rear to  
2-4 Church Street, Caversham  
Reading RG4 -8AT

Drawing Title:

Site Plan- Services- Hard  
Landscaping

Status:

Planning Conditions

Date Drawn:

17-11-2025

Drawn By:

C.P.

Scale:

1:200, 1:50  
@A3

Job No:

8636-16

Drg No:

PLC-NB-15

Rev:

05/12/2025