






PROPOSED SIDE ELEVATION (Scale 1 : 100)

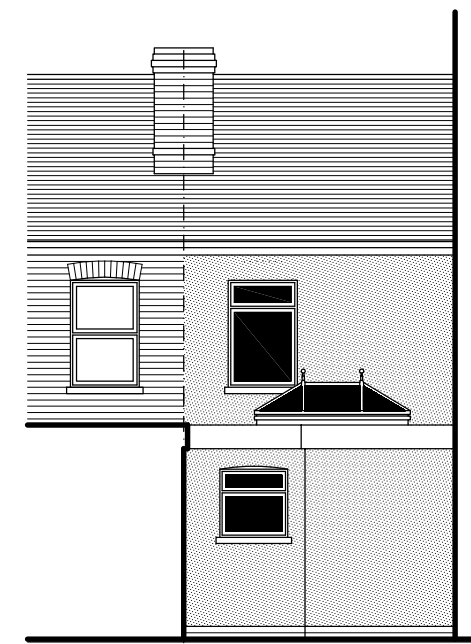


PROPOSED REAR ELEVATION (Scale 1 : 100)

NOTE
ALL MATERIALS INTENDED TO BE USED ON
NEW EXTENSION ARE TO MATCH EXISTING.
THIS DRAWING HAS BEEN PREPARED WITHOUT
THE BENEFIT OF AN ACCURATE SITE SURVEY

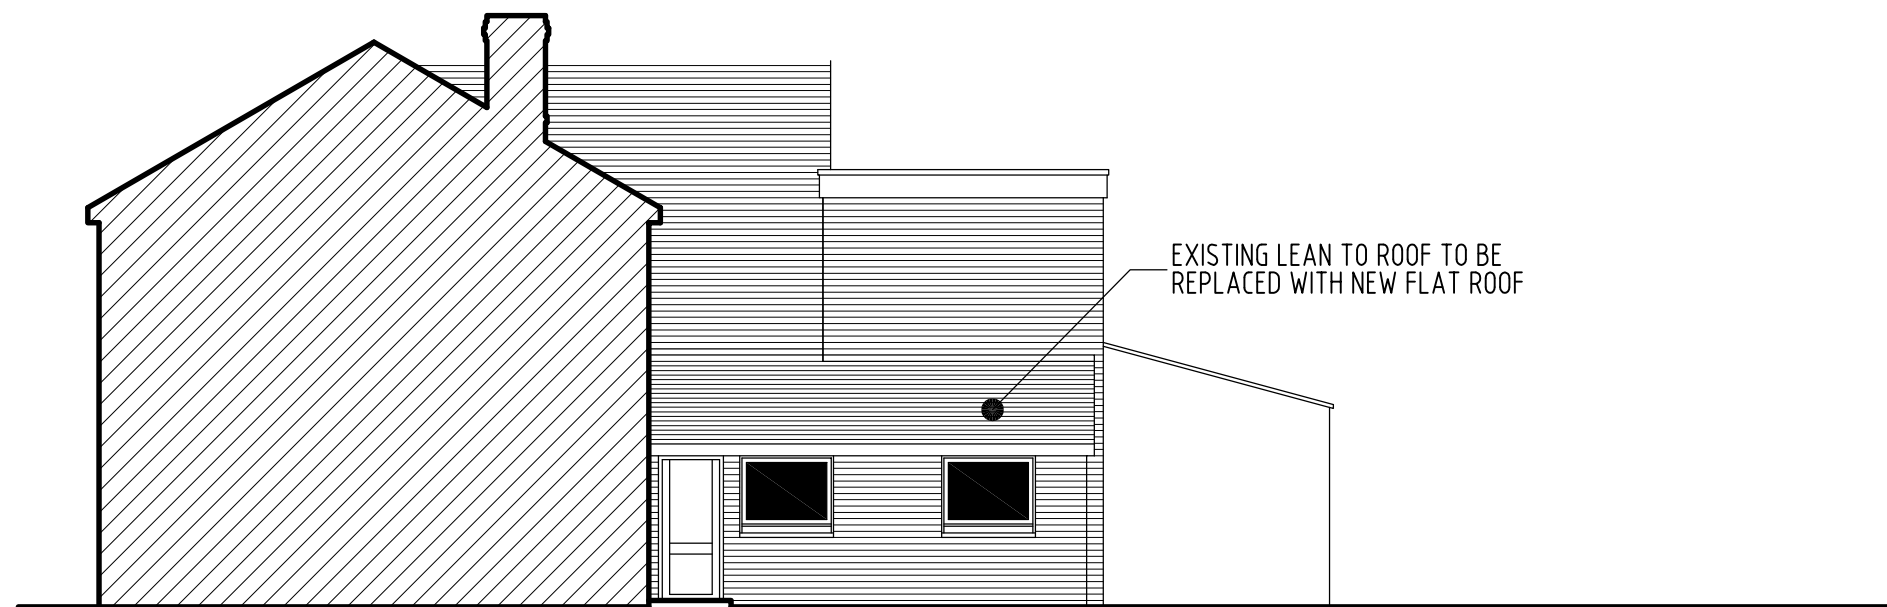 

EXISTING SIDE ELEVATION (Scale 1 : 100)

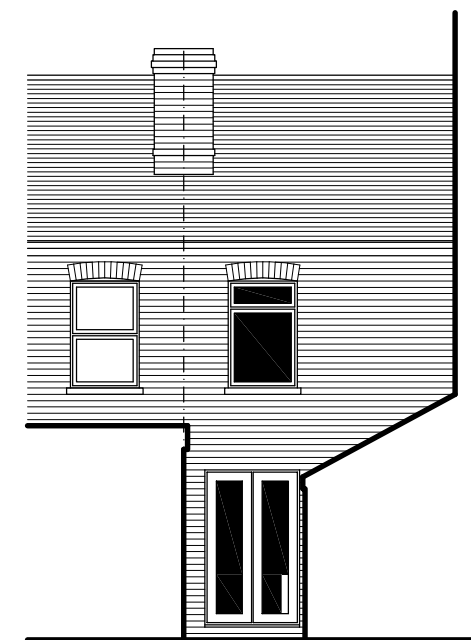

EXISTING REAR ELEVATION (Scale 1 : 100)

PROPOSED SINGLE STOREY REAR EXTENSION WITH FEATURE
LANTERN OVER AT 68 KIDMORE END ROAD,
EMMER GREEN, READING for MISS HARRIET PYE.

EXISTING/PROPOSED ELEVATIONS

DATE

AUGUST 7th 2026

SCALE

1 : 100

DRAWING No.

HP13

REVISION