


PROPOSED GROUND FLOOR PLAN

(NO CHANGES)

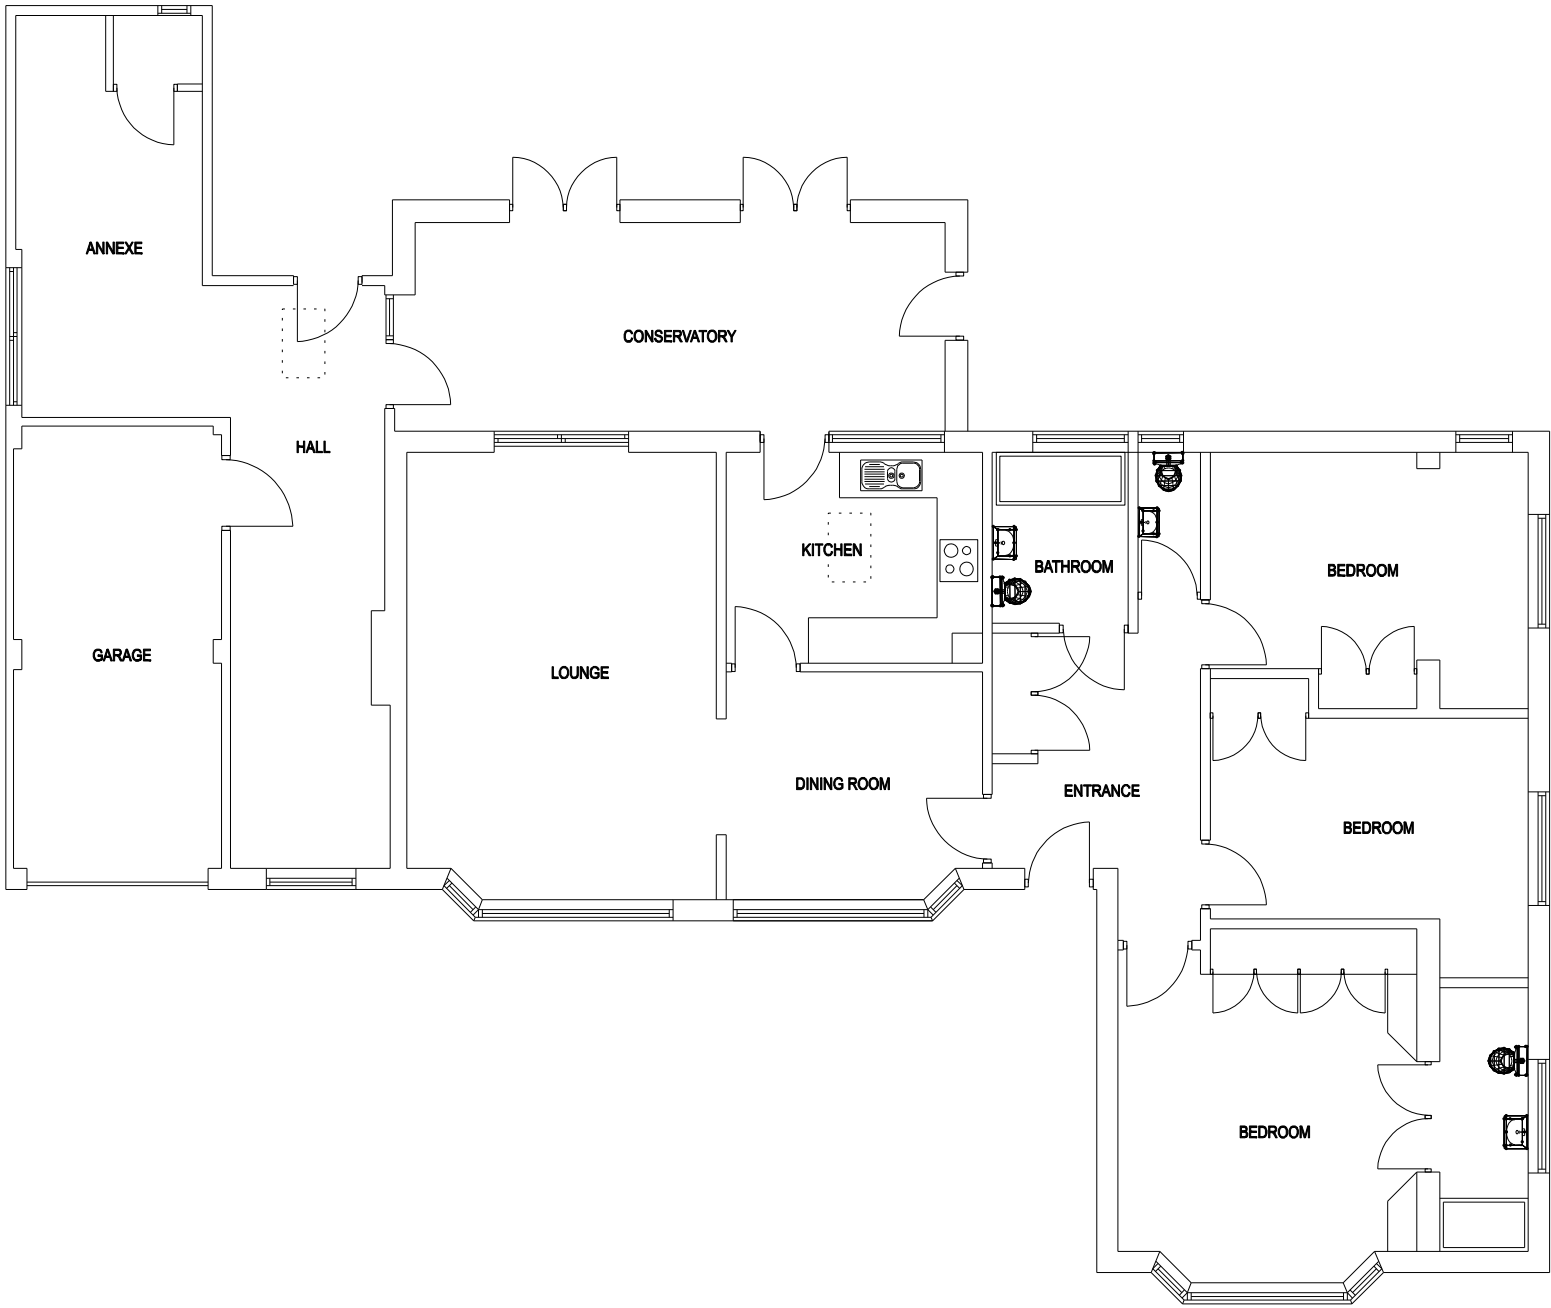

A	24.07.26	Rear extension removed
Rev	Date	Revision

Title: PROPOSED GROUND FLOOR PLAN
Project: 11 KNOWLE CLOSE
CAVERSHAM
RG4 7LH

Client: MR & MRS COUSINS
1 POND END ROAD
SONNING COMMON
RG4 9SA

AKT | **Planning+Architecture**
Chartered Town Planners and Architects
Kingswood Barrick Salome Wallingford
Oxfordshire OX10 6JQ T.01865 891497
www.archkingtech.co.uk

Date	Scale	Drawing No.	Revision
JULY 26	1:100@A3	J1202/PP111	A