
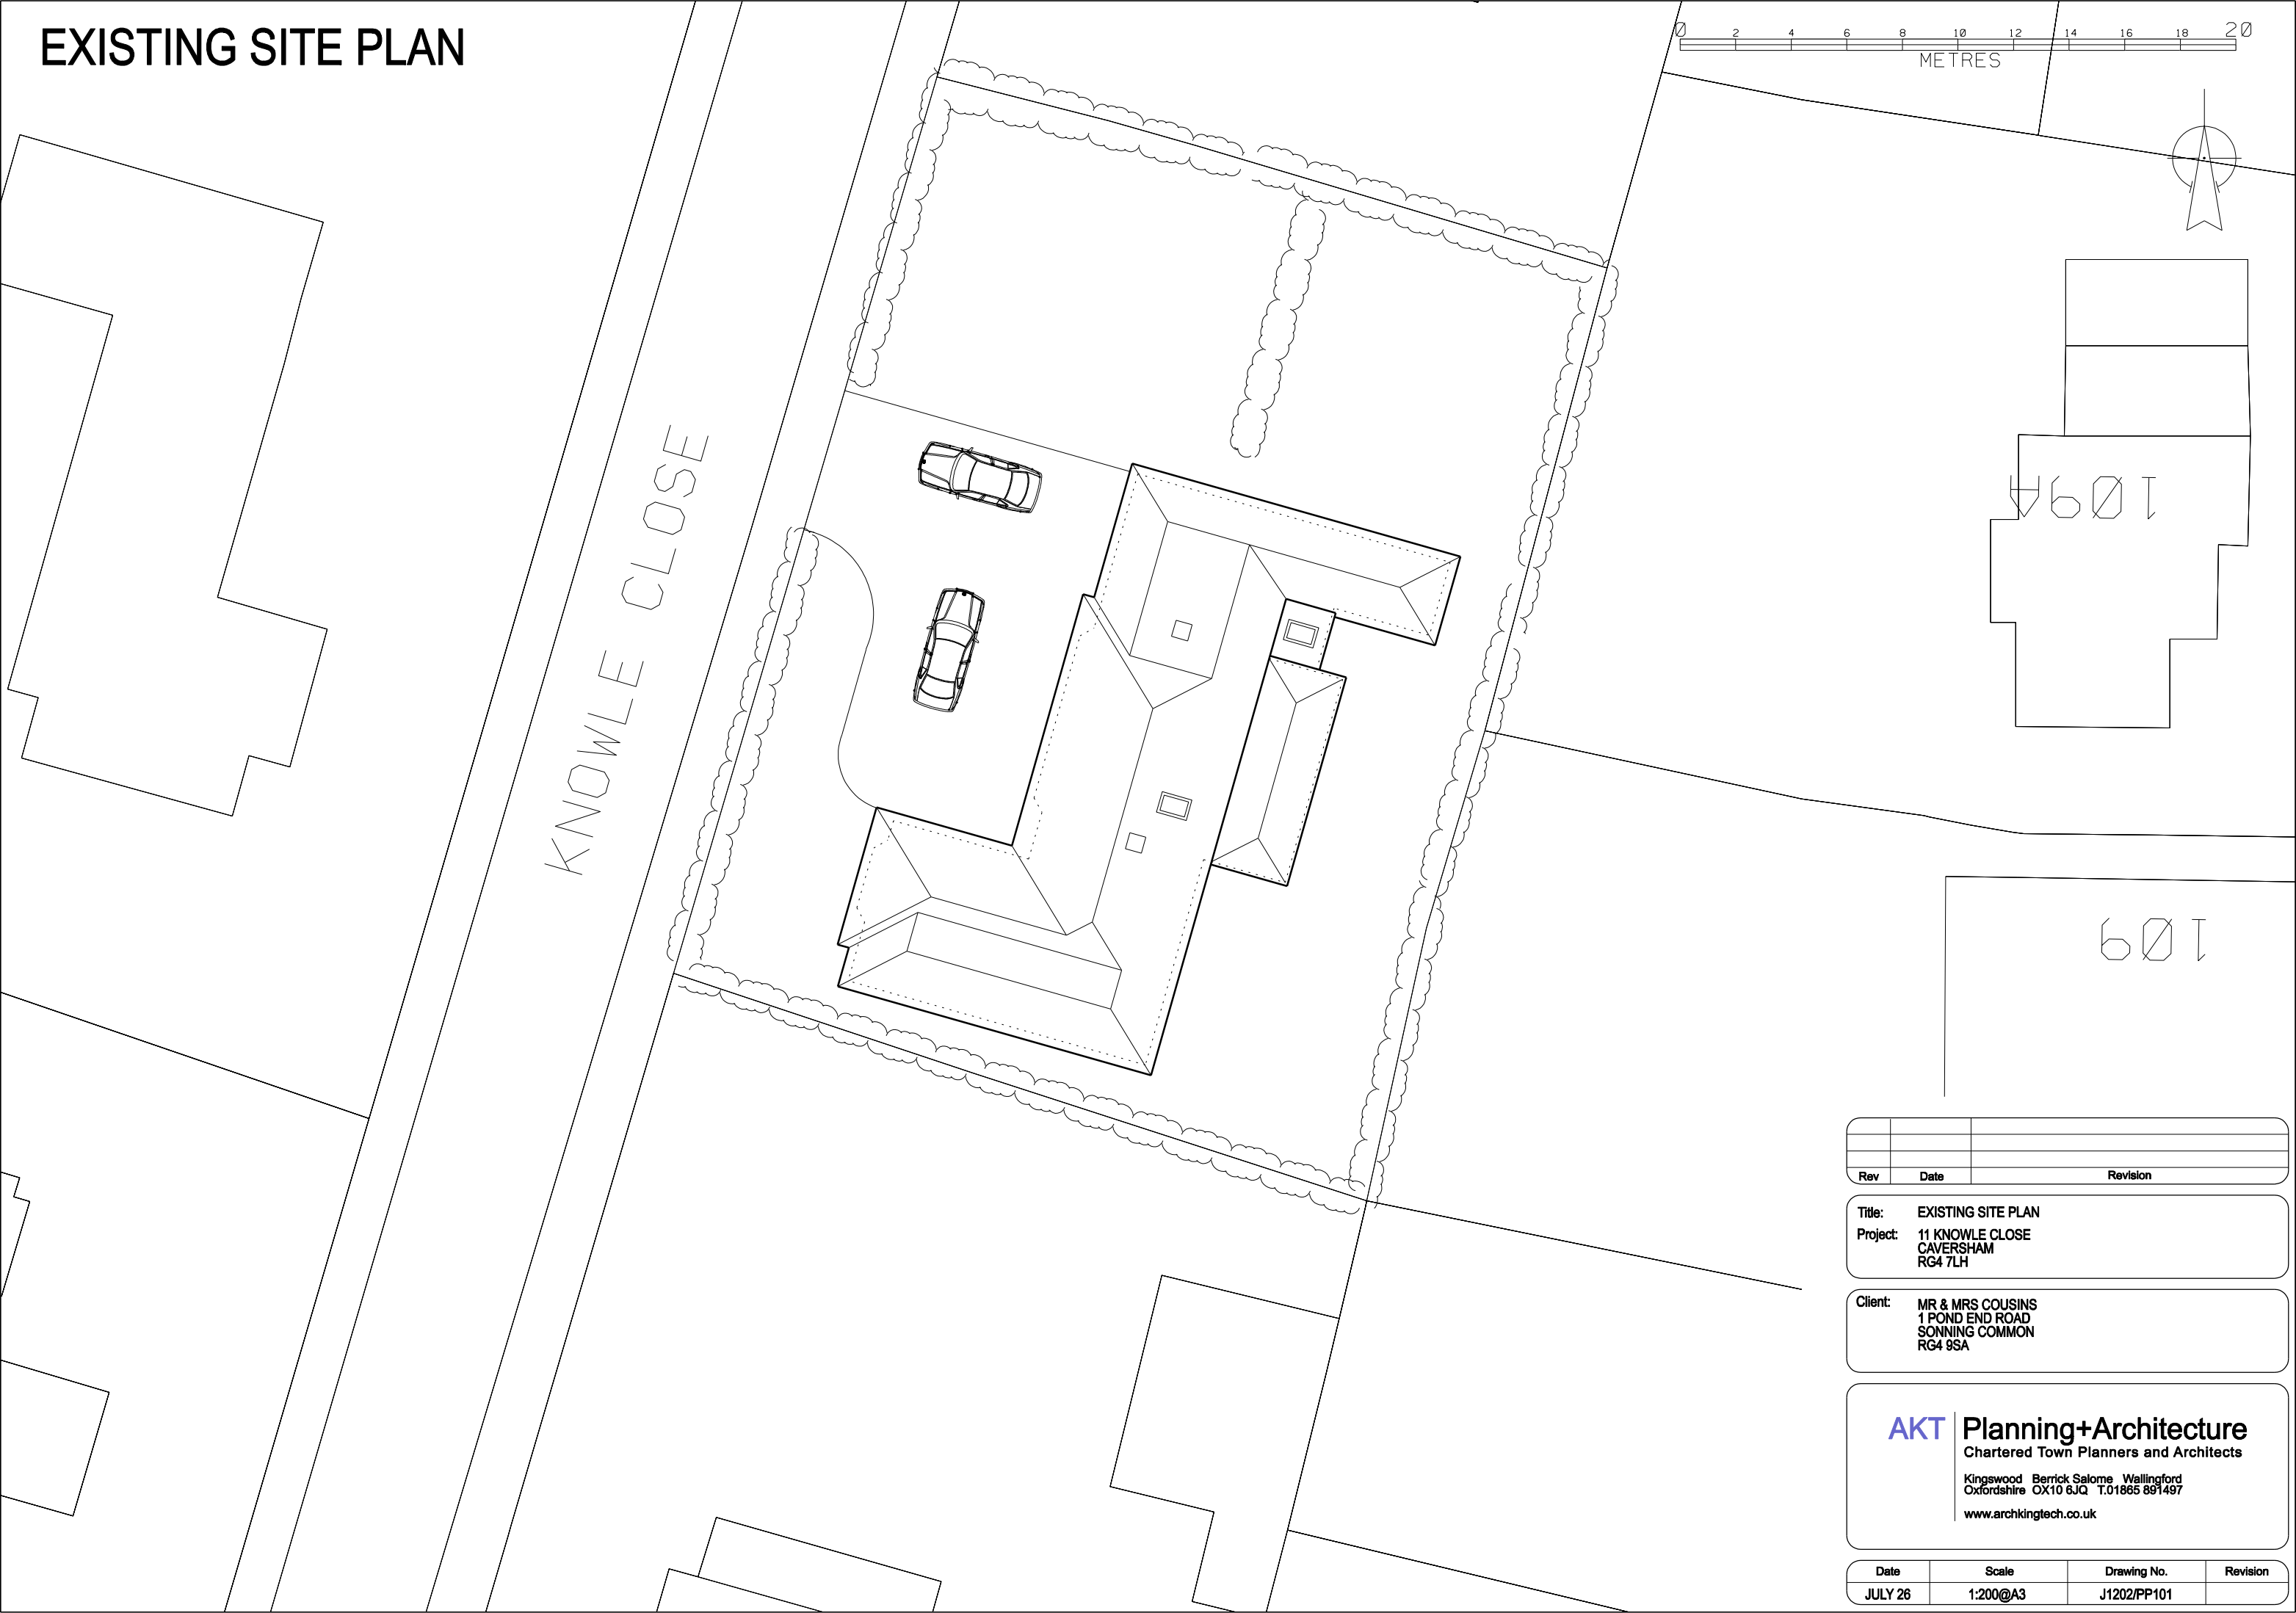


EXISTING SITE PLAN

 

Rev	Date	Revision

Title: EXISTING SITE PLAN
Project: 11 KNOWLE CLOSE
CAVERSHAM
RG4 7LH

Client: MR & MRS COUSINS
1 POND END ROAD
SONNING COMMON
RG4 9SA

AKT

Planning+Architecture

Chartered Town Planners and Architects

Kingswood Berrick Salome Wallingford
Oxfordshire OX10 6JQ T.01865 591497

www.archkingtech.co.uk

Date	Scale	Drawing No.	Revision
JULY 26	1:200@A3	J1202/PP101	