

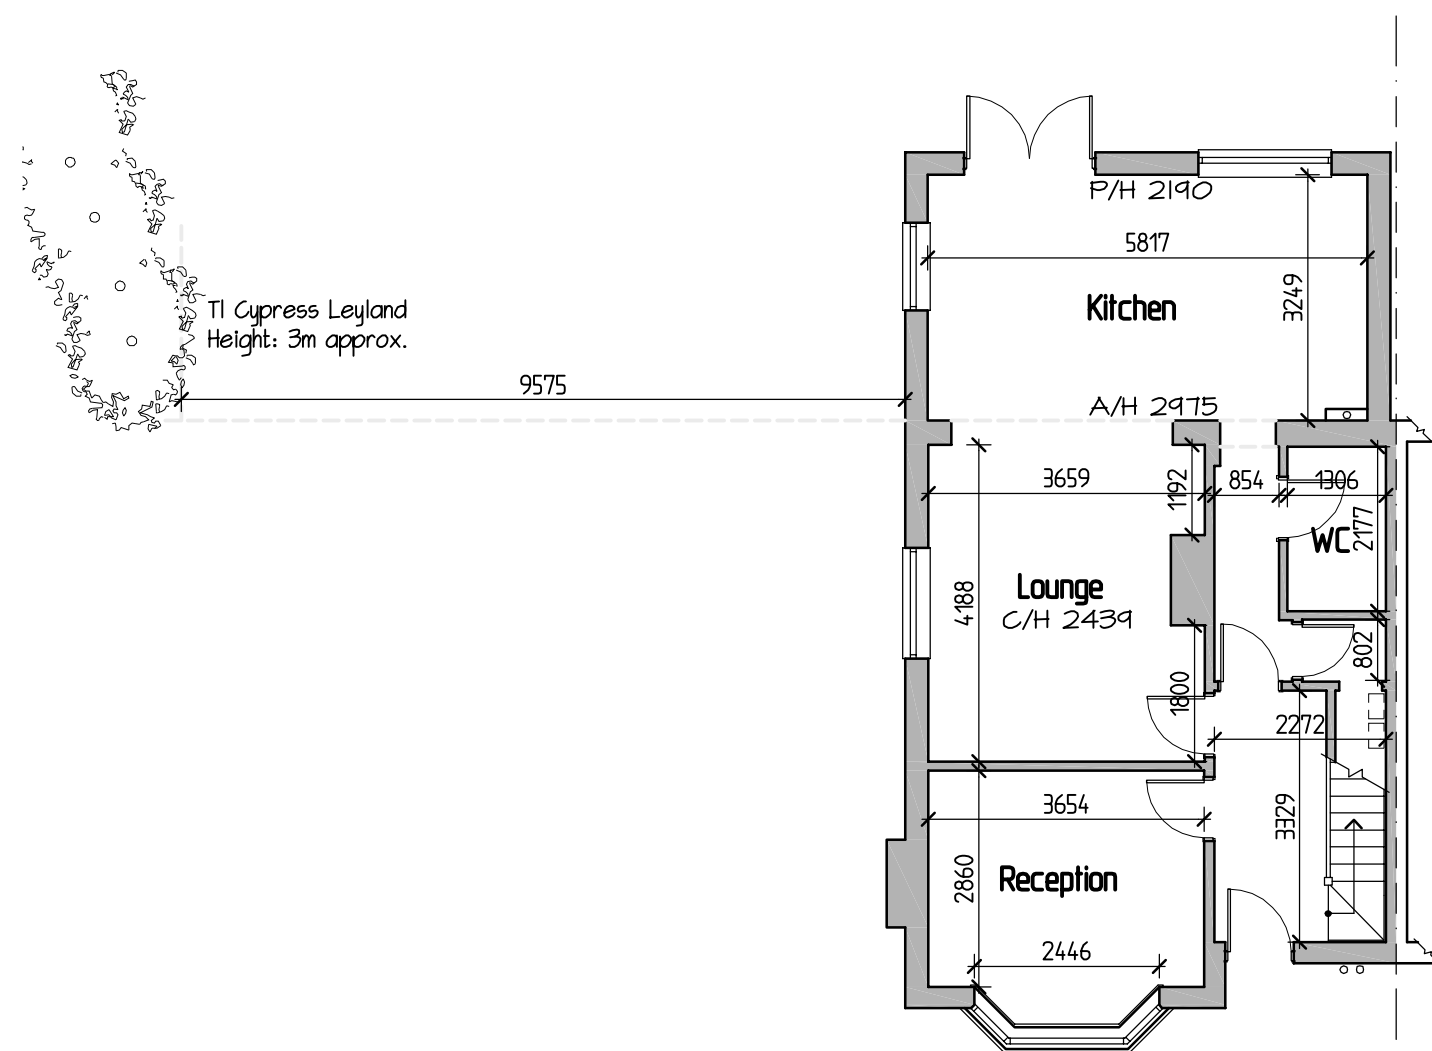
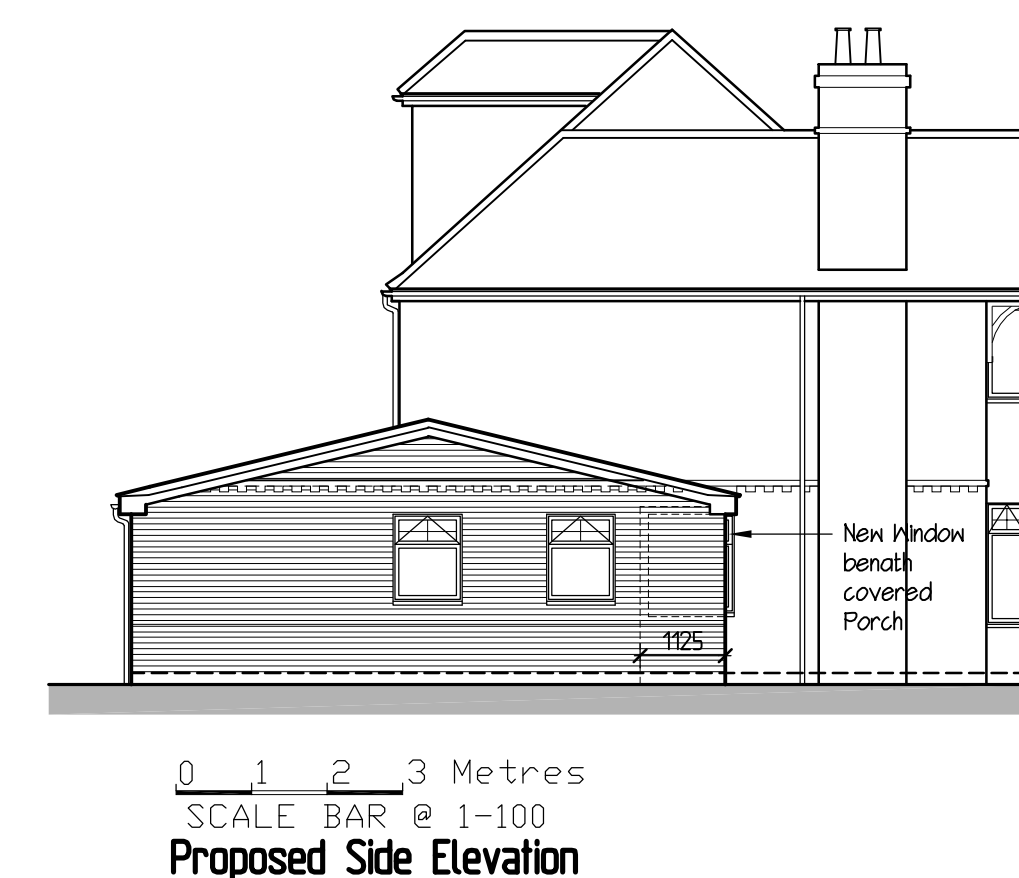


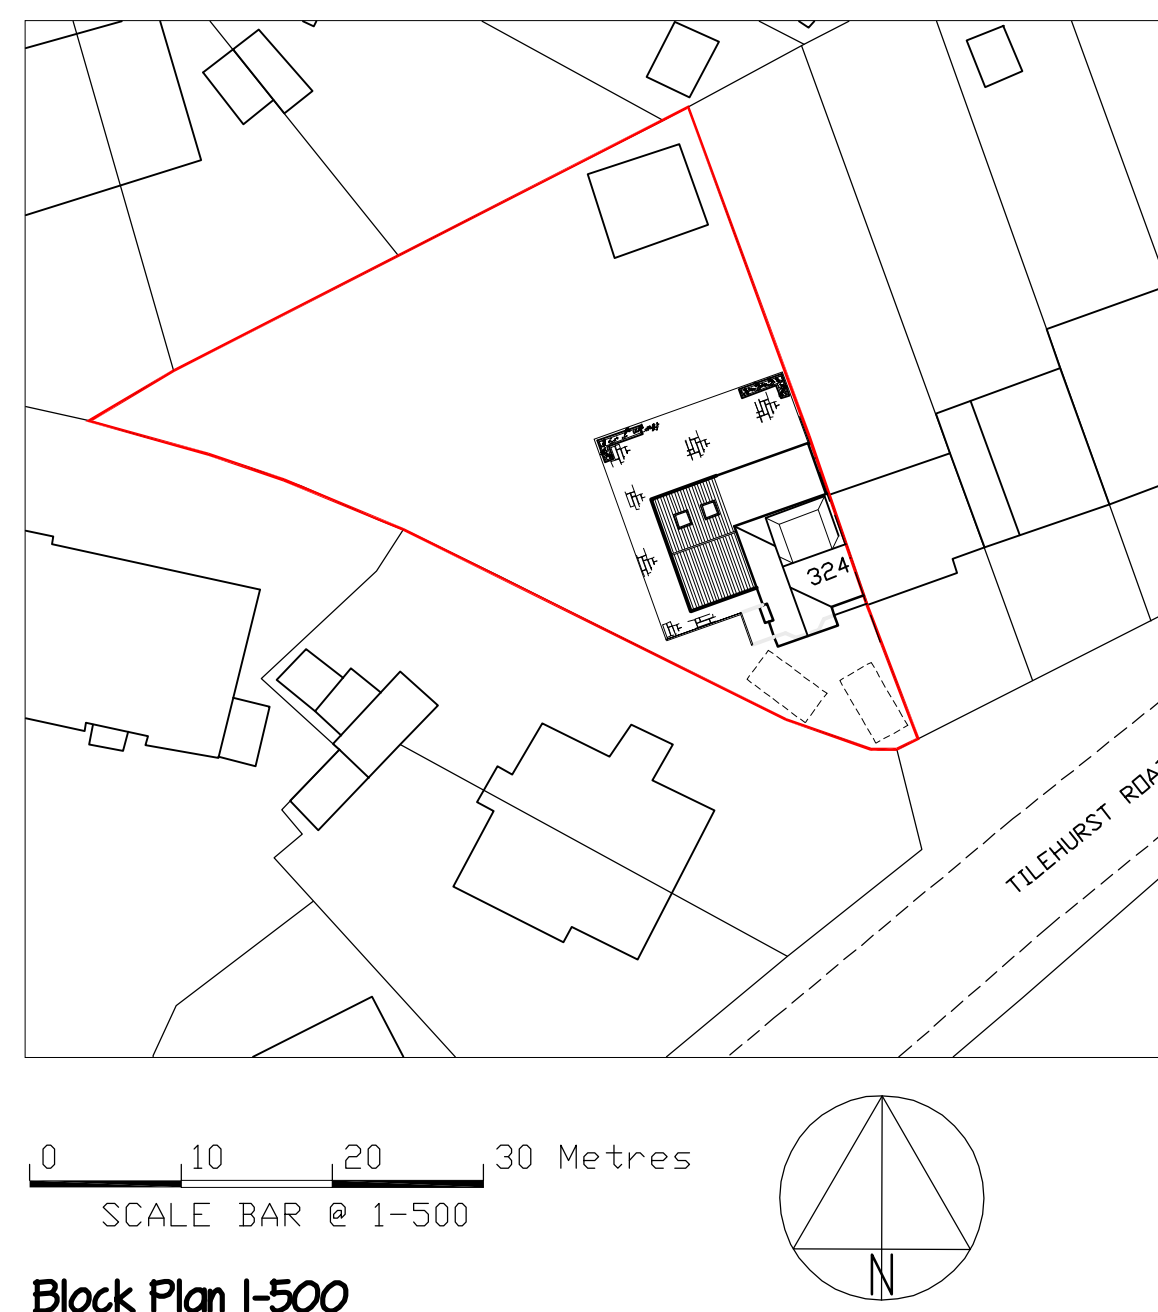

0 1 2 3 Metres
SCALE BAR @ 1-100
Existing Floor Plan

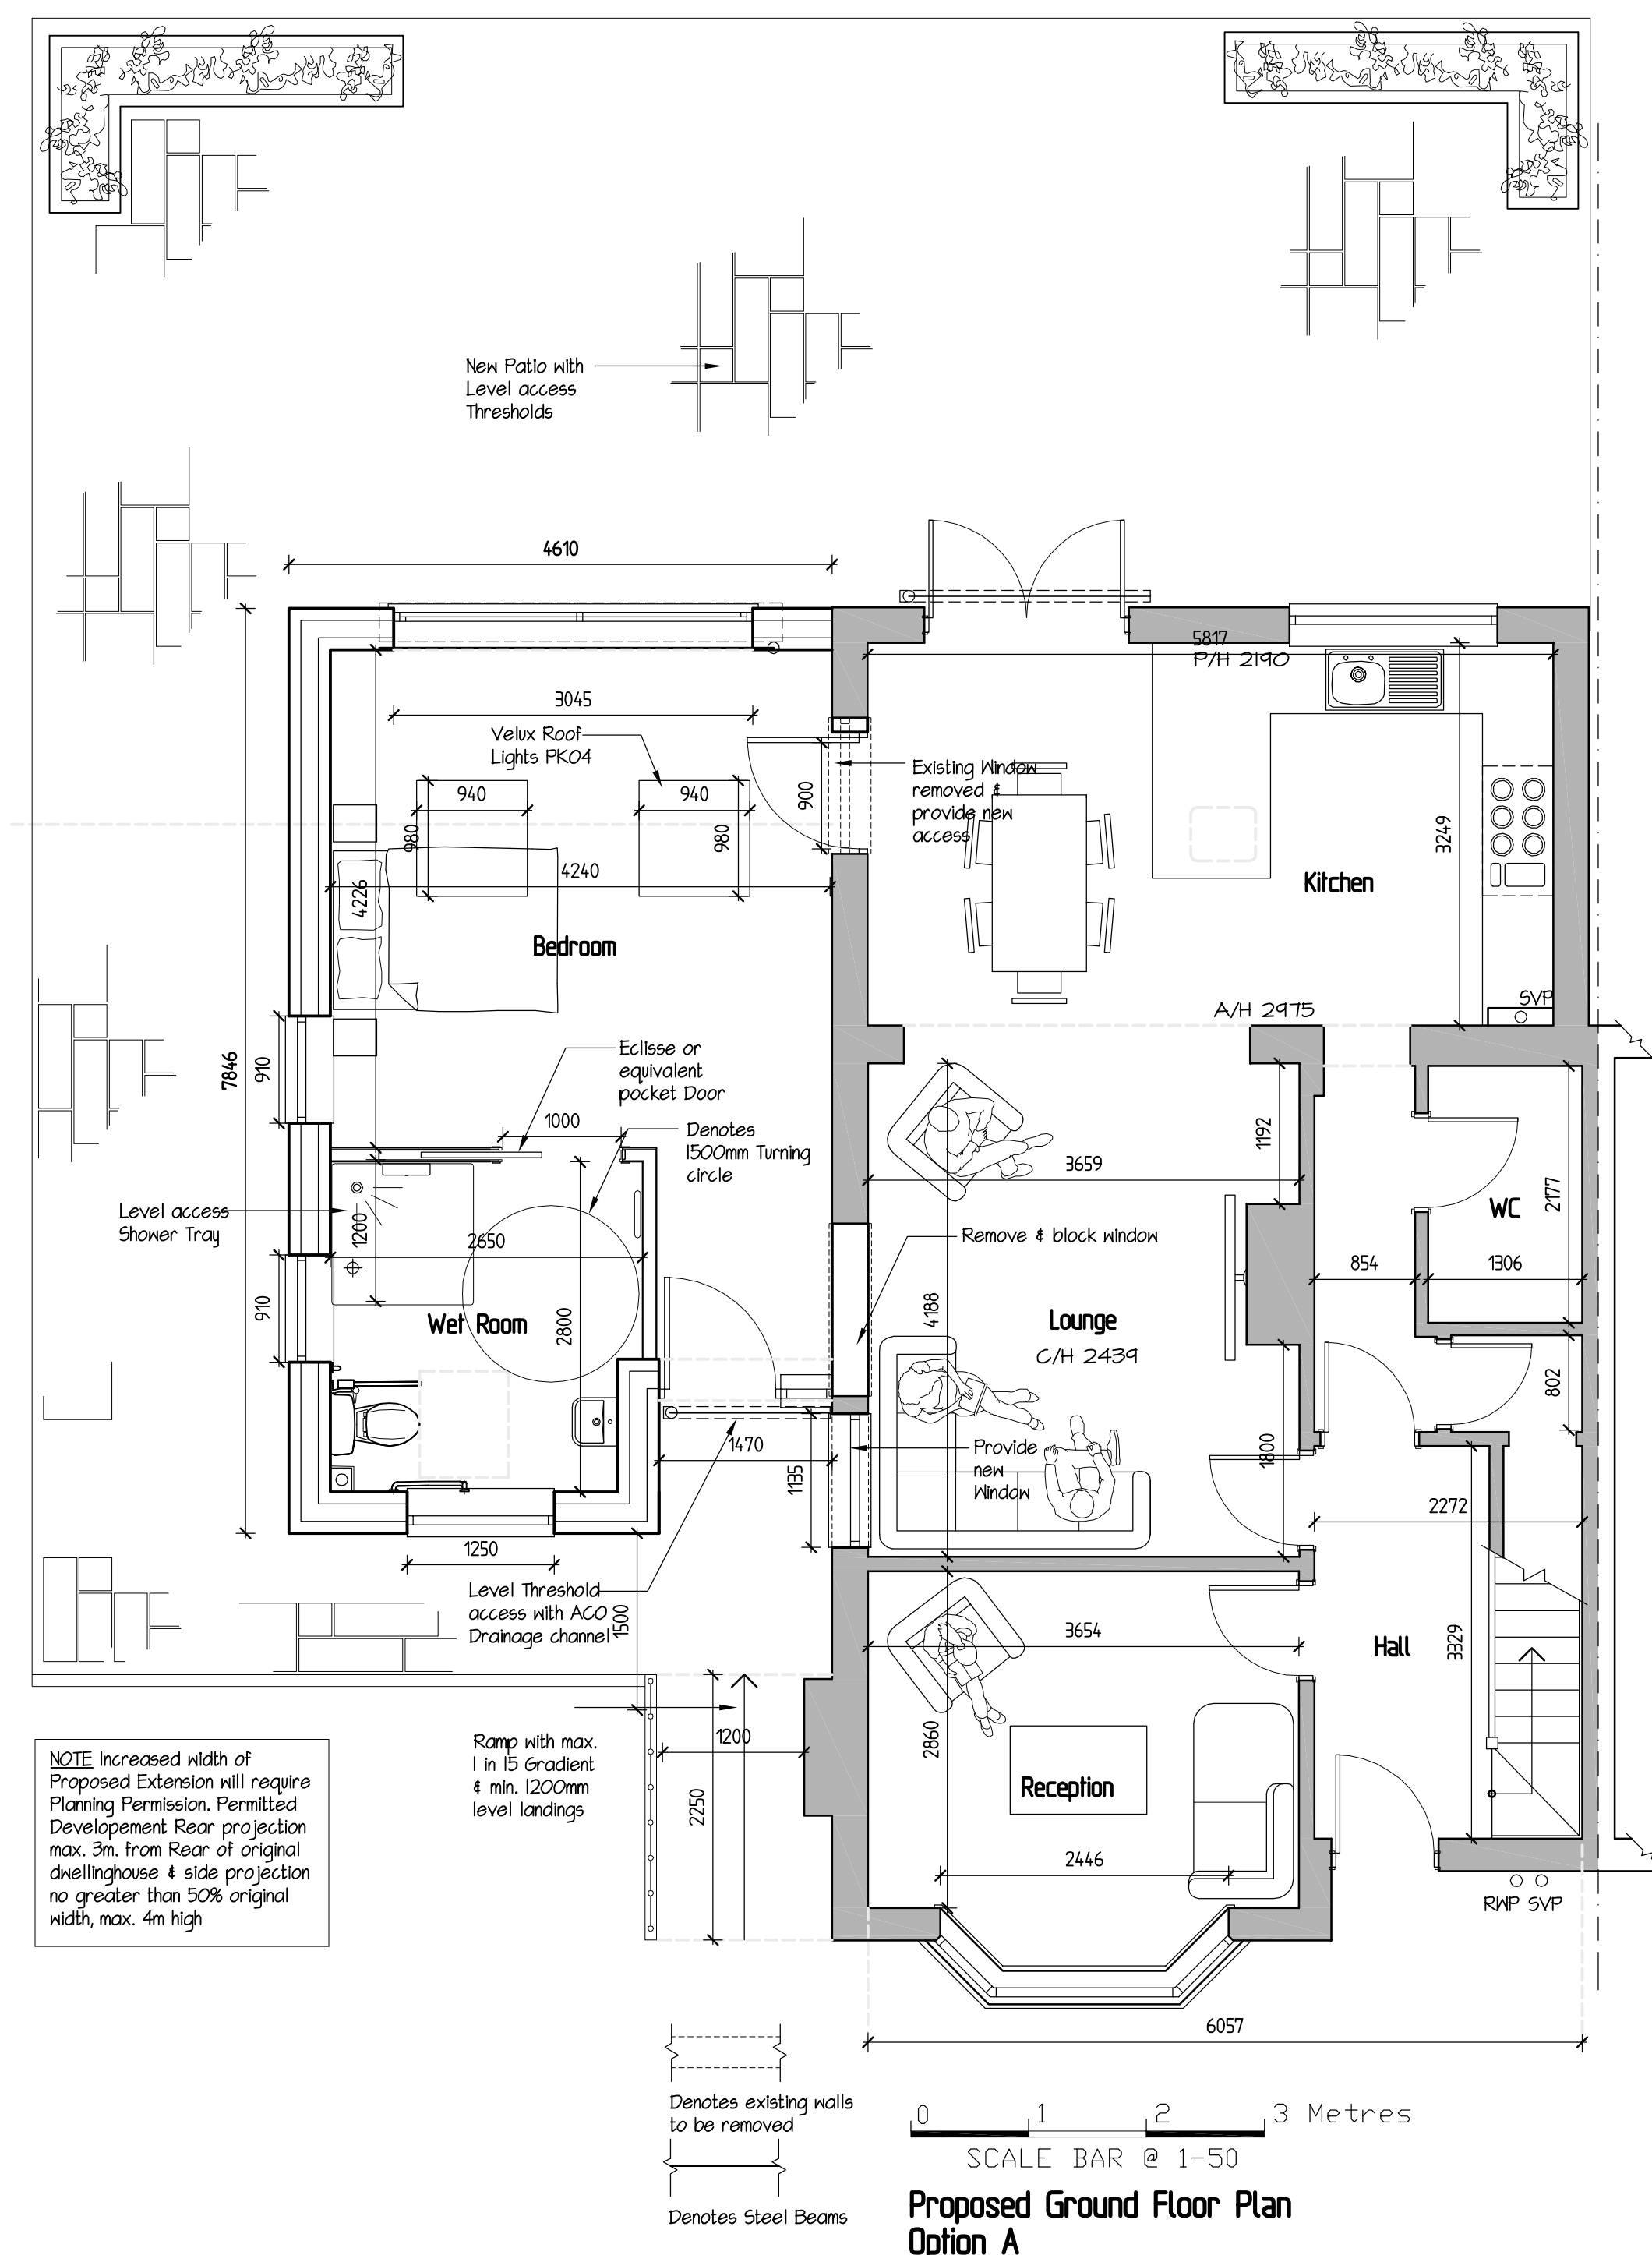

GREG Farrell
Building & Design Consultant
Planning, Building Regulations & Structural Design

43 Wendover Way,
Tilehurst, Reading,
Berks RG30 4RU
Tel & Fax: 0118 941 6249
Mobile: 07967 009862
greg@gregfarrell.co.uk

REVISIONS		
Rev.	Description	Date
A	Clients updates added	29-06-2026
B	Rear made flush with existing and access retained	18-7-2026

JOB TITLE
324 Tilehurst Road
Reading

TITLE
Existing & Proposed Plans & Elevations (A)

SCALE
1:50 1:100

DATE
June 2026

DRAWING No.
01 B