




Existing Front Elevation

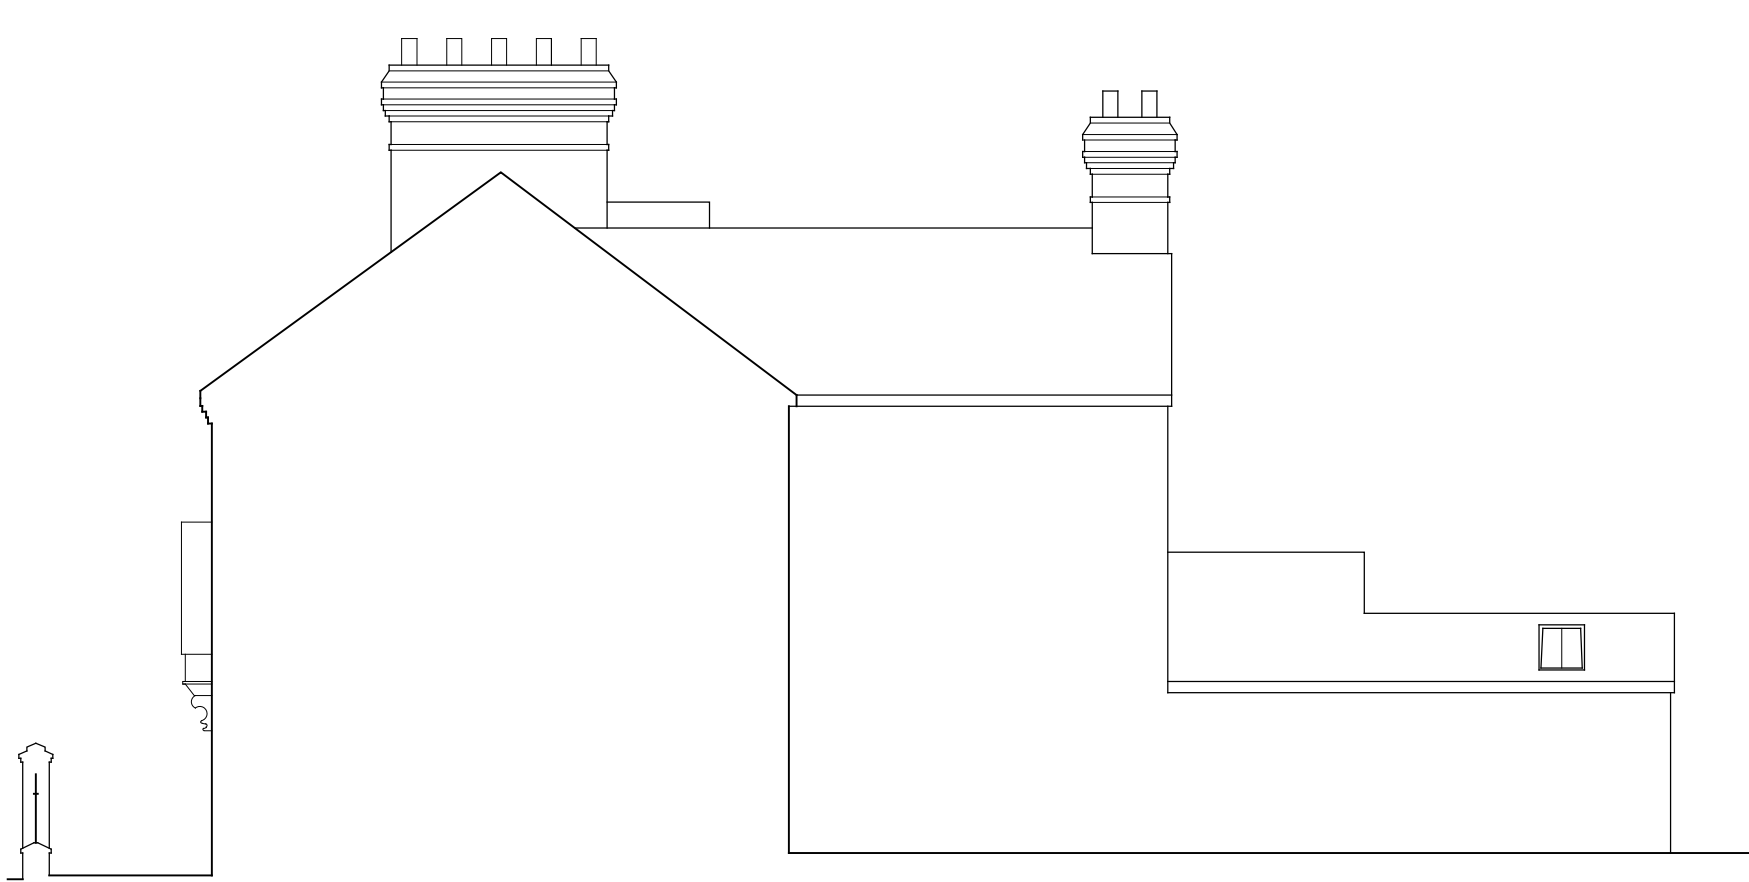



Existing RH Side Elevation




Existing Rear Elevation
Scale 1:100




Existing LH Side Elevation

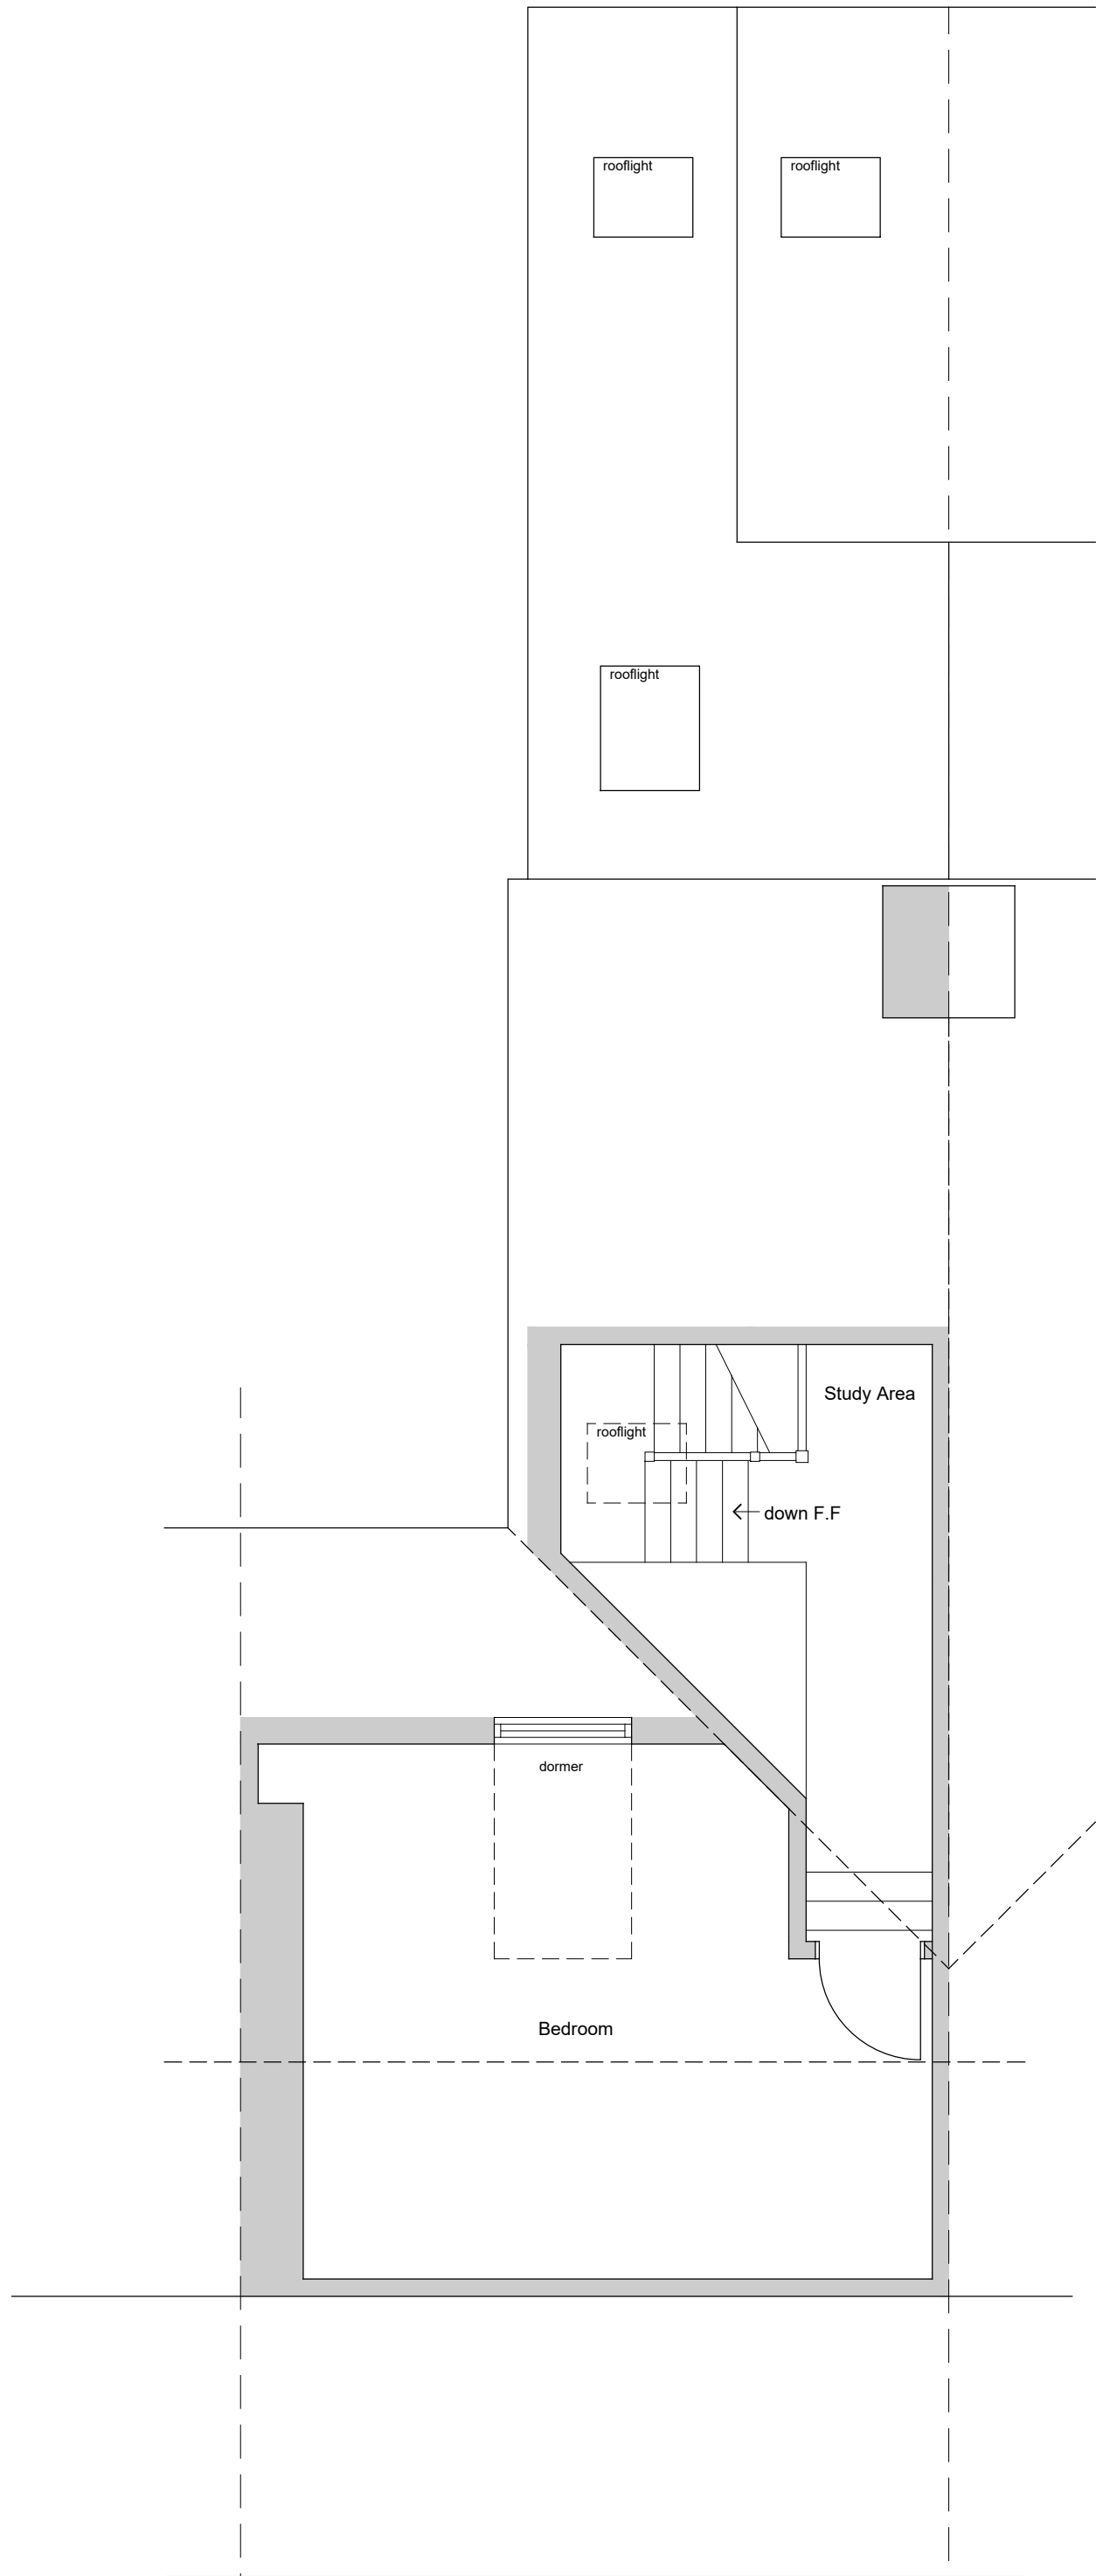 

Existing Second Floor Plan
Scale 1:50

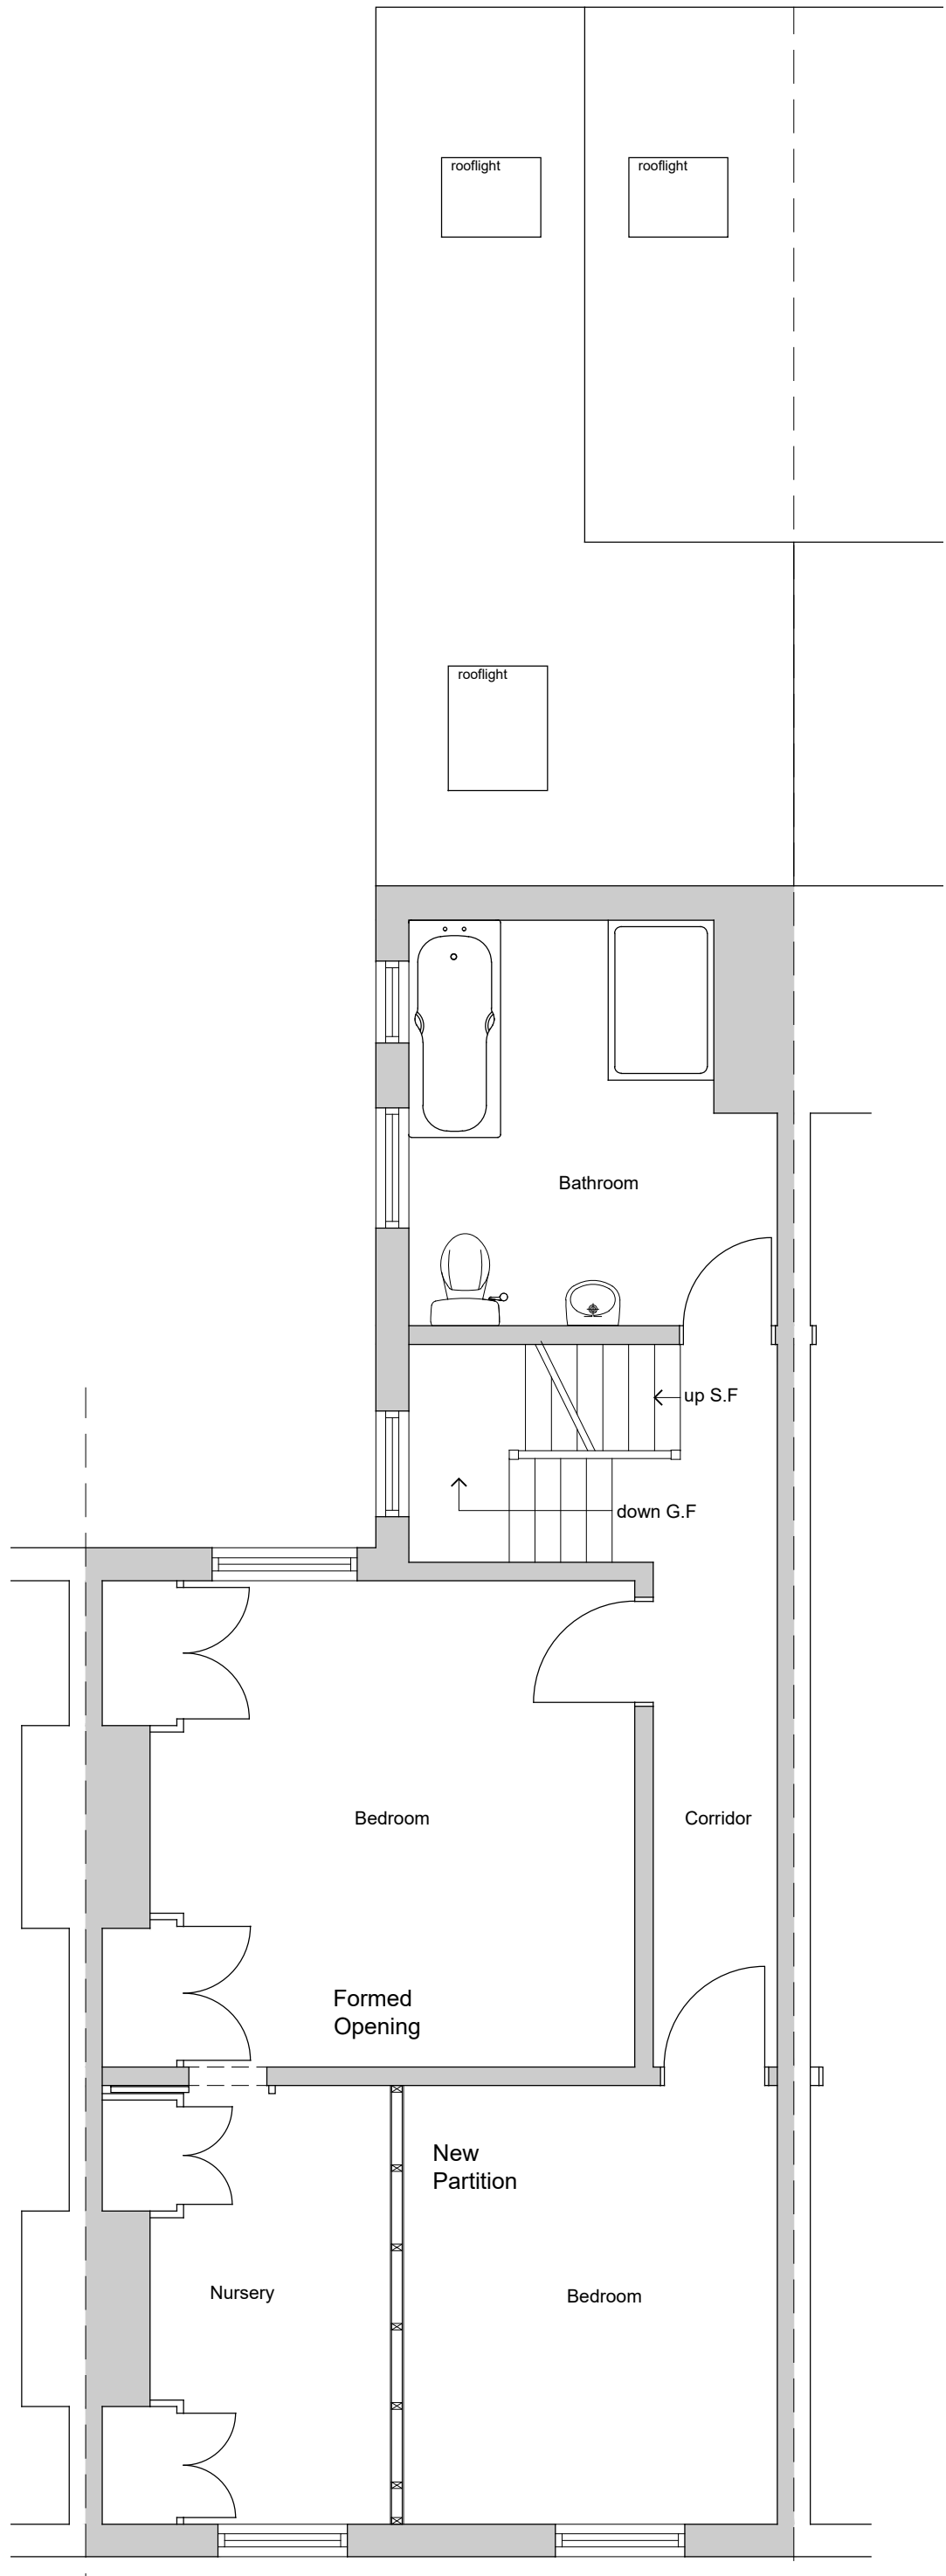

Existing First Floor Plan
Scale 1:50

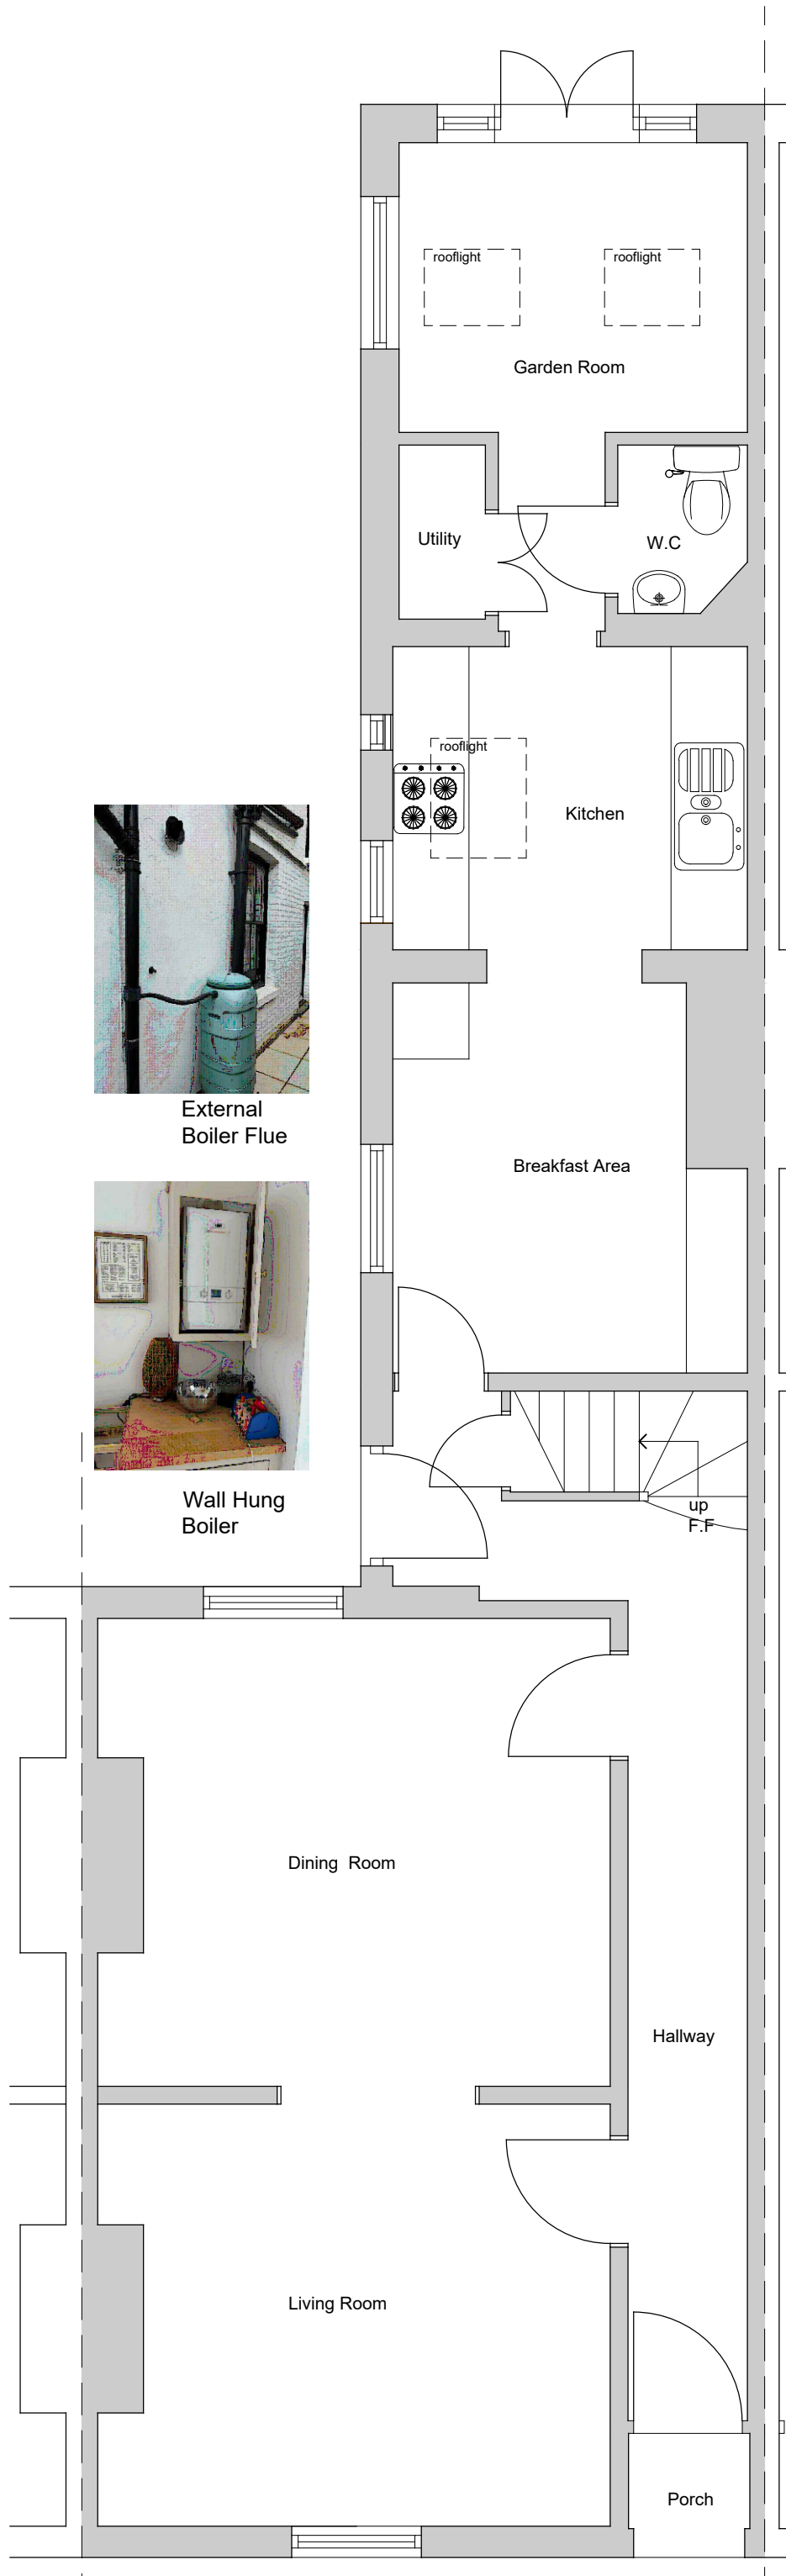

Existing Ground Floor Plan
Scale 1:50




Rooflight
internal & external Views



External
Boiler Flue



Wall Hung
Boiler

 

Refer to drawing 14TM.MP101 for key of changes noted 1 to 8

C	17.08.26	Rooflight,Boiler Flue photos added	DT
B	17.08.26	Elevations added	DT
A	11.08.26	Rear Single Storey Roof Plan Amended as existing	DT

REV	DATE	NOTES	BY
RETROSPECTIVE APPLICATION			

David Tingle
Building Design

17 Woodland Drive,Tilehurst,Reading
Berkshire, RG30 4RT.
T: 0118.9419311 M: 07711902344
Copyright © David Tingle Building Design (2003)

MR N .ITTA & MS C.BISIAUX
14 THE MOUNT
READING RG1 5HL

RETROSPECTIVE APPLICATION
VARIOUS CHANGES SINCE 2020
EXISTING GROUND, FIRST & SECOND FLOOR PLAN AND ELEVATIONS
Scale: 1:50 & 1:100 Date: Aug 2026
Dwg No: 14TM.MP102 Rev: C