





Proposed Front Elevation
1:100



Proposed Side Elevation 1
1:100

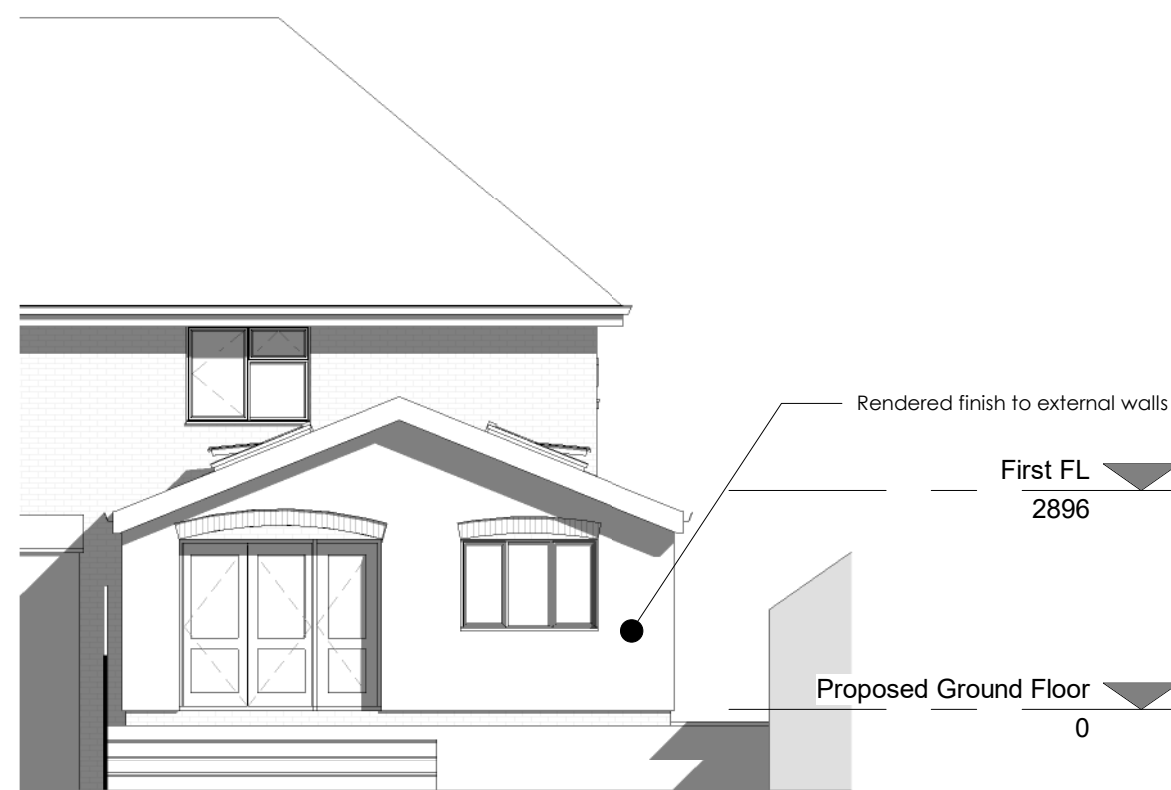


Proposed Rear Elevation
1:100

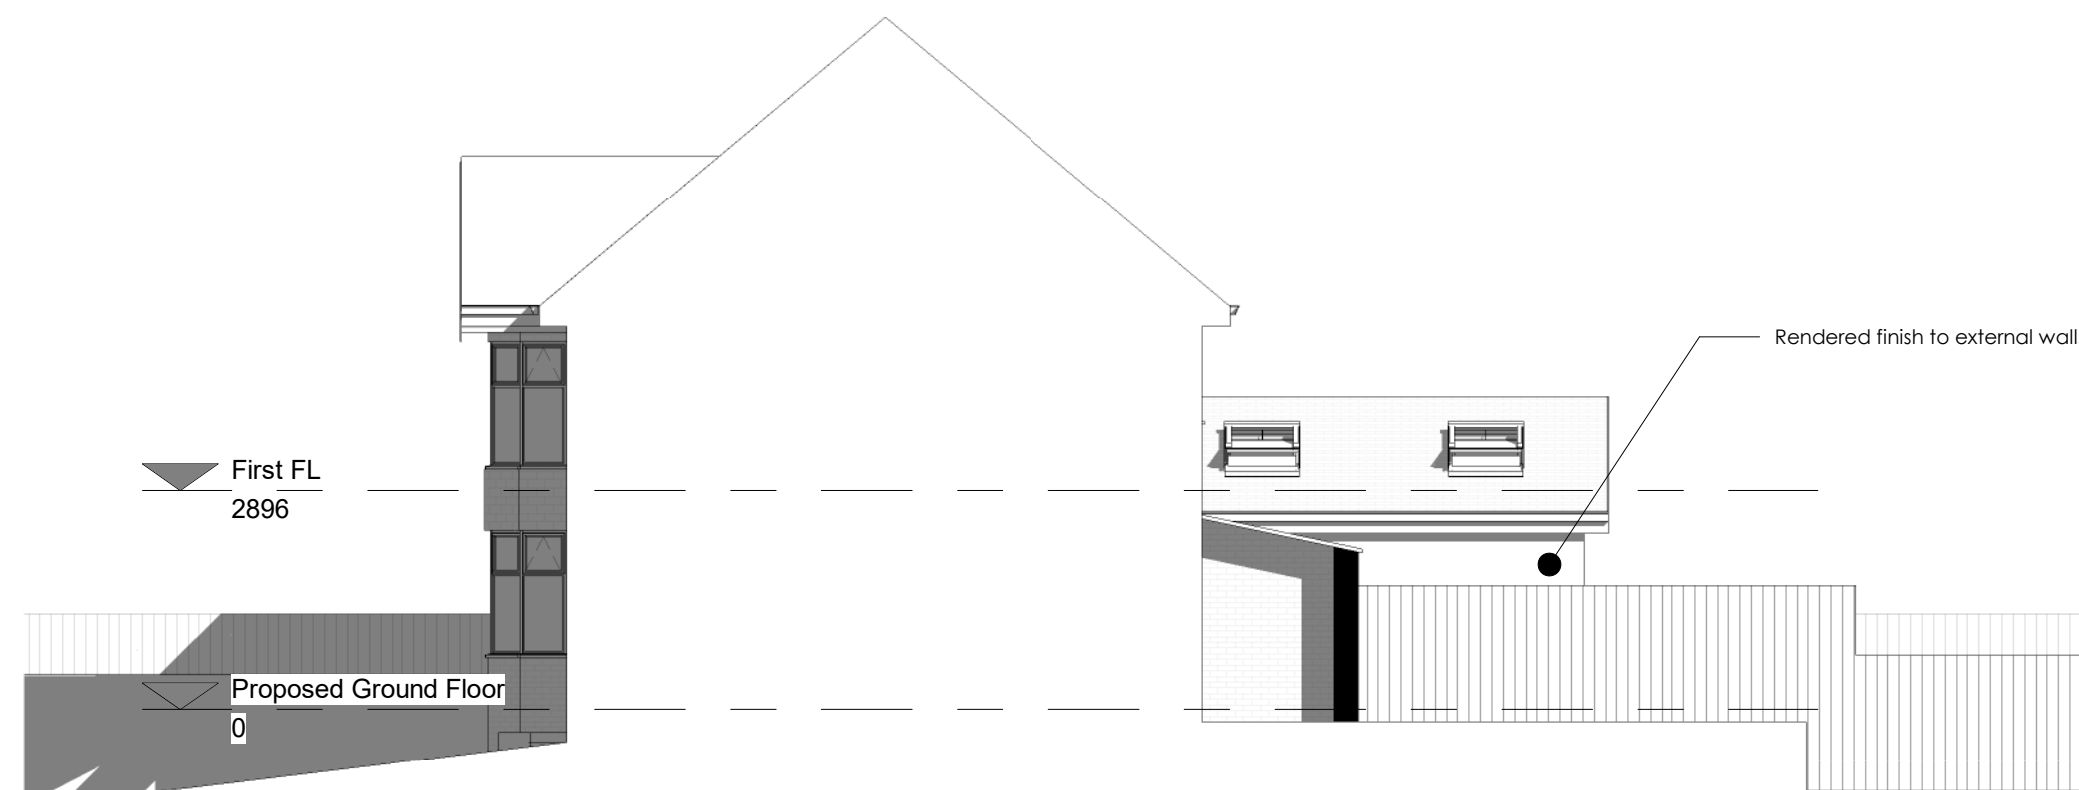


Proposed Side Elevation 2
1:100



Existing Location Plan
1:1250

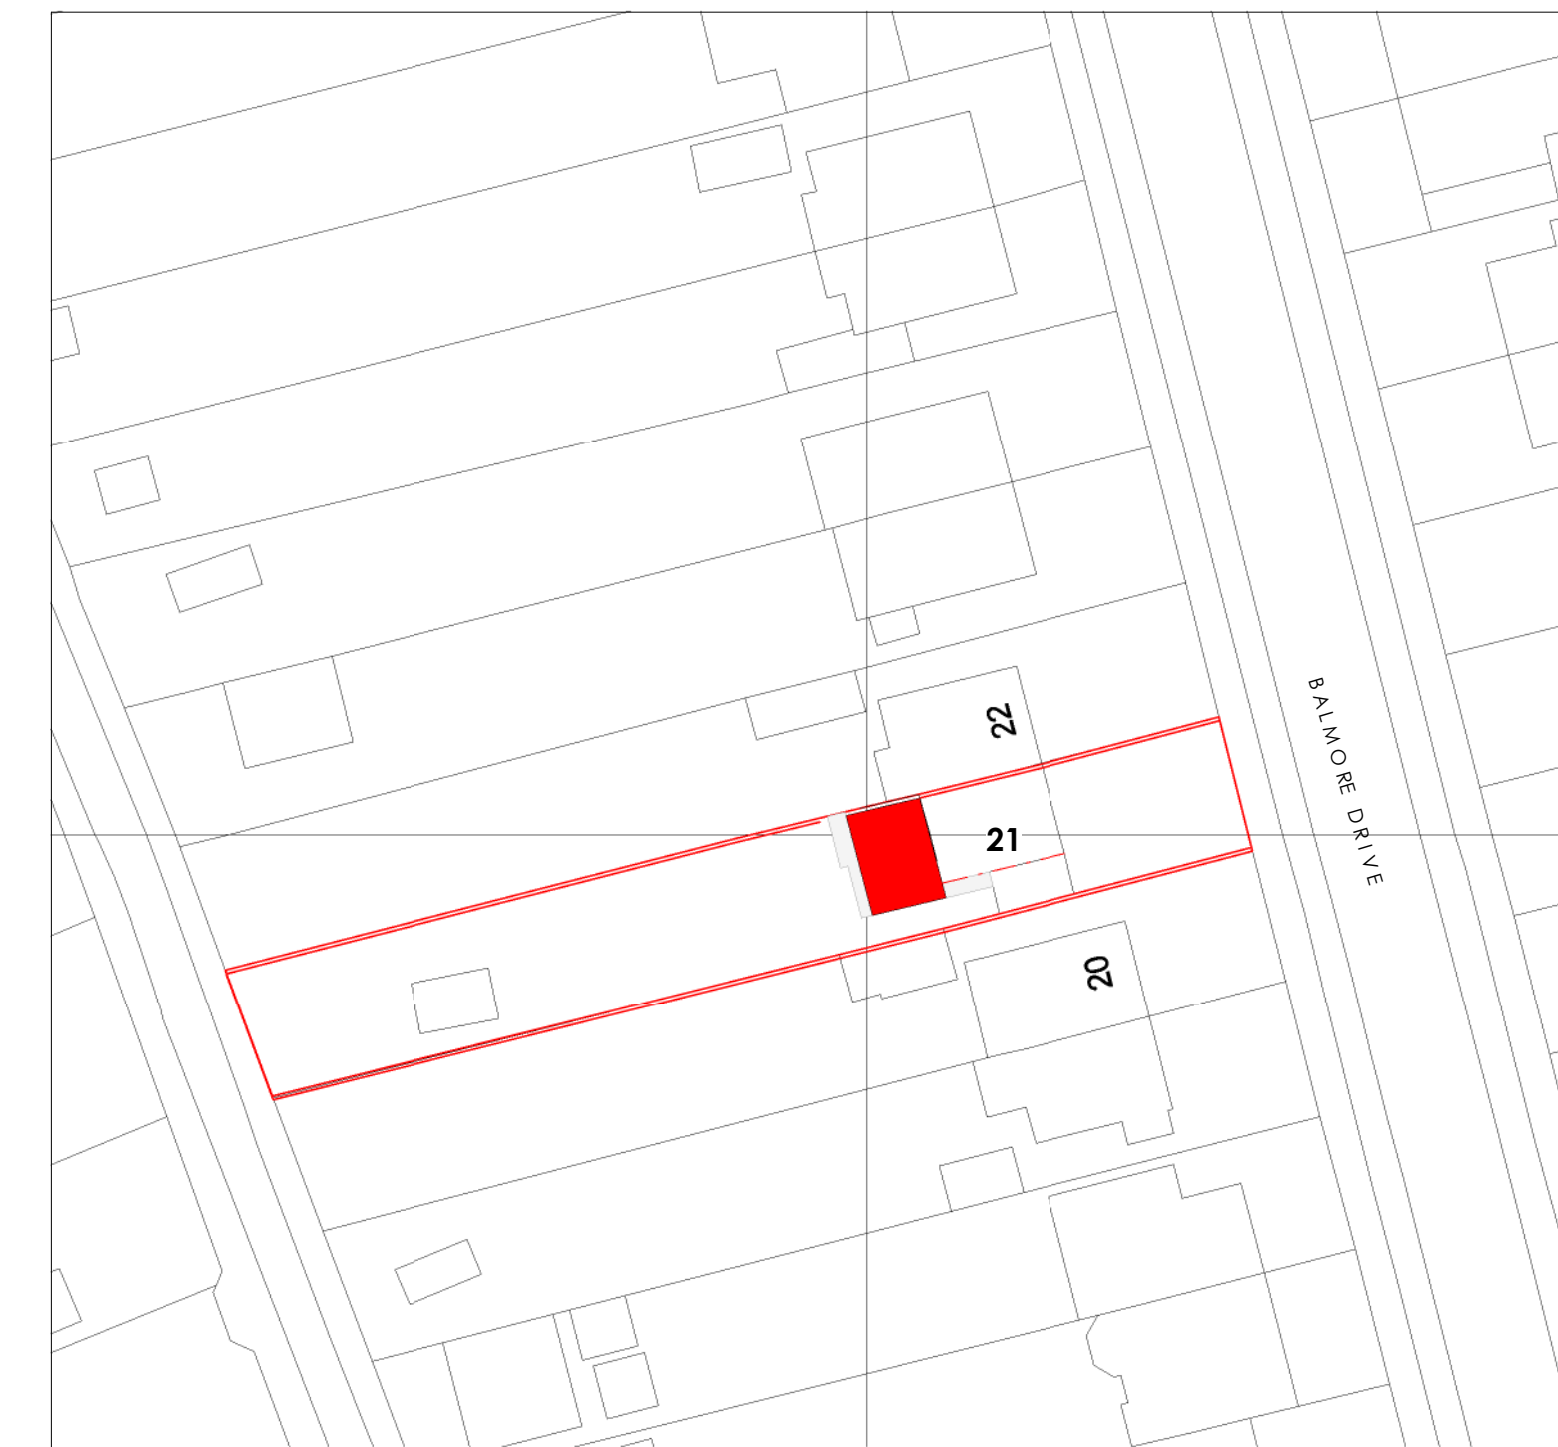


Existing Block Plan
1:500

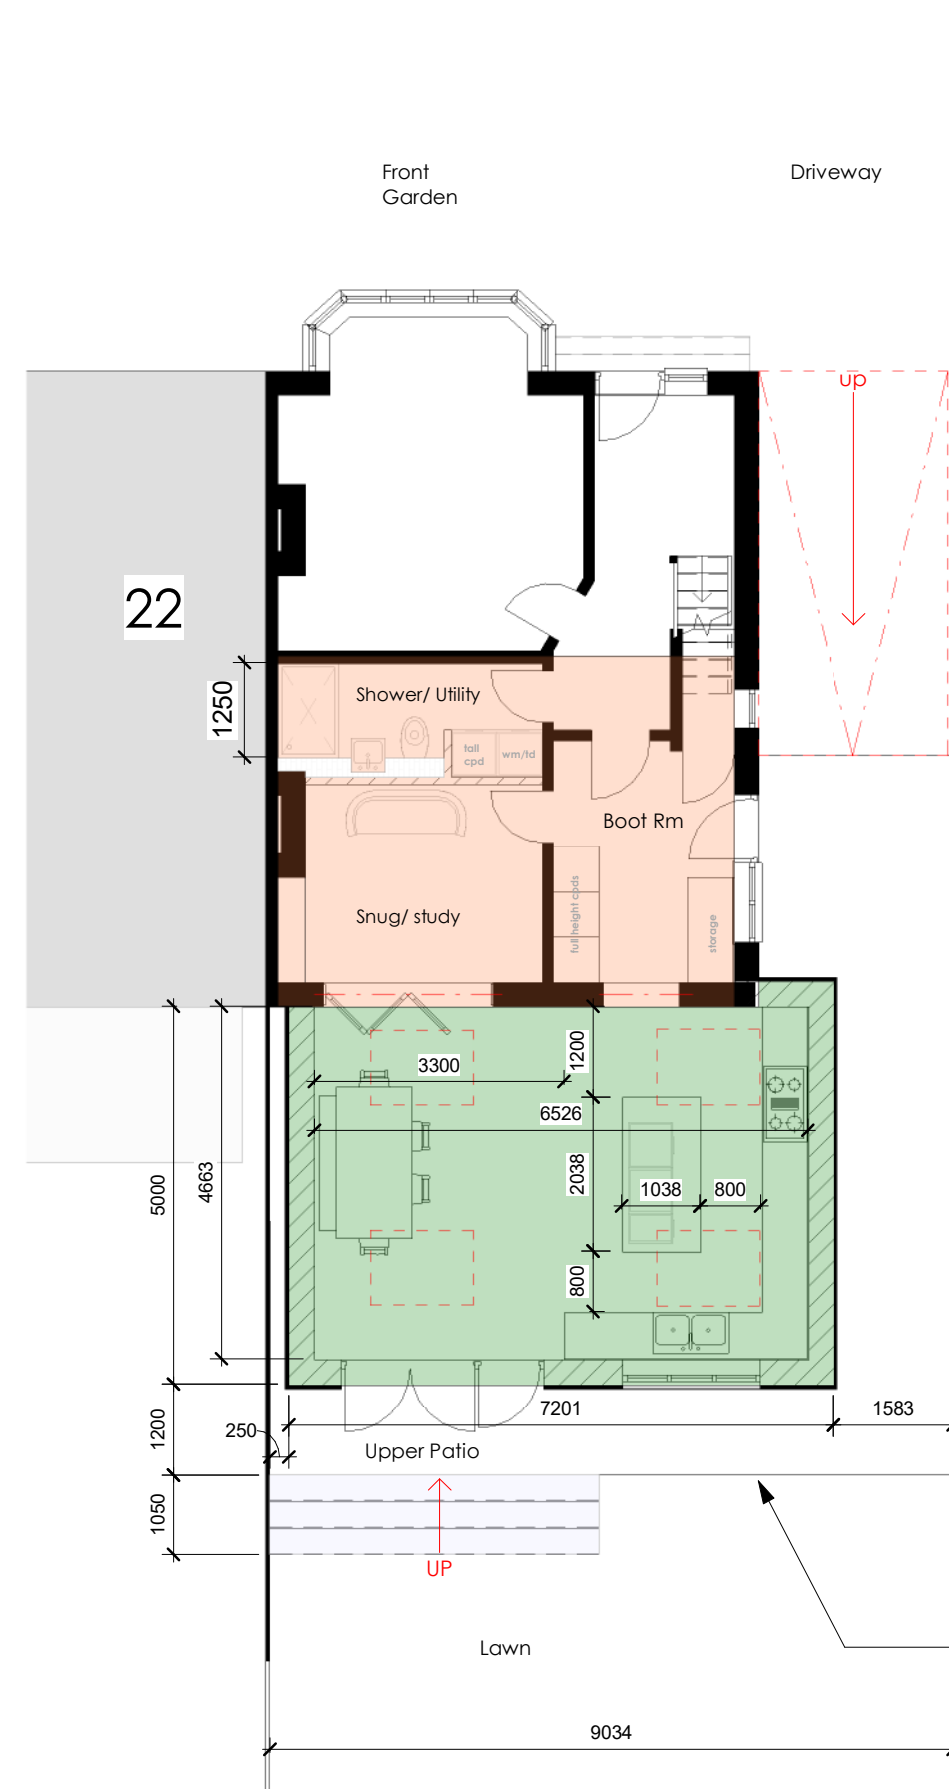

Proposed Ground Floor
1:100



Proposed First Floor
1:100

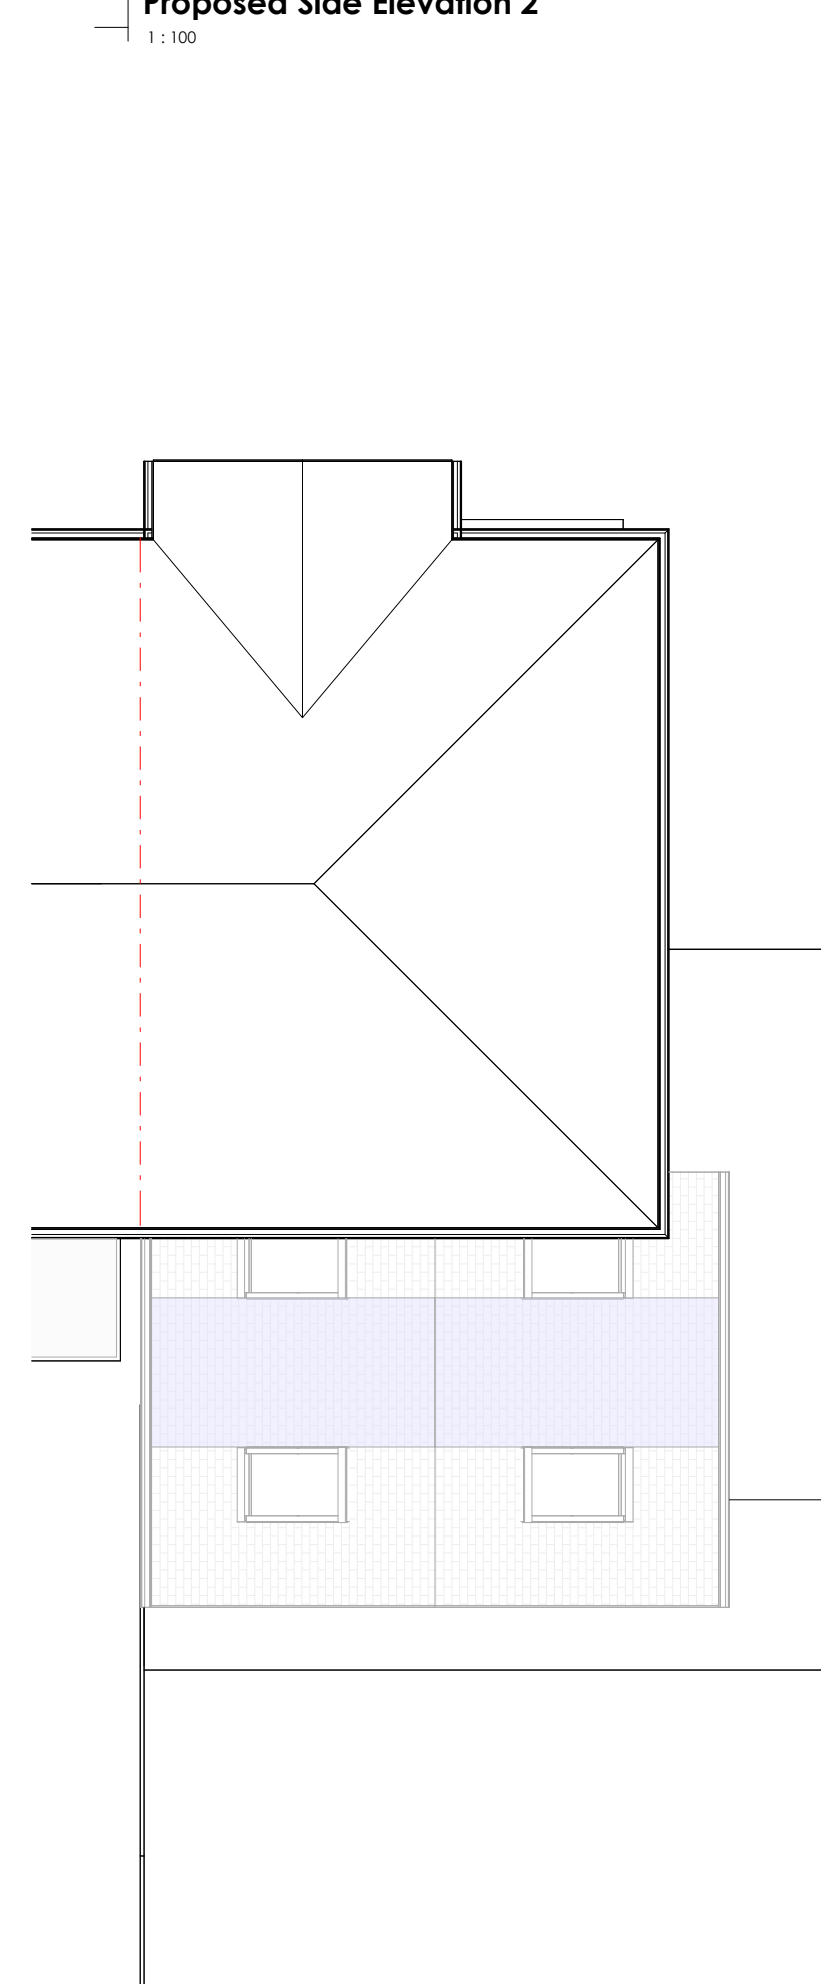

Proposed Site
1:100

- KEY
- New Construction (36.4m²)
 - Existing areas to be altered (28m²)
 - New/ altered hard landscaping /side (67.5m²)

Existing patio altered and extended to suit new extension and to avoid RPZ of existing Copper Beech (T4). See Arborist's Report for details. Exact area TBC on site.

0 1 2 3 4 5 10m E: 1/100

Zoe Lewis Architects Ltd 15 Maidas Way, Aldermaston, RG7 4HZ www.zlal.co.uk / 01183 272350 info@zlal.co.uk	
PROJECT	
355 21 Balmore Drive	
TITLE	
Proposal 6D	
CLIENT	
Mr + Mrs Holiday	
DRAWN BY	CHECKED BY
MLS	ZEL
SCALE	ISSUE DATE
As indicated	11/08/2026
DRAWING NUMBER	REV
355-A1-06D	
© Zoe Lewis Architects LTD 2026	