




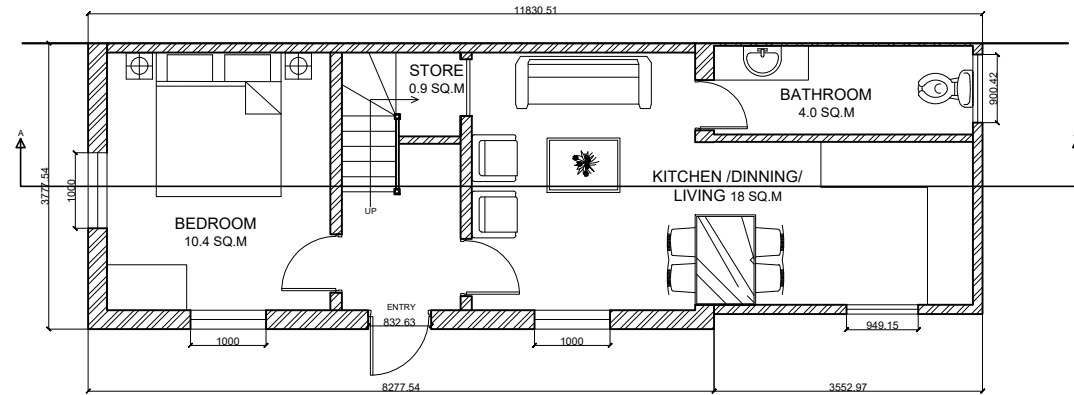


1 PROPOSED GROUND FLOOR
A104 SCALE: 1:100

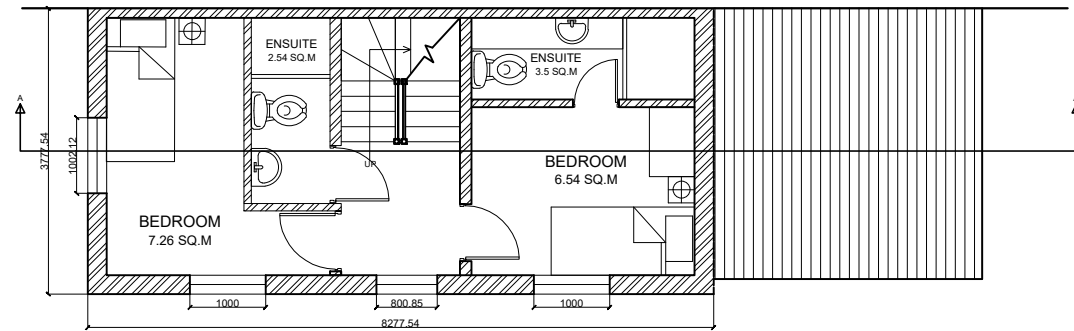


2 PROPOSED FIRST FLOOR
A104 SCALE: 1:100

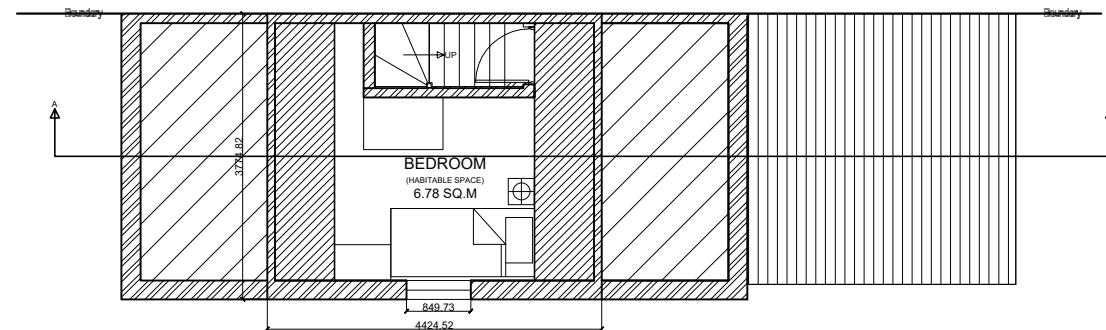

3 PROPOSED LOFT FLOOR
A104 SCALE: 1:100

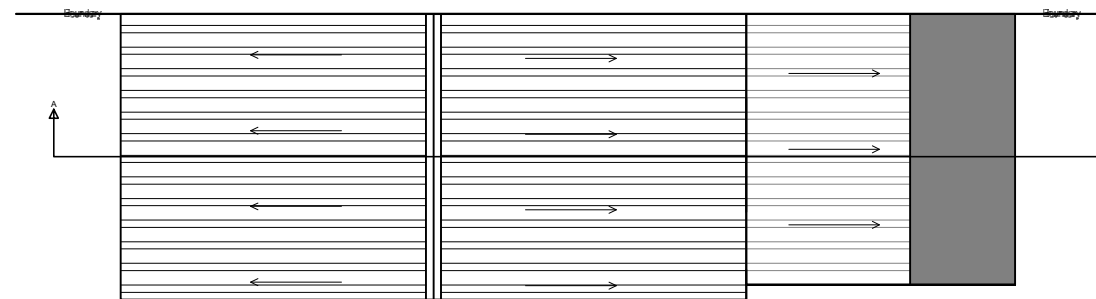

4 PROPOSED ROOF PLAN
A104 SCALE: 1:100

 

NOTES

Owner

MR. Roshan Sreshta

Project Address

31 Sherman Road
Reading RG1 2PP

Project No. Roshan Sreshta

Status PLANNING APPLICATION

Date JULY 2026

Drawn NB

Checked

Scale 1:100 @ A3

Sheet Title

PROPOSED
FLOOR PLANS

Sheet No

A104