



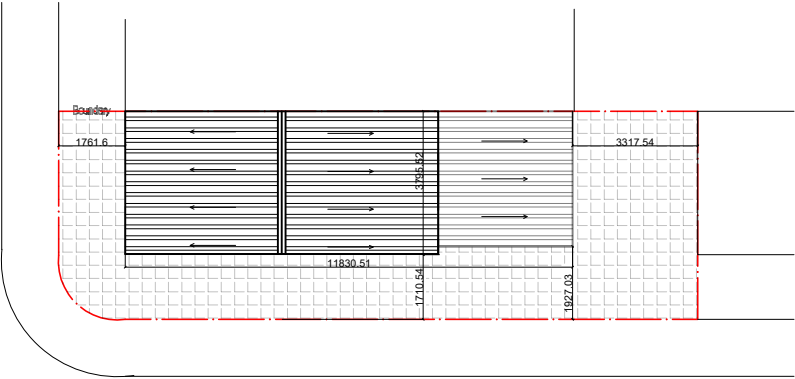


SHERMAN ROAD

1 EXISTING SITE PLAN
A102 SCALE: 1:200

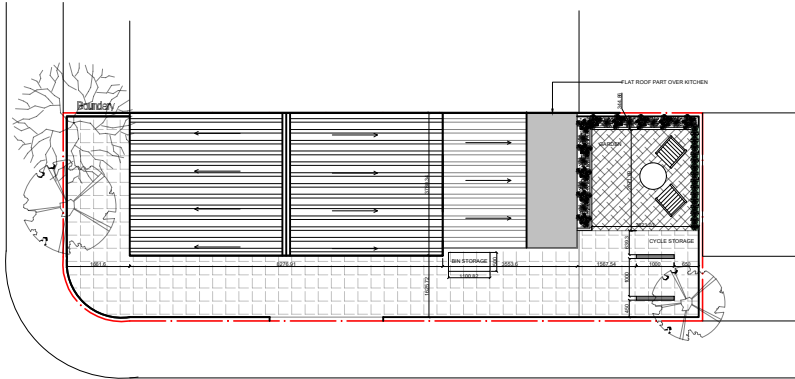


SHERMAN ROAD

2 PROPOSED SITE PLAN
A102 SCALE: 1:200

 

NOTES

 

Owner

MR. Roshan Sreshta

Project Address

31 Sherman Road
Reading RG1 2PP

Project No. Roshan Sreshta

Status PLANNING APPLICATION

Date JULY 2026

Drawn NB

Checked

Scale 1:200 @ A3

Sheet Title

EXISTING AND
PROPOSED SITE PLAN

Sheet No

A102