



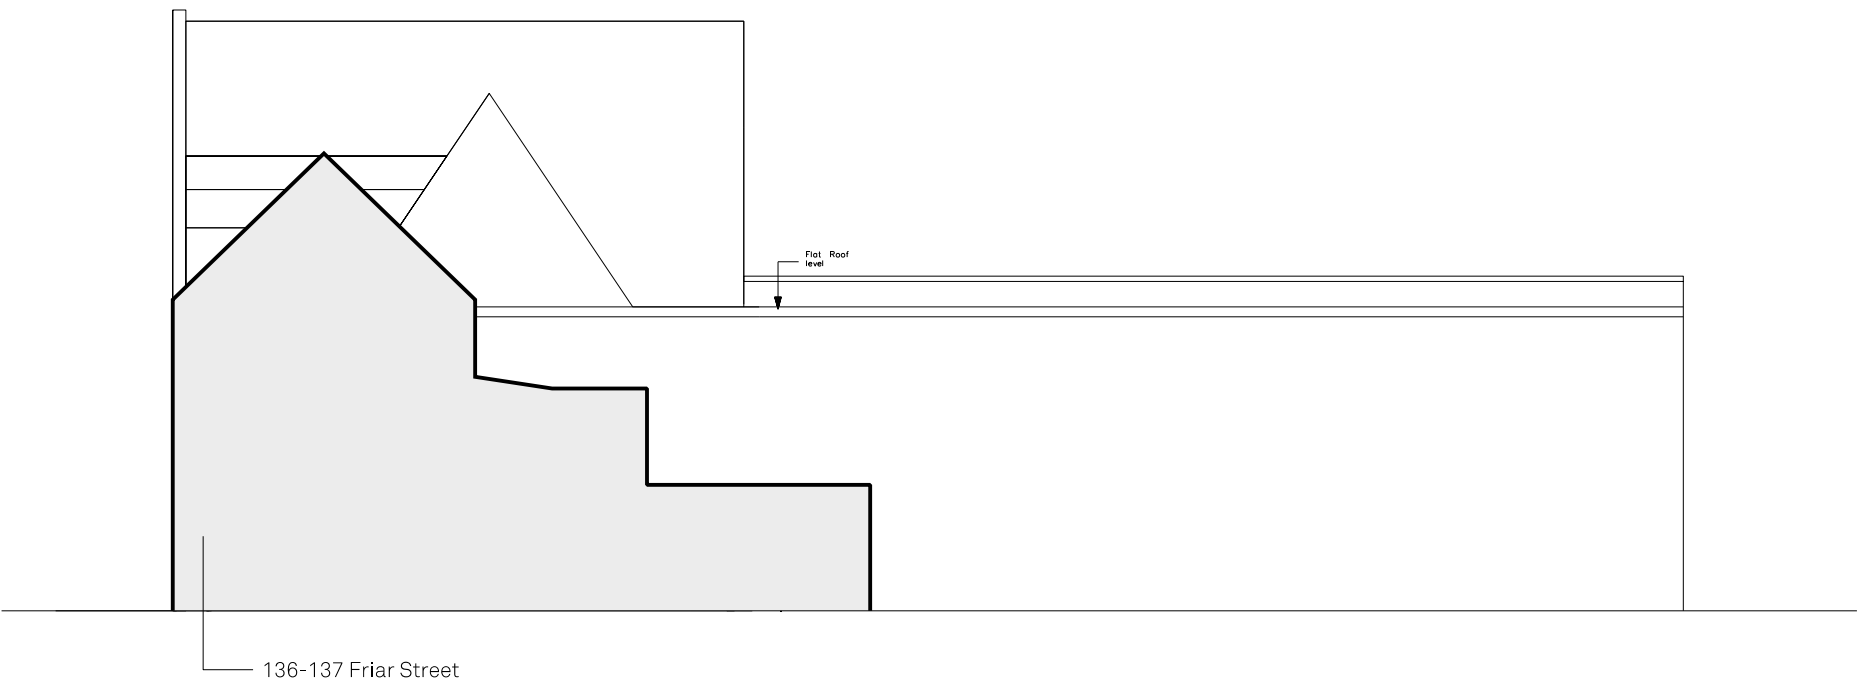

Notes

This document is © Falconer Chester Hall Limited.
All drawing measurements shall not be obtained by scaling. Any discrepancies on this document to be immediately reported to the Architect. Verify all dimensions and levels prior to construction. This Document shall be read in conjunction with related documents, specifications and associated models.

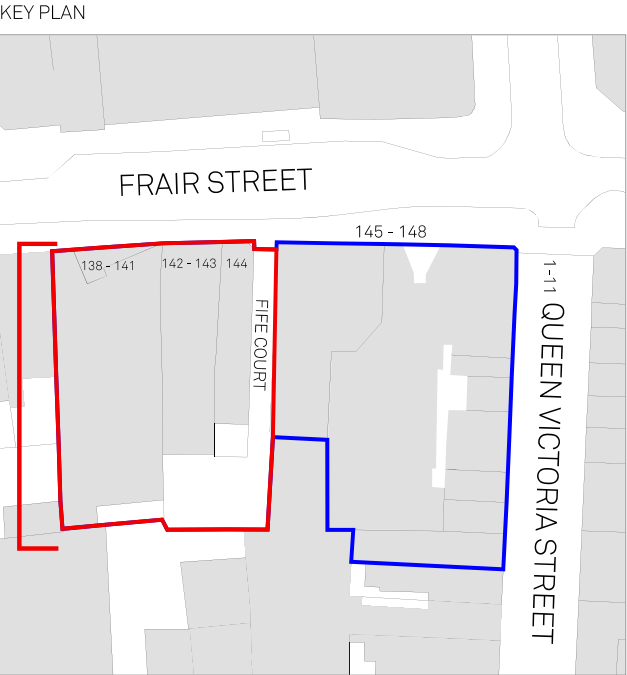

P03	05.08.26	JD	JH	For Planning
P02	24.07.26	JD	MH	Draft Planning Issue
P01	11.08.22	GV	CC	First Issue
Rev:	Date:	By:	Chk By:	Rev Note:

FALCONER
CHESTER
HALL

London | Liverpool | Manchester | www.fcharchitects.com | +44(0)151 243 5800

FCH

Project Title				Rev
138-144 Friar Street, Reading				P03
Client				Drawn By
Thackery Estates				GV
Drawing Title				Checked By
Existing West Elevation				CC
Drawing No.				
P21109-FCH-BB-XX-DR-A-1123				
Status	Issue suitable for:	Date		
S2	Information	11.08.22		
Job No.	Drawing Stage	Scale		
P21-109	Planning	1:200@A3		