



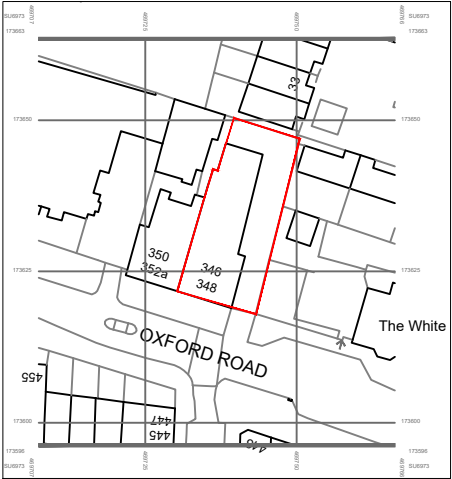

LOCATION PLAN 1:1250

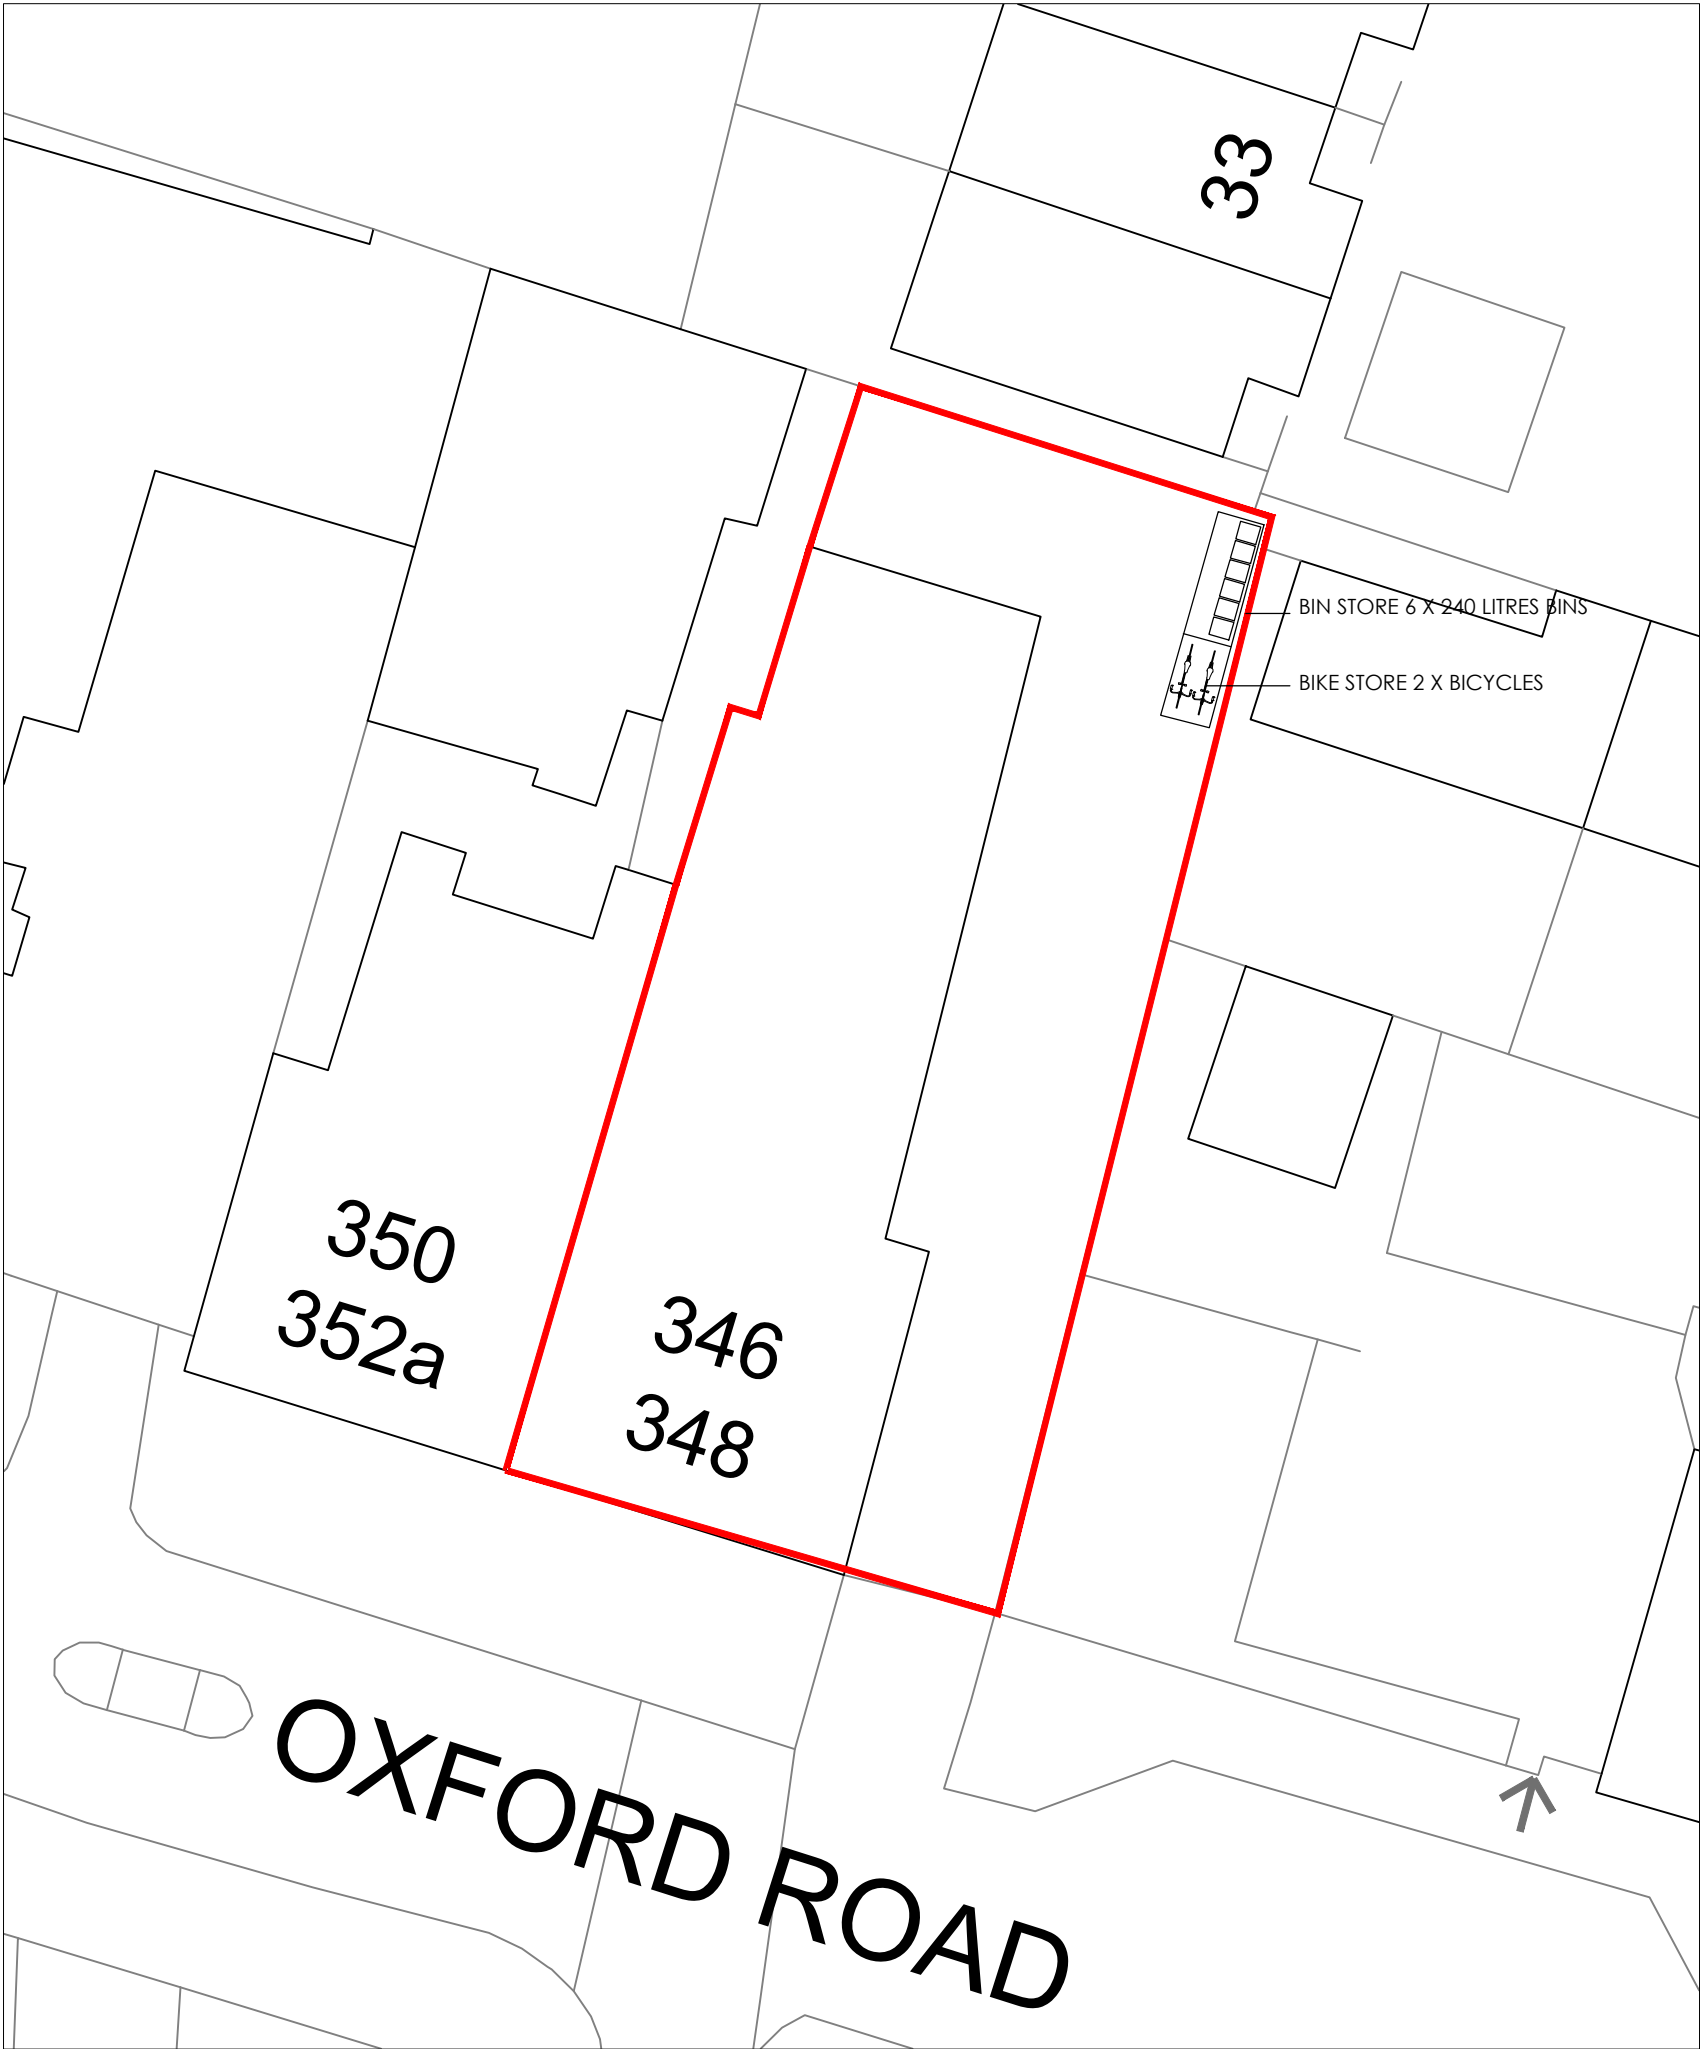

SITE PLAN 1:200

NOTES
THIS DRAWING IS THE COPYRIGHT OF THE ARCHITECTS AND MAY NOT BE REPRODUCED WITHOUT PERMISSION



PLANNING

© Copyright TRACE Architects Ltd 2026

trace
ARCHITECTS

Basement Studio
263 The Vale
London
W3 7QA
TEL 0208 611 2946

1A Grange Avenue
Rotherfield Peppard
Henley
RG9 5JP
TEL 01491 579 544
E-MAIL office@tracearchitects.co.uk
www.tracearchitects.co.uk


DATE	-	CLIENT:
DRAWN	-	BELLAMY-ROSSER
CHECKED	-	PROPERTY
SCALE@A3	1:200	

OXFORD ROAD

SITE PLAN

ADDRESS:
346 OXFORD ROAD
READING

JOB No	DRAWING NUMBER
1204	P01

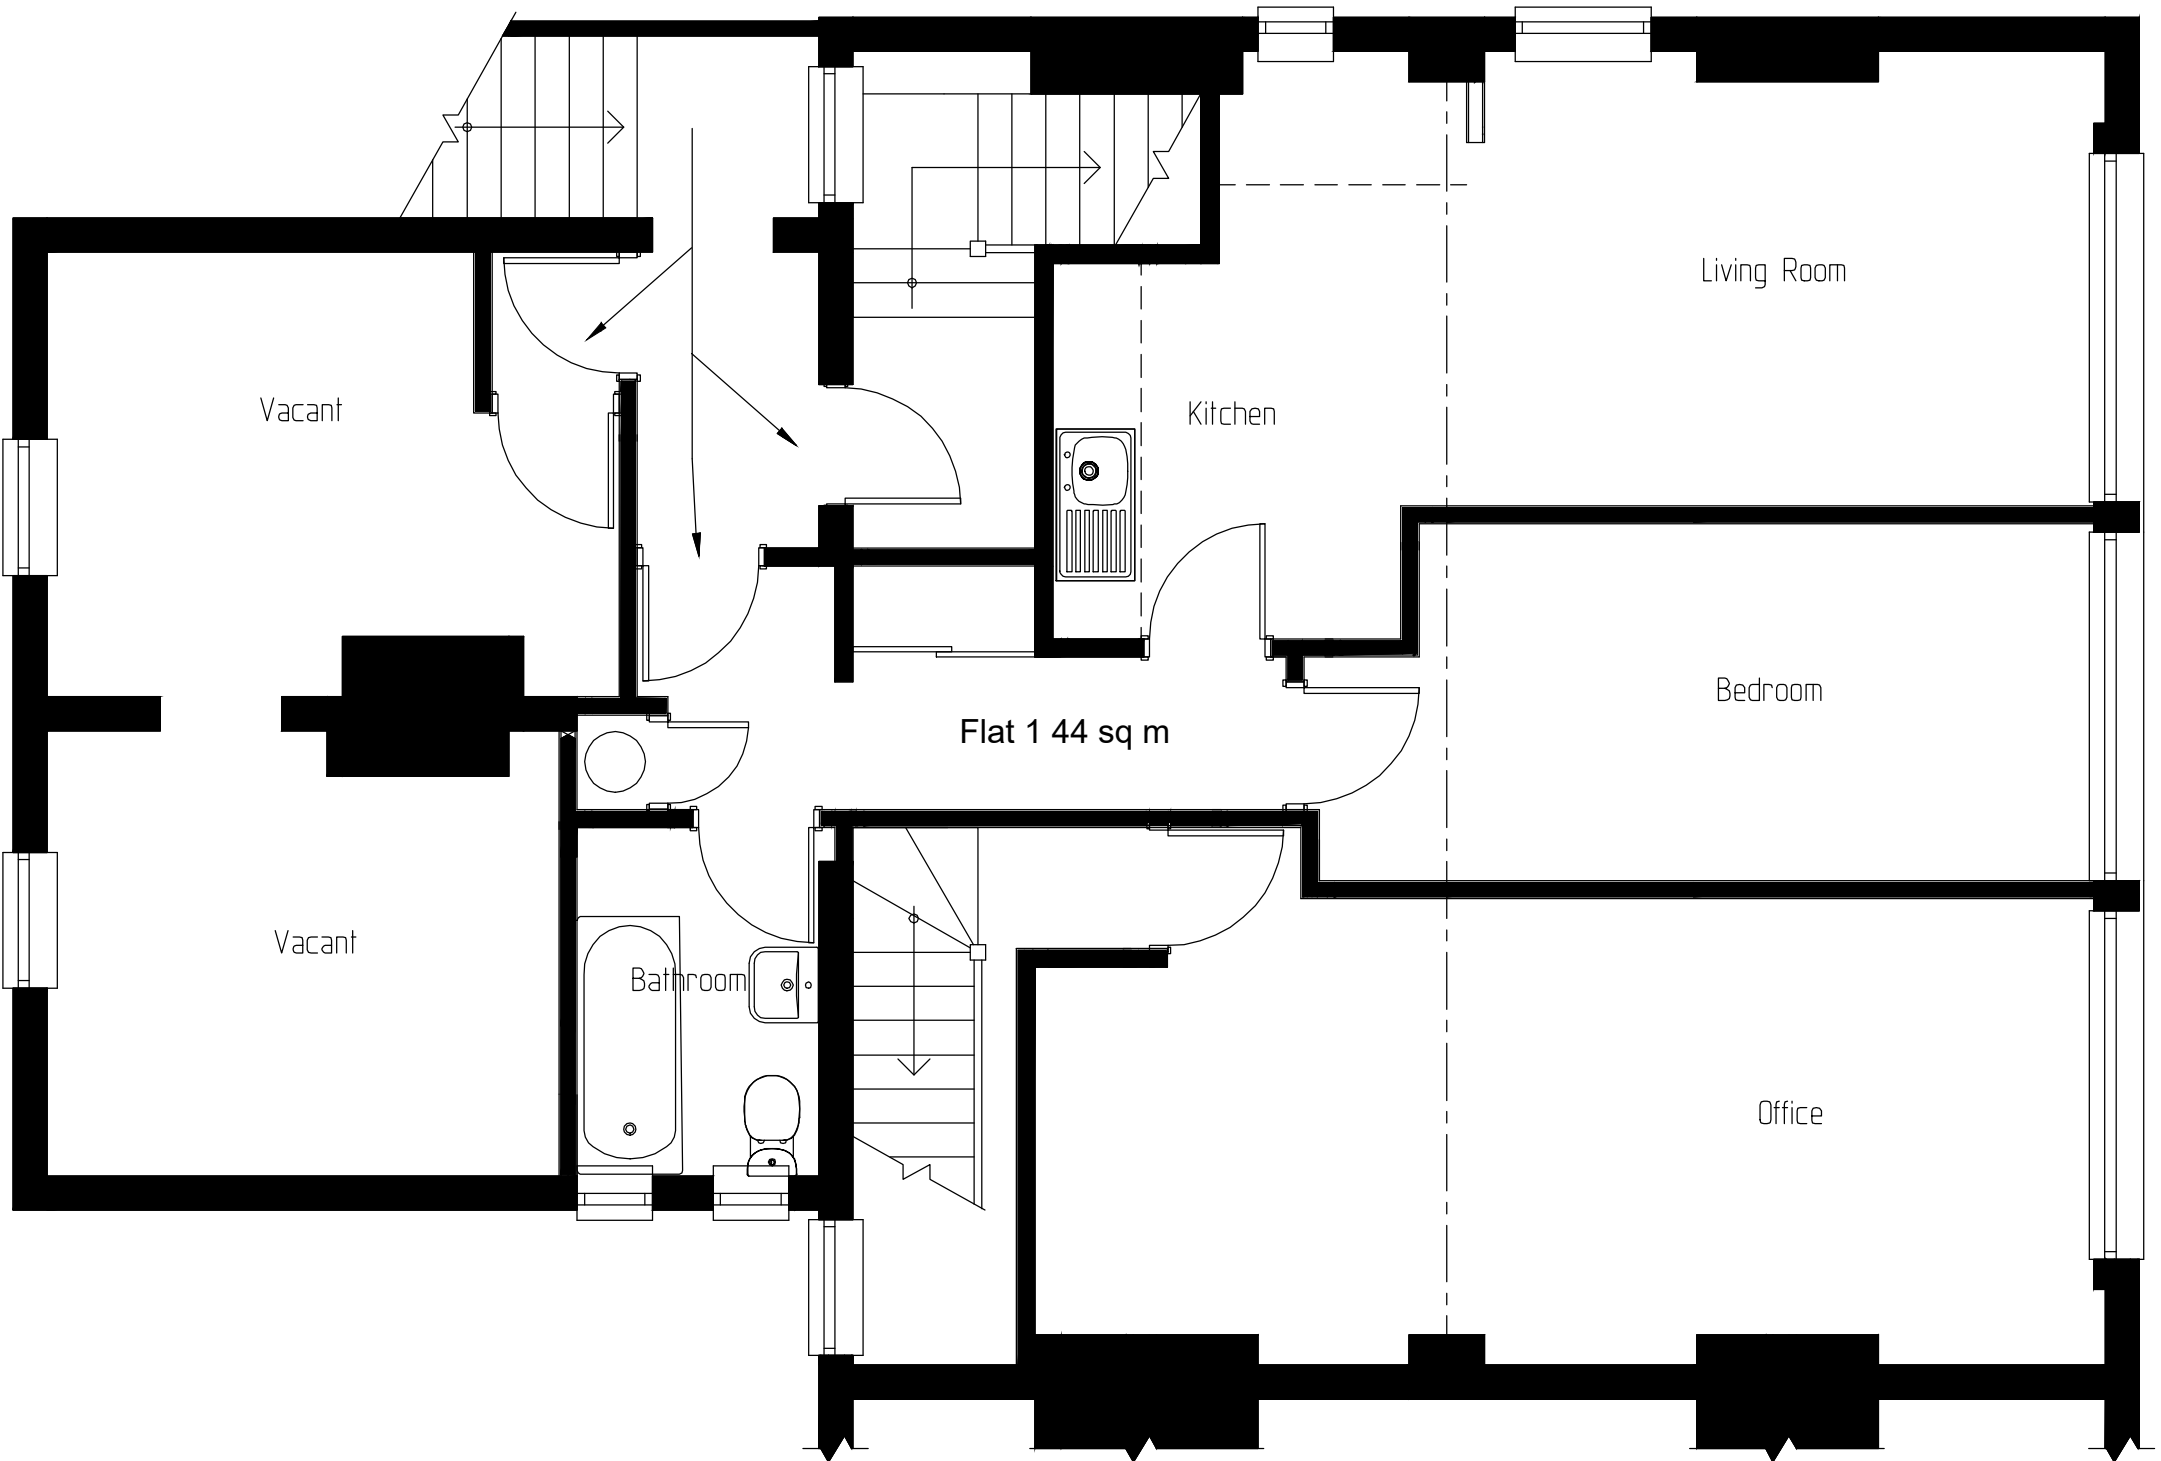

FIRST FLOOR PLAN 1:50

NOTES

THIS DRAWING IS THE COPYRIGHT OF THE ARCHITECTS AND MAY NOT BE REPRODUCED WITHOUT PERMISSION

0

2.5

PLANNING

©

Copyright TRACE Architects Ltd 2026

trace

ARCHITECTS

Basement Studio
263 The Vale
London
W3 7QA
TEL 0208 611 2946

1A Grange Avenue
Rotherfield Peppard
Henley
RG9 5JP
TEL 01491 579 544
E-MAIL office@tracearchitects.co.uk
www.tracearchitects.co.uk

DATE

-

CLIENT:

DRAWN

-

BELLAMY-ROSSER

CHECKED

-

PROPERTY

SCALE@A3

1:50

OXFORD ROAD

EXISTING PLANS

FIRST FLOOR

ADDRESS:

346 OXFORD ROAD

READING


JOB No

DRAWING NUMBER

1204

P02

A3 Sheet

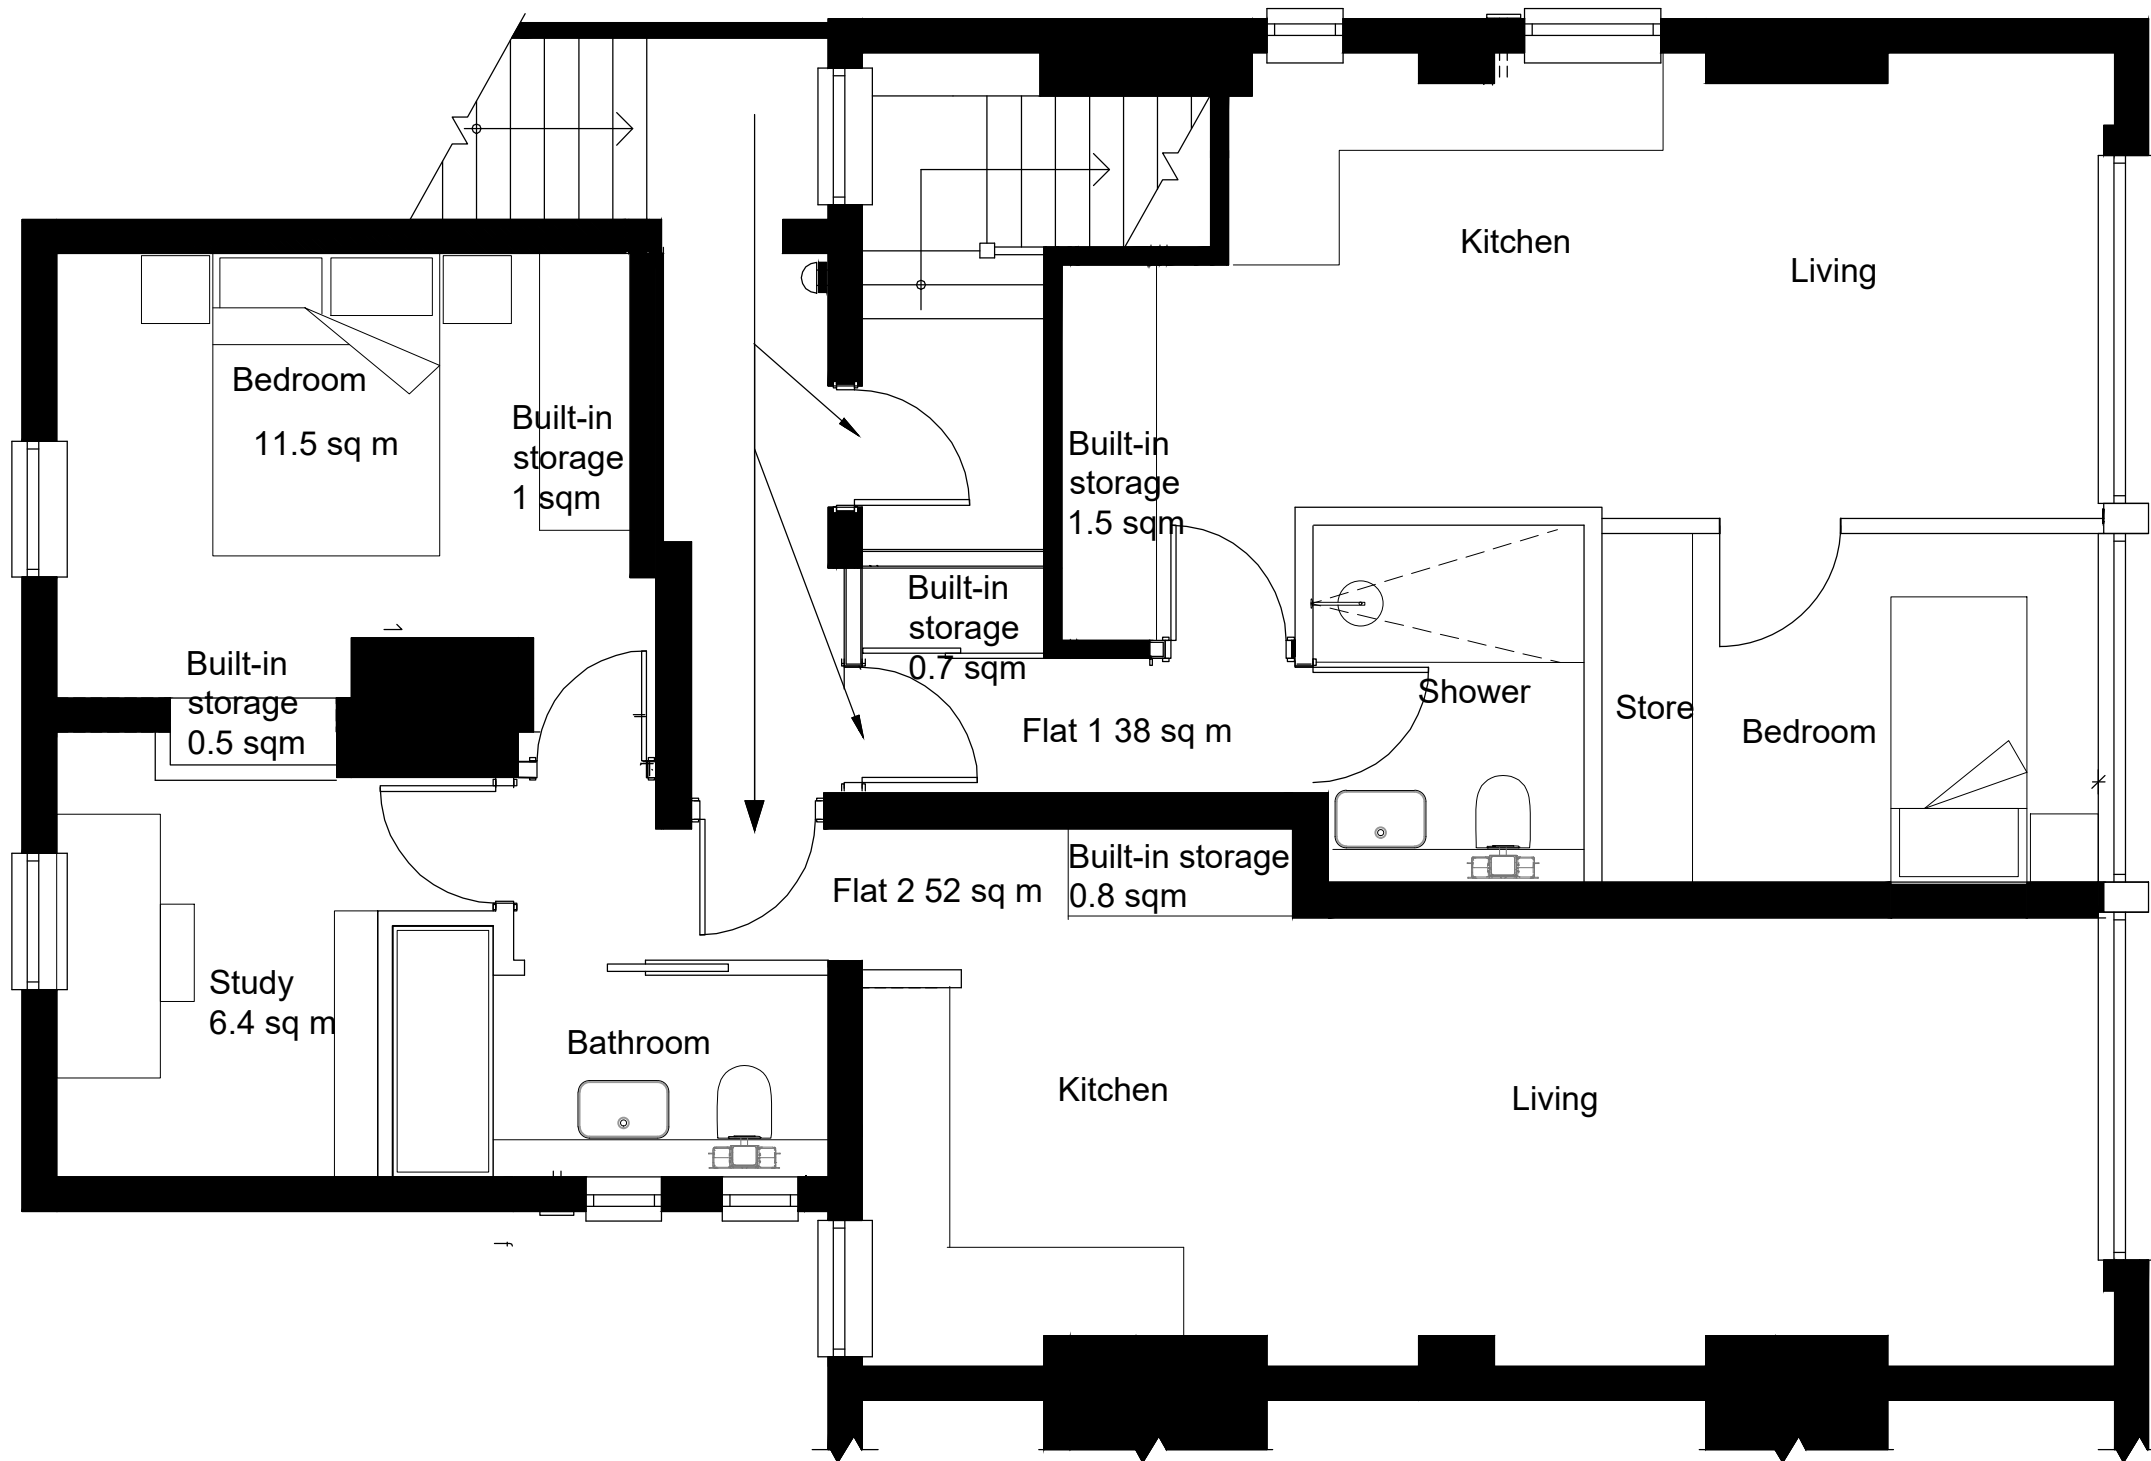

FIRST FLOOR PLAN 1:50

NOTES

THIS DRAWING IS THE COPYRIGHT OF THE ARCHITECTS AND MAY NOT BE REPRODUCED WITHOUT PERMISSION

0

2.5

PLANNING

© Copyright TRACE Architects Ltd 2026

trace

ARCHITECTS

Basement Studio
263 The Vale
London
W3 7QA
TEL 0208 611 2946
E-MAIL office@tracearchitects.co.uk
www.tracearchitects.co.uk

1A Grange Avenue
Rotherfield Peppard
Henley
RG9 5JP
TEL 01491 579 544
E-MAIL office@tracearchitects.co.uk
www.tracearchitects.co.uk

DATE

-

CLIENT:

DRAWN

-

BELLAMY-ROSSER

CHECKED

-

PROPERTY

SCALE@A3

1:50

OXFORD ROAD

PROPOSED PLANS
FIRST FLOOR

ADDRESS:
346 OXFORD ROAD
READING

JOB No

DRAWING NUMBER

1204

P03

A3 Sheet