


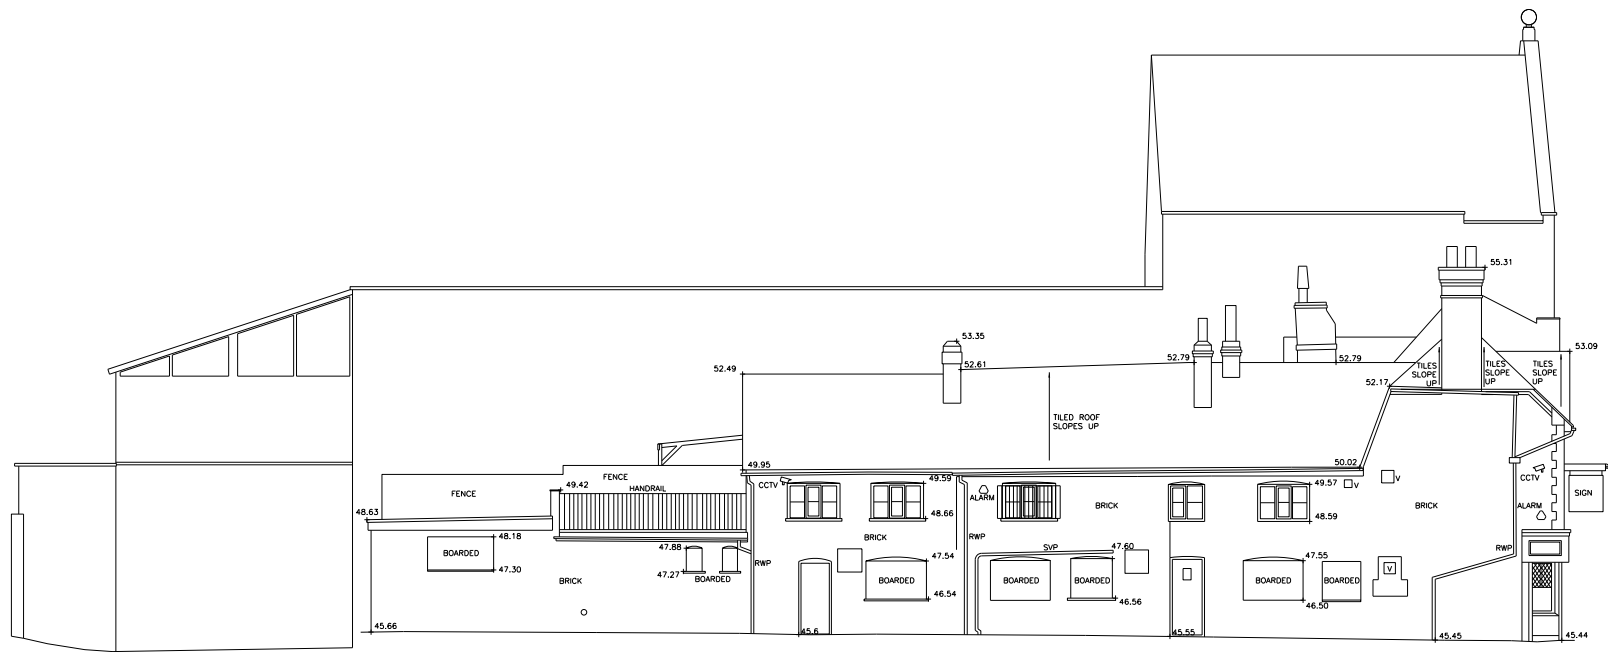

Notes

This document is © Falconer Chester Hall Limited.
All drawing measurements shall not be obtained by scaling. Any discrepancies on this document to be immediately reported to the Architect. Verify all dimensions and levels prior to construction. This Document shall be read in conjunction with related documents, specifications and associated models.



KEY PLAN



P04	05.08.26	JD	JH	For Planning
P03	24.07.26	JD	MH	Draft Planning Issue
P02	08.09.22	GV	CC	Planning Drawing Update
P01	11.08.22	GV	CC	First Issue
Rev:	Date:	By:	Chk By:	Rev Note:

FALCONER
CHESTER
HALL

London | Liverpool | Manchester | www.fcharchitects.com | +44(0)151 243 5800

FCH

Project Title
138-144 Friar Street, Reading
Client
Thackery Estates
Drawing Title
Existing East Elevation
Drawing No.
P21109-FCH-BB-XX-DR-A-1121
Status
S2
Job No.
P21-109

Issue suitable for:
Information
Drawing Stage
Planning

Date
11.08.22
Scale
1:200@A3

Rev
P04
Drawn By
GV
Checked By
CC